




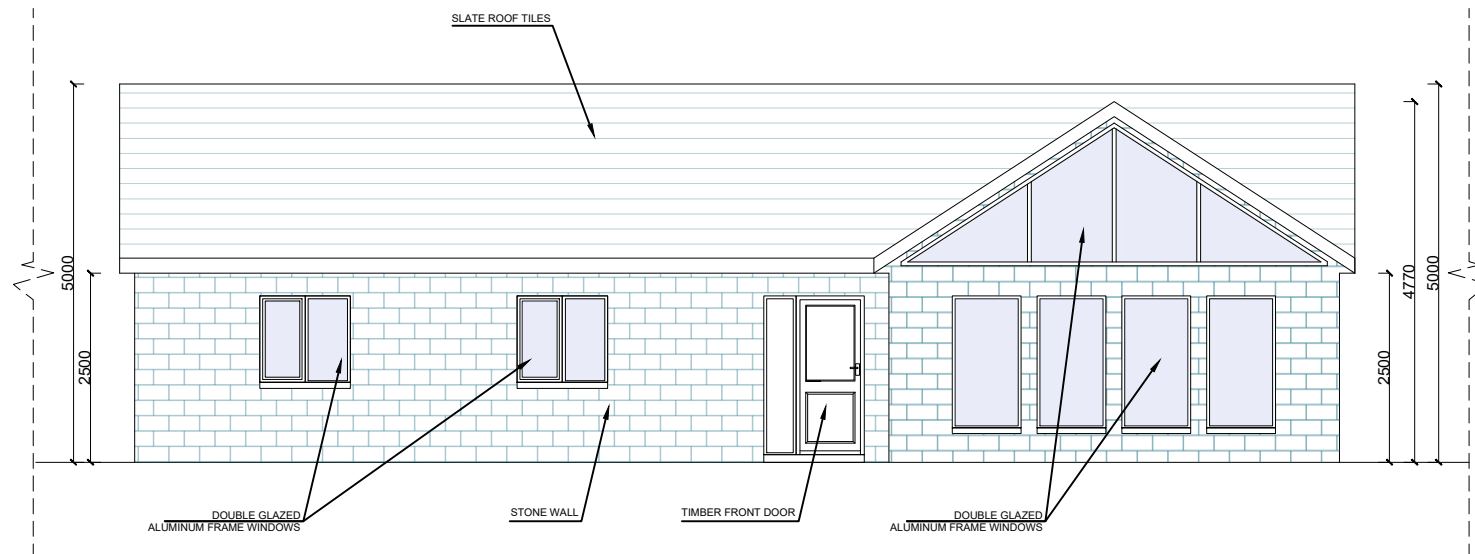


Proposed South Elevation

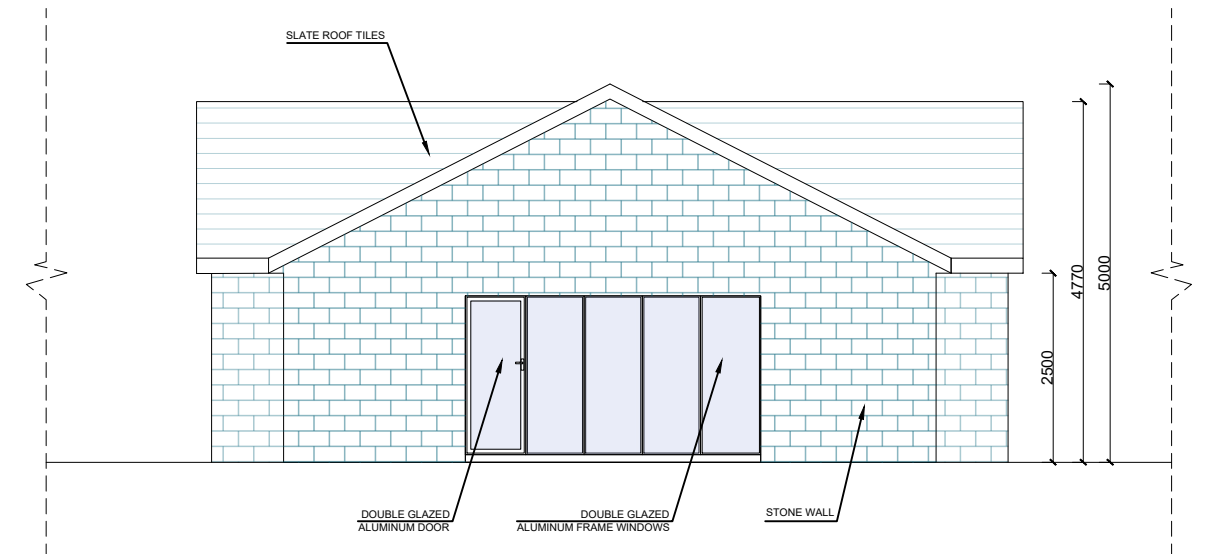

Proposed East Elevation

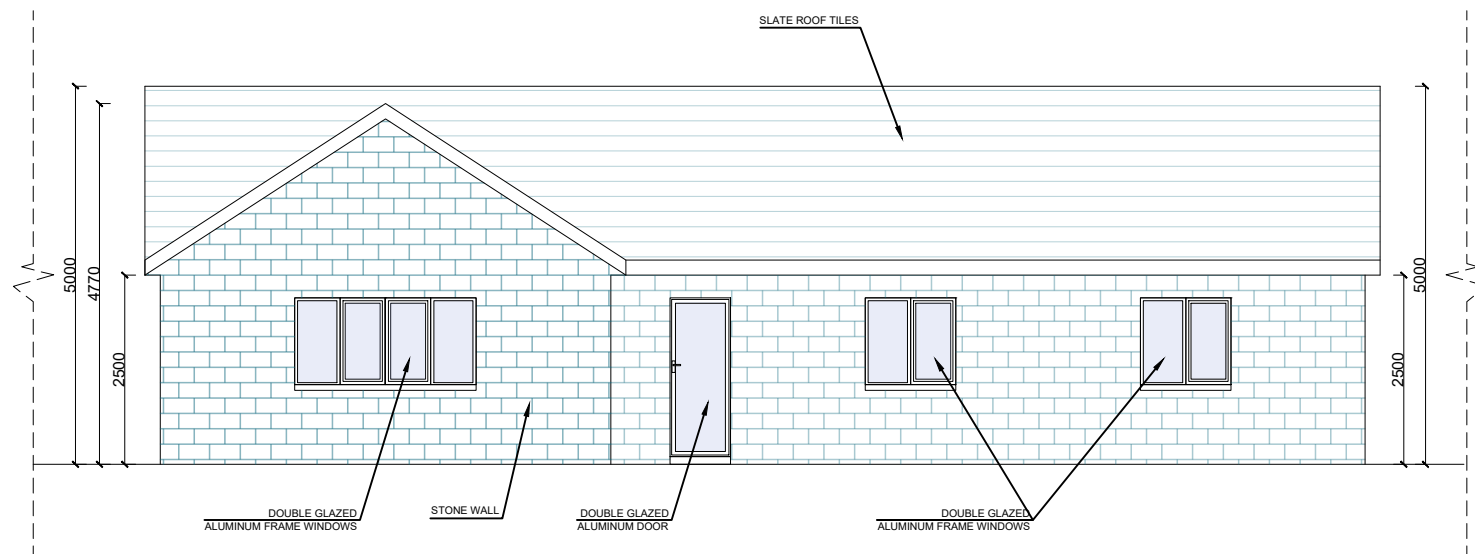


Proposed North Elevation

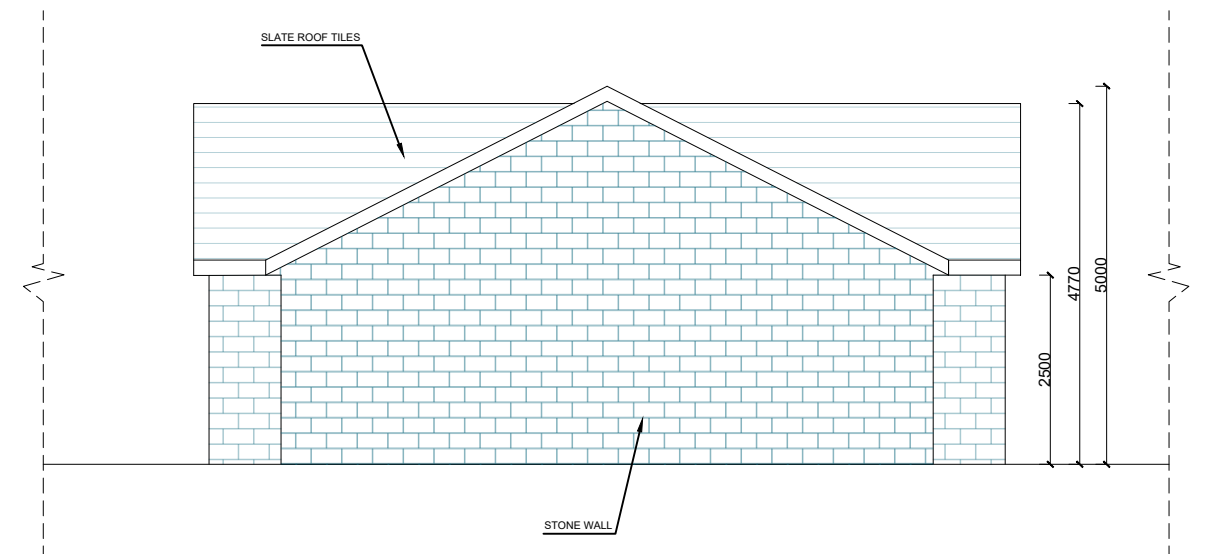

Proposed West Elevation

Any dimensions shown should be checked on site and discrepancies reported to the Architect prior to construction. Designs are not coordinated with engineer projects. Do not scale for construction purposes.

 

Existing Proposed

Drawing Name

Proposed Elevations

Project Address

Land off BrookLane,Broad oak,Botley,Eastleigh,
Hampshire,SO30 2ER Grid Ref:X450528,Y112768

Drawing No.

LandoffBrookLane_
ProposedElevations_V3

Scale

1/100 at A3

Designer

EC

Date

26.03.2025

Drawing No.

05

Revision

V3



Planning By Design Ltd
www.planning-by-design.co.uk
hello@planning-by-design.co.uk