





Ground Floor Plan 1:100

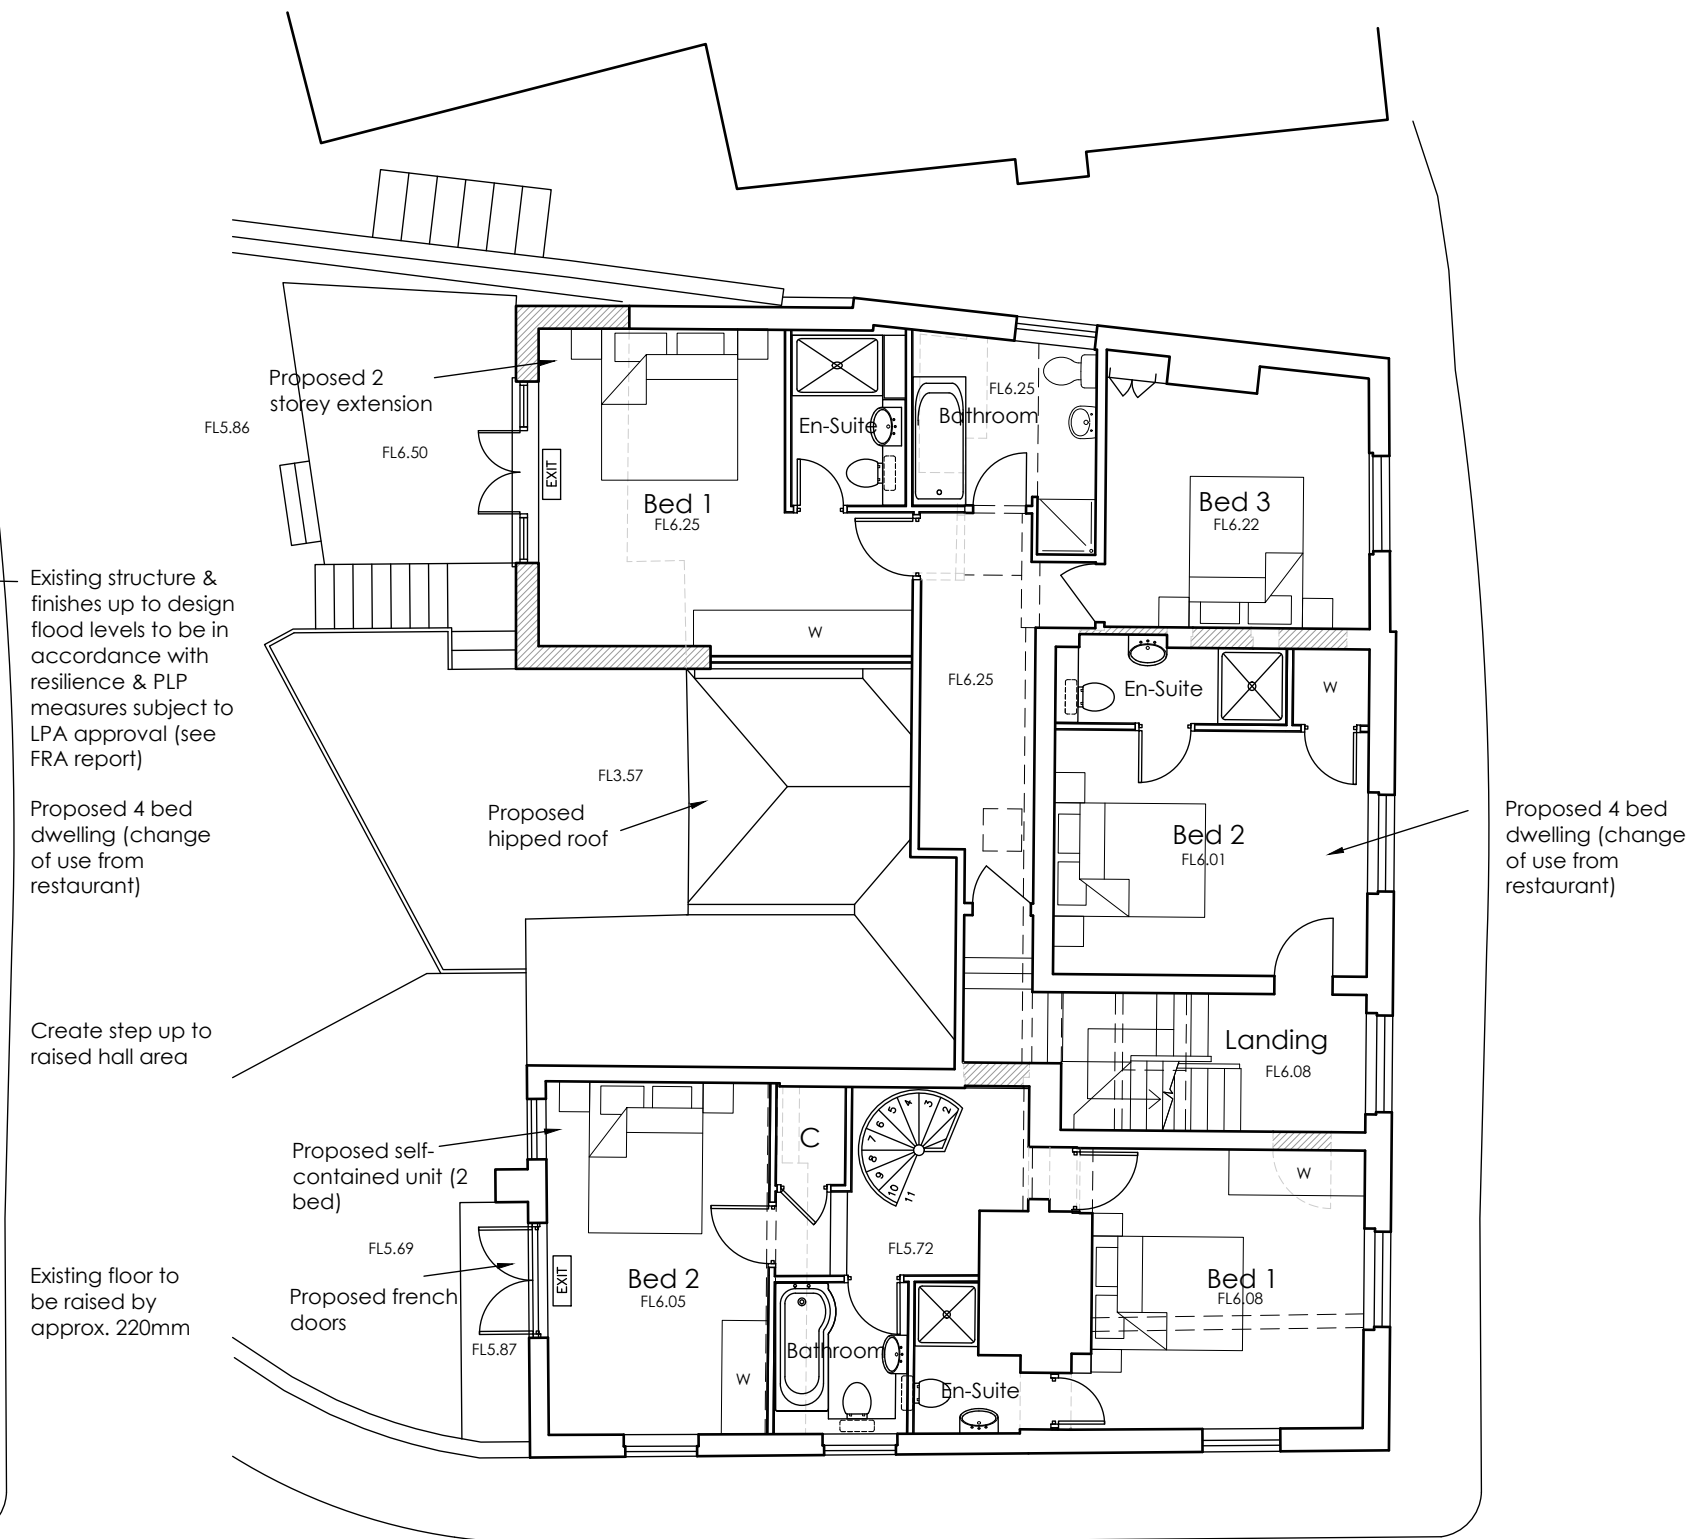

First Floor Plan

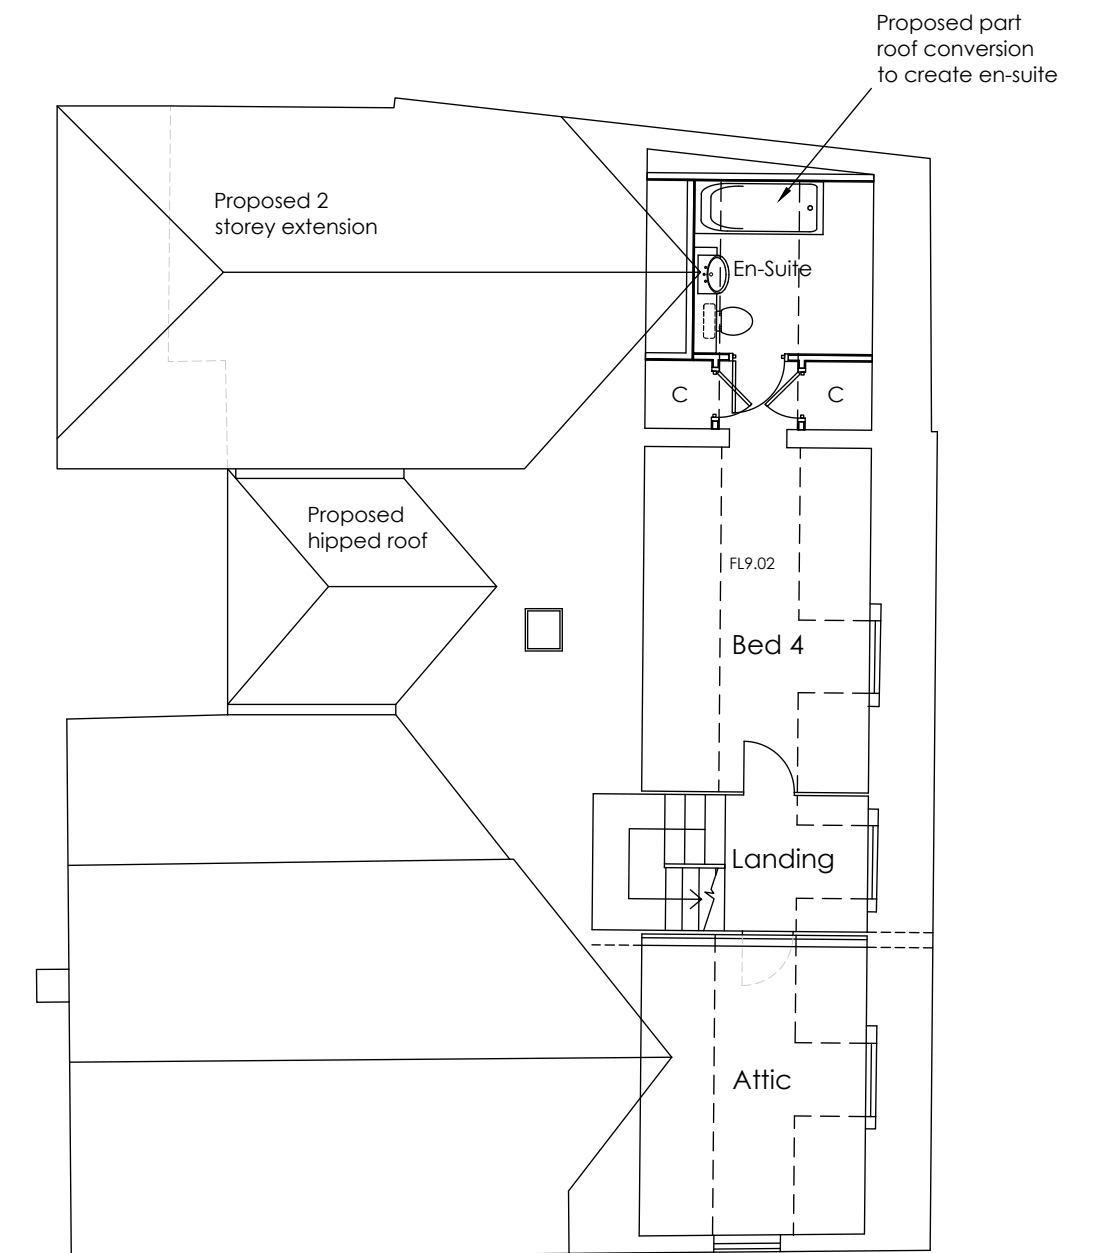

Second Floor Plan

D	28.03.25	Hipped roof to extension
C	16.09.21	FRA update
B	7.09.21	Internal redesign (bedrooms 1st floor)/levels
A	27.07.20	Planning issue

rev. date: note:

adp architects & urban designers

Tel: 0845 365 1475
 Email: mail@adp-uk.co.uk
 www.adparchitects.co.uk

Richmond Court, 94 Botley Road, Park Gate, Southampton, SO31 1BA

project name/address:
Residential Conversion
The Slipway
Rope Walk
Hamble
SO31 4HB

Mr A Loizou

drawing title:
Floor Plans

job number:	drawing number:	revision:
1799	02	D
drawing scale/size:	date:	drawn:
1:100 (A2)	Feb 18	