


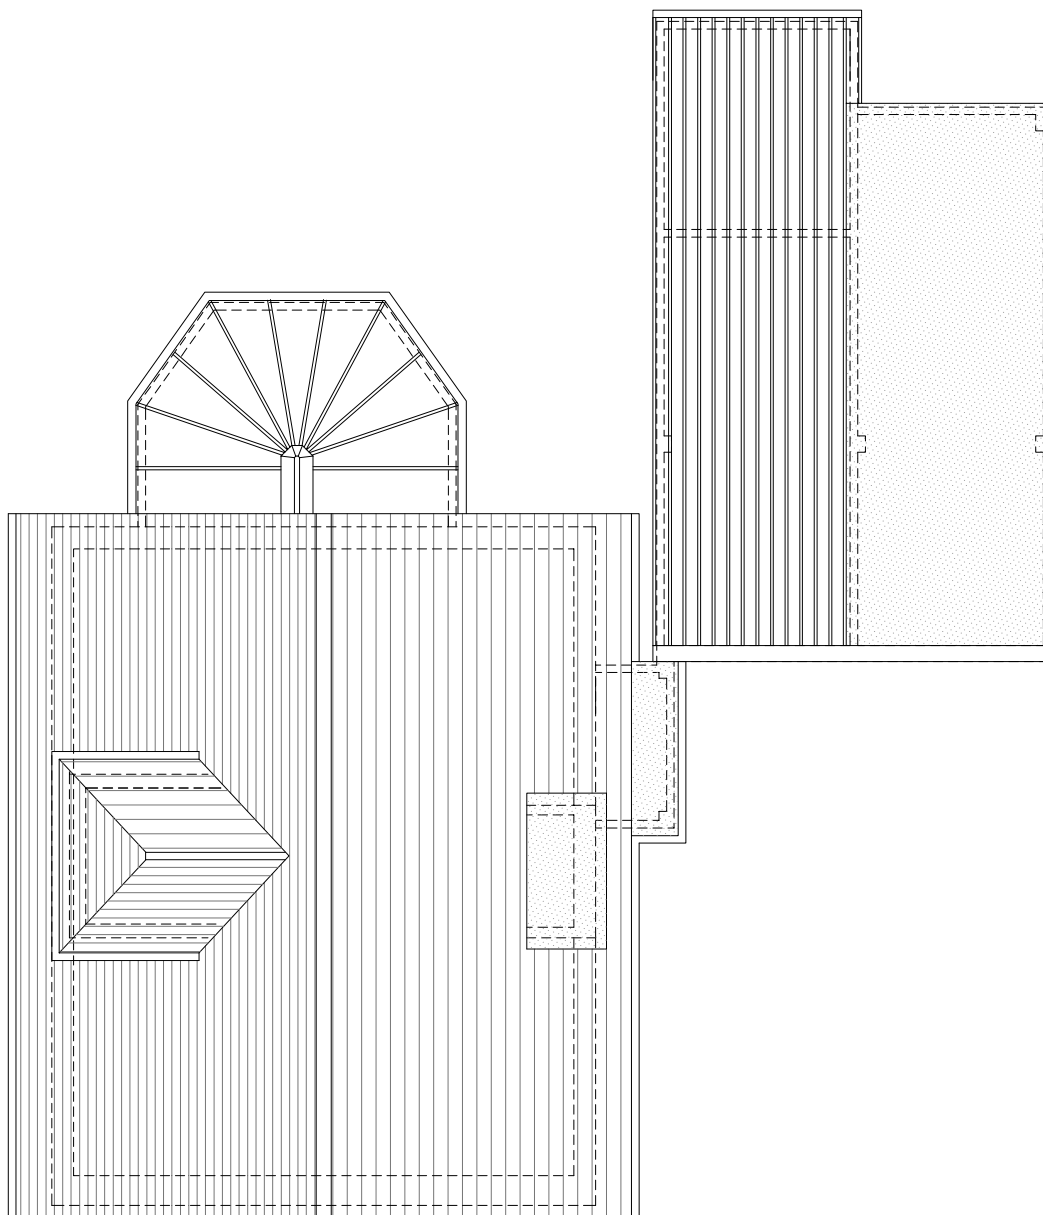

EXISTING ROOF PLAN

@ 1:100 SCALE



CONCEPT 20
ARCHITECTURE

30 Grove Place, Sholing, Southampton, SO19 9QY
TEL: 07588 555392
EMAIL: info@concept20architecture.com

PROJECT:
42 HARTLEY ROAD
EASTLEIGH
S0508JB

CLIENT: STEVE BUSBY

TITLE:
EXISTING ROOF PLAN
(PLANNING SUBMISSION)

SCALE 0 5000mm
1:100
@ A3

SCALE 1:100

DATE 27-3-25

DWG. NO.

24-017-05