



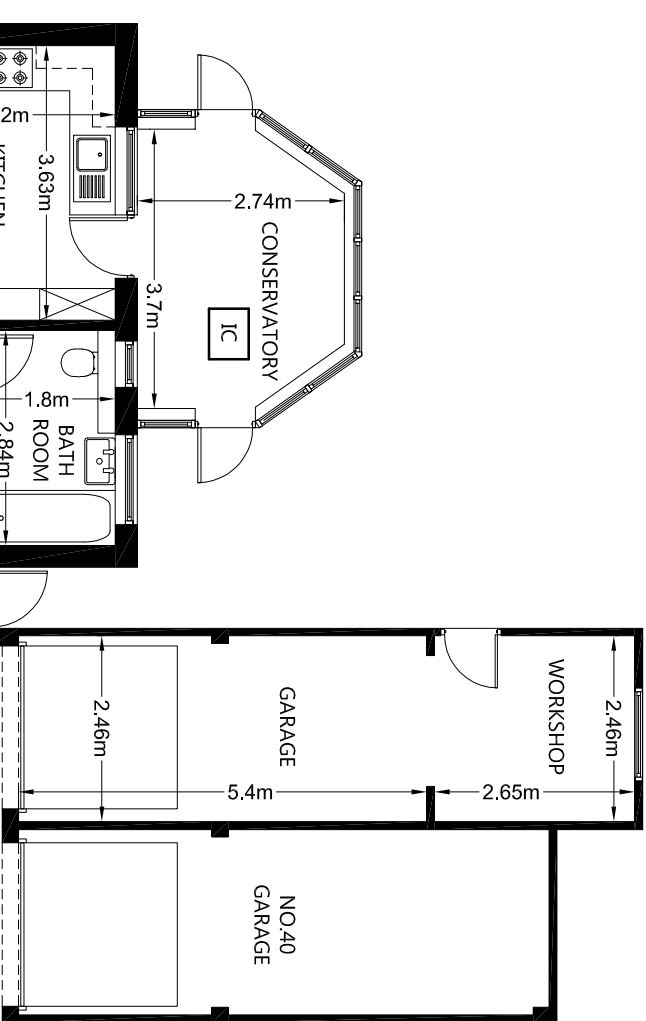

EXISTING GROUND FLOOR PLAN

@ 1:100 SCALE

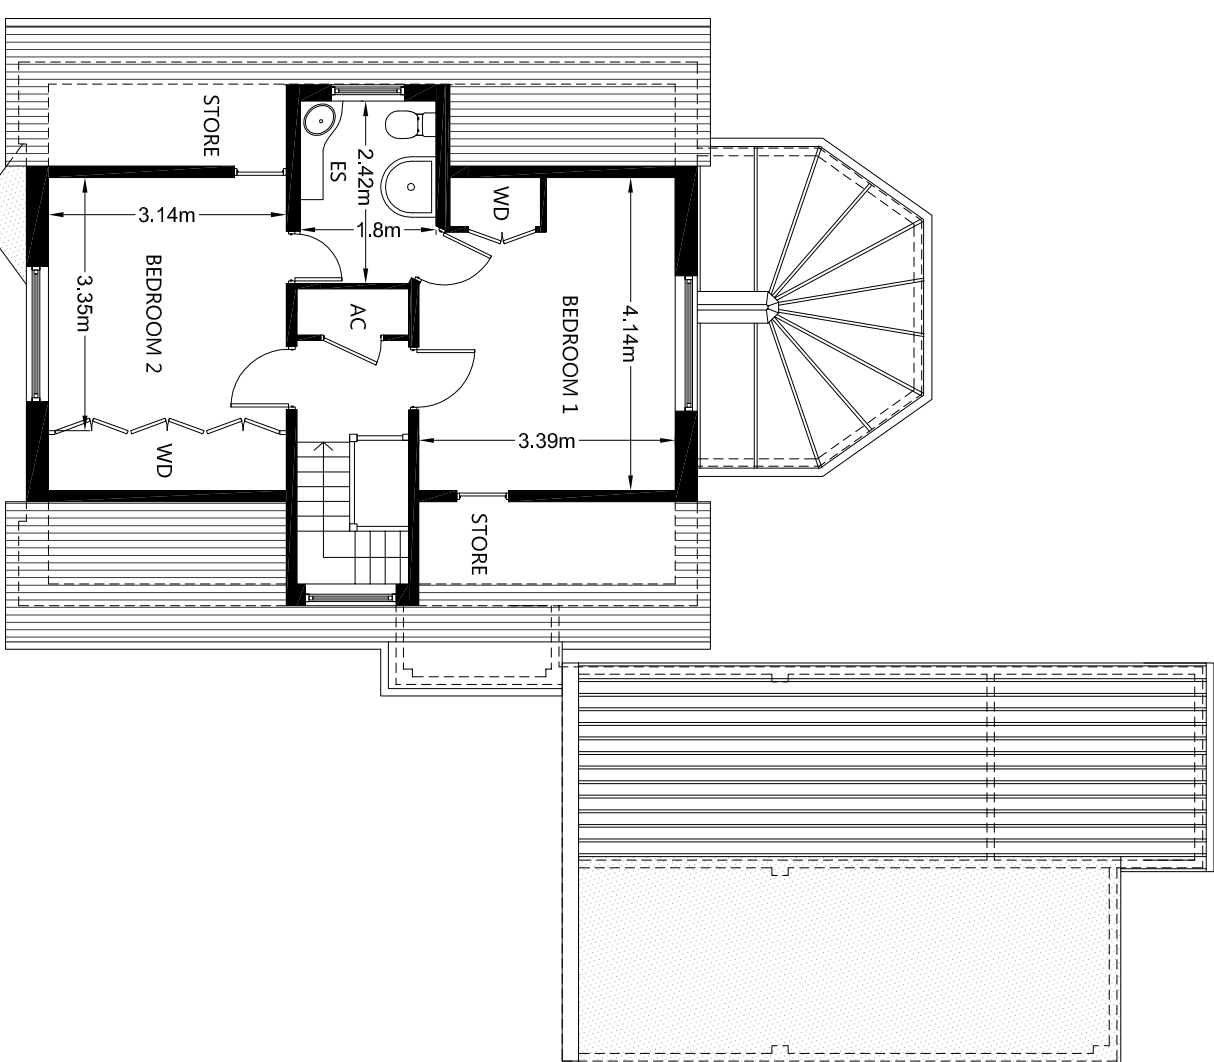

EXISTING FIRST FLOOR PLAN

@ 1:100 SCALE



CONCEPT 20
ARCHITECTURE

30 Grove Place, Sholing, Southampton, SO19 9QY
TEL: 07588 555392
EMAIL: info@concept20architecture.com

PROJECT:

42 HARTLEY ROAD
EASTLEIGH
S0508JB

CLIENT: STEVE BUSBY

TITLE:

EXISTING FLOOR PLANS
(PLANNING SUBMISSION)

SCALE 0
1:100
@ A3



SCALE 1:100

DATE 27-3-25

DWG. NO.

24-017-04