


PROPOSED SITE PLAN
@ 1:100 SCALE

① STEPS UP FROM SIDE ACCESS PATH TO NEW PATIO LEVEL	⑧ NEW 1.8M HIGH LAUREL HEDGE PLANTING
② BRICKWORK RETAINING WALL BETWEEN SIDE ACCESS PATH & PATIO LEVEL	⑨ EXISTING HEDGE RETAINED
③ BRICKWORK RETAINING WALL BETWEEN NEW PATIO & GARDEN LEVEL	⑩ NEW INSPECTION CHAMBER
④ STEPS UP FROM NEW PATIO TO GARDEN LEVEL	⑪ NEW PAVING TO CLIENTS CHOICE
⑤ BRICKWORK RETAINING WALL BETWEEN PATIO & HEDGE LEVEL	⑫ BRICKWORK PLANTER IN RED STRETCHER BOND
⑥ GROUND LEVEL LOWERED ADJACANT TO GARAGE BLOCK	⑬ NEW PLANTING TO CLIENTS CHOICE
⑦ STEPS REMOVED & GROUND LEVEL MADE CONSISTANT	⑭ EXISTING SLEEPER RETAINING WALL RETAINED

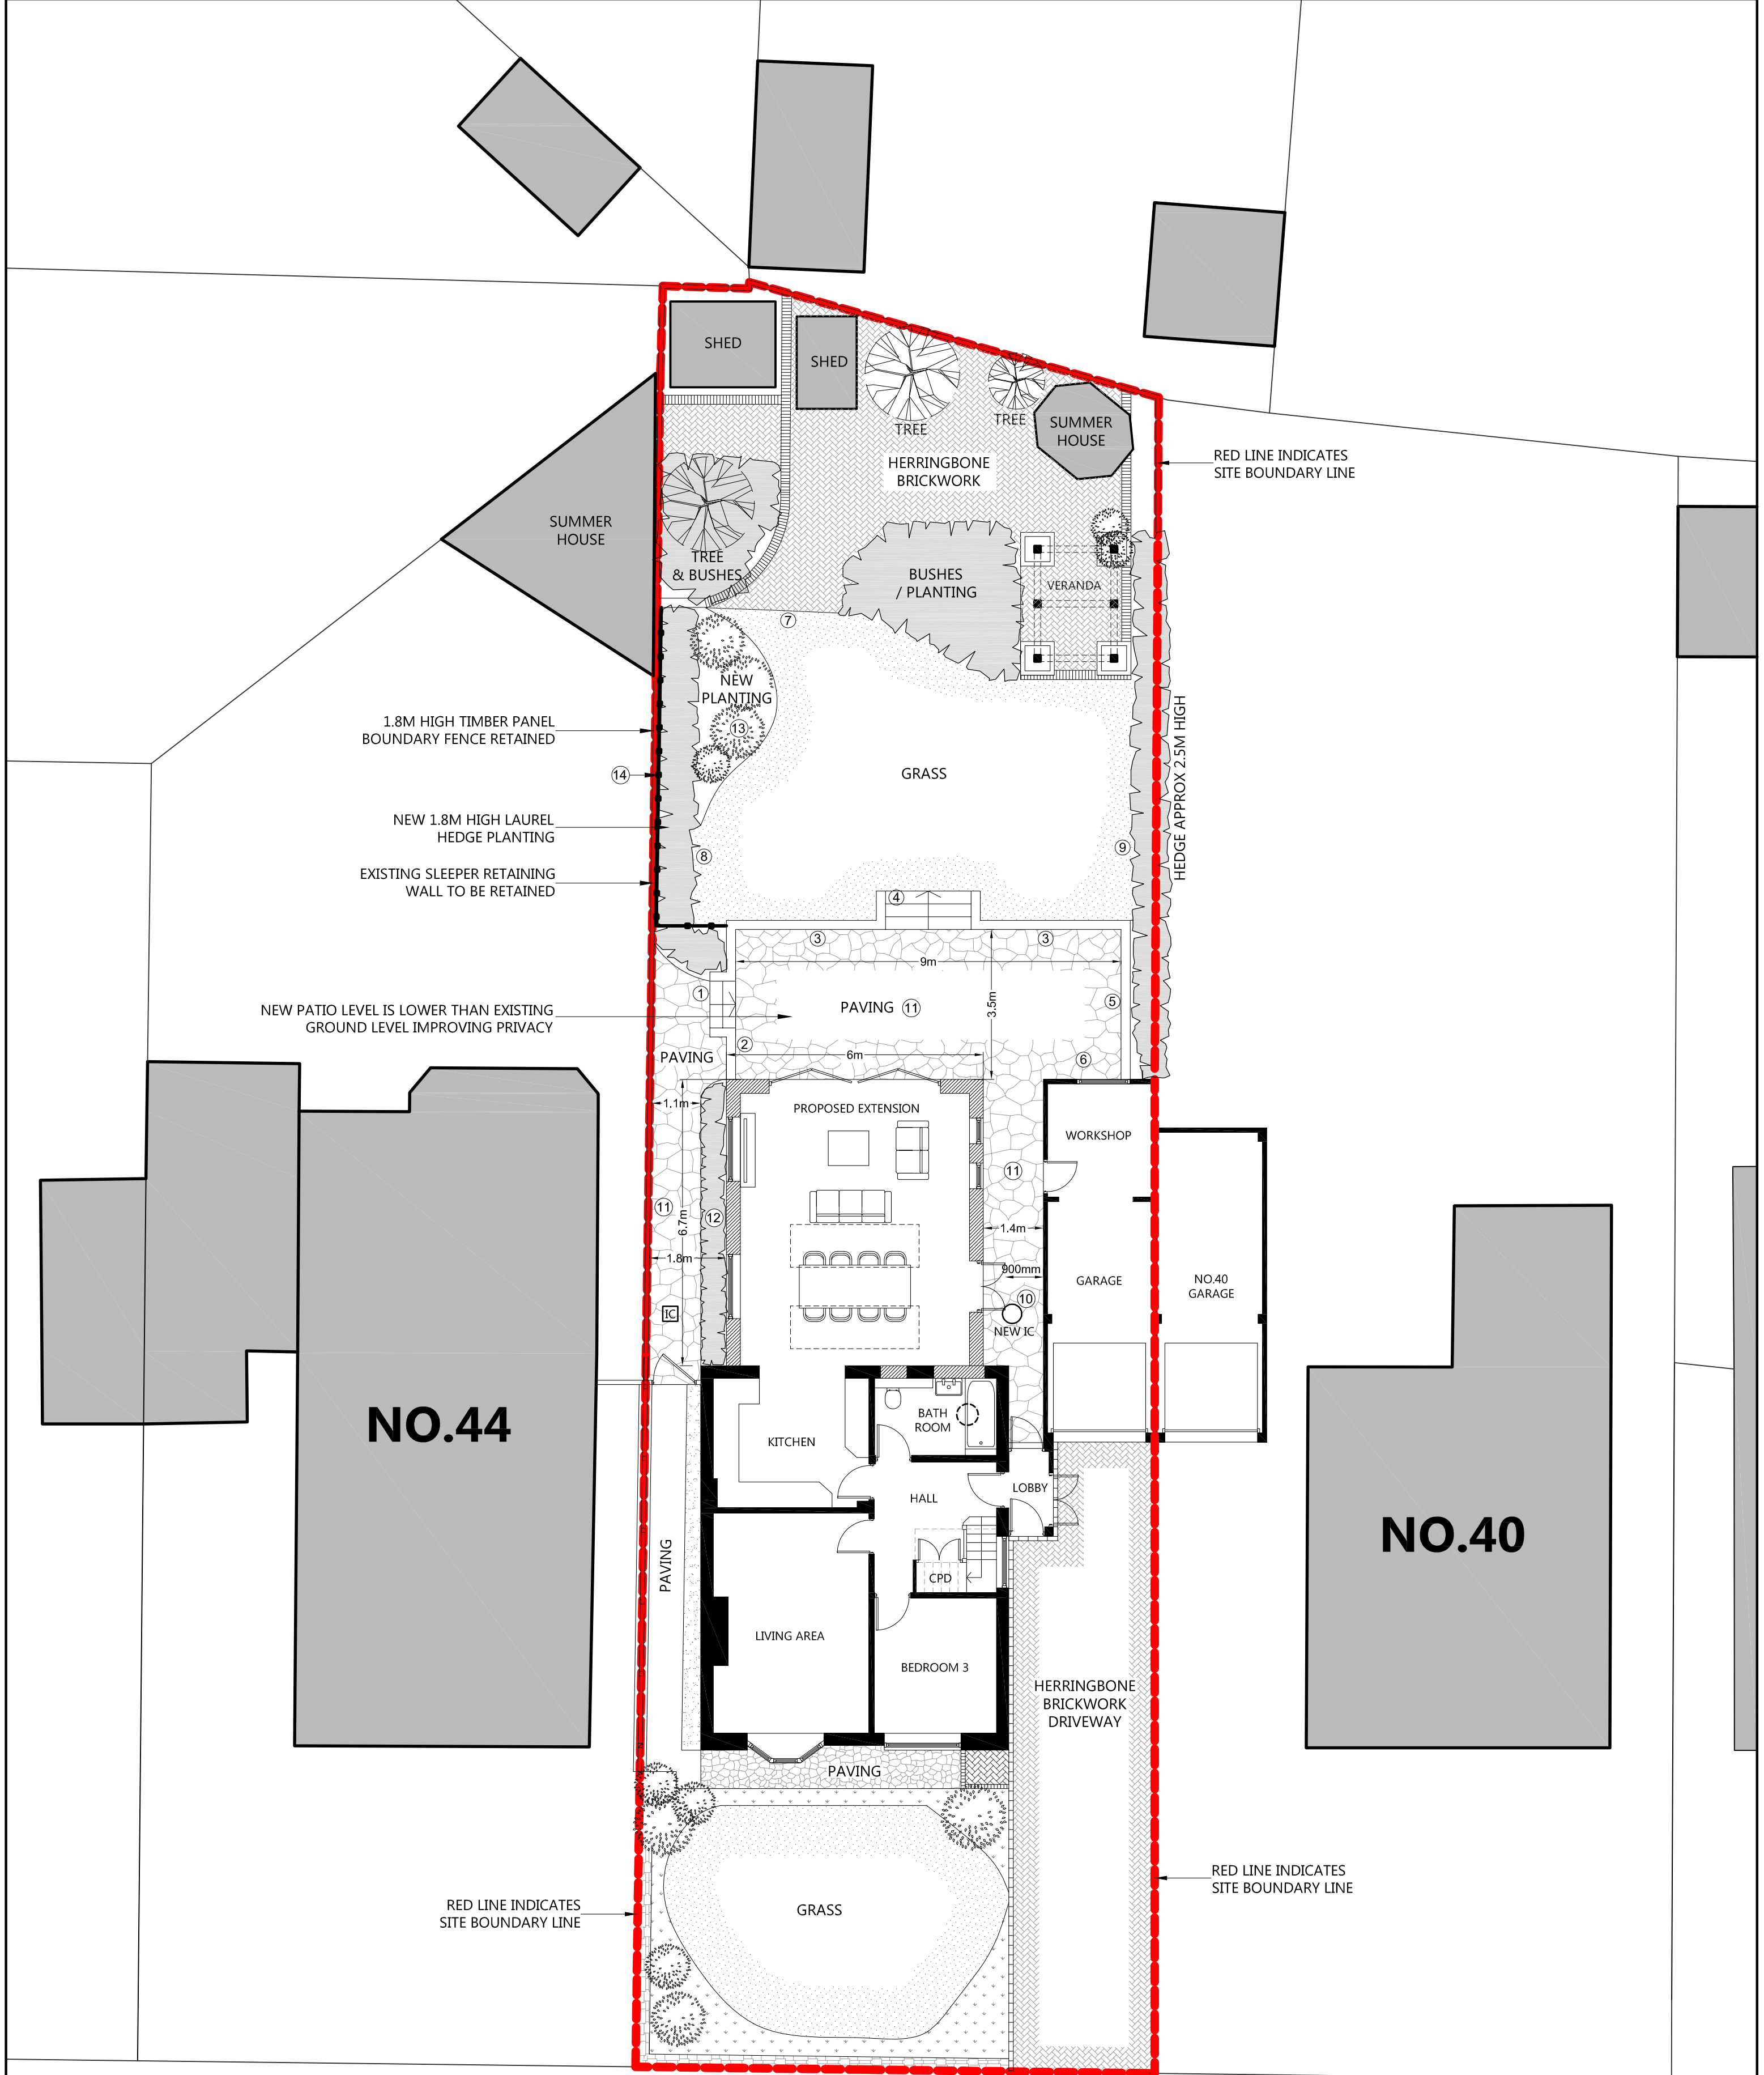

CONCEPT 20
ARCHITECTURE

30 Grove Place, Sholing, Southampton, SO19 9QY
TEL: 07588 555392
EMAIL: info@concept20architecture.com

PROJECT: **42 HARTLEY ROAD**
EASTLEIGH
S0508JB

CLIENT: **MR STEVE BUSBY**

PURPOSE OF ISSUE:
☐ information ☒ approval ☐ tender

TITLE:
PROPOSED SITE PLAN
(PLANNING SUBMISSION)

SCALE 0 5000mm
1:100 @ A2

REV. DATE 27-3-25
SCALE 1:100 PLOTTED 27-3-25

DWG. NO. **24-017-06**