



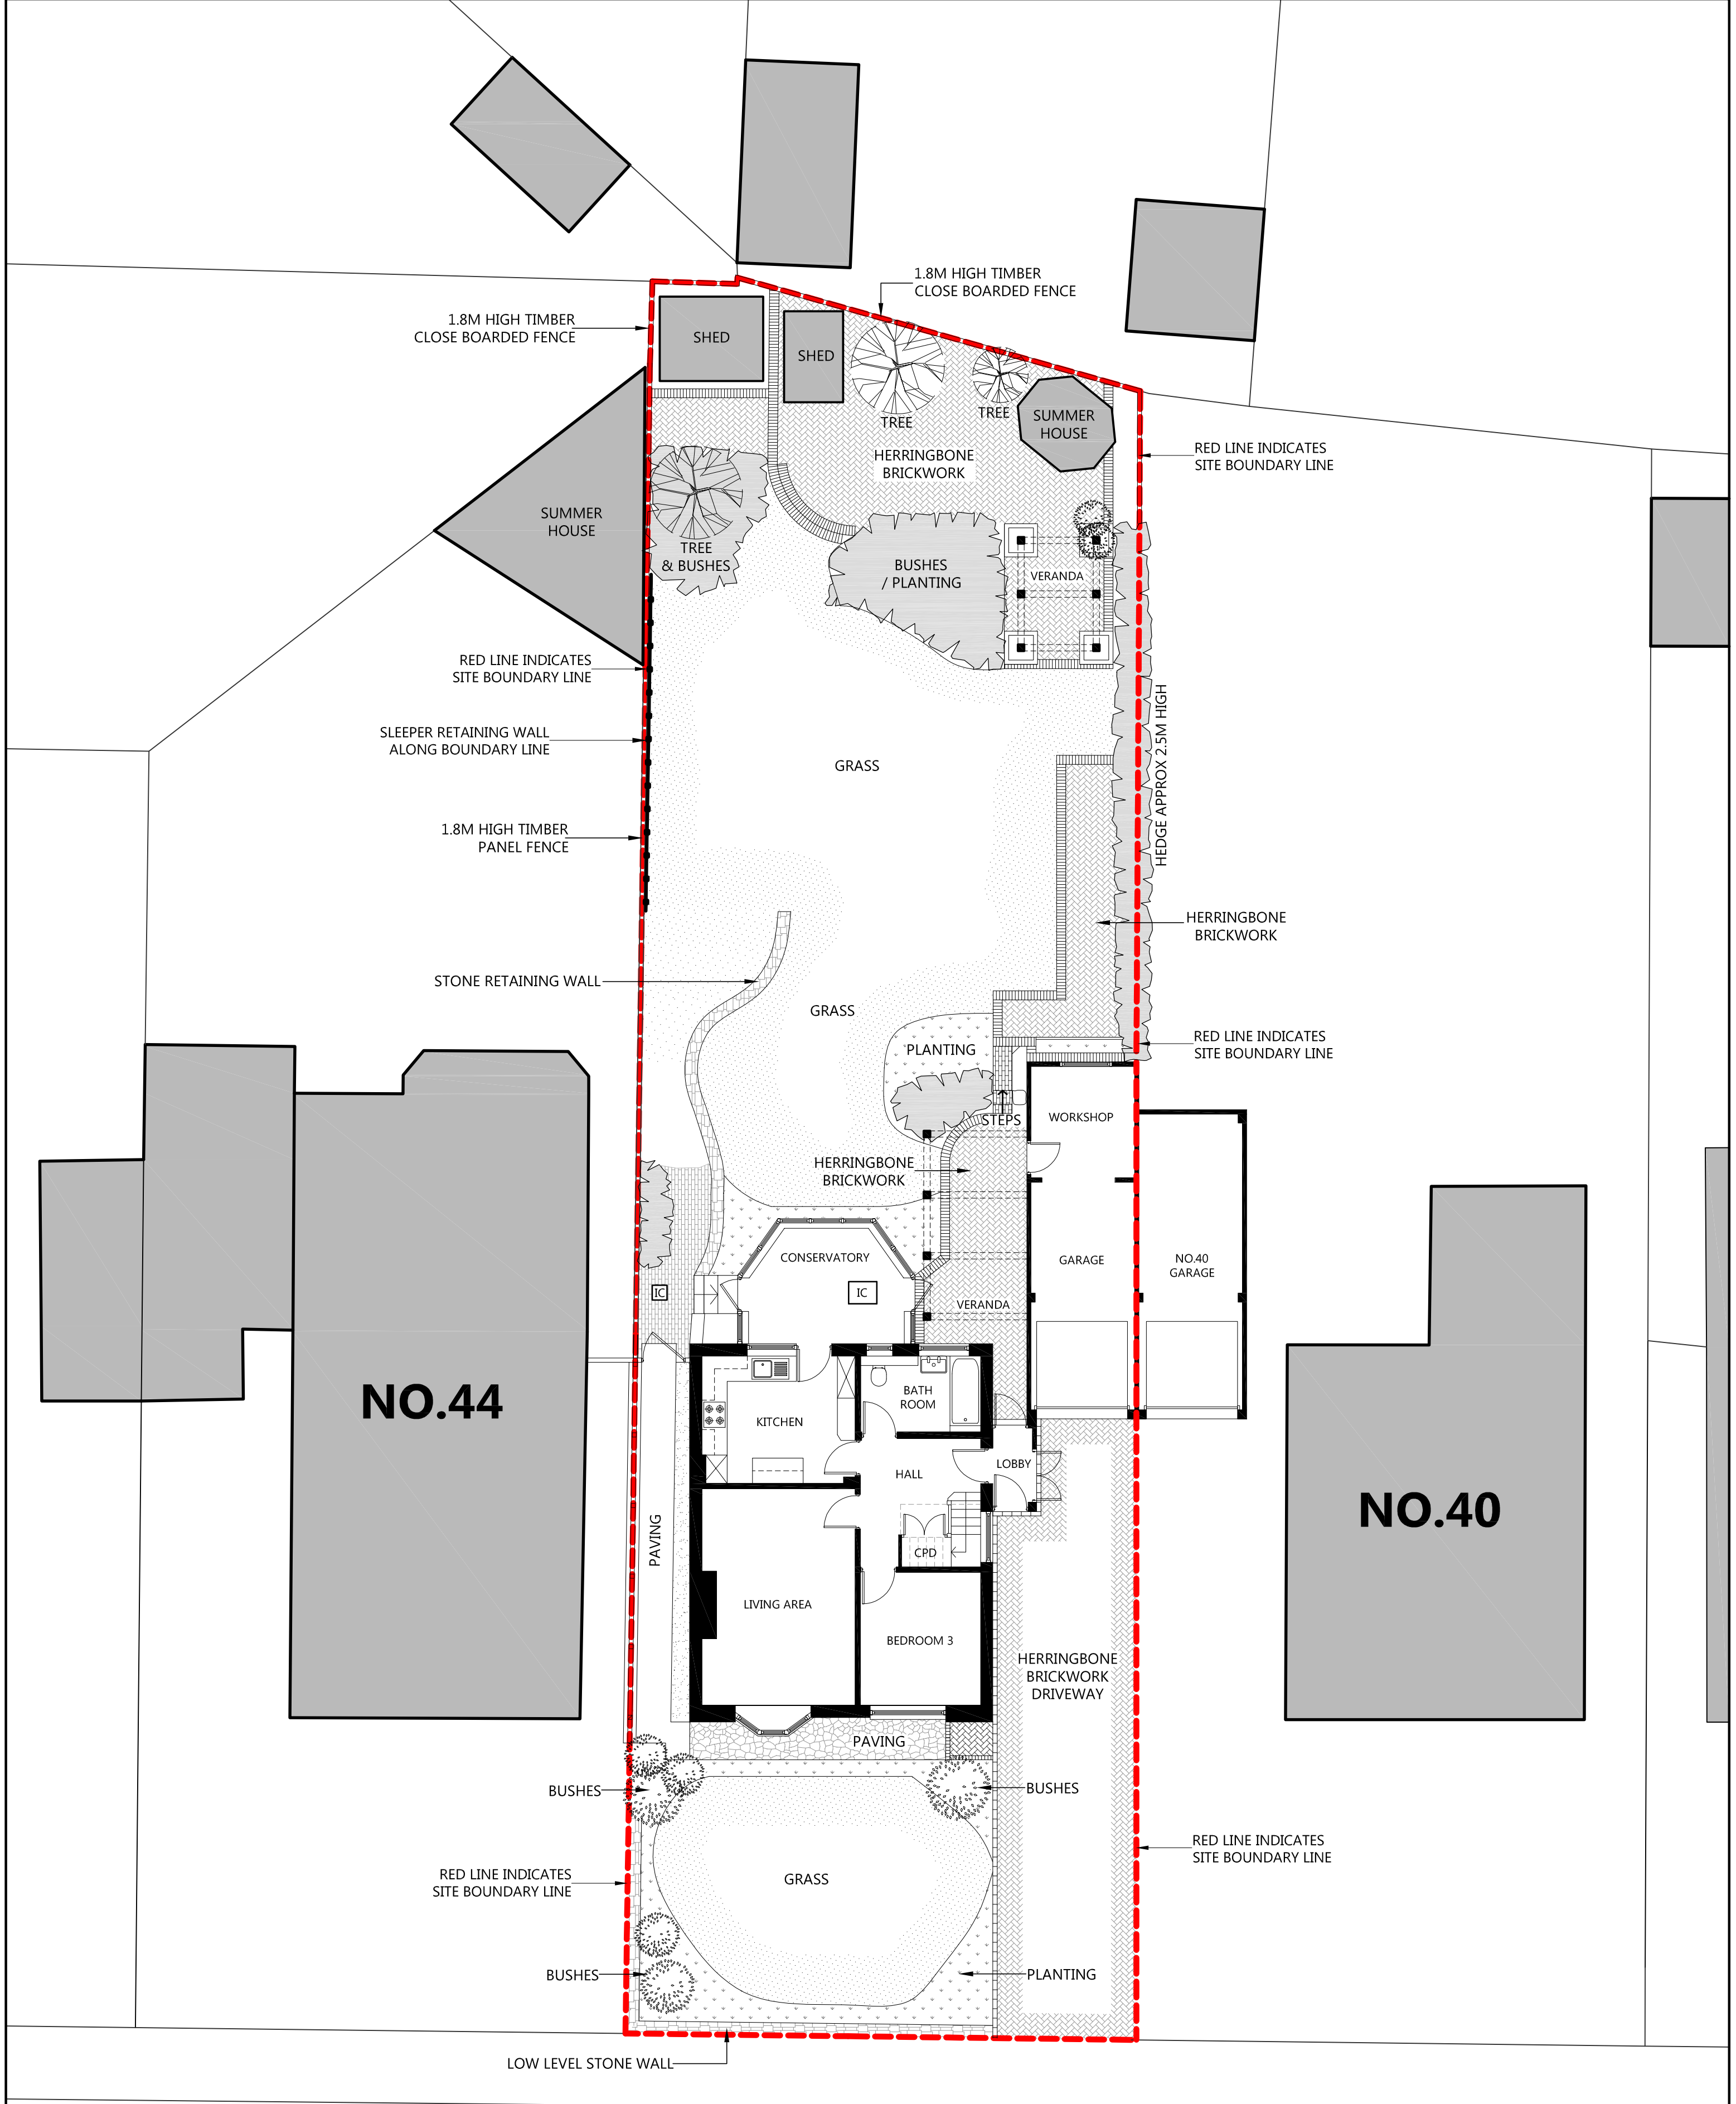

EXISTING SITE PLAN
@ 1:100 SCALE

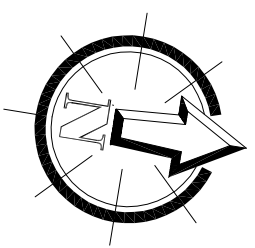

CONCEPT 20
ARCHITECTURE

30 Grove Place, Sholing, Southampton, SO19 9QY
TEL: 07588 555392
EMAIL: info@concept20architecture.com

PROJECT: **42 HARTLEY ROAD**
EASTLEIGH
S0508JB

CLIENT: **MR STEVE BUSBY**

PURPOSE OF ISSUE:	
☐ information	☒ approval
TITLE: EXISTING SITE PLAN (PLANNING SUBMISSION)	
SCALE 0 5000mm 1:100 @ A2	
REV. B	DATE 27-3-25
SCALE 1:100	PLOTTED 27-3-25
DWG. NO. 24-017-02REVB	