
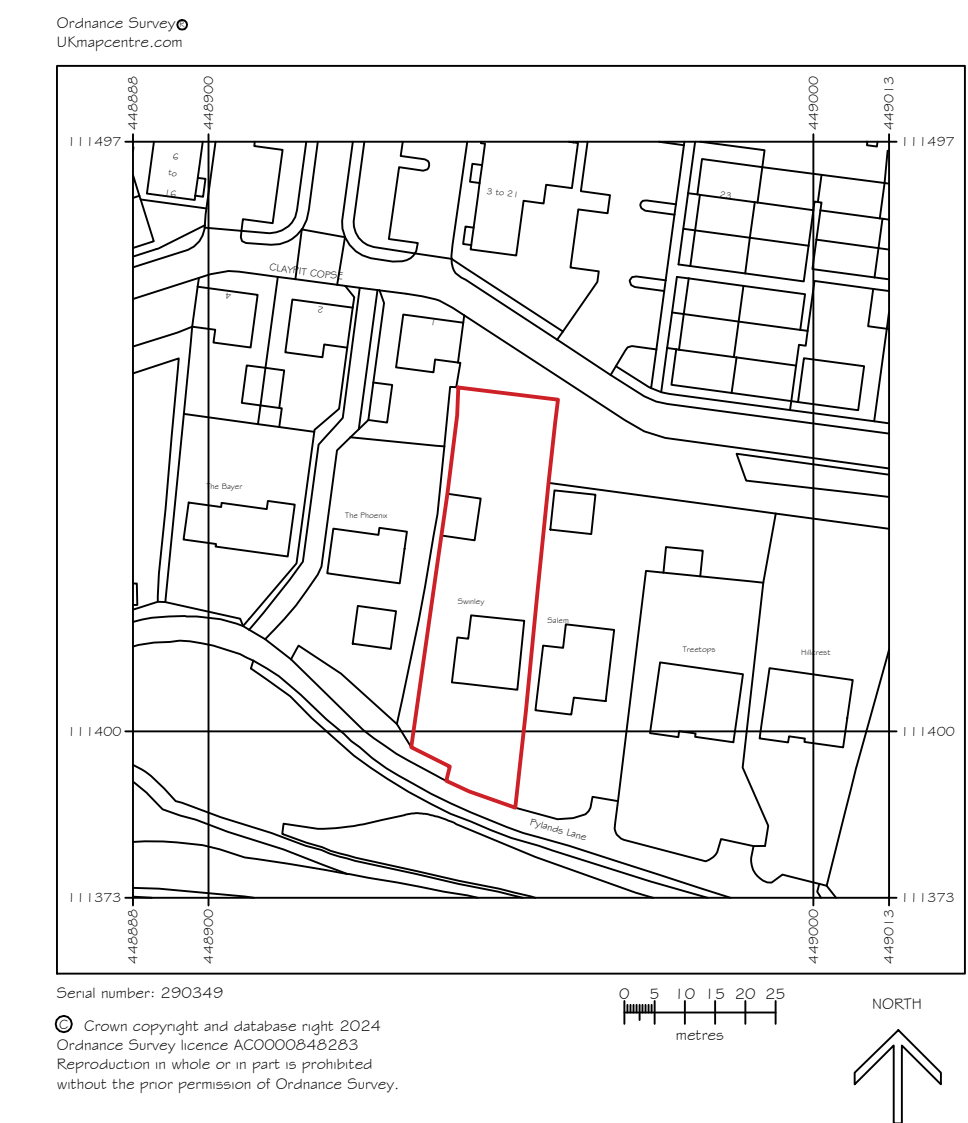


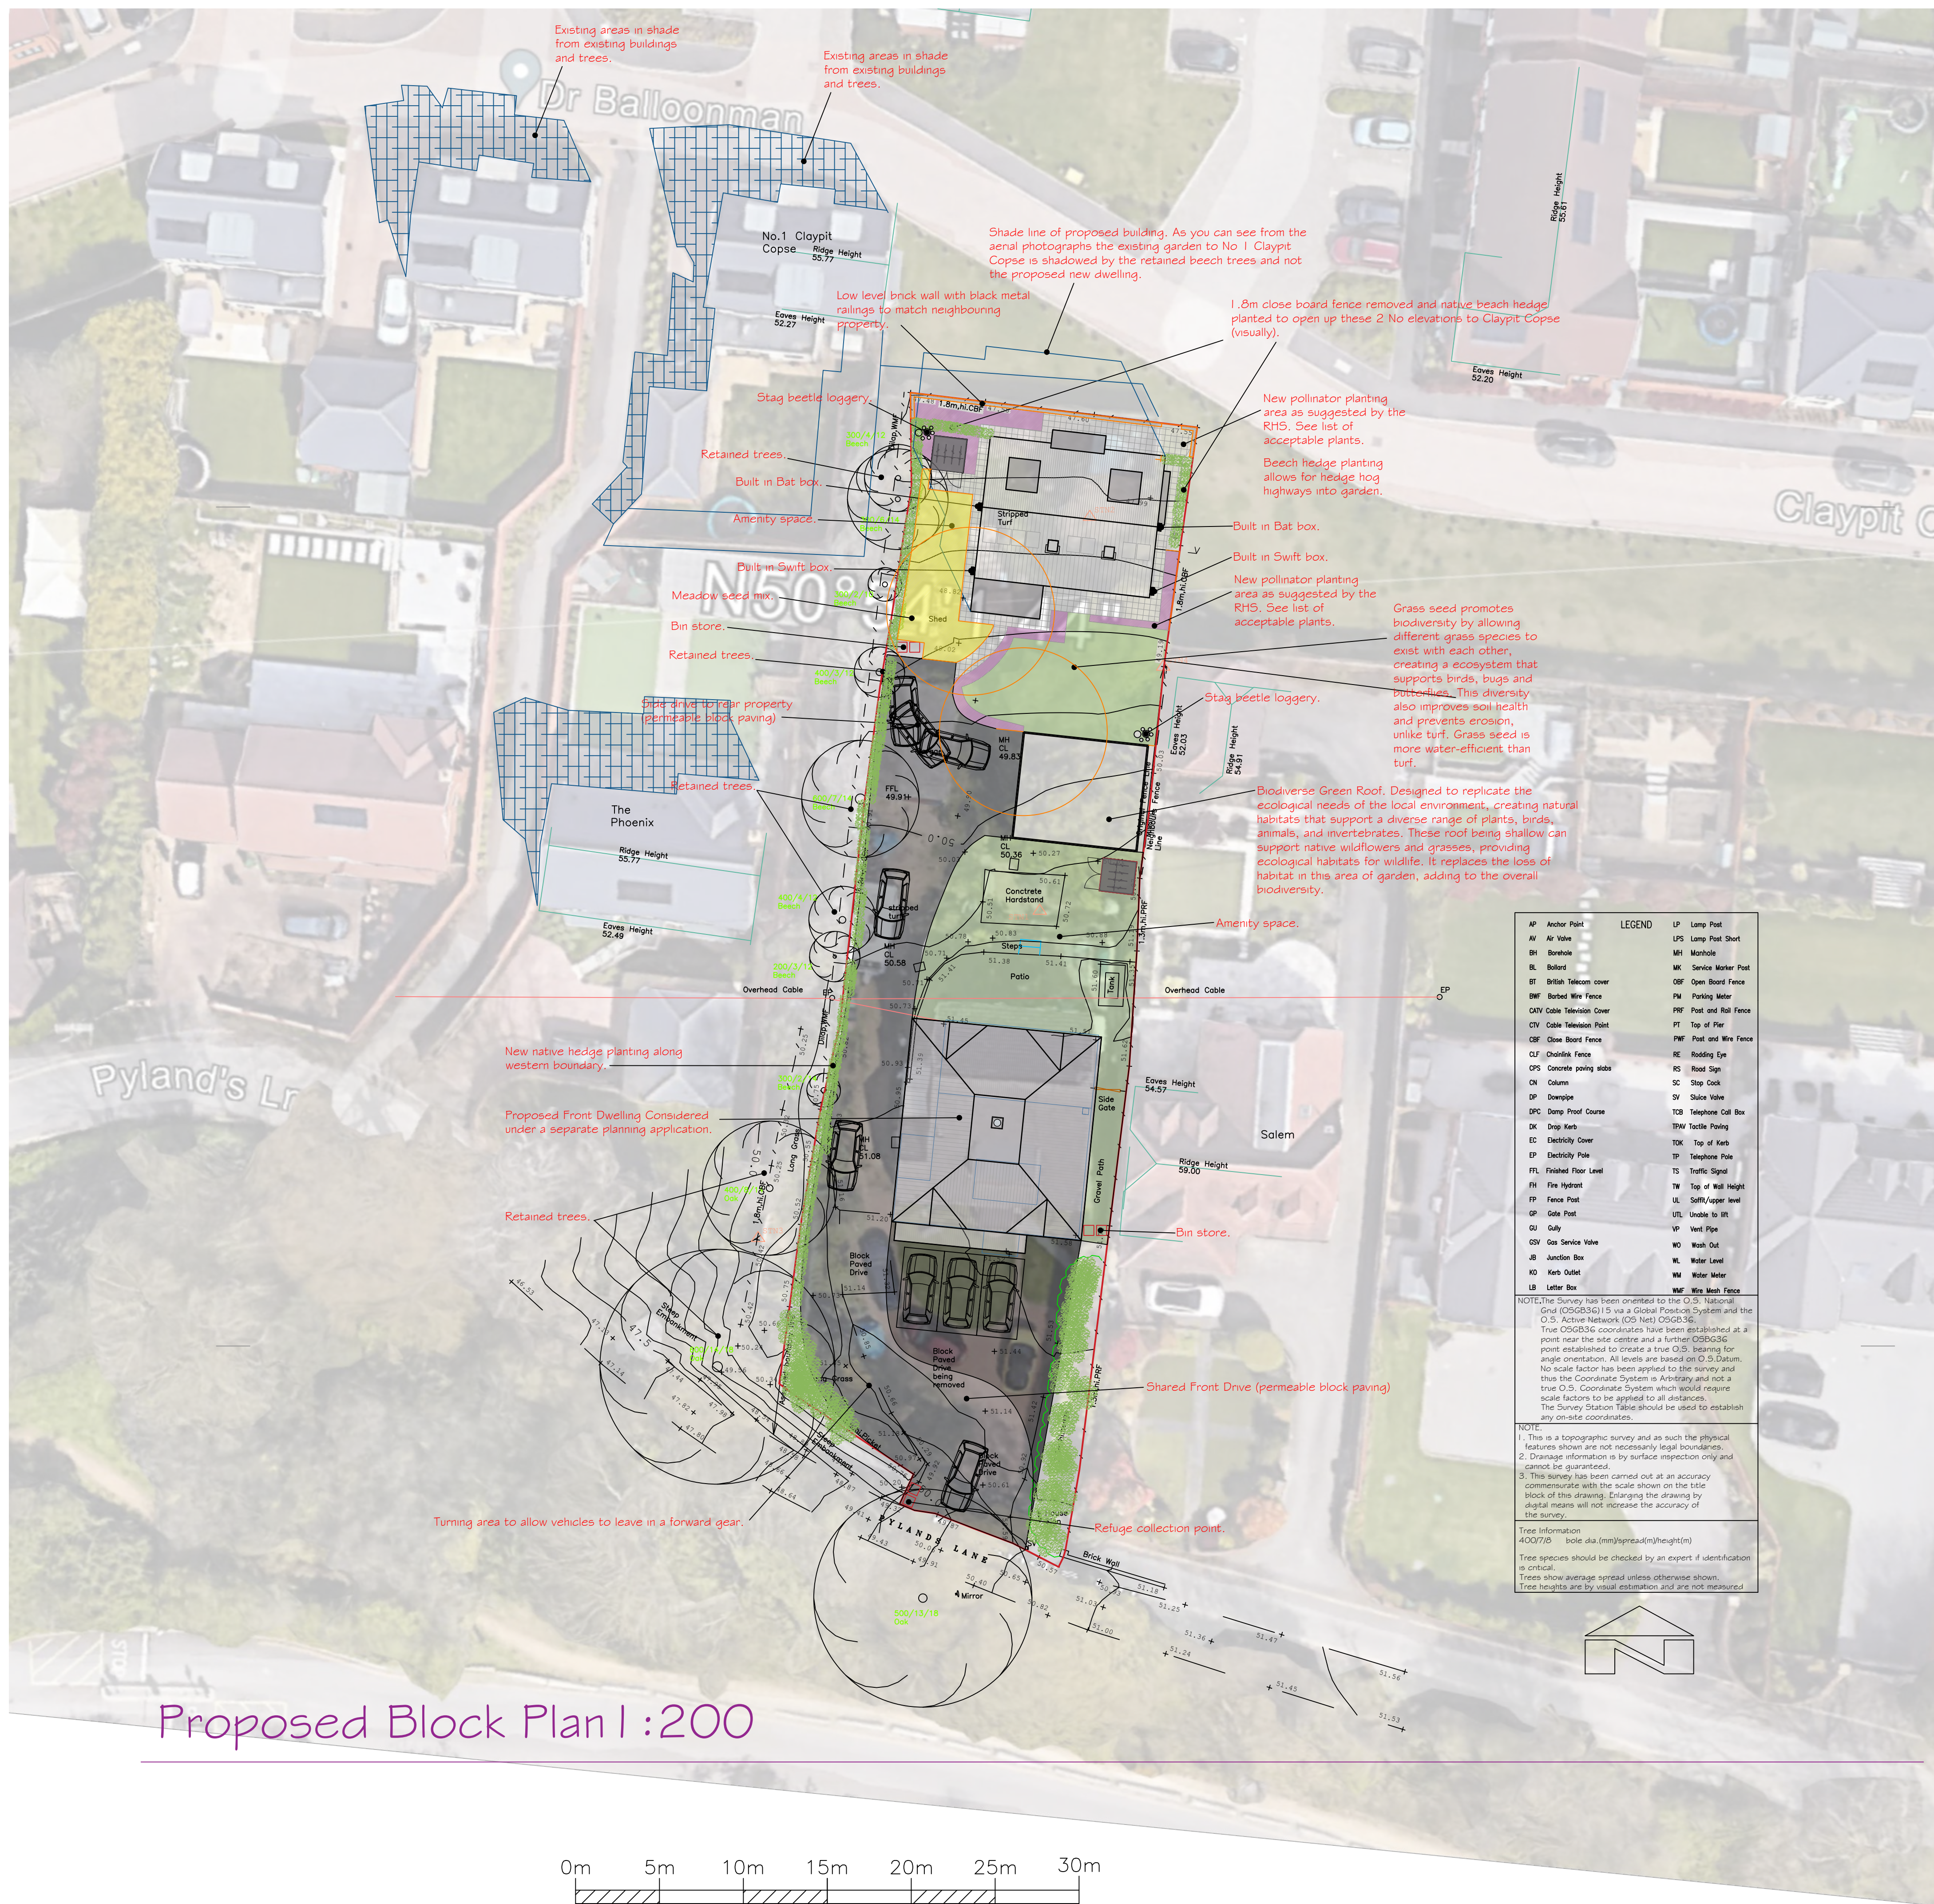


Drawing Notes:

The copyright of this drawing belongs solely with BPS Design Consultants Ltd, it should not be copied or reproduced without their written consent.

Written dimensions to take precedent over scaling the drawing however all dimensions to be checked and verified on site prior to commencing works. The Contractor shall take all responsibility for setting out. Any discrepancies should be clarified prior to proceeding with work.

Location Plan 1:1250

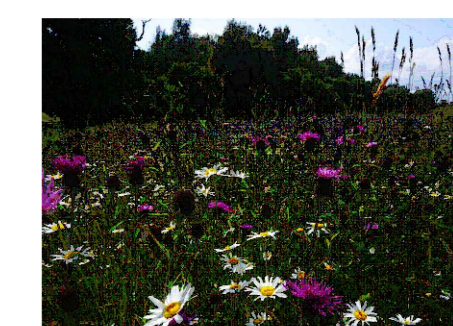[illegible][illegible][illegible][illegible]

Issued for
Planning Approval

Rev A - Swift, bat and bird boxes added. Beech hedge amended, pollinating plants added, wild seeded area added, 2 NO stag beetle loggones added, sedum roof changed to Biodiverse Green Roof.
24/02/25

Rev B - Low level wall added to front elevation.02/04/25

 BPS Design Consultants Ltd Architectural Services and Structural Engineers		
Seafields, Doddwell lane, Bursledon, Southampton, SO31 1DJ		
Tel: 023 8040 4017		
robert@bpsdesign.co.uk Mobile: 07915 604 293	colin@bpsdesign.co.uk Mobile: 07886 855 897	
www.bpsdesign.co.uk		
Project: Swinley Pylands Lane Bursledon SO31 1BH		
Client: V Hoodless and C Hoodless		
Draw Title: Proposed Block Plan - New Build		
Draw No: PL/05	Revision: B	
Date: Jan 2025	By: rjn	Scale: As Shown
The Copyright of this drawing belongs solely to BPS Design Consultants Ltd. It should not be copied or reproduced without consent from BPS Design Consultants Ltd. Original supplied at A1 size.		