







North-East (Front) Elevation - As Proposed 1:100

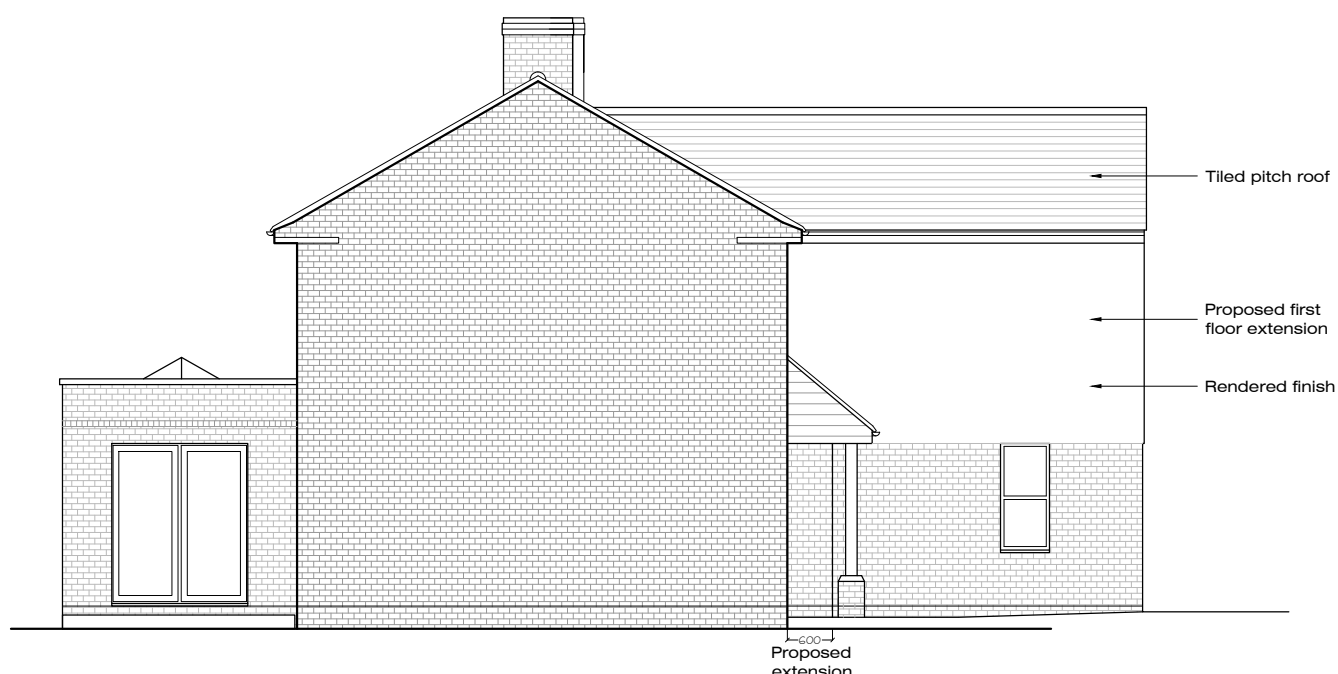


South-East (Side) Elevation - As Proposed 1:100

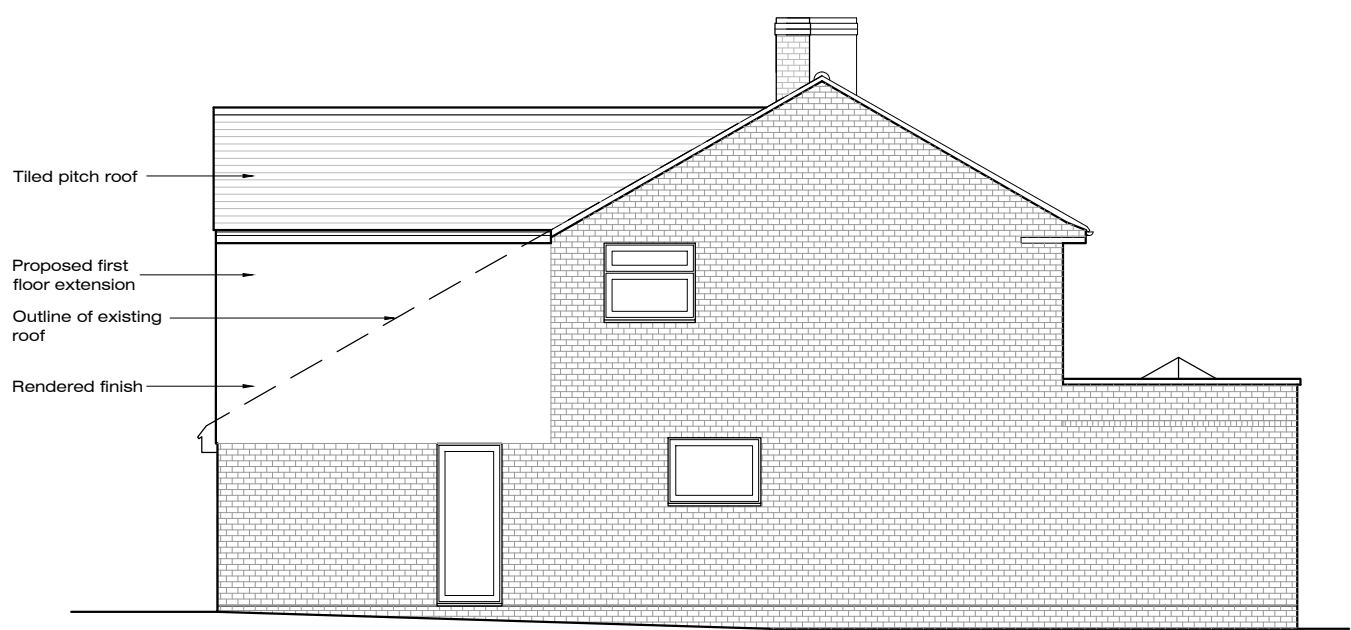


North-West (Side) Elevation - As Proposed 1:100

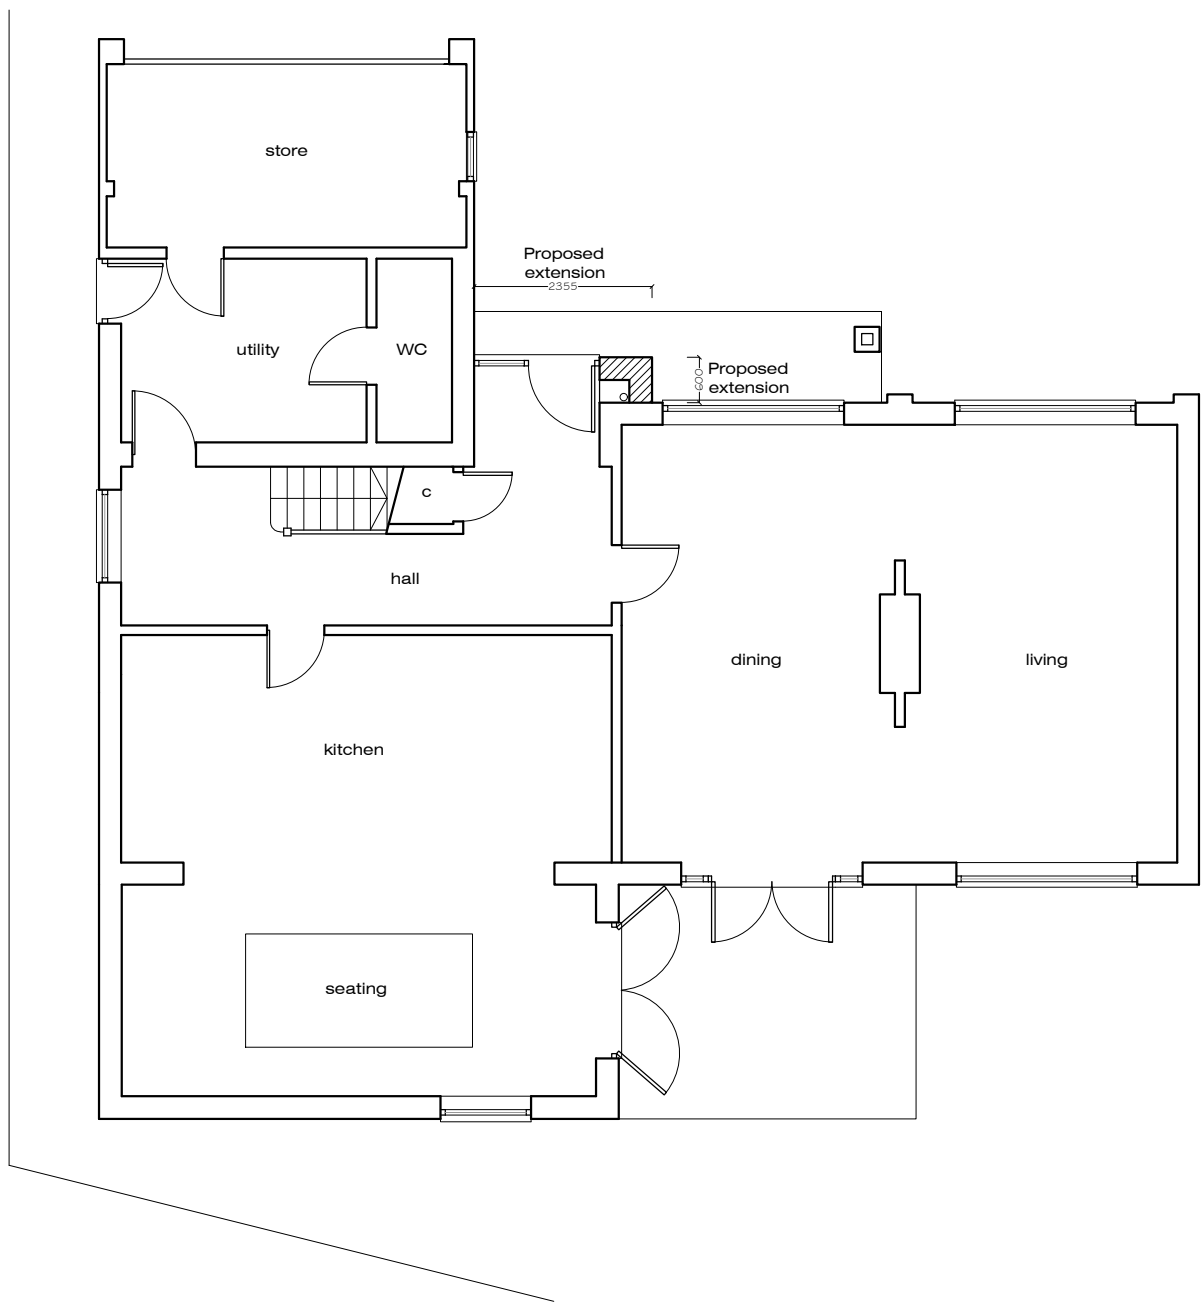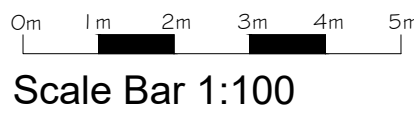


Ground Floor Plan - As Proposed 1:100

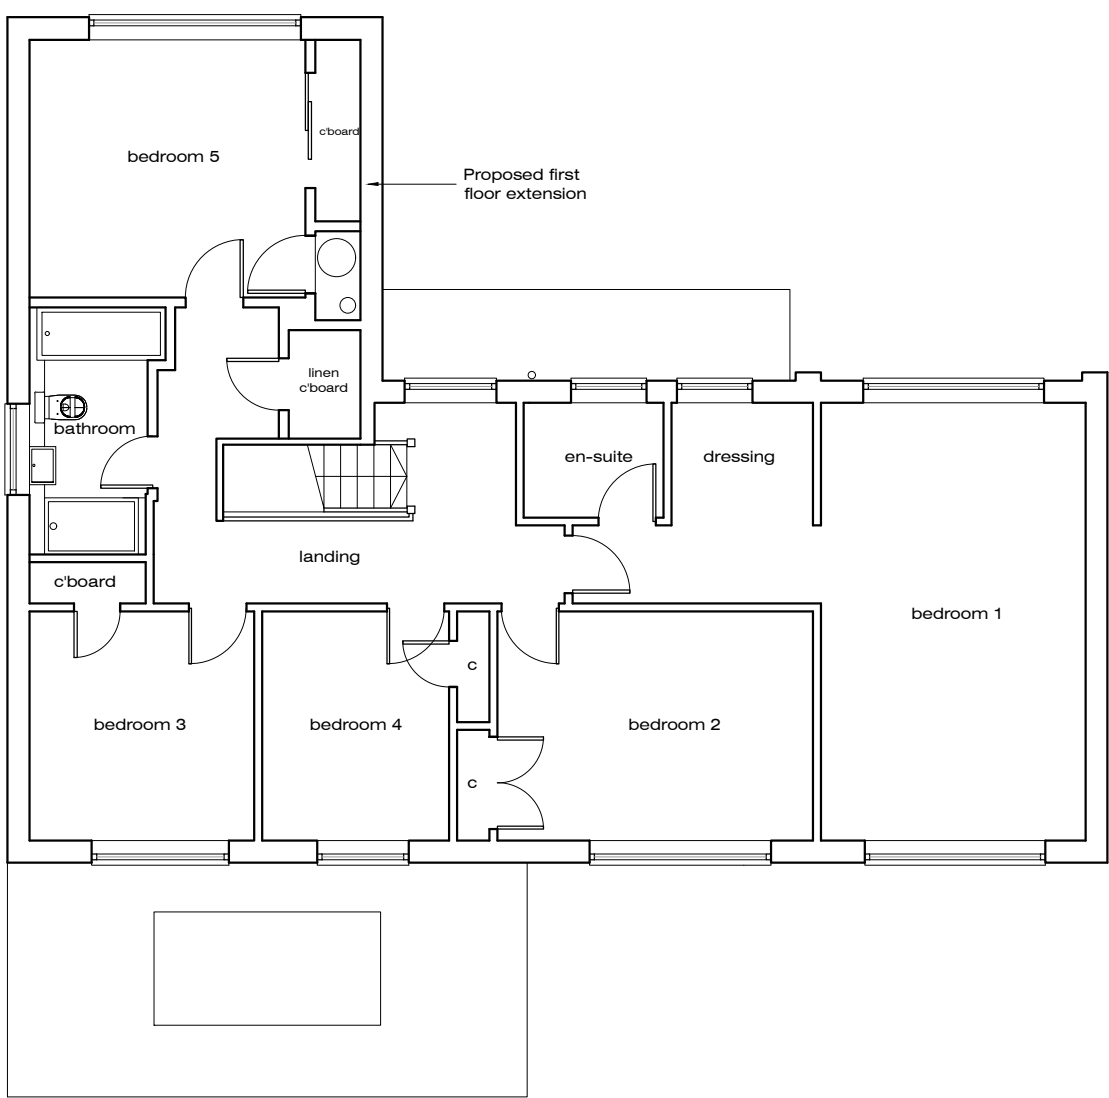

First Floor Plan - As Proposed 1:100

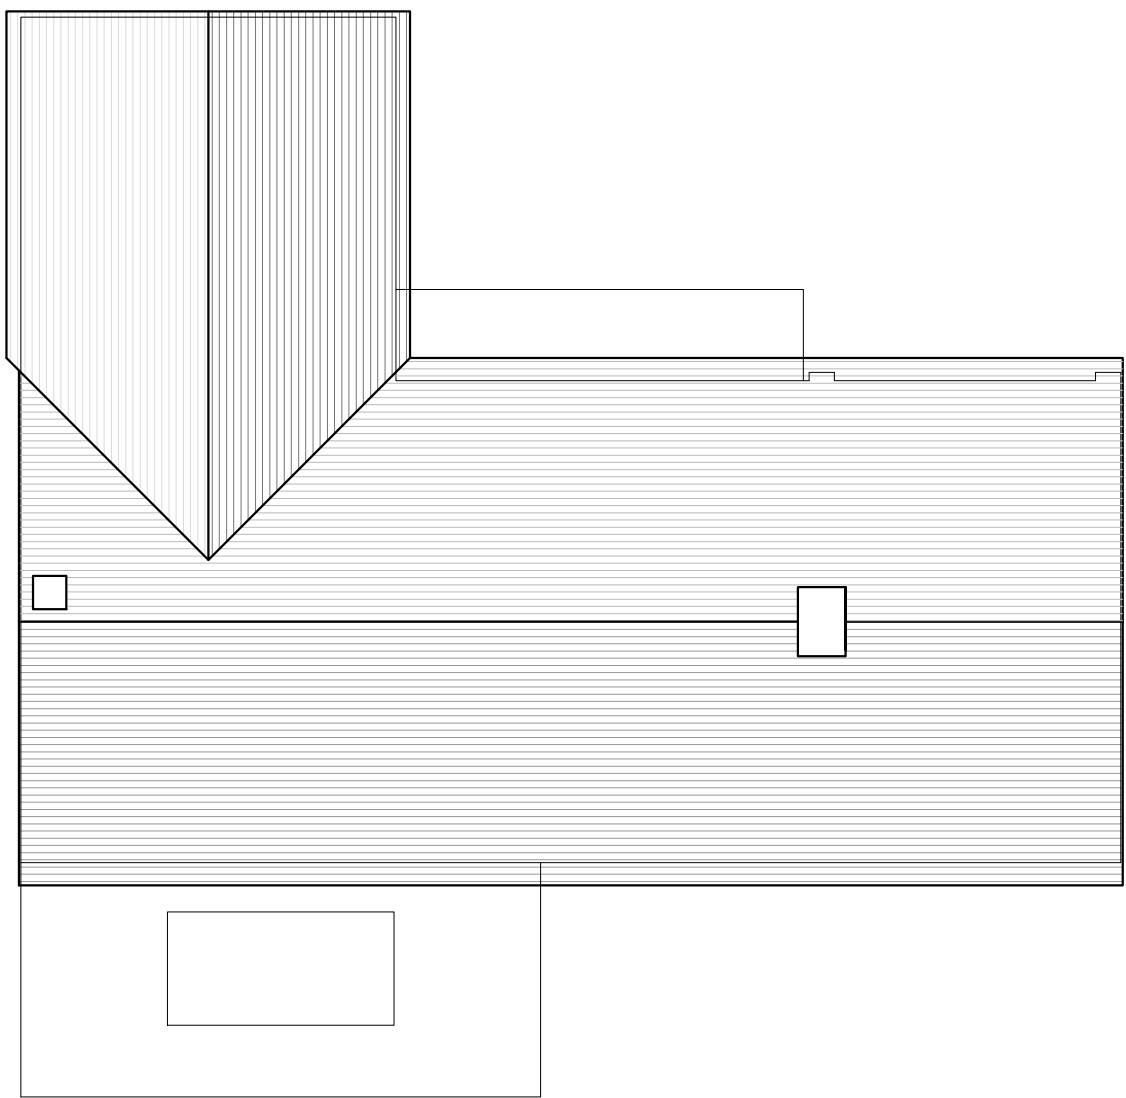

Roof Plan - As Proposed 1:100

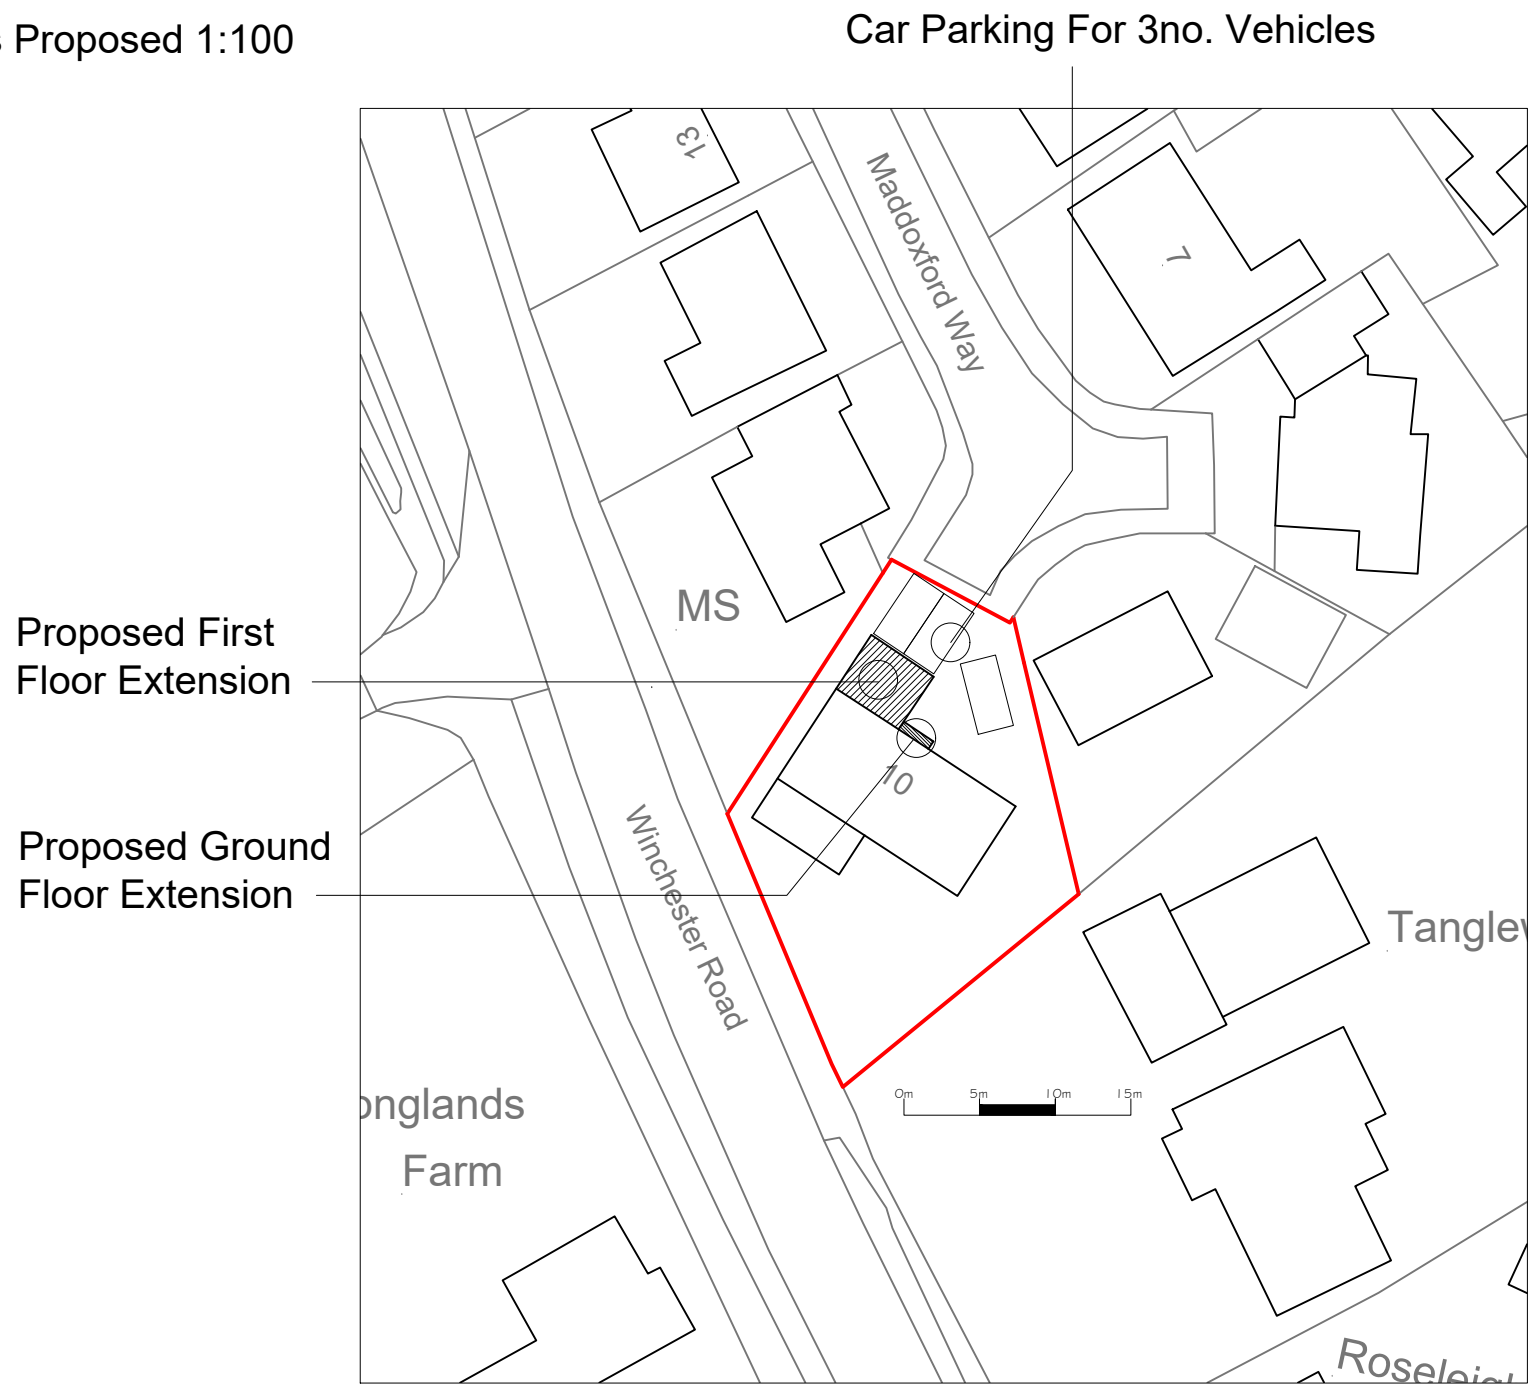

Block Plan - As Proposed 1:500

-	Issued for Planning Application	NJ	24-02-25
Rev.		By	Date

Coast Architecture Ltd
The Hawthorns, 105 Dibbles Road,
Warsash, Southampton, SO31 9JL
07920 260758

Project
10 Maddoxford Way, Botley,
Southampton, SO32 2DW

Client
Miss A Cross

Title			
Plans & Elevations - As Proposed			
Date	Jan 25	Drawn By	NJ
Job No.	Drawing No.	Scale	Revision
C24-002	101	1:100 /500@A1	-