


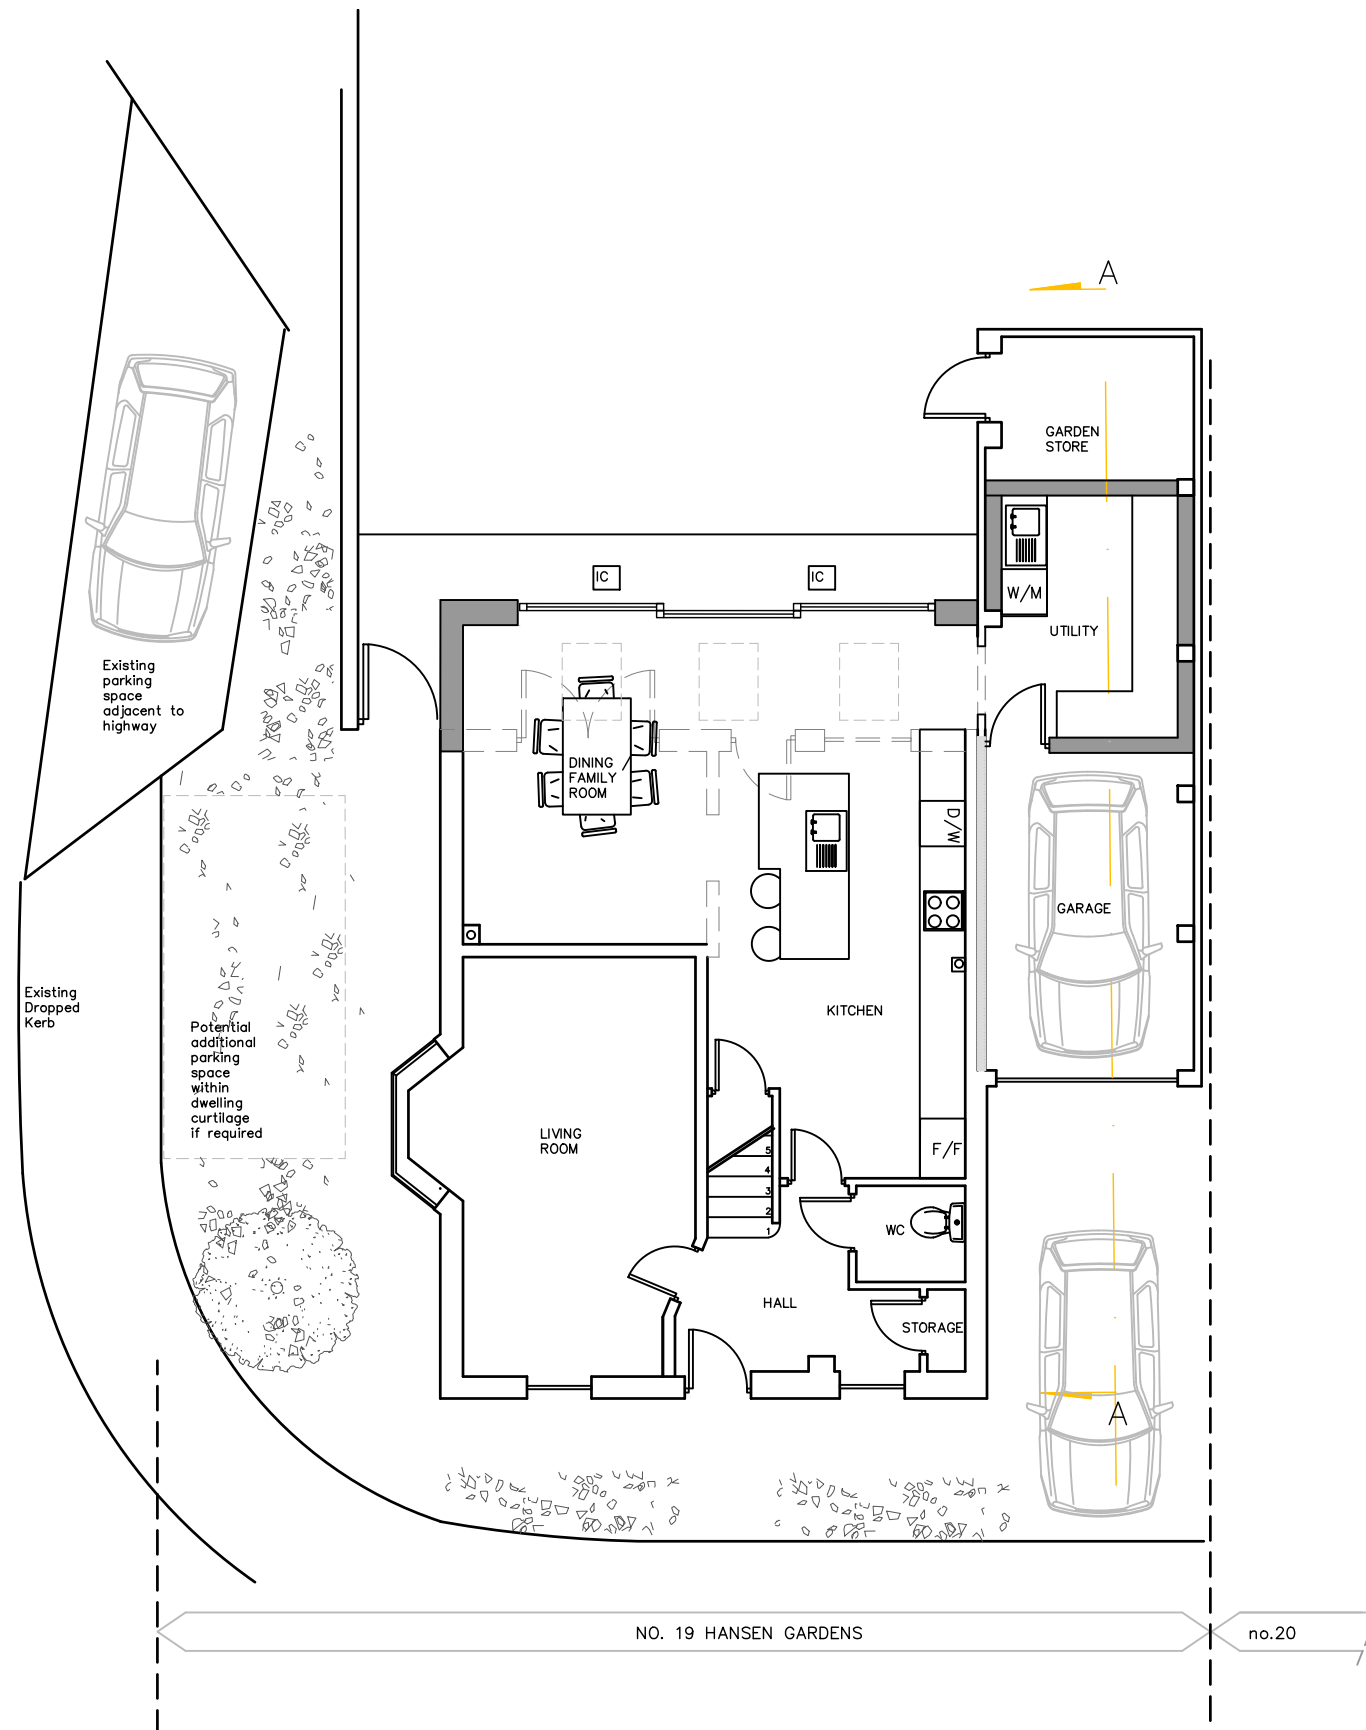

NOTES:
ALL DIMENSIONS TO BE CHECKED ON SITE.
ALL OMMISSIONS AND DISCREPANCIES TO BE
REPORTED TO CONSTANTINE DESIGN LTD
IMMEDIATELY.



Planning Submission	20.03.25	AG	P1
Date	Check	Rev	

PLANNING

CONSTANTINE DESIGN LTD.

Constantine Design Ltd
62 Wilton Gardens, S015 7QR 07837 578991
apcgreenhalgh@gmail.com

Project
19 Lebburn Meadows
Hedge End
S030 2LP

Drawing
PROPOSED FLOOR PLANS

Drawn by	Date	Scale
AG	MAR 25	1:100
Job number	Drawing number	Revision
2403	06	P1

Original Drawing Size A3