


General Note: No external changes to the front elevation.



FRONT ELEVATION
SCALE 1:50

Note: No changes to the side elevation, apart from a minor alteration to the door opening.

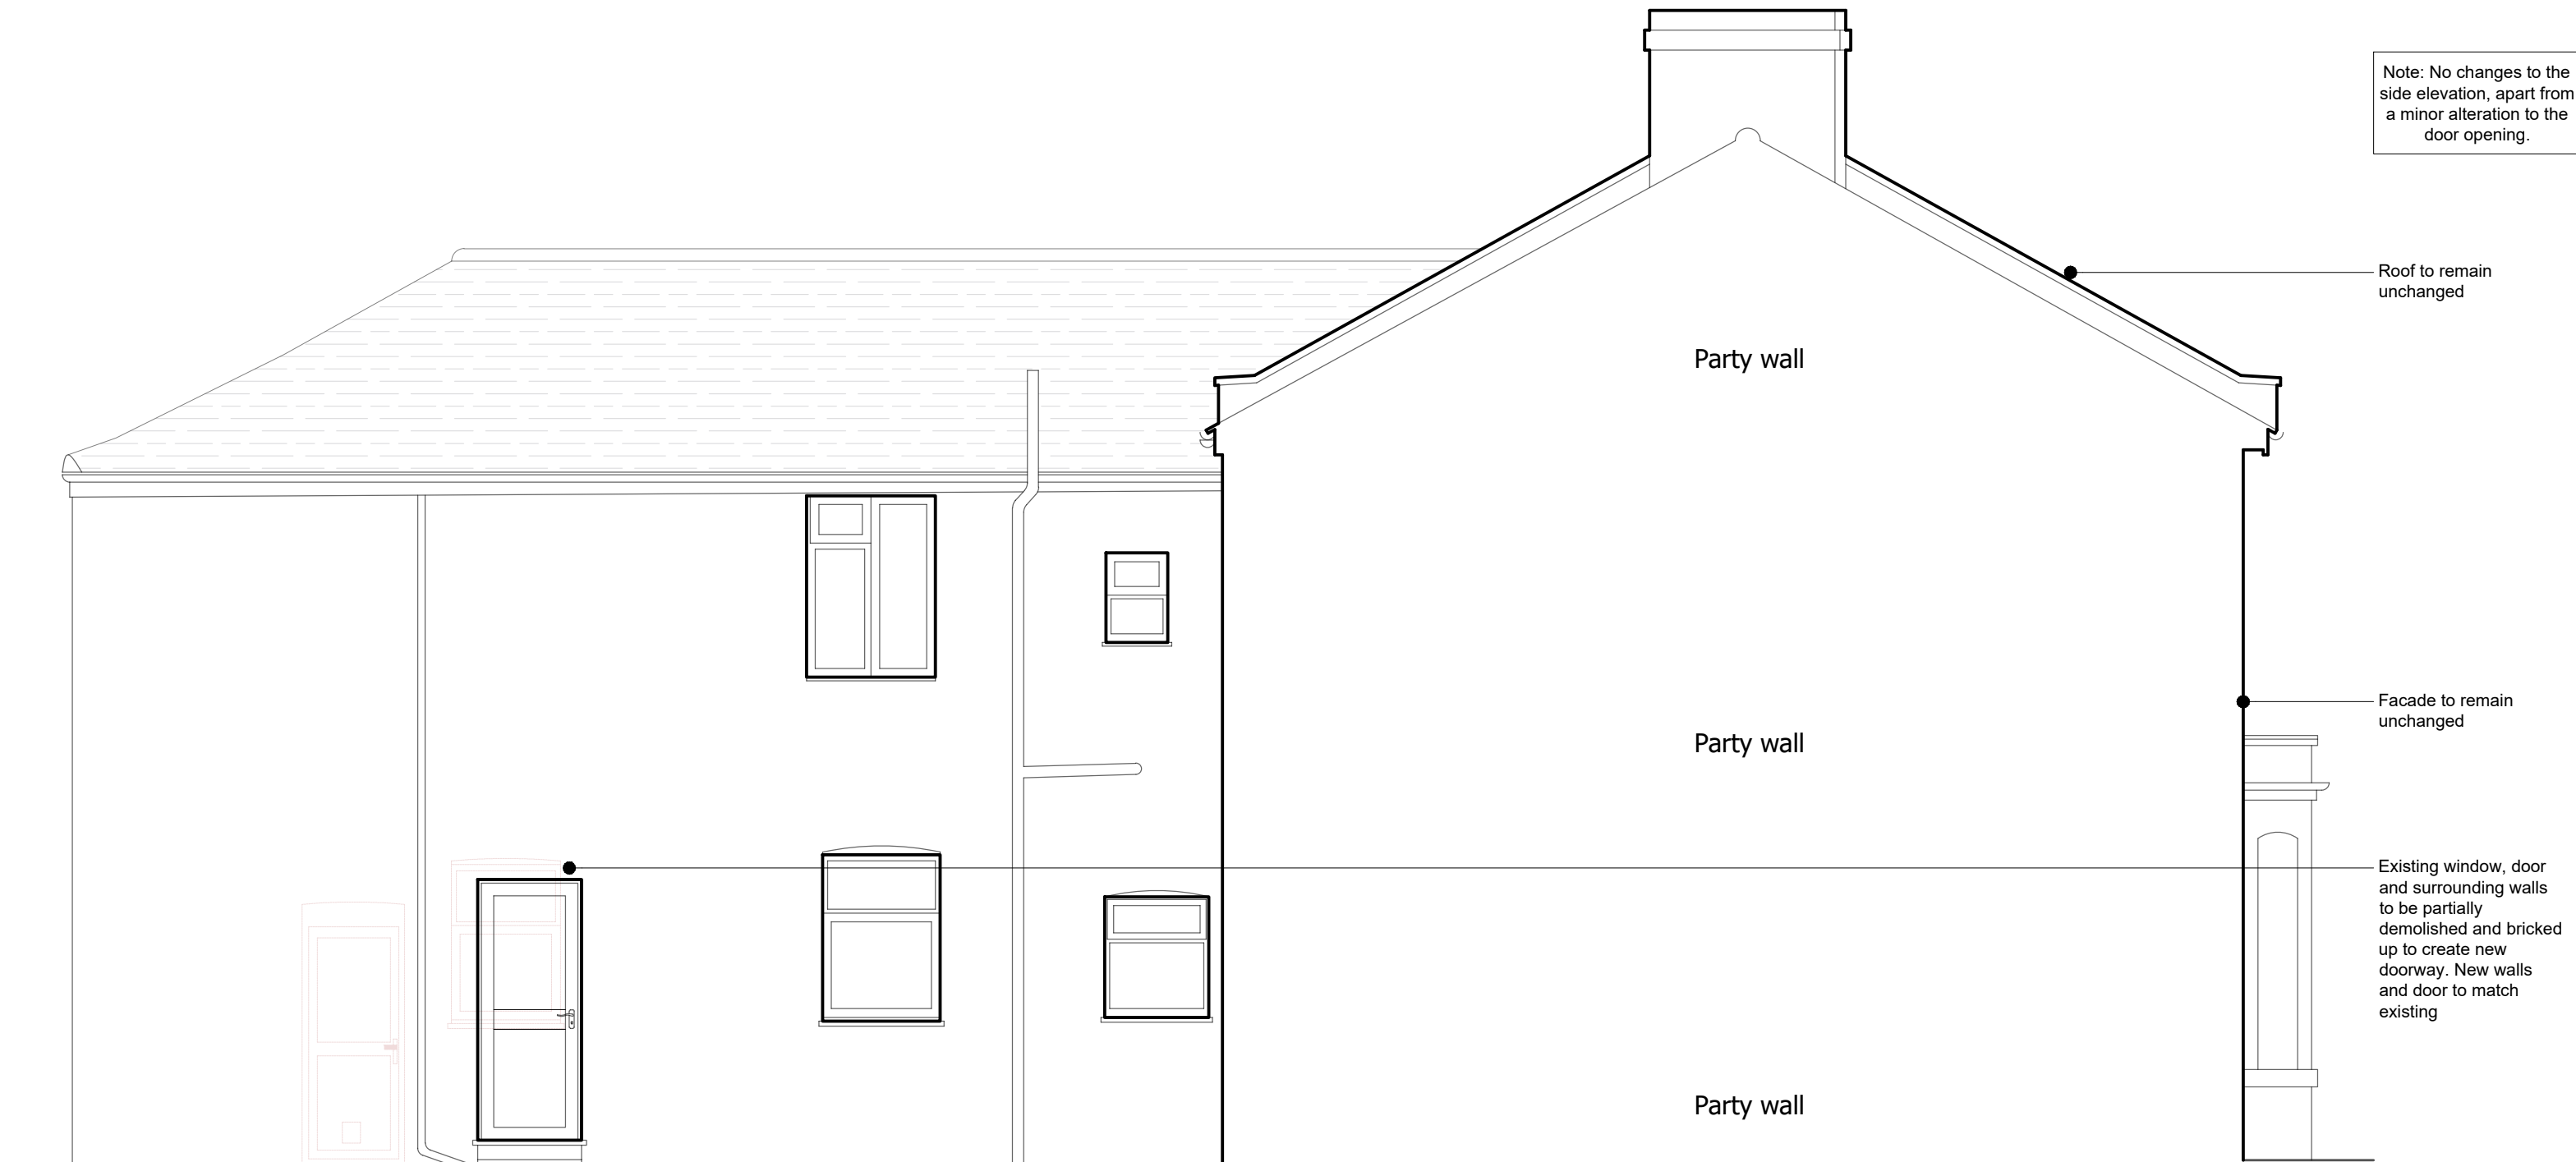


SIDE ELEVATION
SCALE 1:50

General Note: No external changes to the rear elevation.



REAR ELEVATION
SCALE 1:50

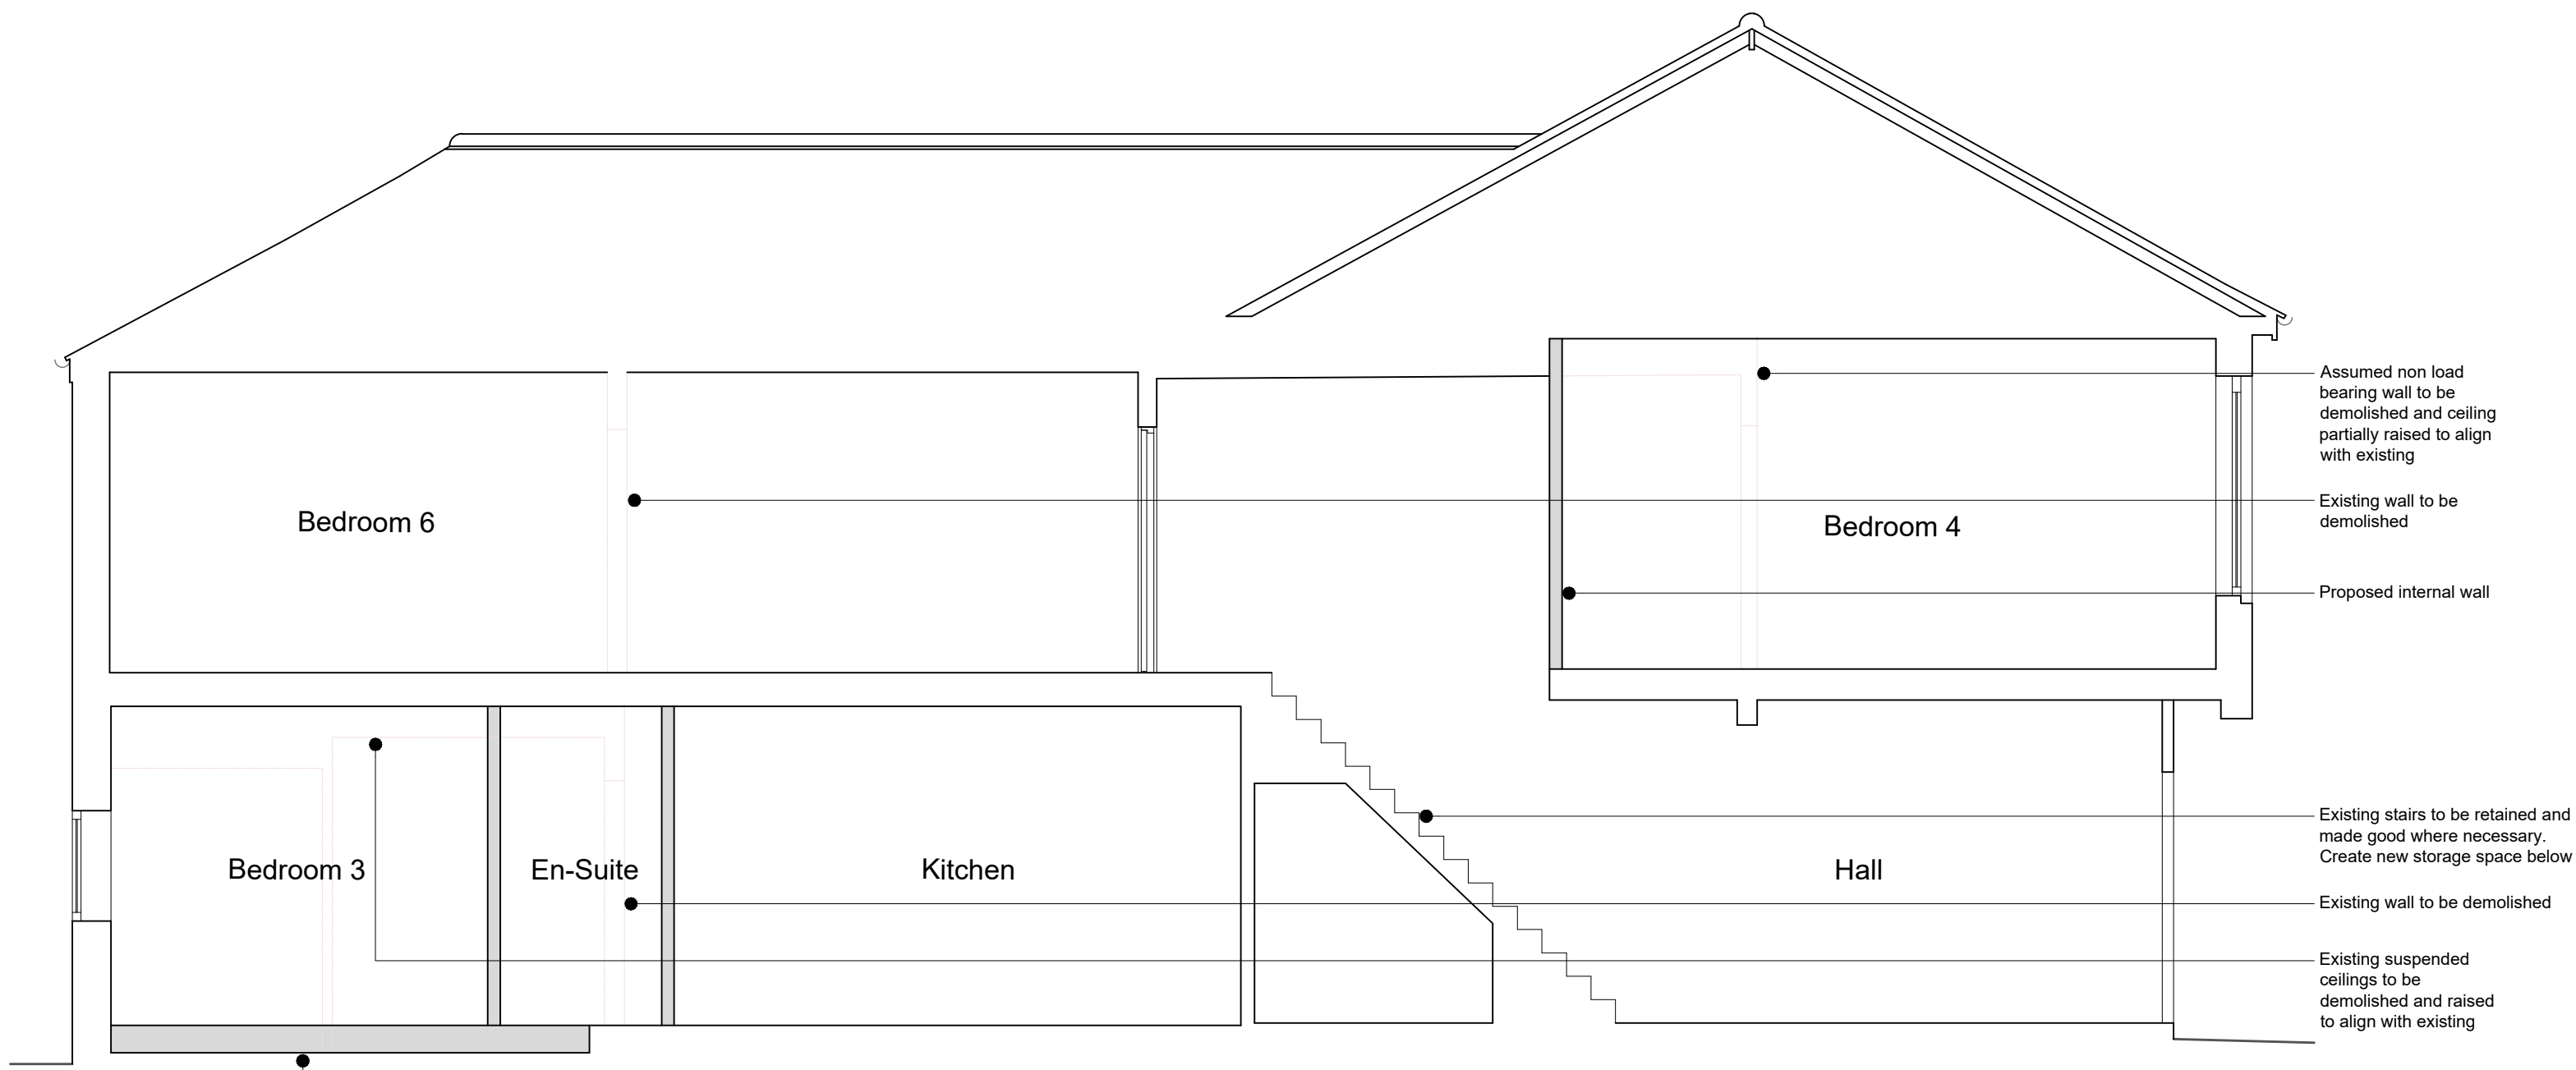

SECTION A-A
SCALE 1:50

Disclaimer

Adjacent Properties and boundaries are shown for illustrative purposes only and have not been surveyed unless otherwise stated. All areas shown are approximate and should be verified before forming the basis of a decision. Do not scale other than for Planning purposes. All dimensions must be checked by the contractor before commencing work on site. No deviation from this drawing will be permitted without prior written consent of the architect. The copyright of this drawing remains with HMO Designers and may not be reproduced in any form without prior written consent.


Notes

Drawing based on survey information by others and subject to planning, building regulation and other statutory approvals. Drawings are for Building Control Approval Purposes and should not be construed as Construction Drawings. Drawings are Subject to Building Control and the Fire Authorities Approval. Drawings to be read in conjunction with Structural Engineer's detail drawings and Architectural Specification. All Levels and Floor Drops shown indicatively and subject to final confirmation on site prior to commencement of works.

Drawing Key

- Existing Walls
- New Walls (External Alterations Completed Under PDR)
- Demolished Walls / Sanitaryware
- Rooflights Above

0 0.5 1 1.5 2
SCALE 1:50 m

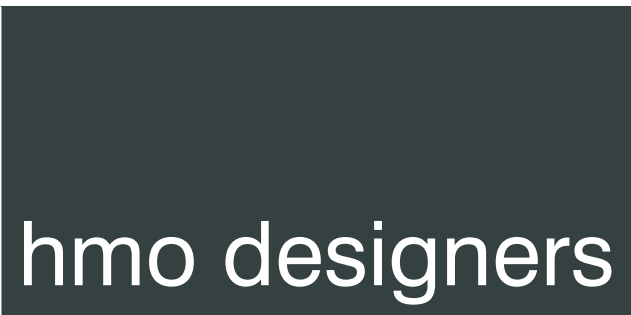

Our Studio // Galtcombe house, Copnor Rd, Portsmouth
Our Number // 023 5244 3501
Our Email // hello@hmodesigners.co.uk
Our Website // hmodesigners.co.uk

Project

81 The Crescent, Eastleigh, SO50 9BQ

Drawing Title

Proposed Elevations and Section

Drawing Number

HD0119 - PL04

Scale

1:50 @A1

Issue Status

Preliminary

Drawn

KT

Date

April 2025