


ALL DIMENSIONS TO BE CHECKED ON SITE
WORK TO FIGURED DIMENSIONS ONLY
REPORT DISCREPANCIES TO THE
ARCHITECT AT ONCE BEFORE PROCEEDING.

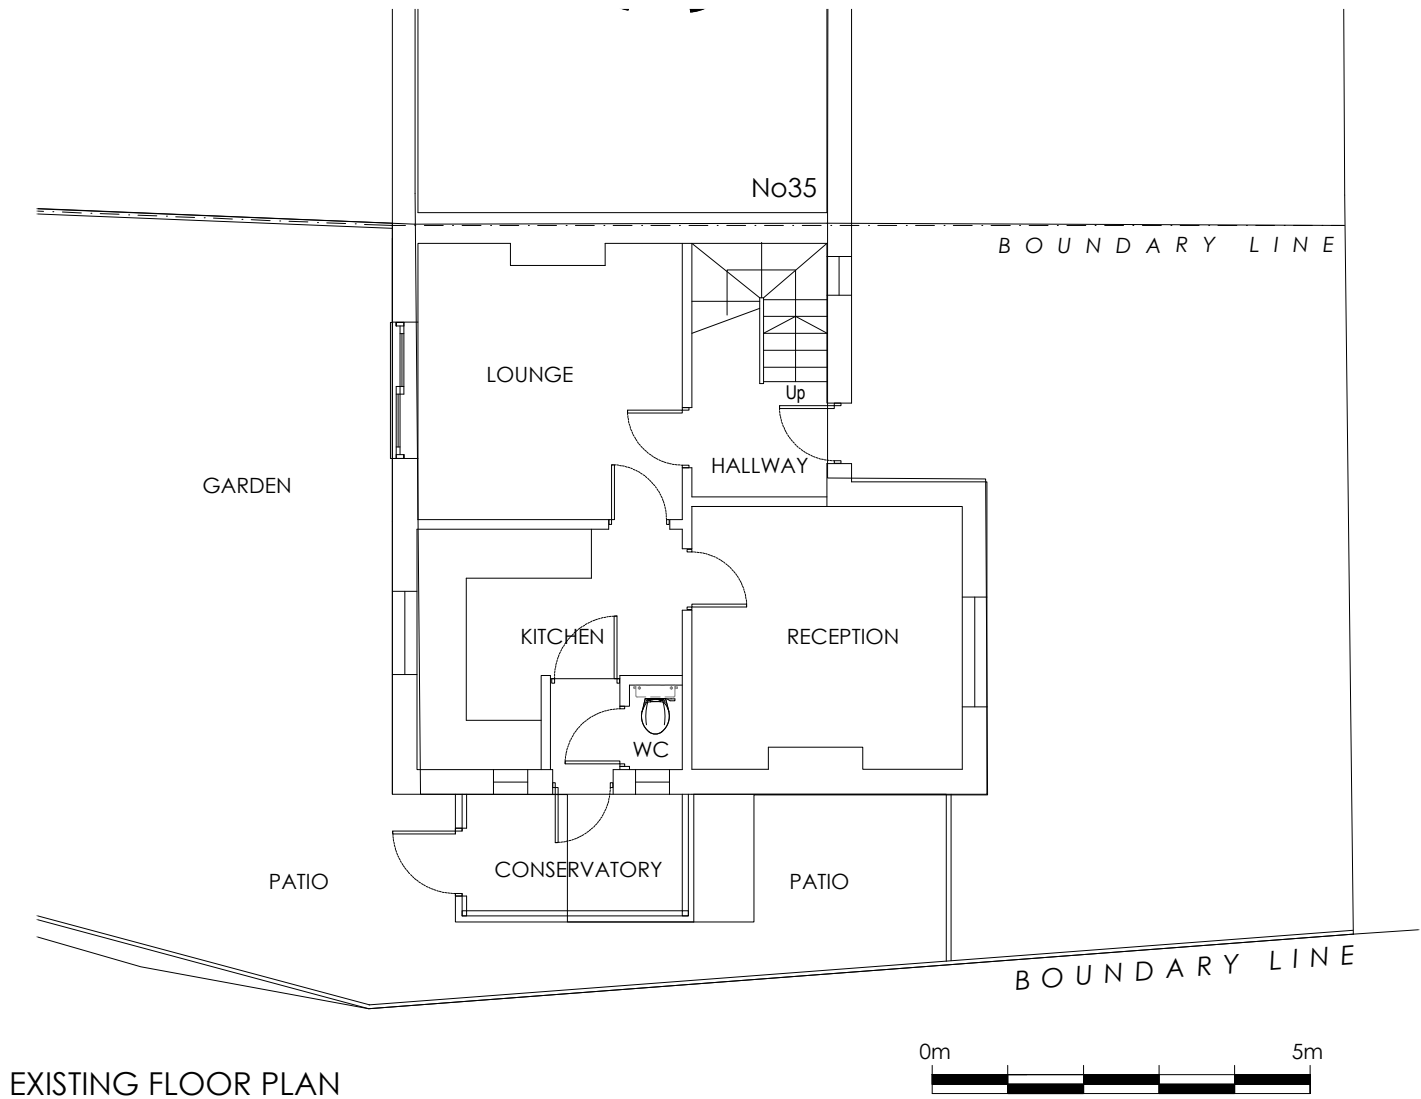


EXISTING FLOOR PLAN



EXISTING FRONT ELEVATION



EXISTING REAR ELEVATION

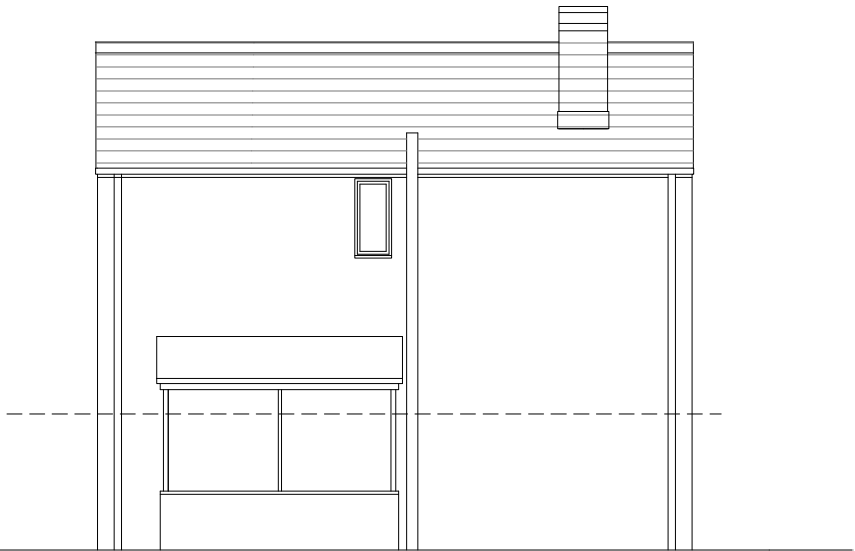

EXISTING SIDE ELEVATION

A	Issue for Client Comment	17/03/25	JM	MCA
REV	DESCRIPTION	DATE	AUTHOR	CHK'D

Jose@MayorgaCharteredArchitect.co.uk

MCA

Mayorga Chartered Architect

RIBA

33 DERBY ROAD,
EASTLEIGH
SO50 5FD

Proposed Side Extension & Internal
Alterations

EXISTING PLAN & ELEVATIONS

Project/Drg No.	Rev	Scale	Date	Drawn By J Mayorga
MCA2025/33/ 103	A	1:100@A3	10/03/25	Checked By MCA