




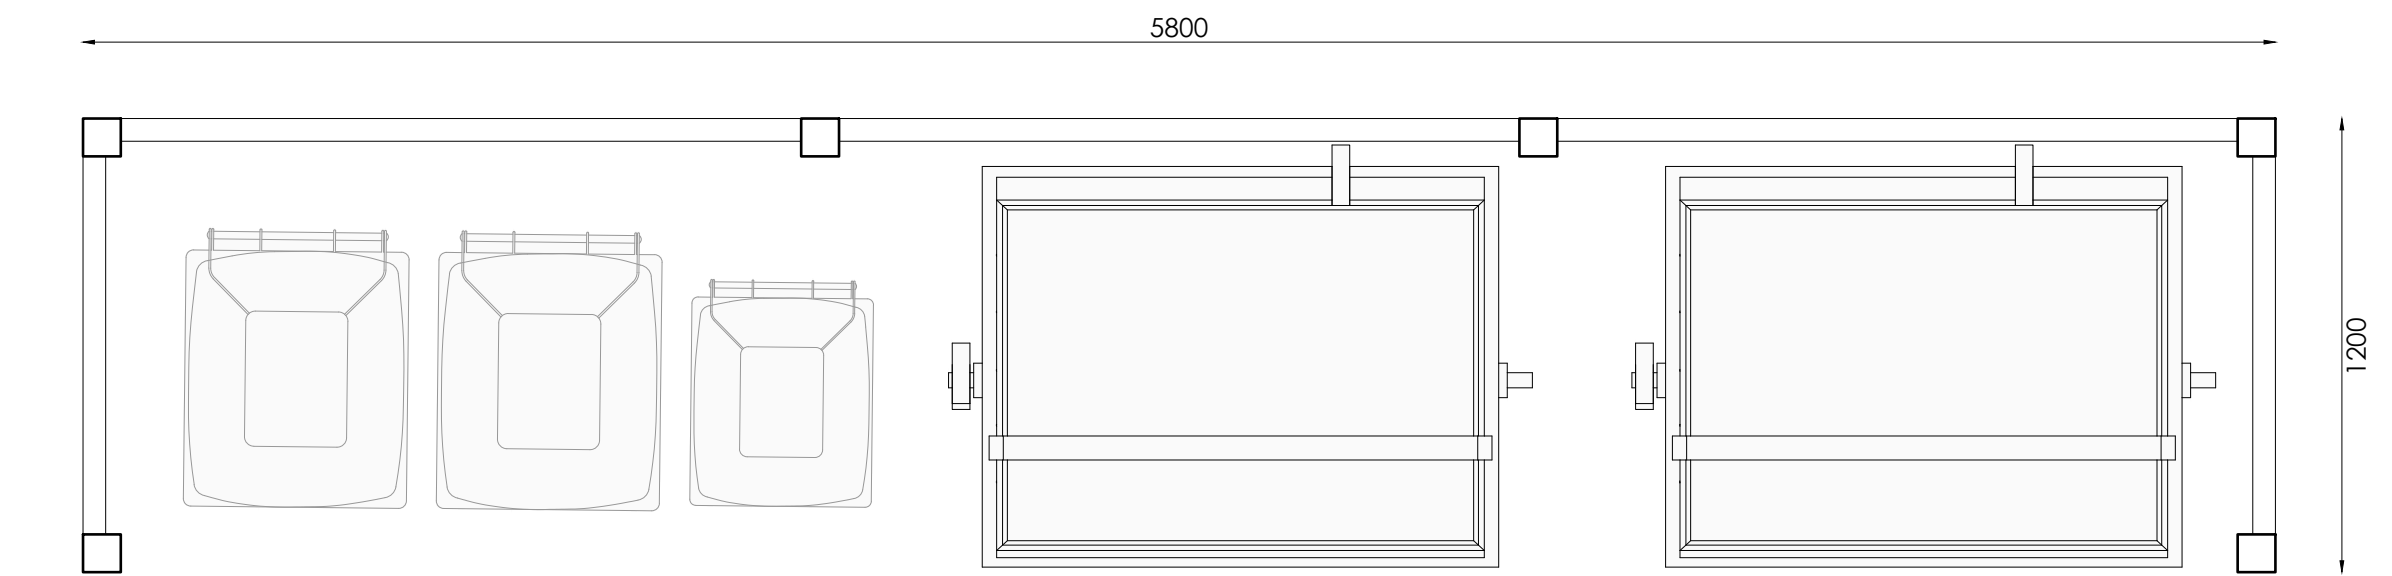


① Proposed Bin Store Plan  
Scale 1:20

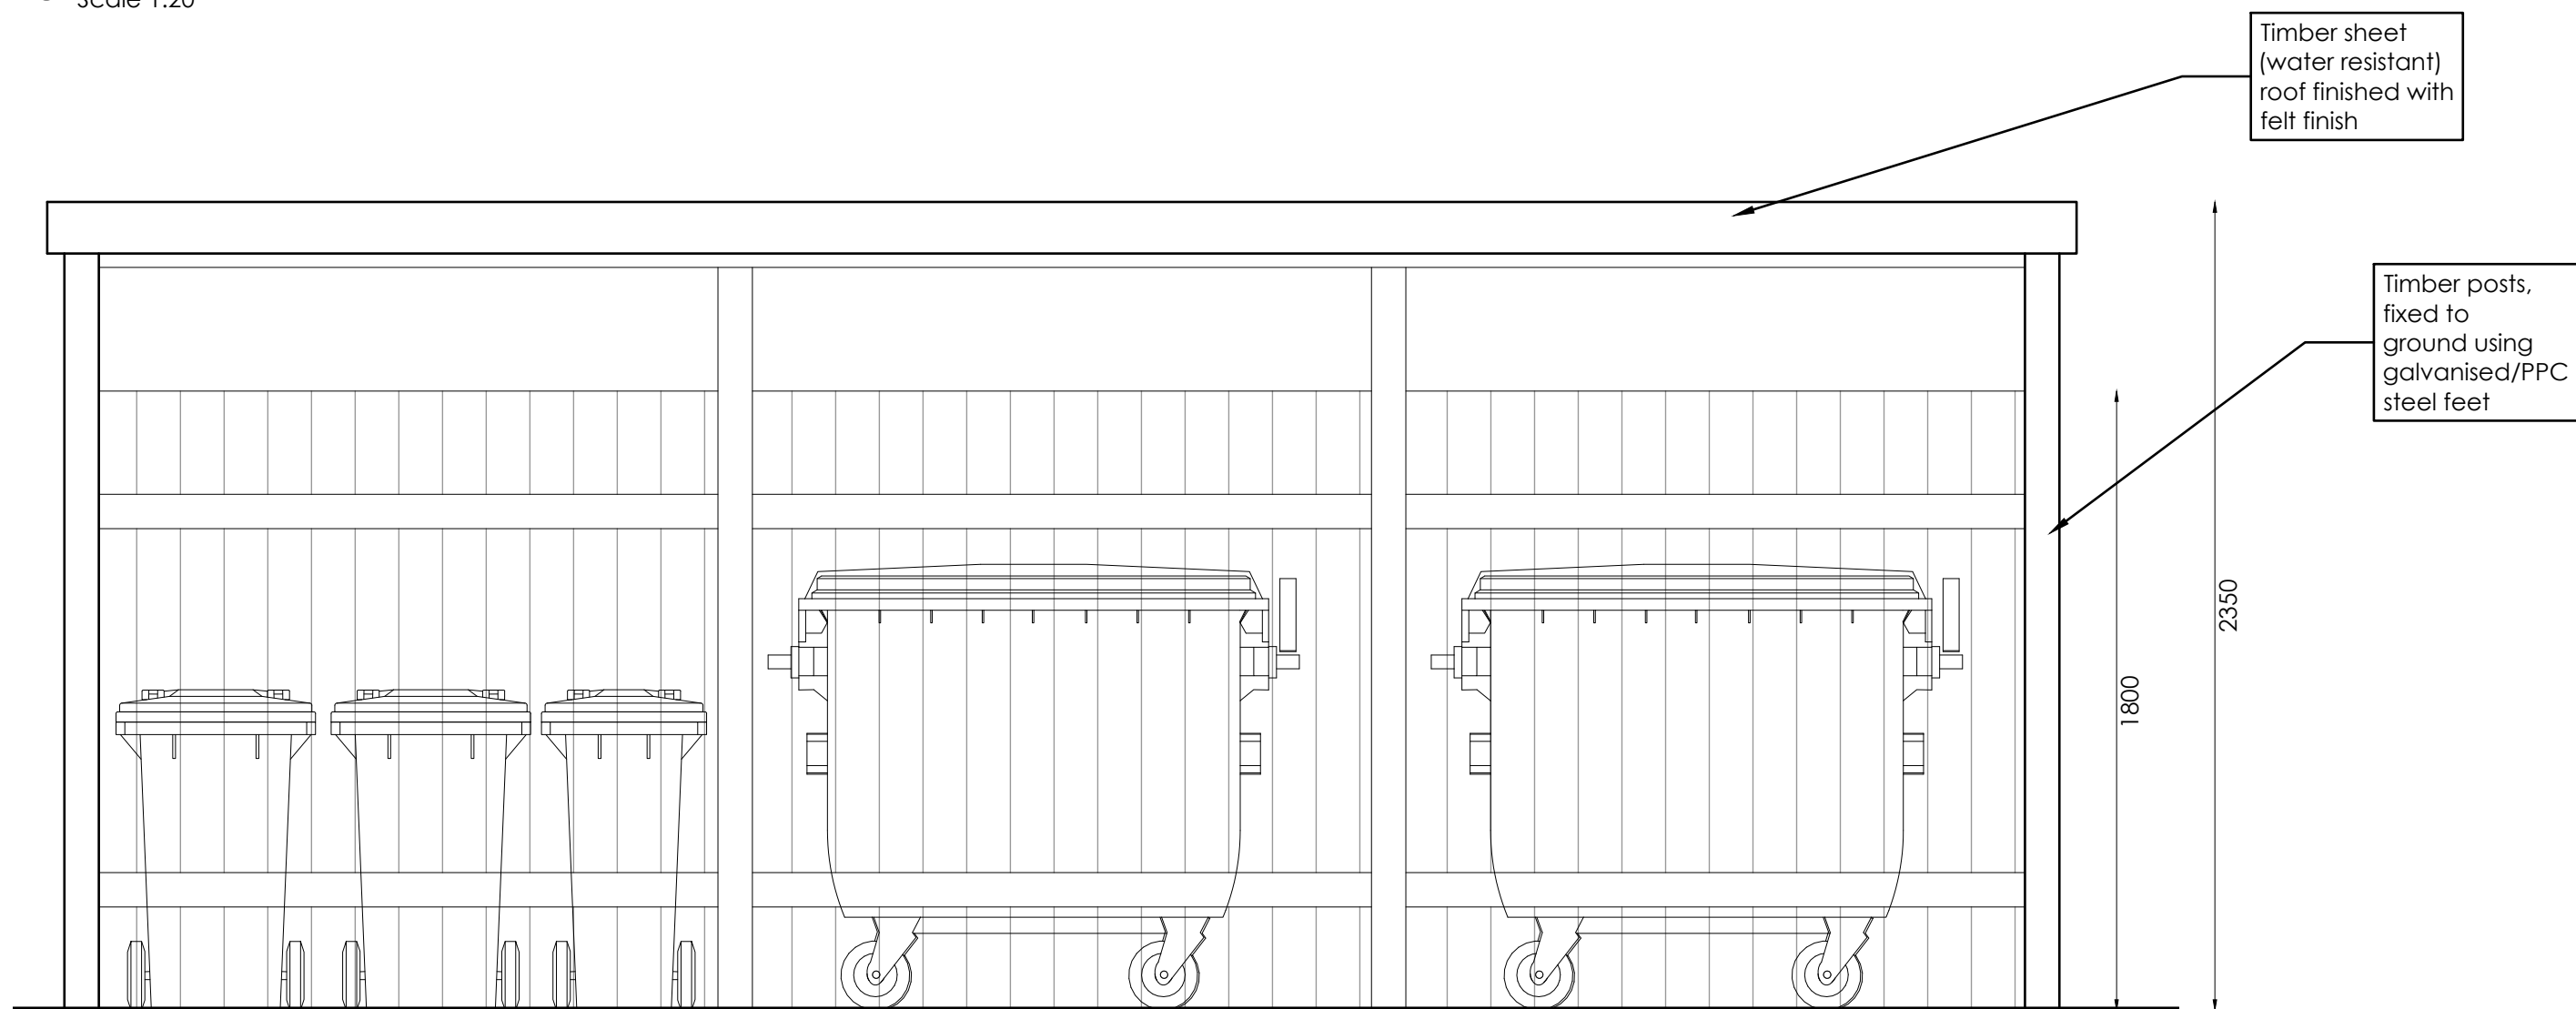


② Proposed Bin Store Front Elevation  
Scale 1:20

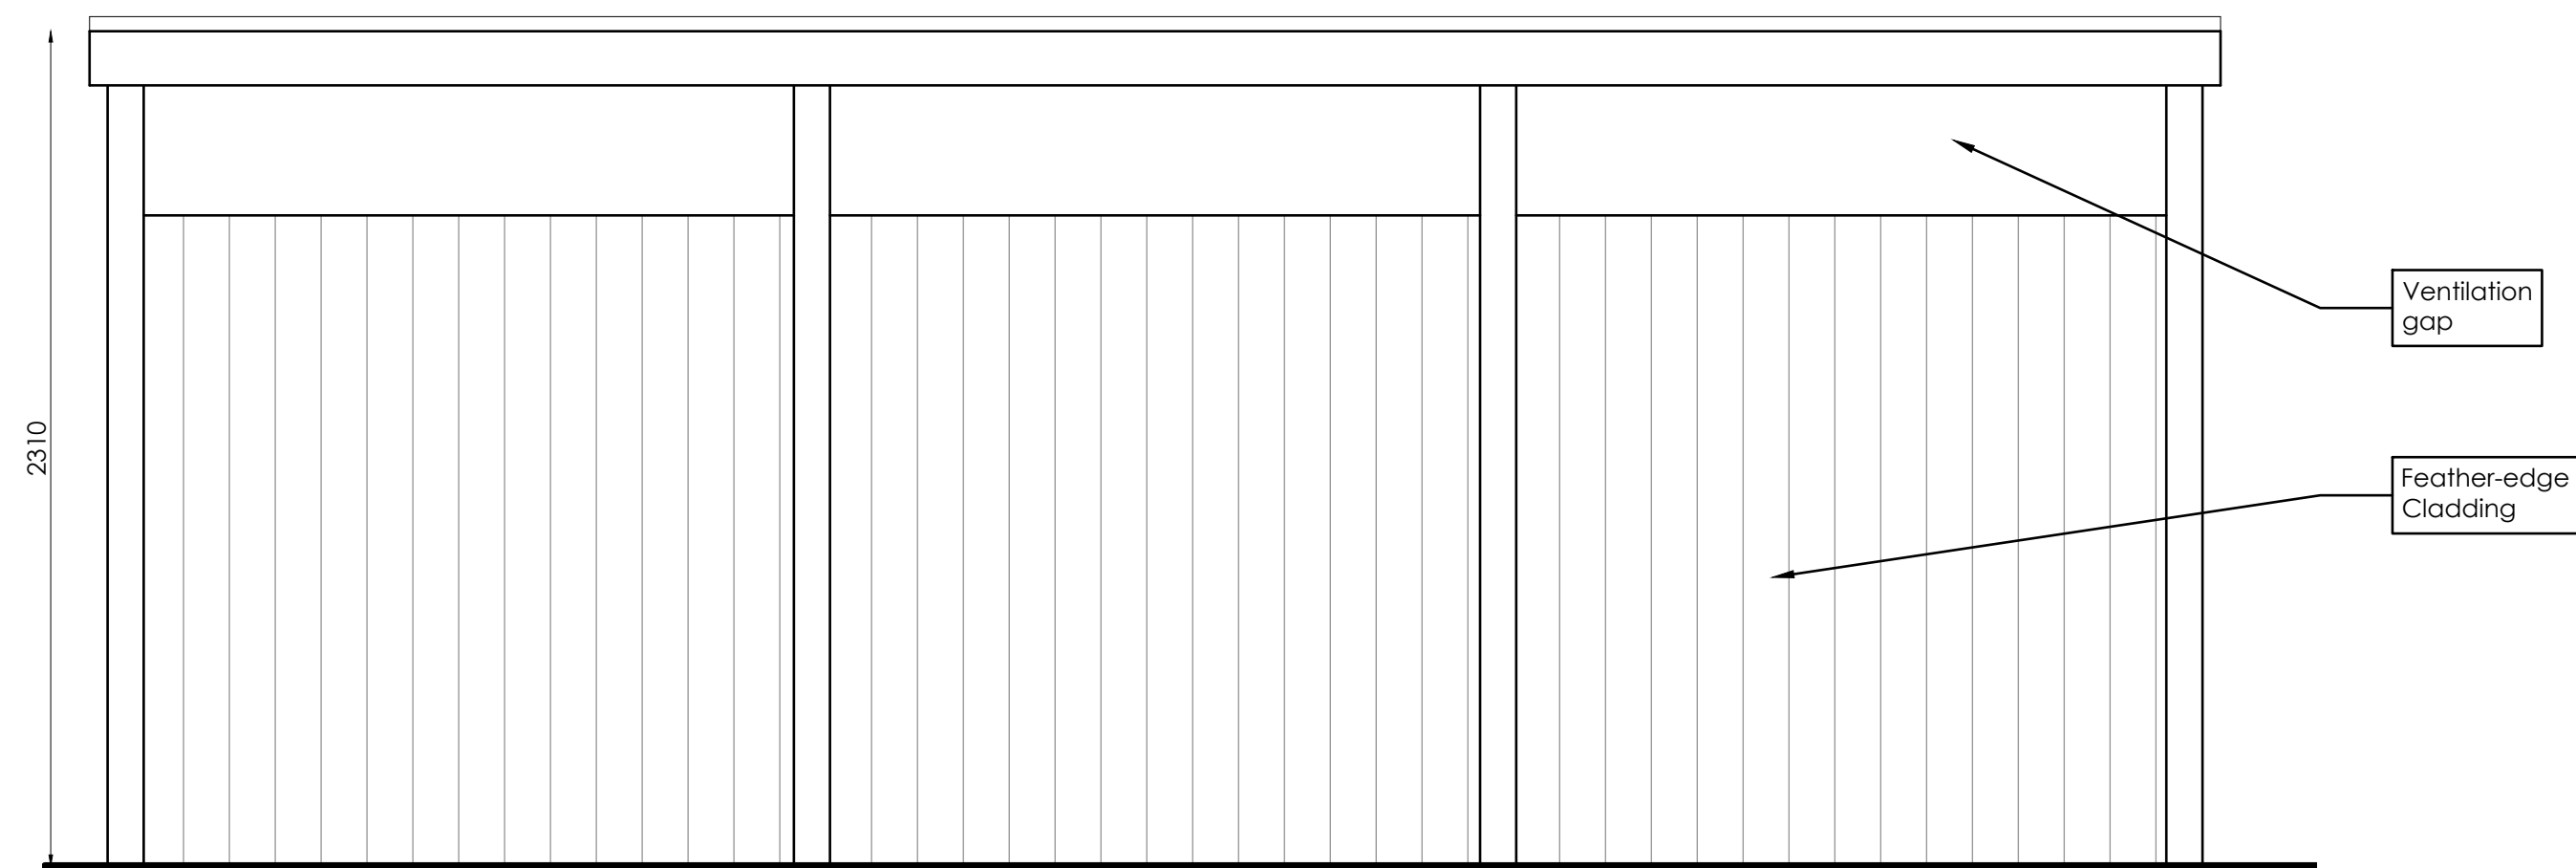


③ Proposed Bin Store Rear Elevation  
Scale 1:20

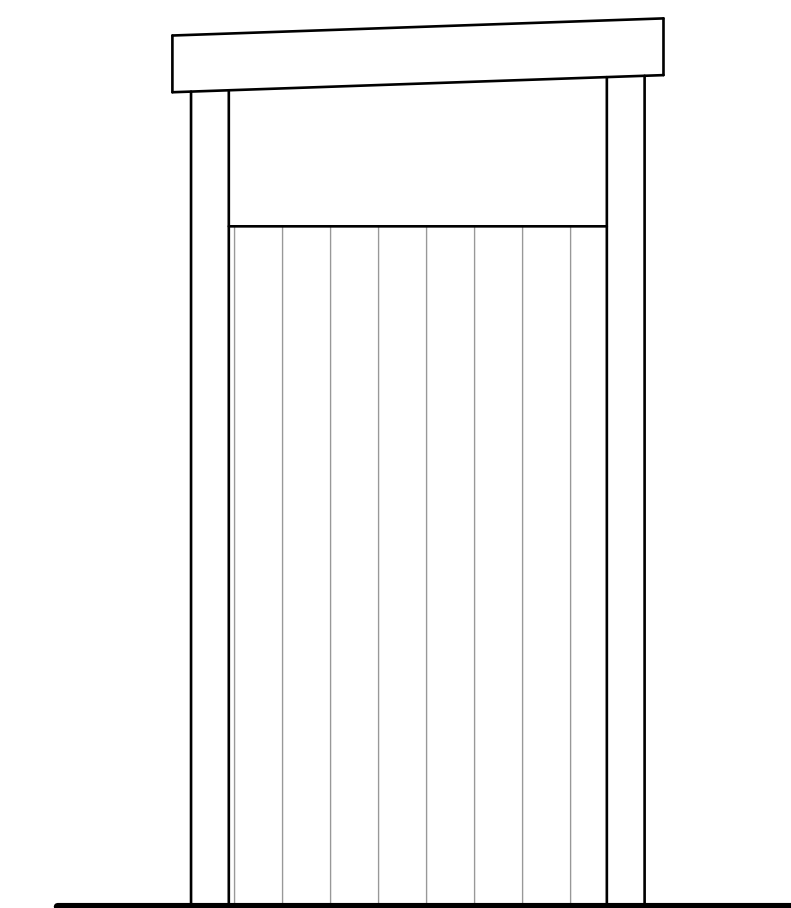


④ Proposed Bin Store Side Elevation  
Scale 1:20

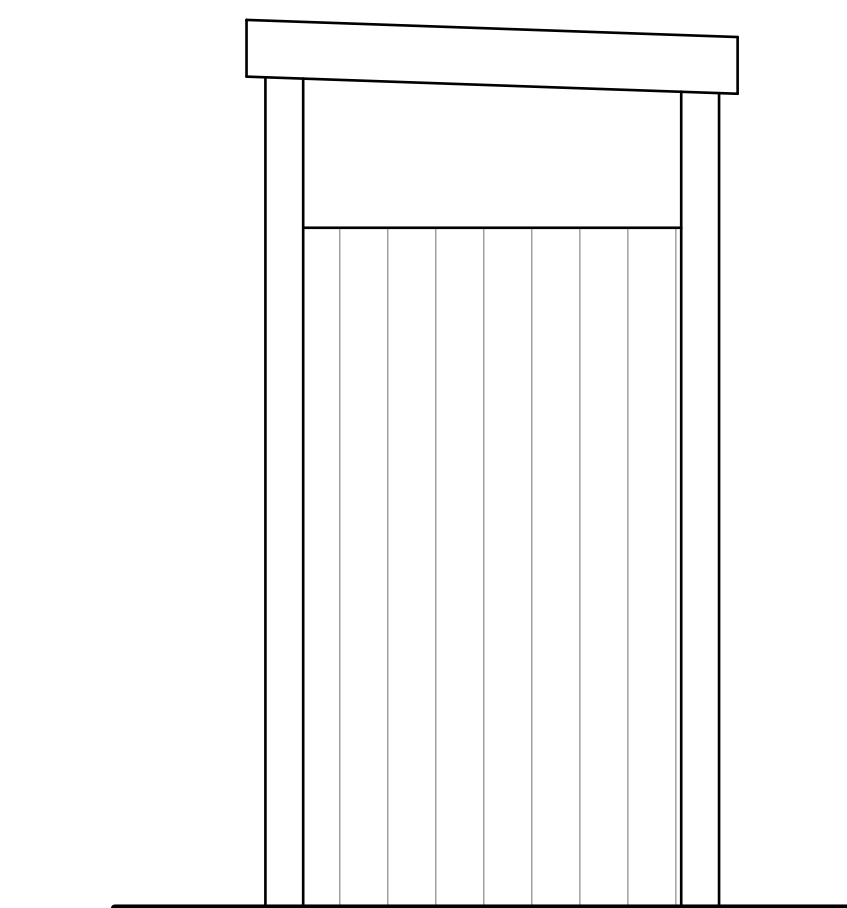


⑤ Proposed Bin Store Side Elevation  
Scale 1:20

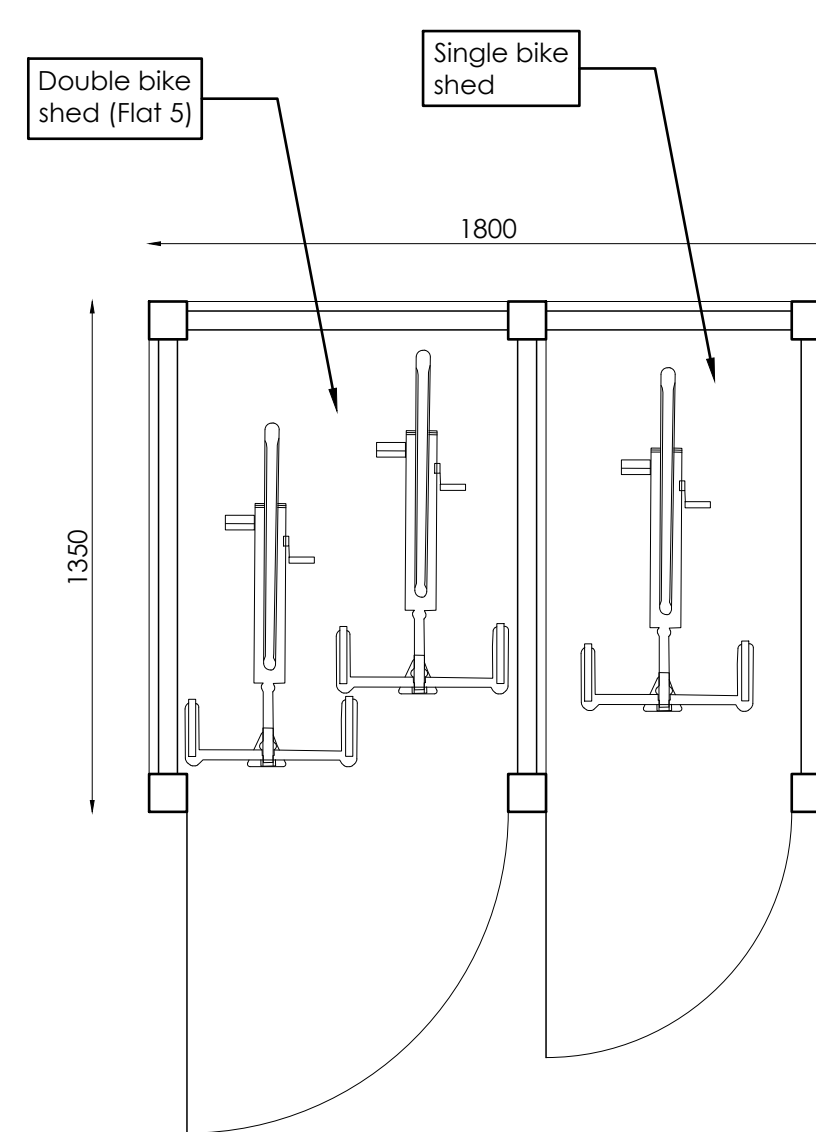


⑥ Proposed Bike Store 1 Plan  
Scale 1:20

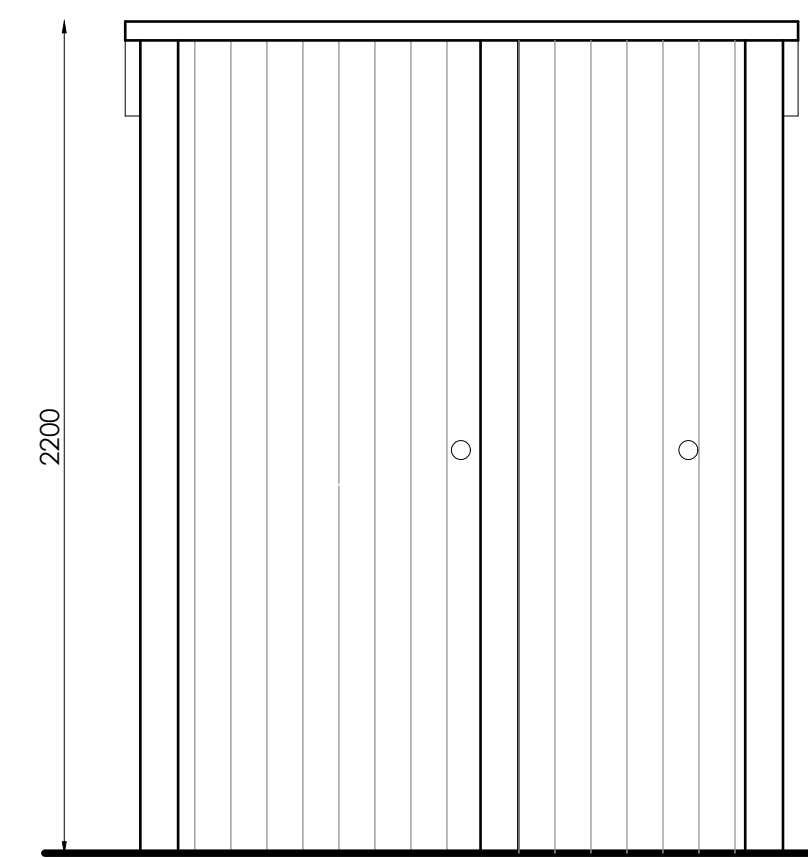


⑦ Proposed Bike Store 1 Front Elevation  
Scale 1:20

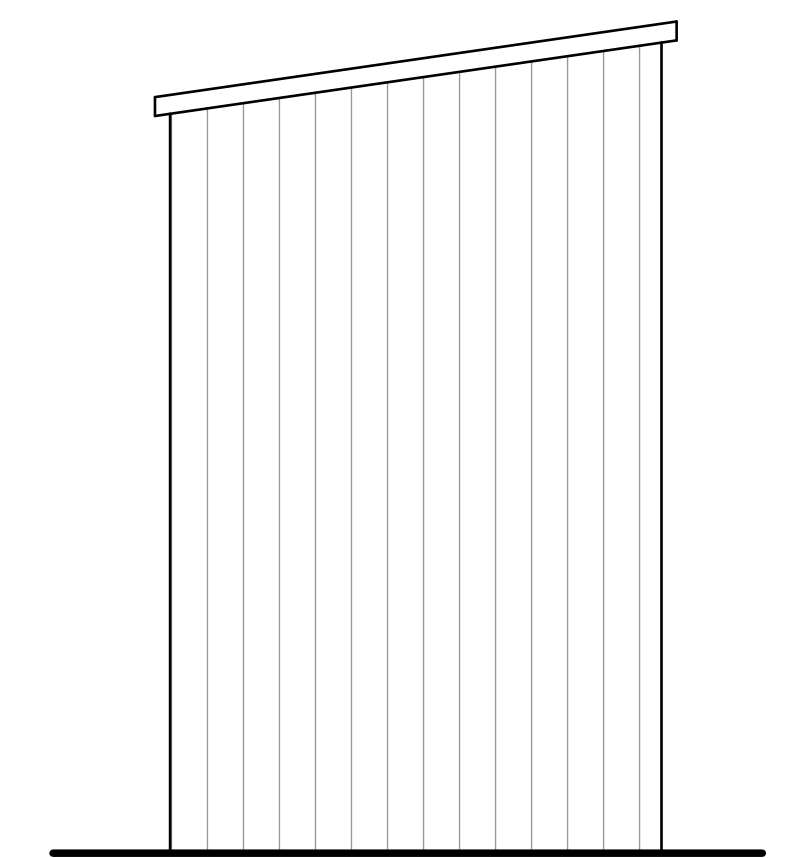


⑧ Proposed Bike Store 1 Side Elevation  
Scale 1:20

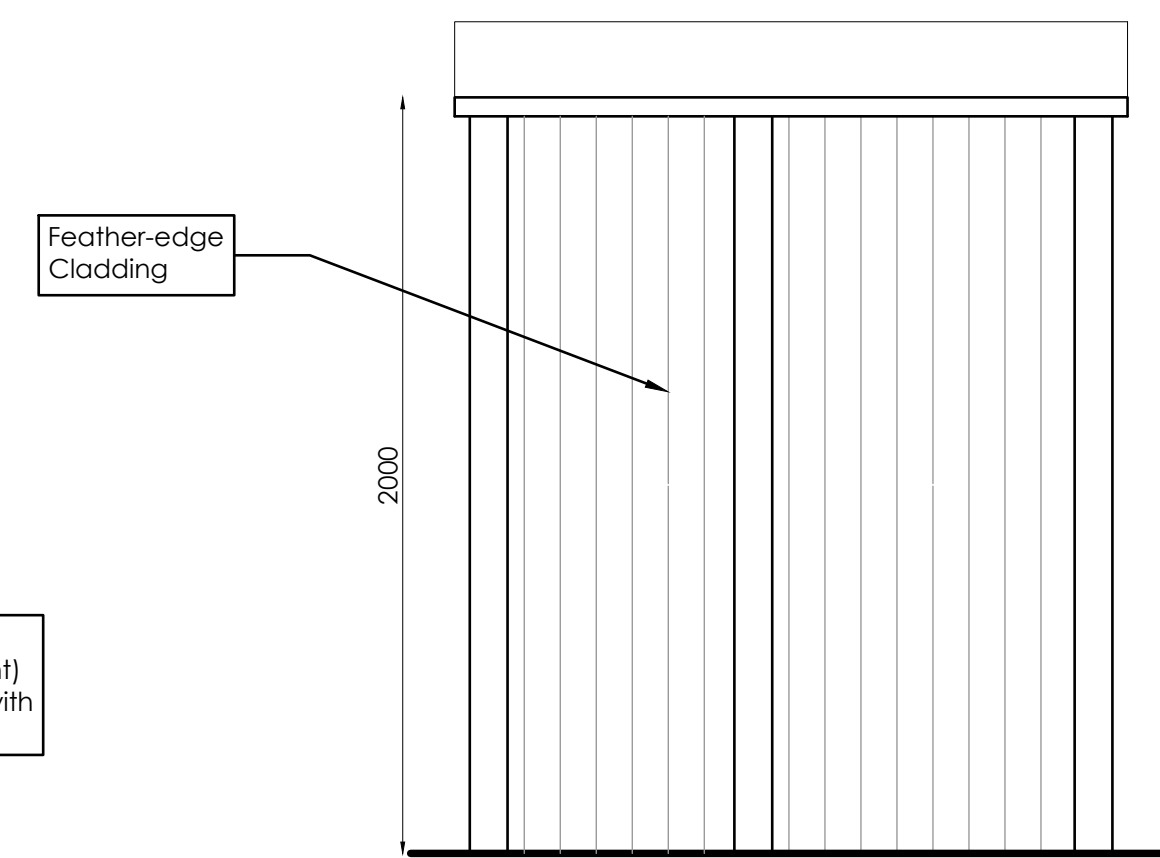


⑨ Proposed Bike Store 1 Rear Elevation  
Scale 1:20

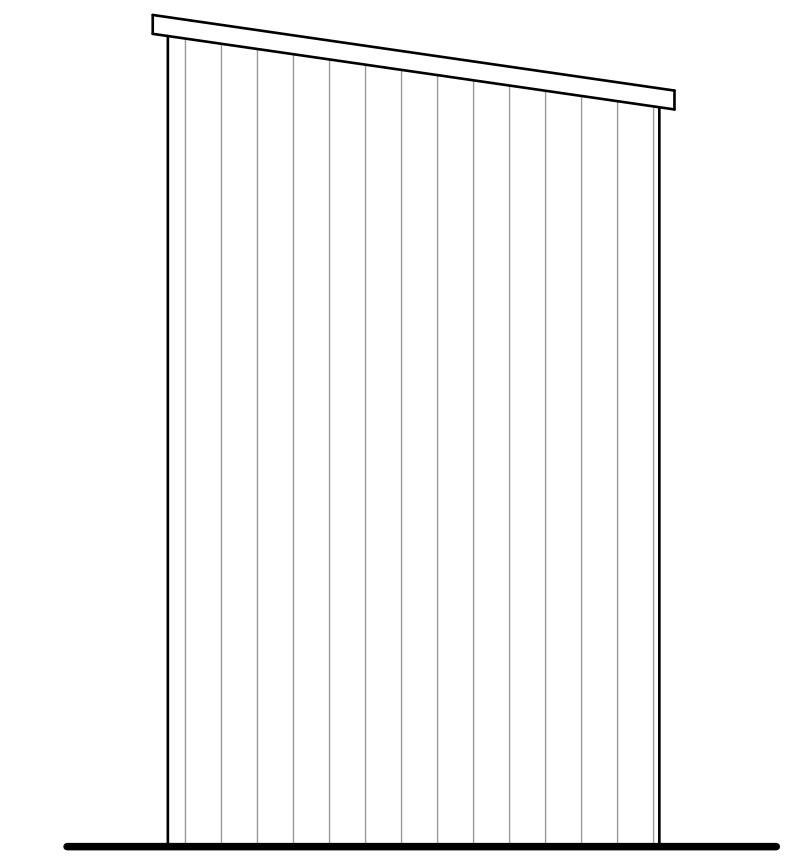


⑩ Proposed Bike Store 1 Side Elevation  
Scale 1:20

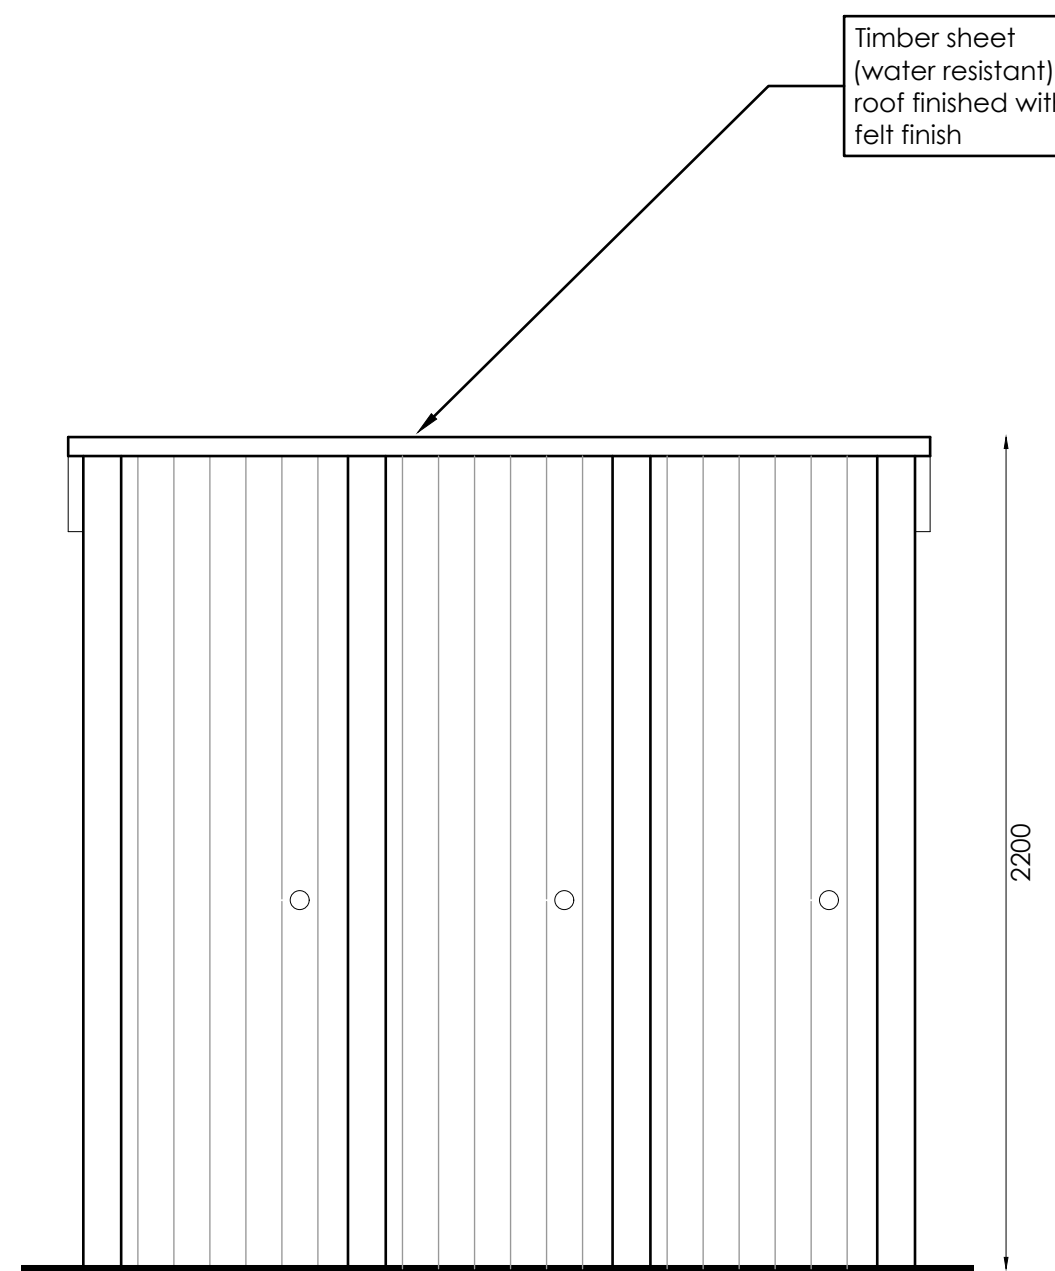


⑪ Proposed Bike Store 2 Front Elevation  
Scale 1:20

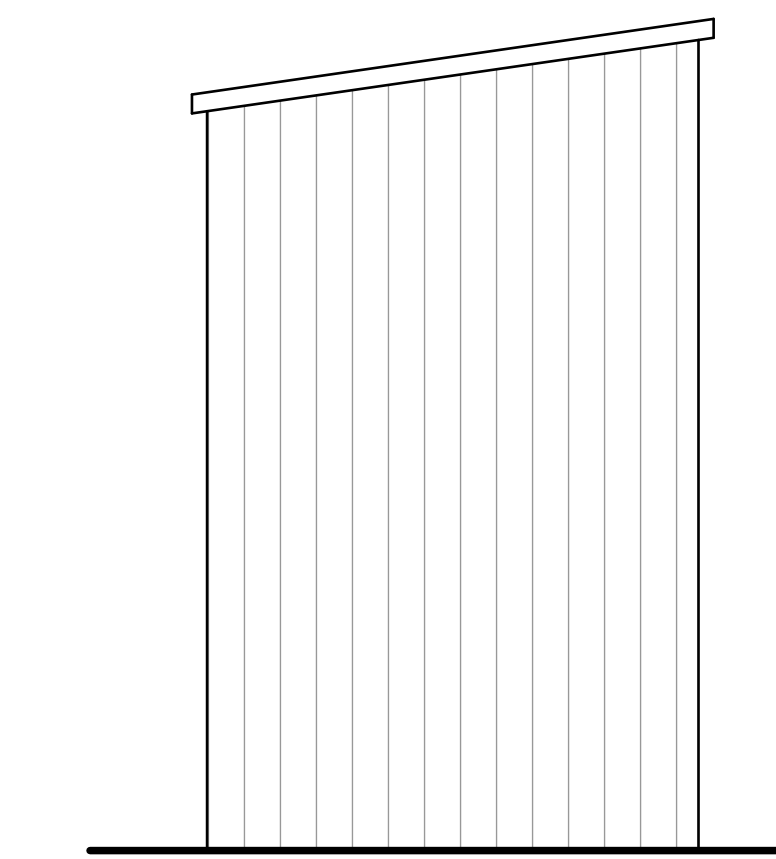


⑫ Proposed Bike Store 2 Side Elevation  
Scale 1:20

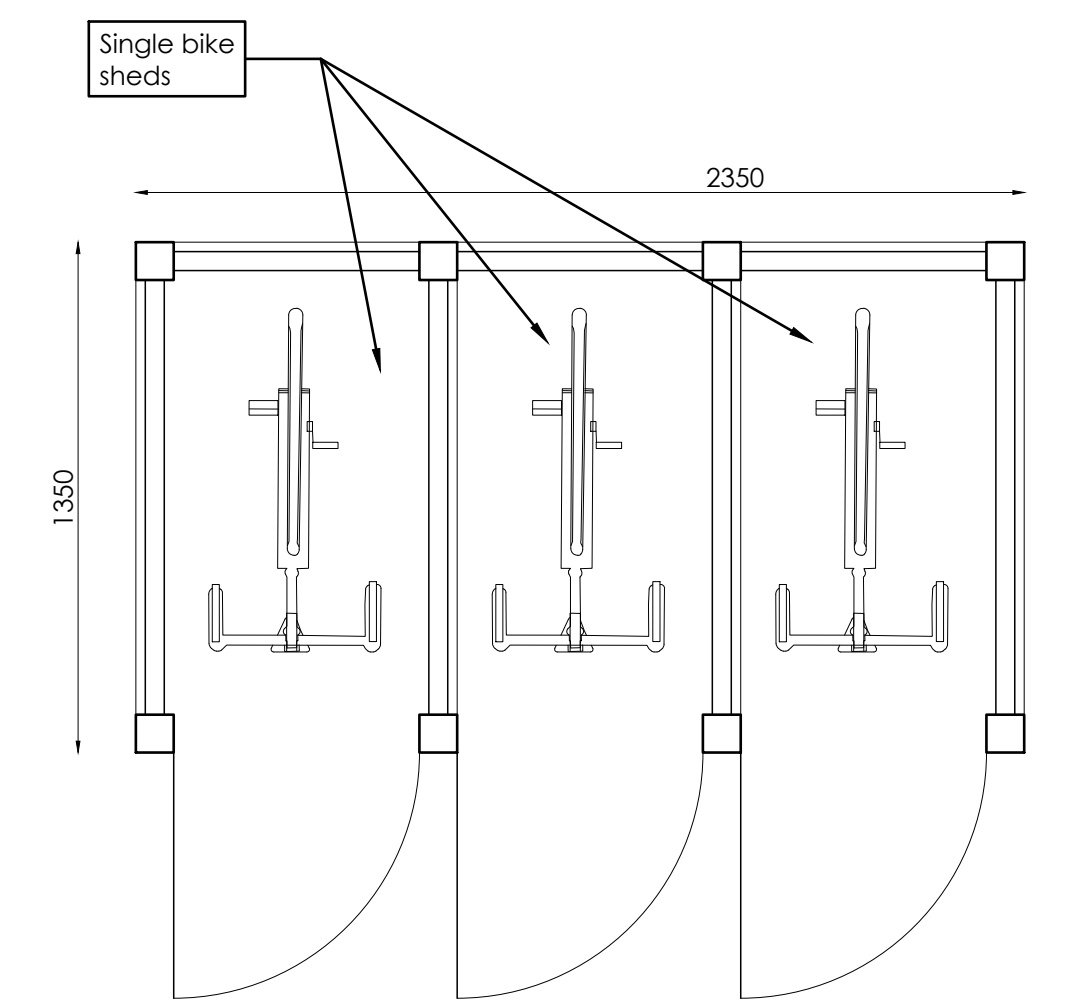


⑬ Proposed Bike Store 2 Plan  
Scale 1:20

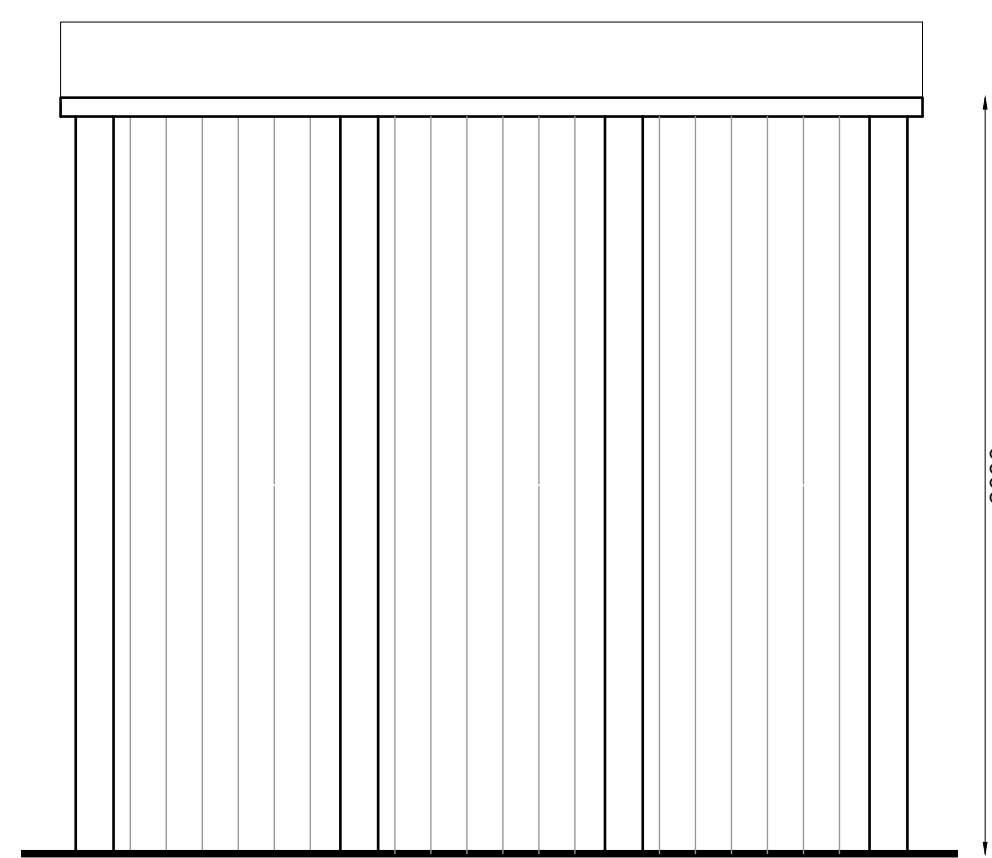

⑬ Proposed Bike Store 2 Rear Elevation  
Scale 1:20

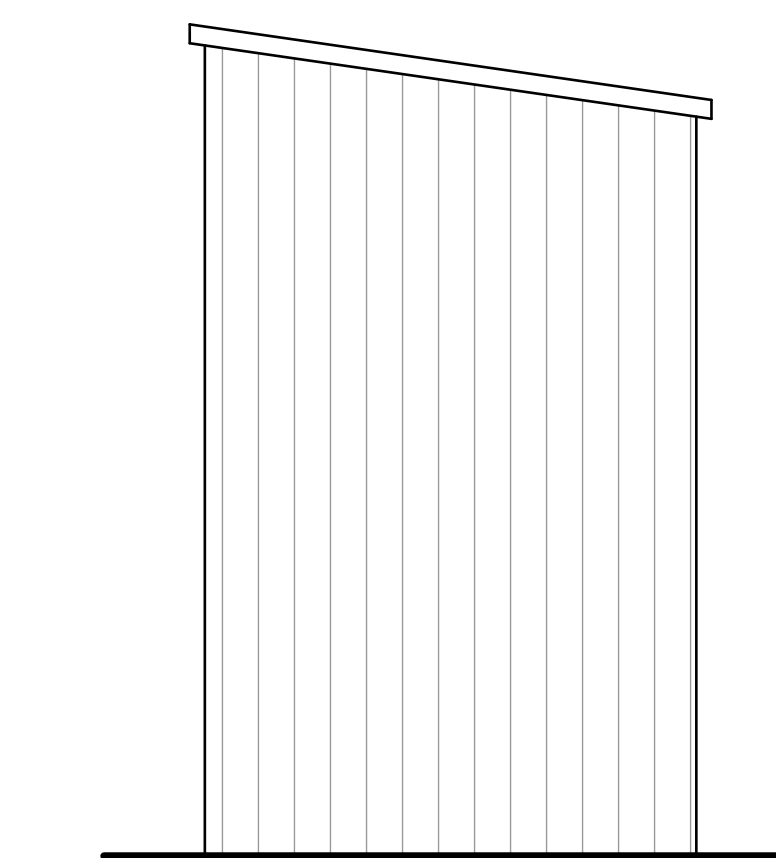

⑭ Proposed Bike Store 2 Side Elevation  
Scale 1:20

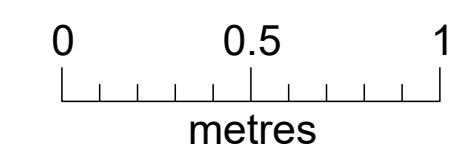

Revisions:

Mountbatten House  
1 Grosvenor Square  
Southampton  
Hampshire, SO15 2JU  
Tel: 023 8022 2292

Project Title: 1-7 St Andrews Building  
High Street  
Hamble-le-Rice,  
SO31 4JE

Drawing Title: Proposed Bin and Bike Stores

Client: Mr P. Green

Dwg No: 116 Scale: 1:20 @ A1

Drawn: AW Date: March 2025

All dimensions are in millimeters and are to be checked on site.  
Contact Primmer Olds BAS with any queries and to report any  
discrepancies.