



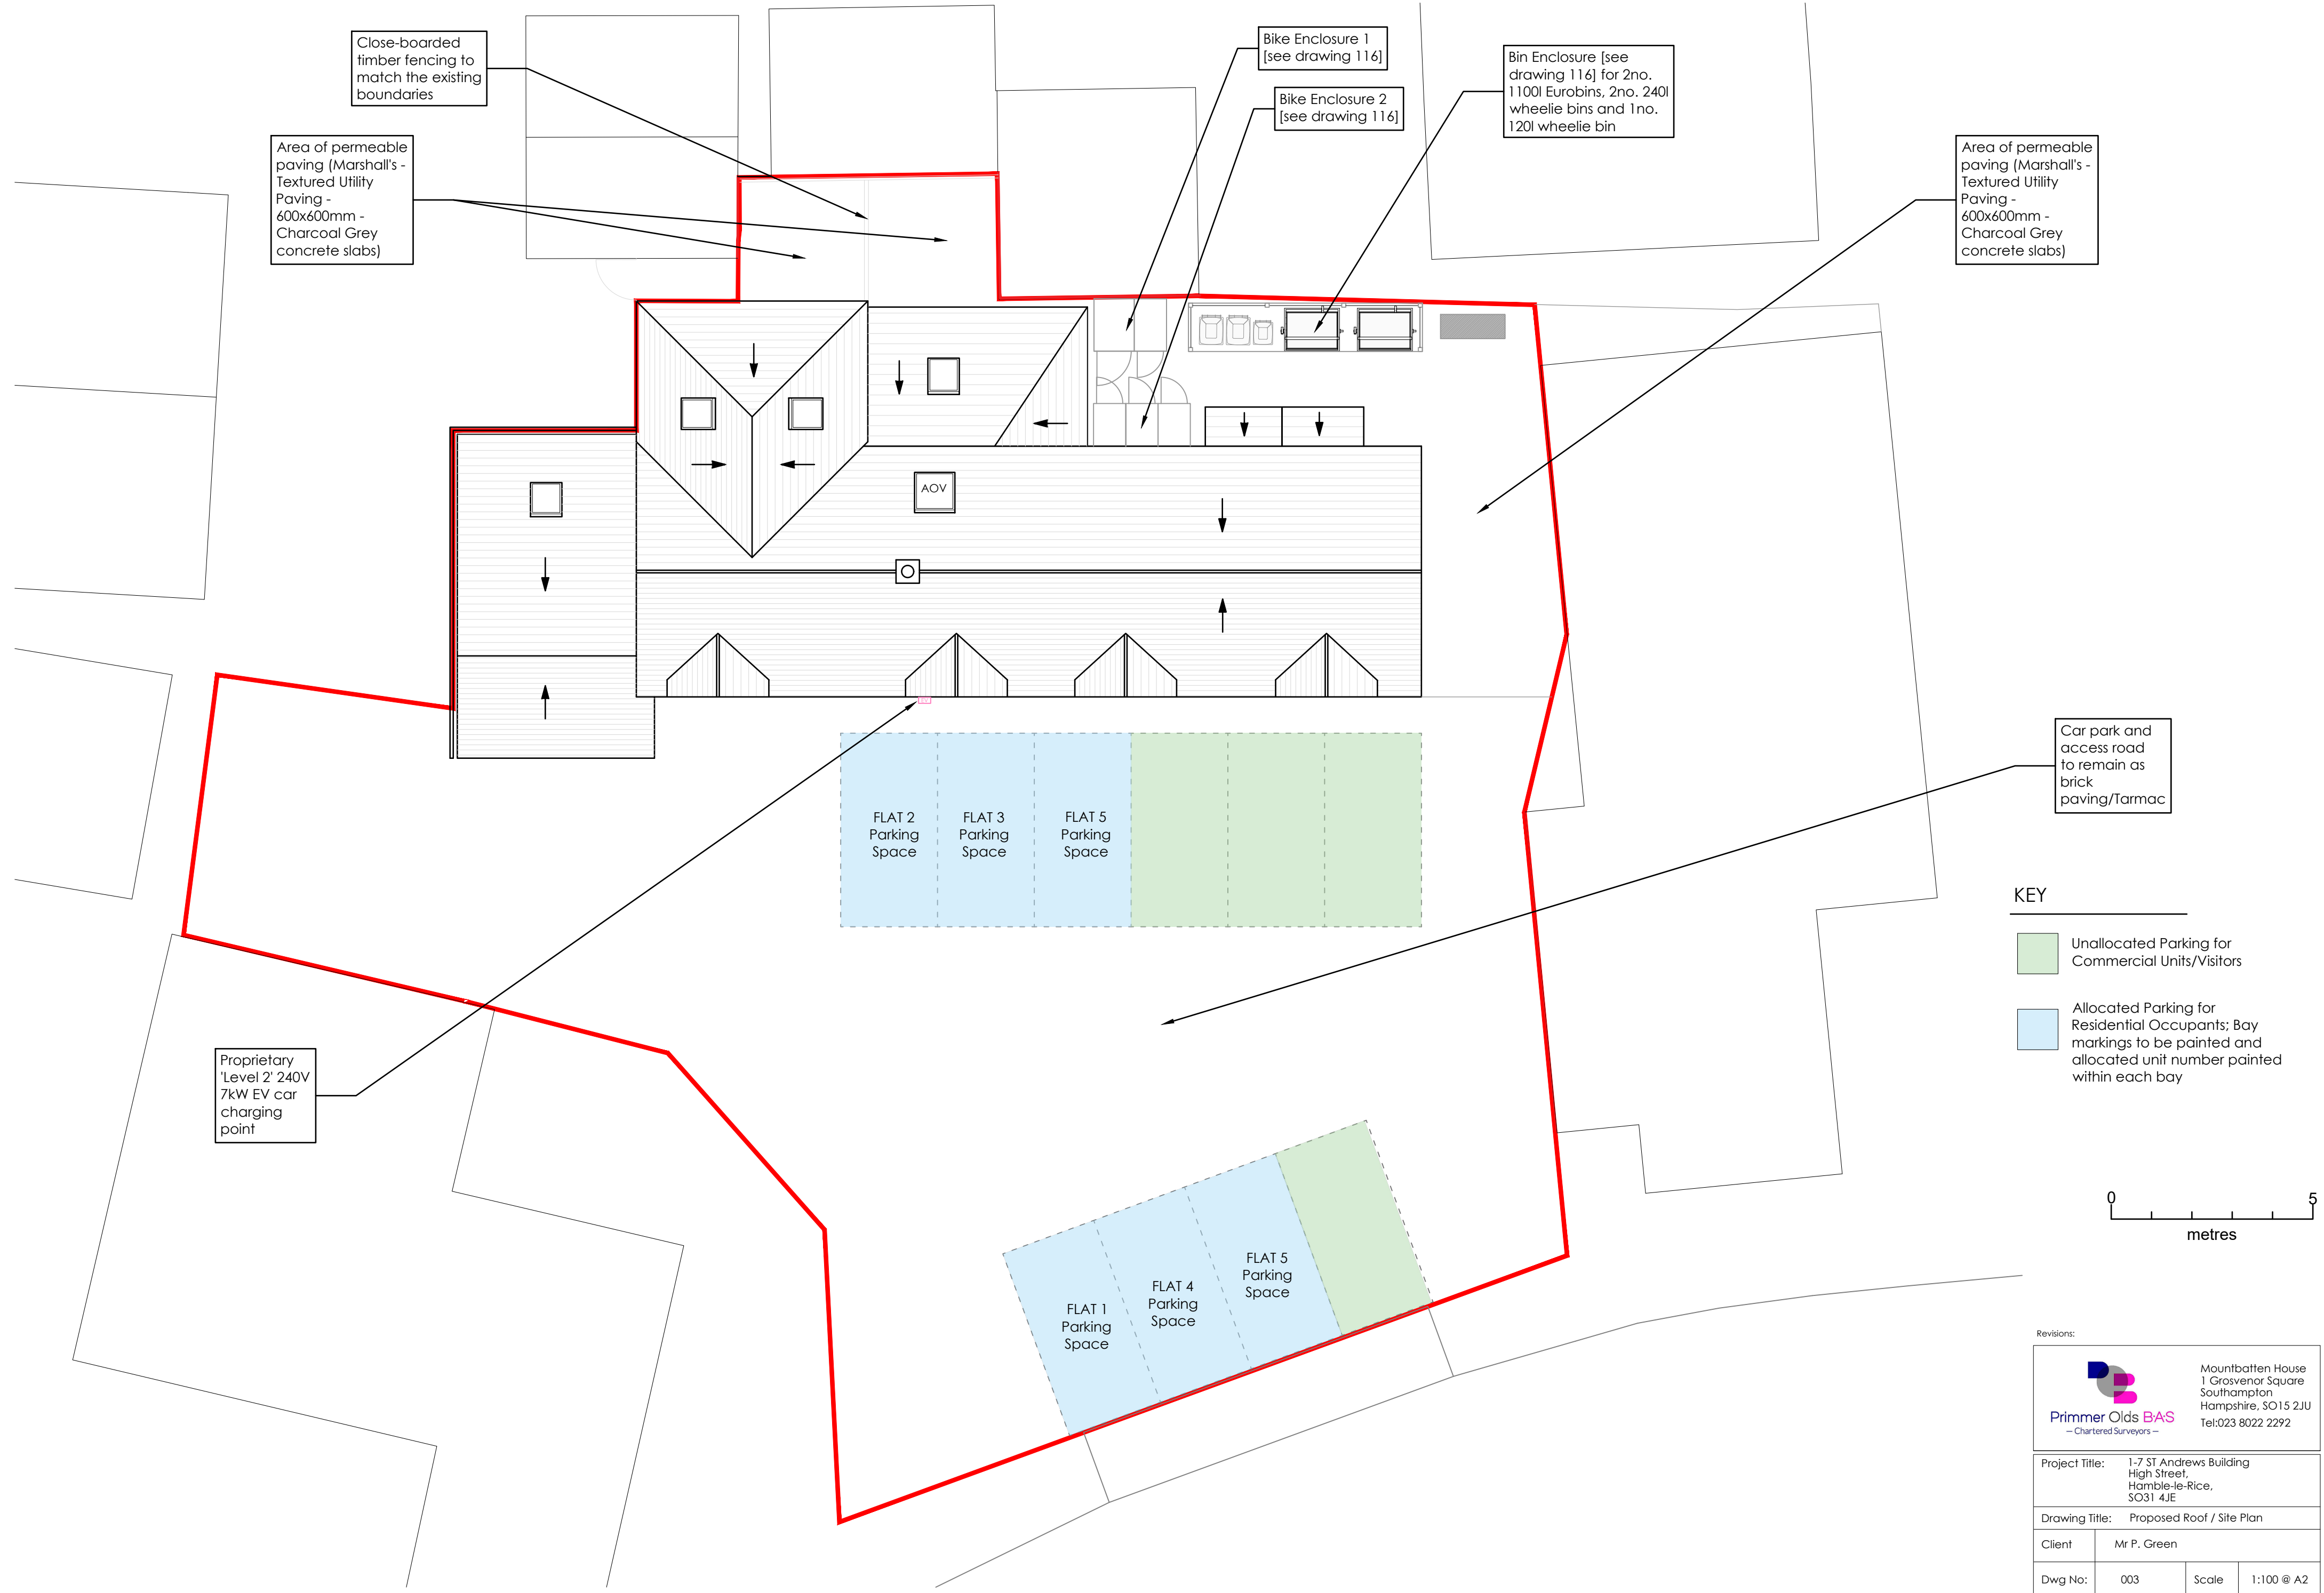

KEY

- Unallocated Parking for Commercial Units/Visitors
- Allocated Parking for Residential Occupants; Bay markings to be painted and allocated unit number painted within each bay

 

Revisions:



Primmer Olds BAS
— Chartered Surveyors —

Mountbatten House
1 Grosvenor Square
Southampton
Hampshire, SO15 2JU
Tel: 023 8022 2292

Project Title:		1-7 ST Andrews Building High Street, Hamble-le-Rice, SO31 4JE	
Drawing Title:		Proposed Roof / Site Plan	
Client	Mr P. Green		
Dwg No:	003	Scale	1:100 @ A2
Drawn	FD	Date	Feb 2024

All dimensions are in millimeters and are to be checked on site.
Contact Primmer Olds BAS with any queries and to report any discrepancies.