

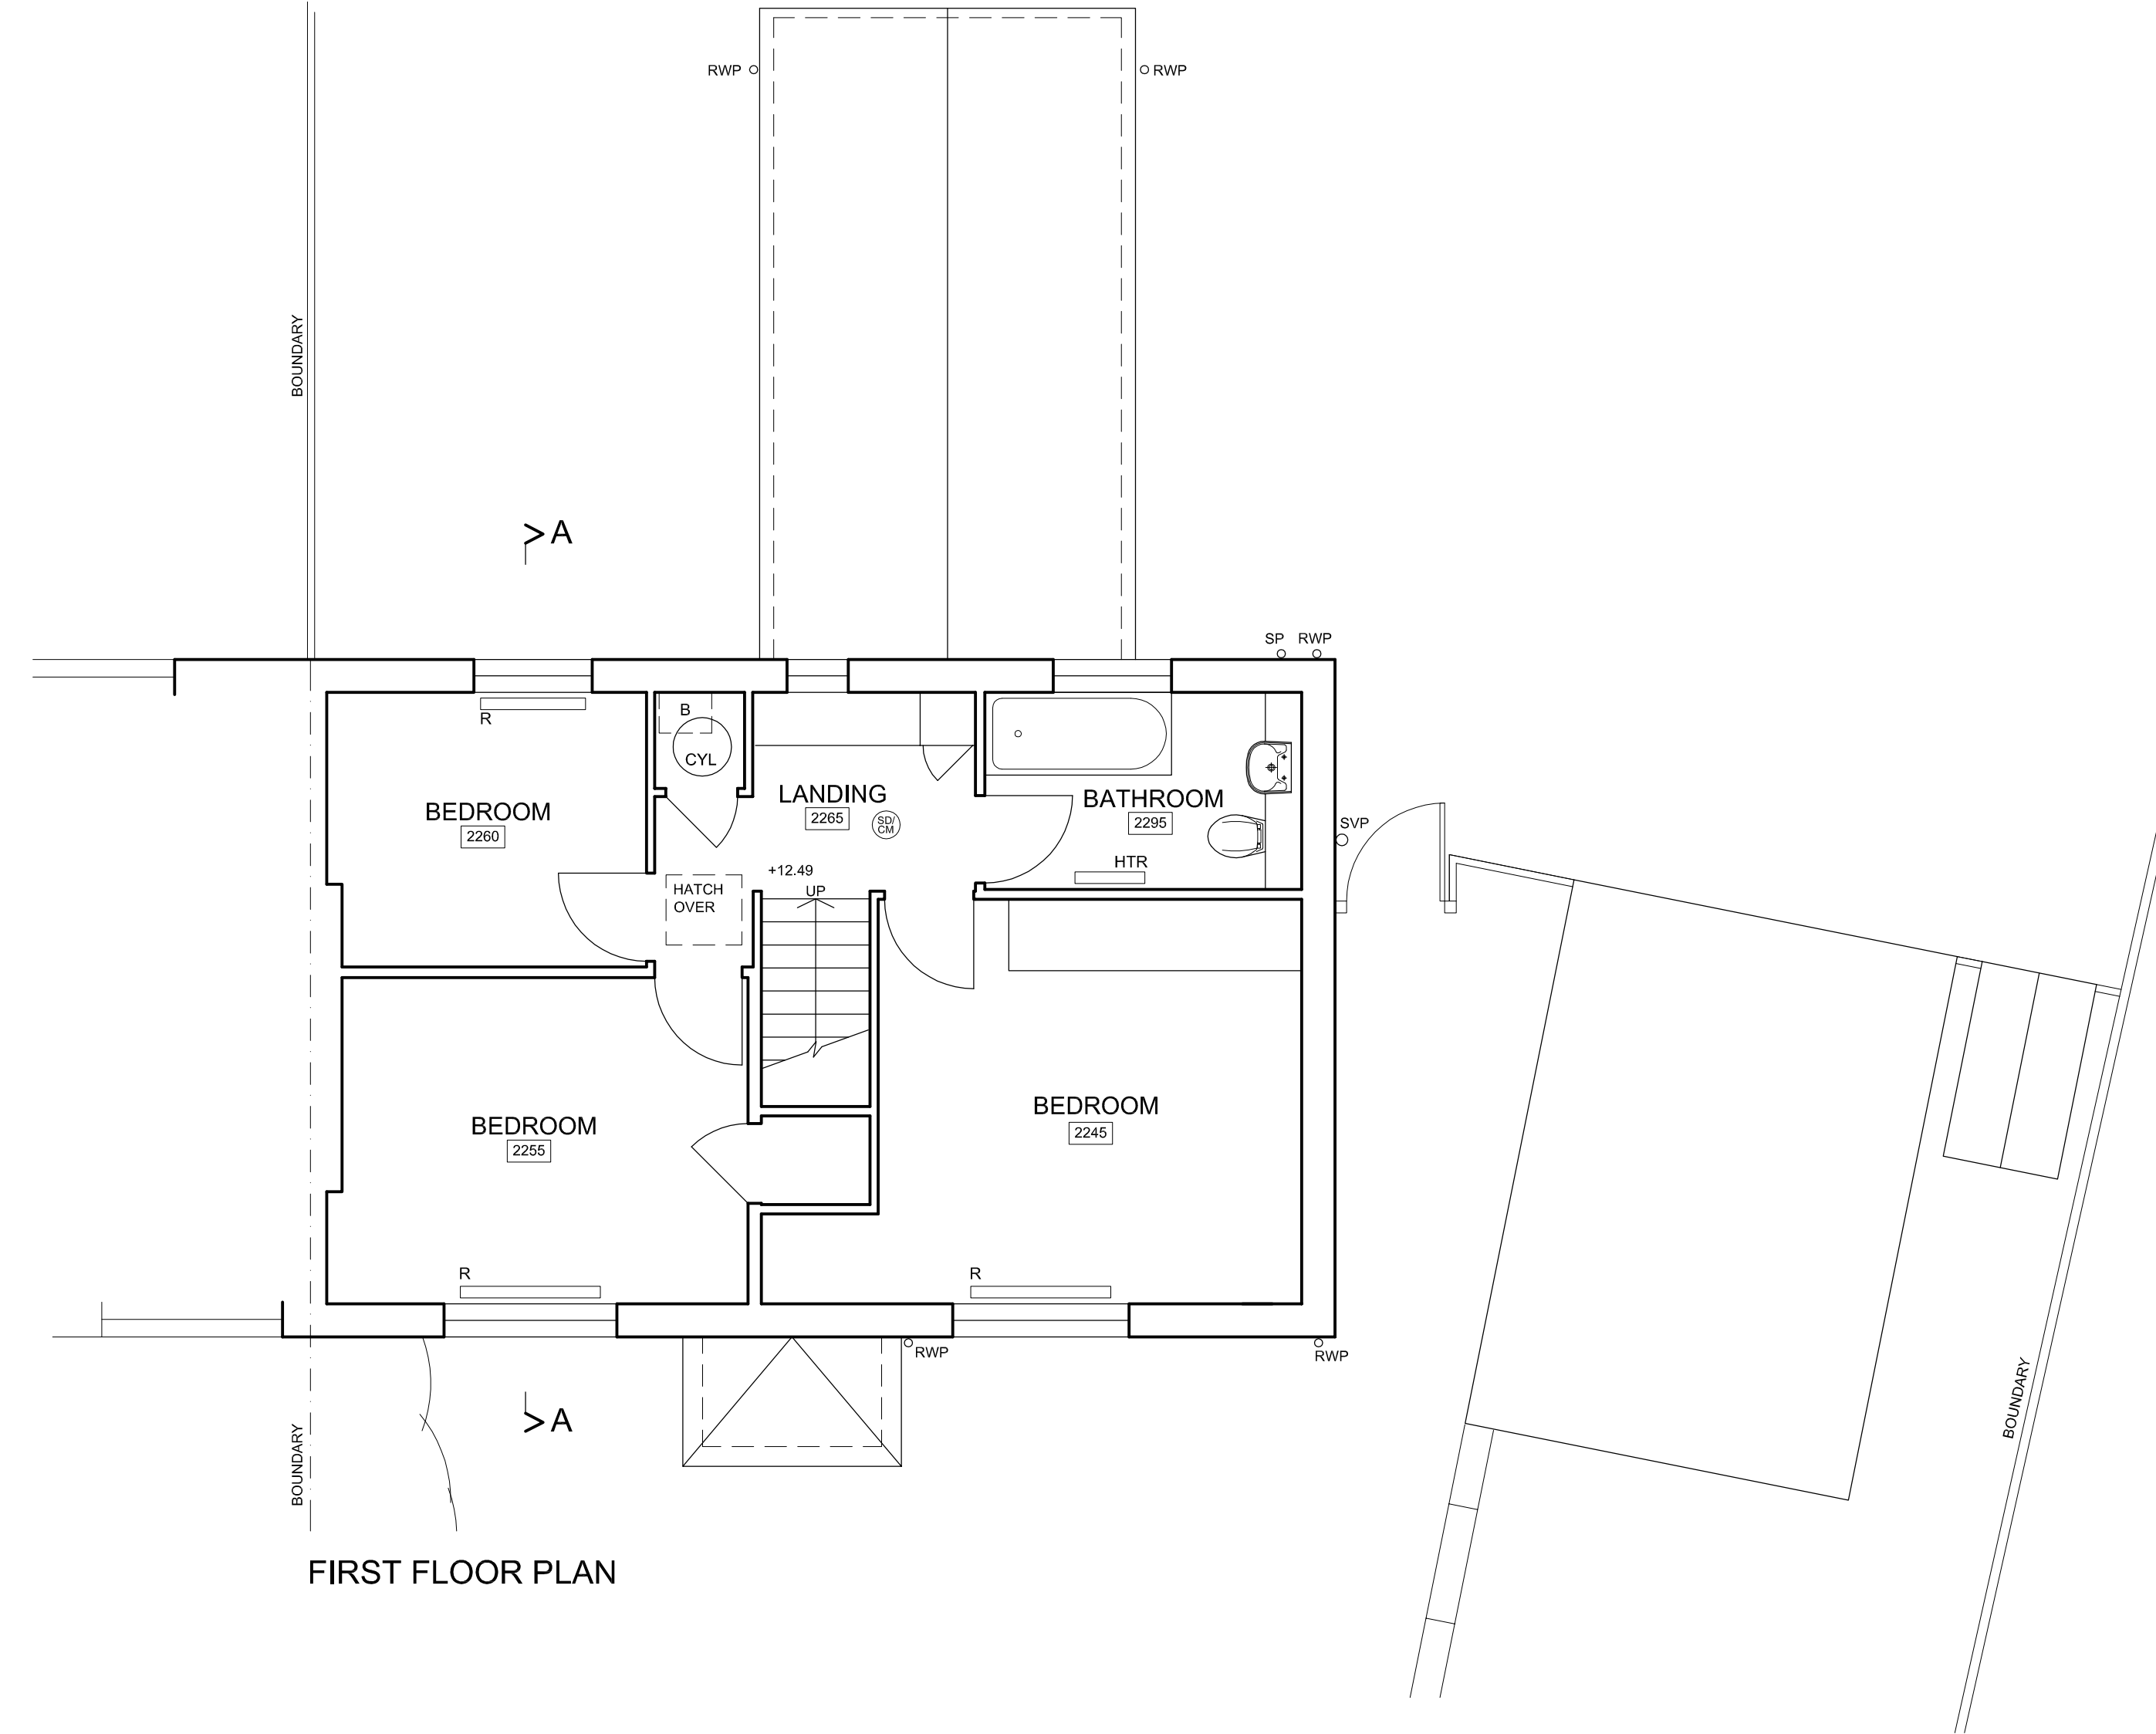


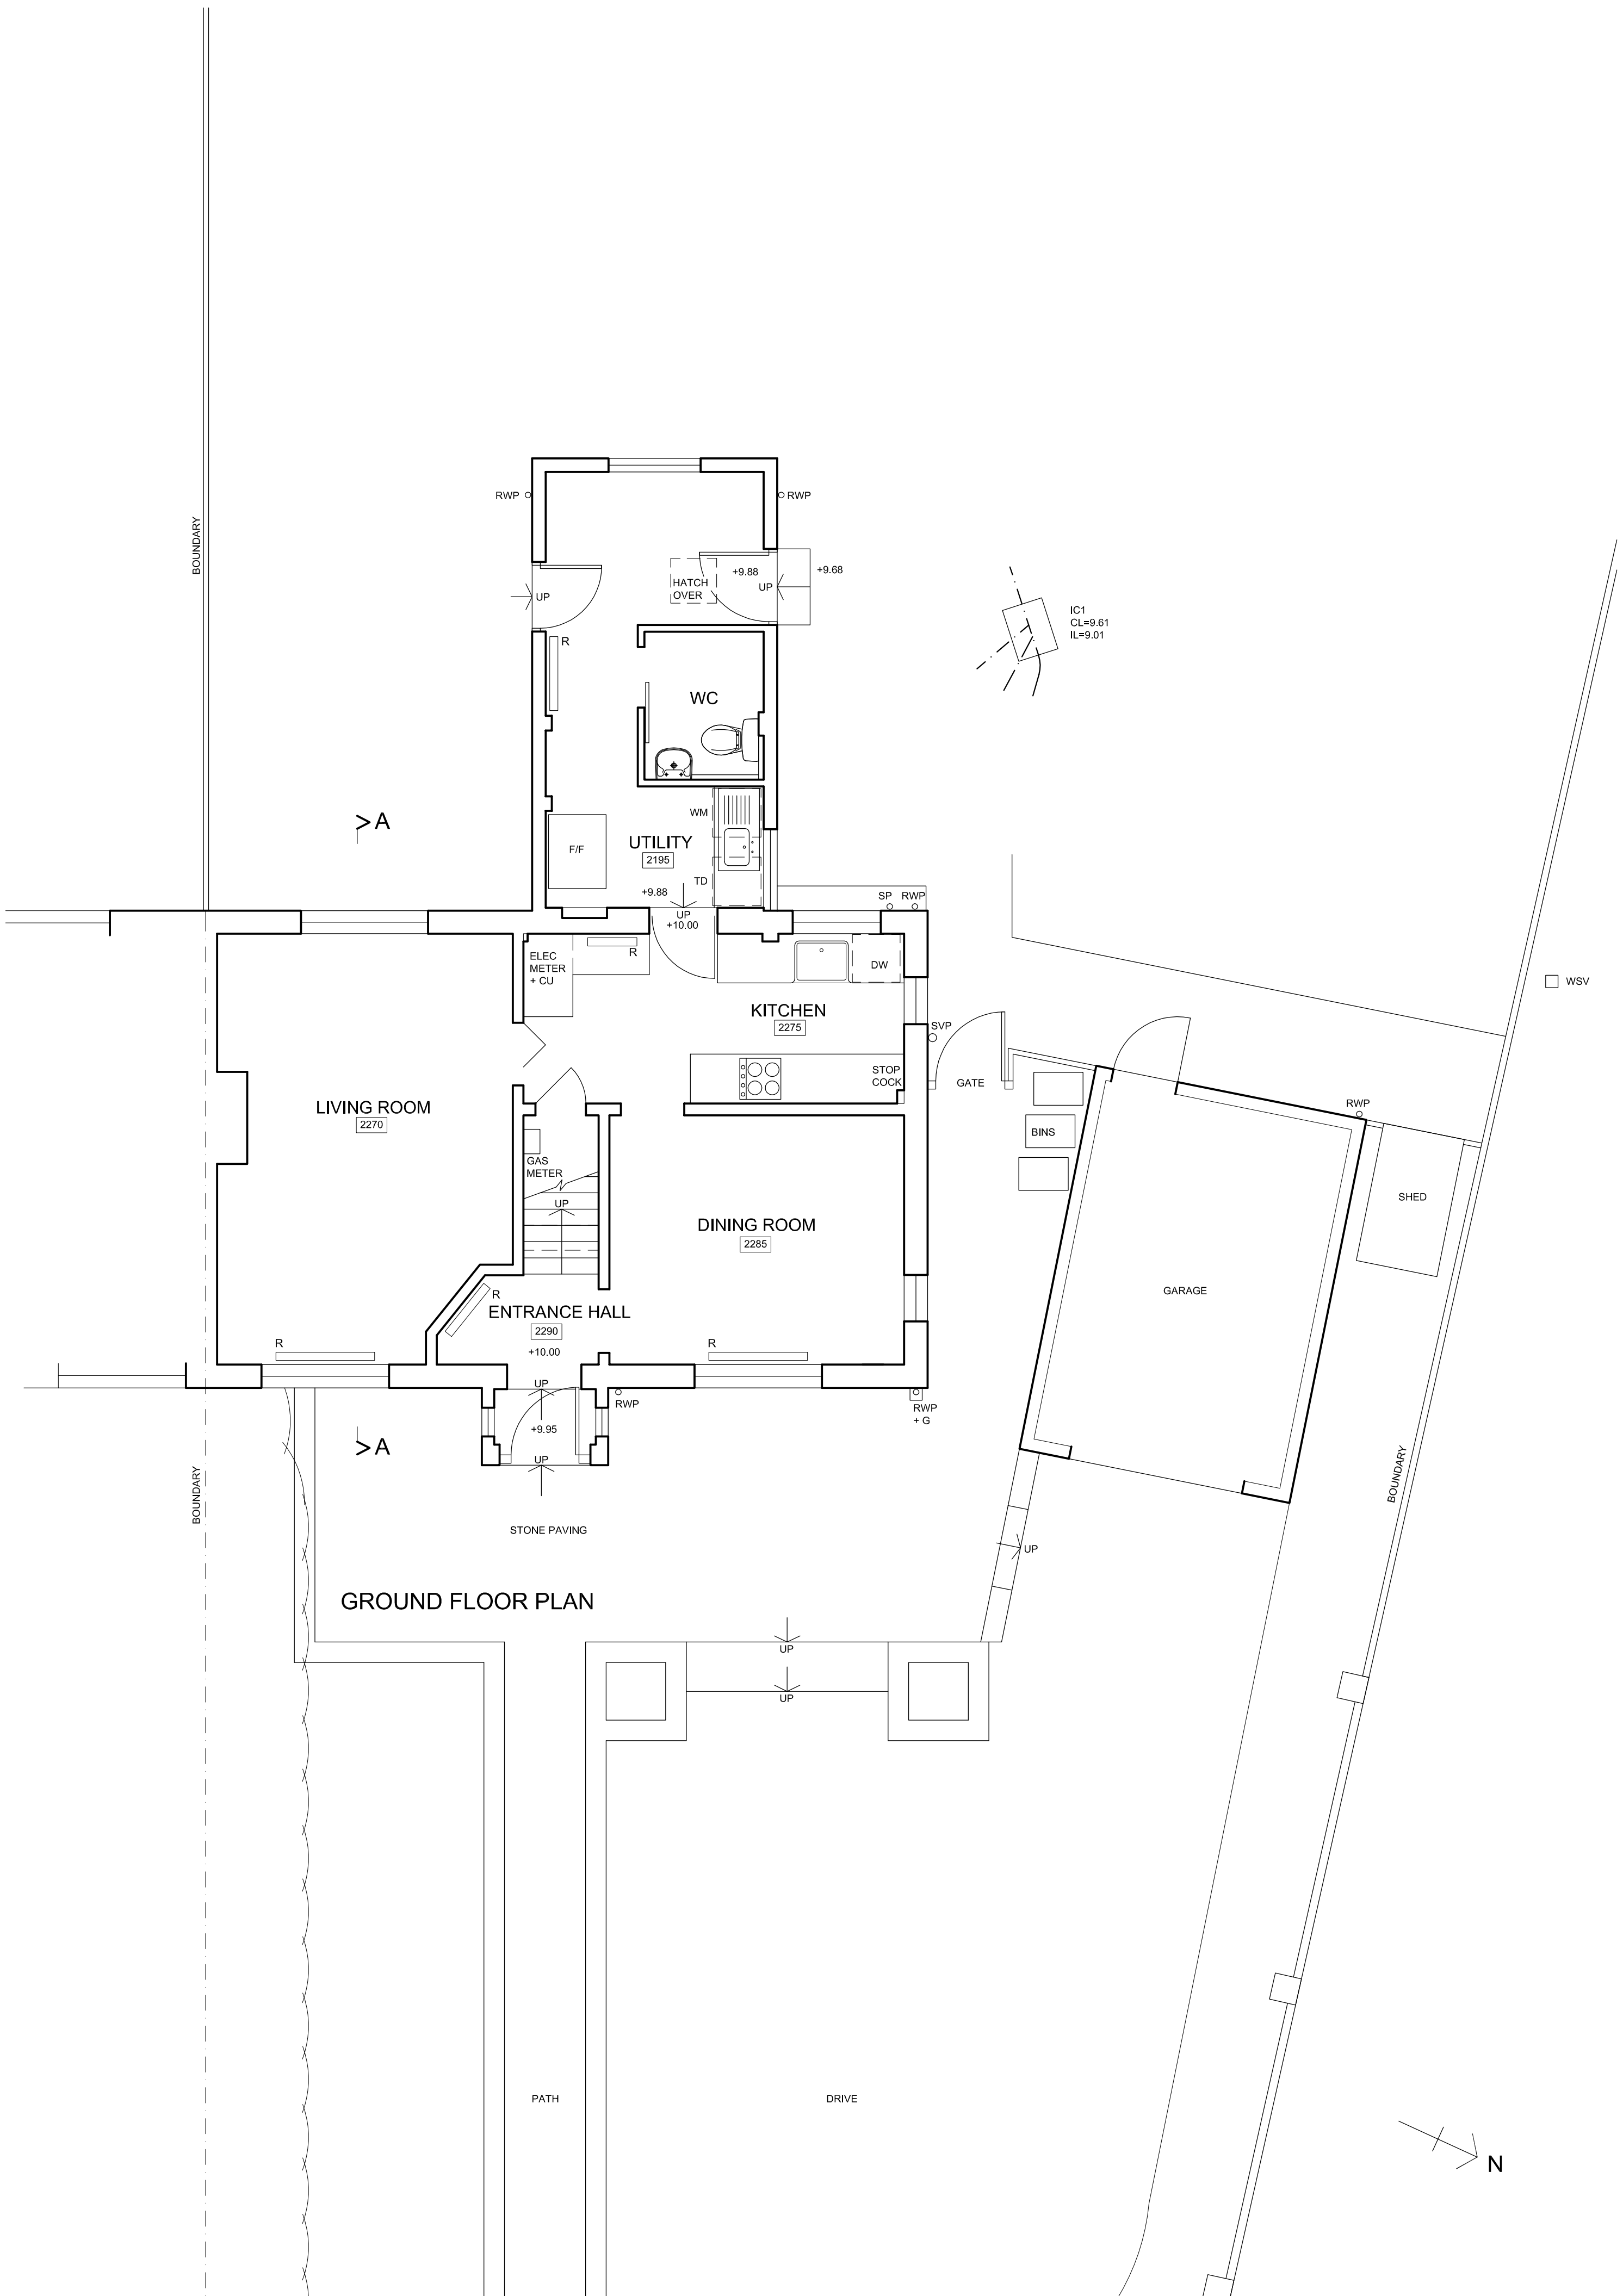

FIRST FLOOR PLAN

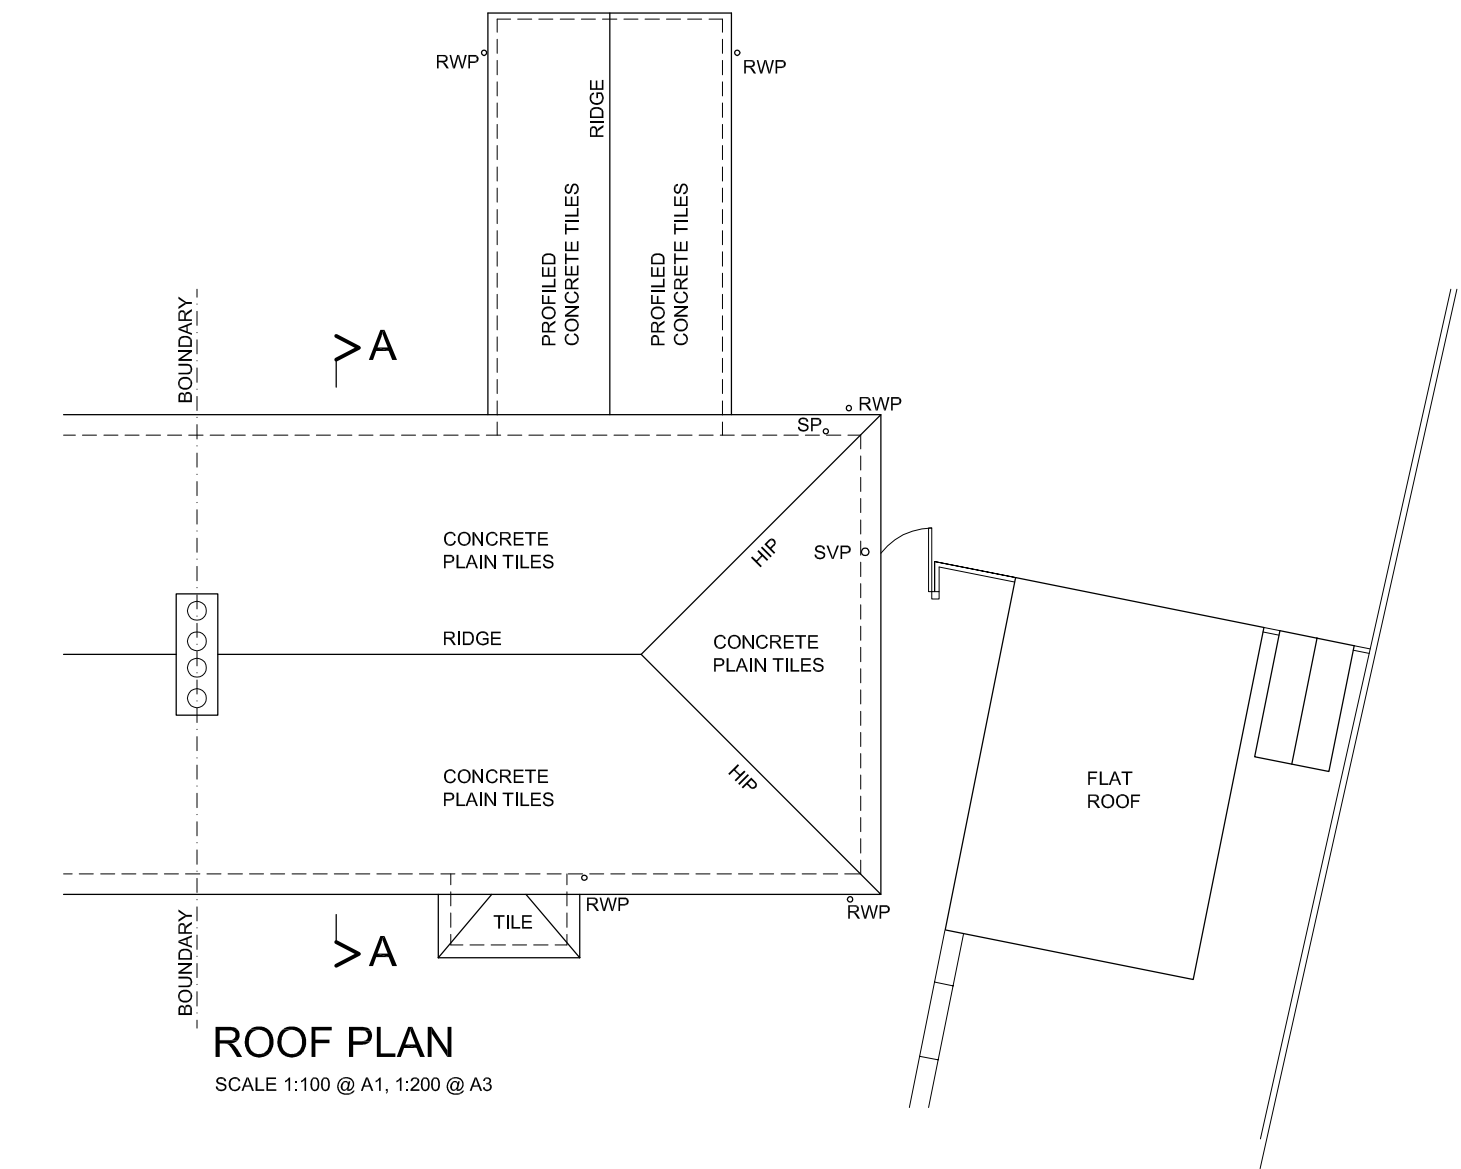

ROOF PLAN

SCALE 1:100 @ A1, 1:200 @ A3

Sunstone
Design

ARCHITECTURAL
CONSULTANTS

T 01962 713873
F 01962 713873
E studio@sunstonedesign.co.uk
A The Garden House, Highbridge
Road, Twyford Moors SO21 1RL

7 SCOTLAND CLOSE
FAIR OAK

EXISTING PLANS

JOB NO: 17_22 NOV 2022
SCALE: 1:50 + 1:100 @ A1

DRAWING NO: 02