


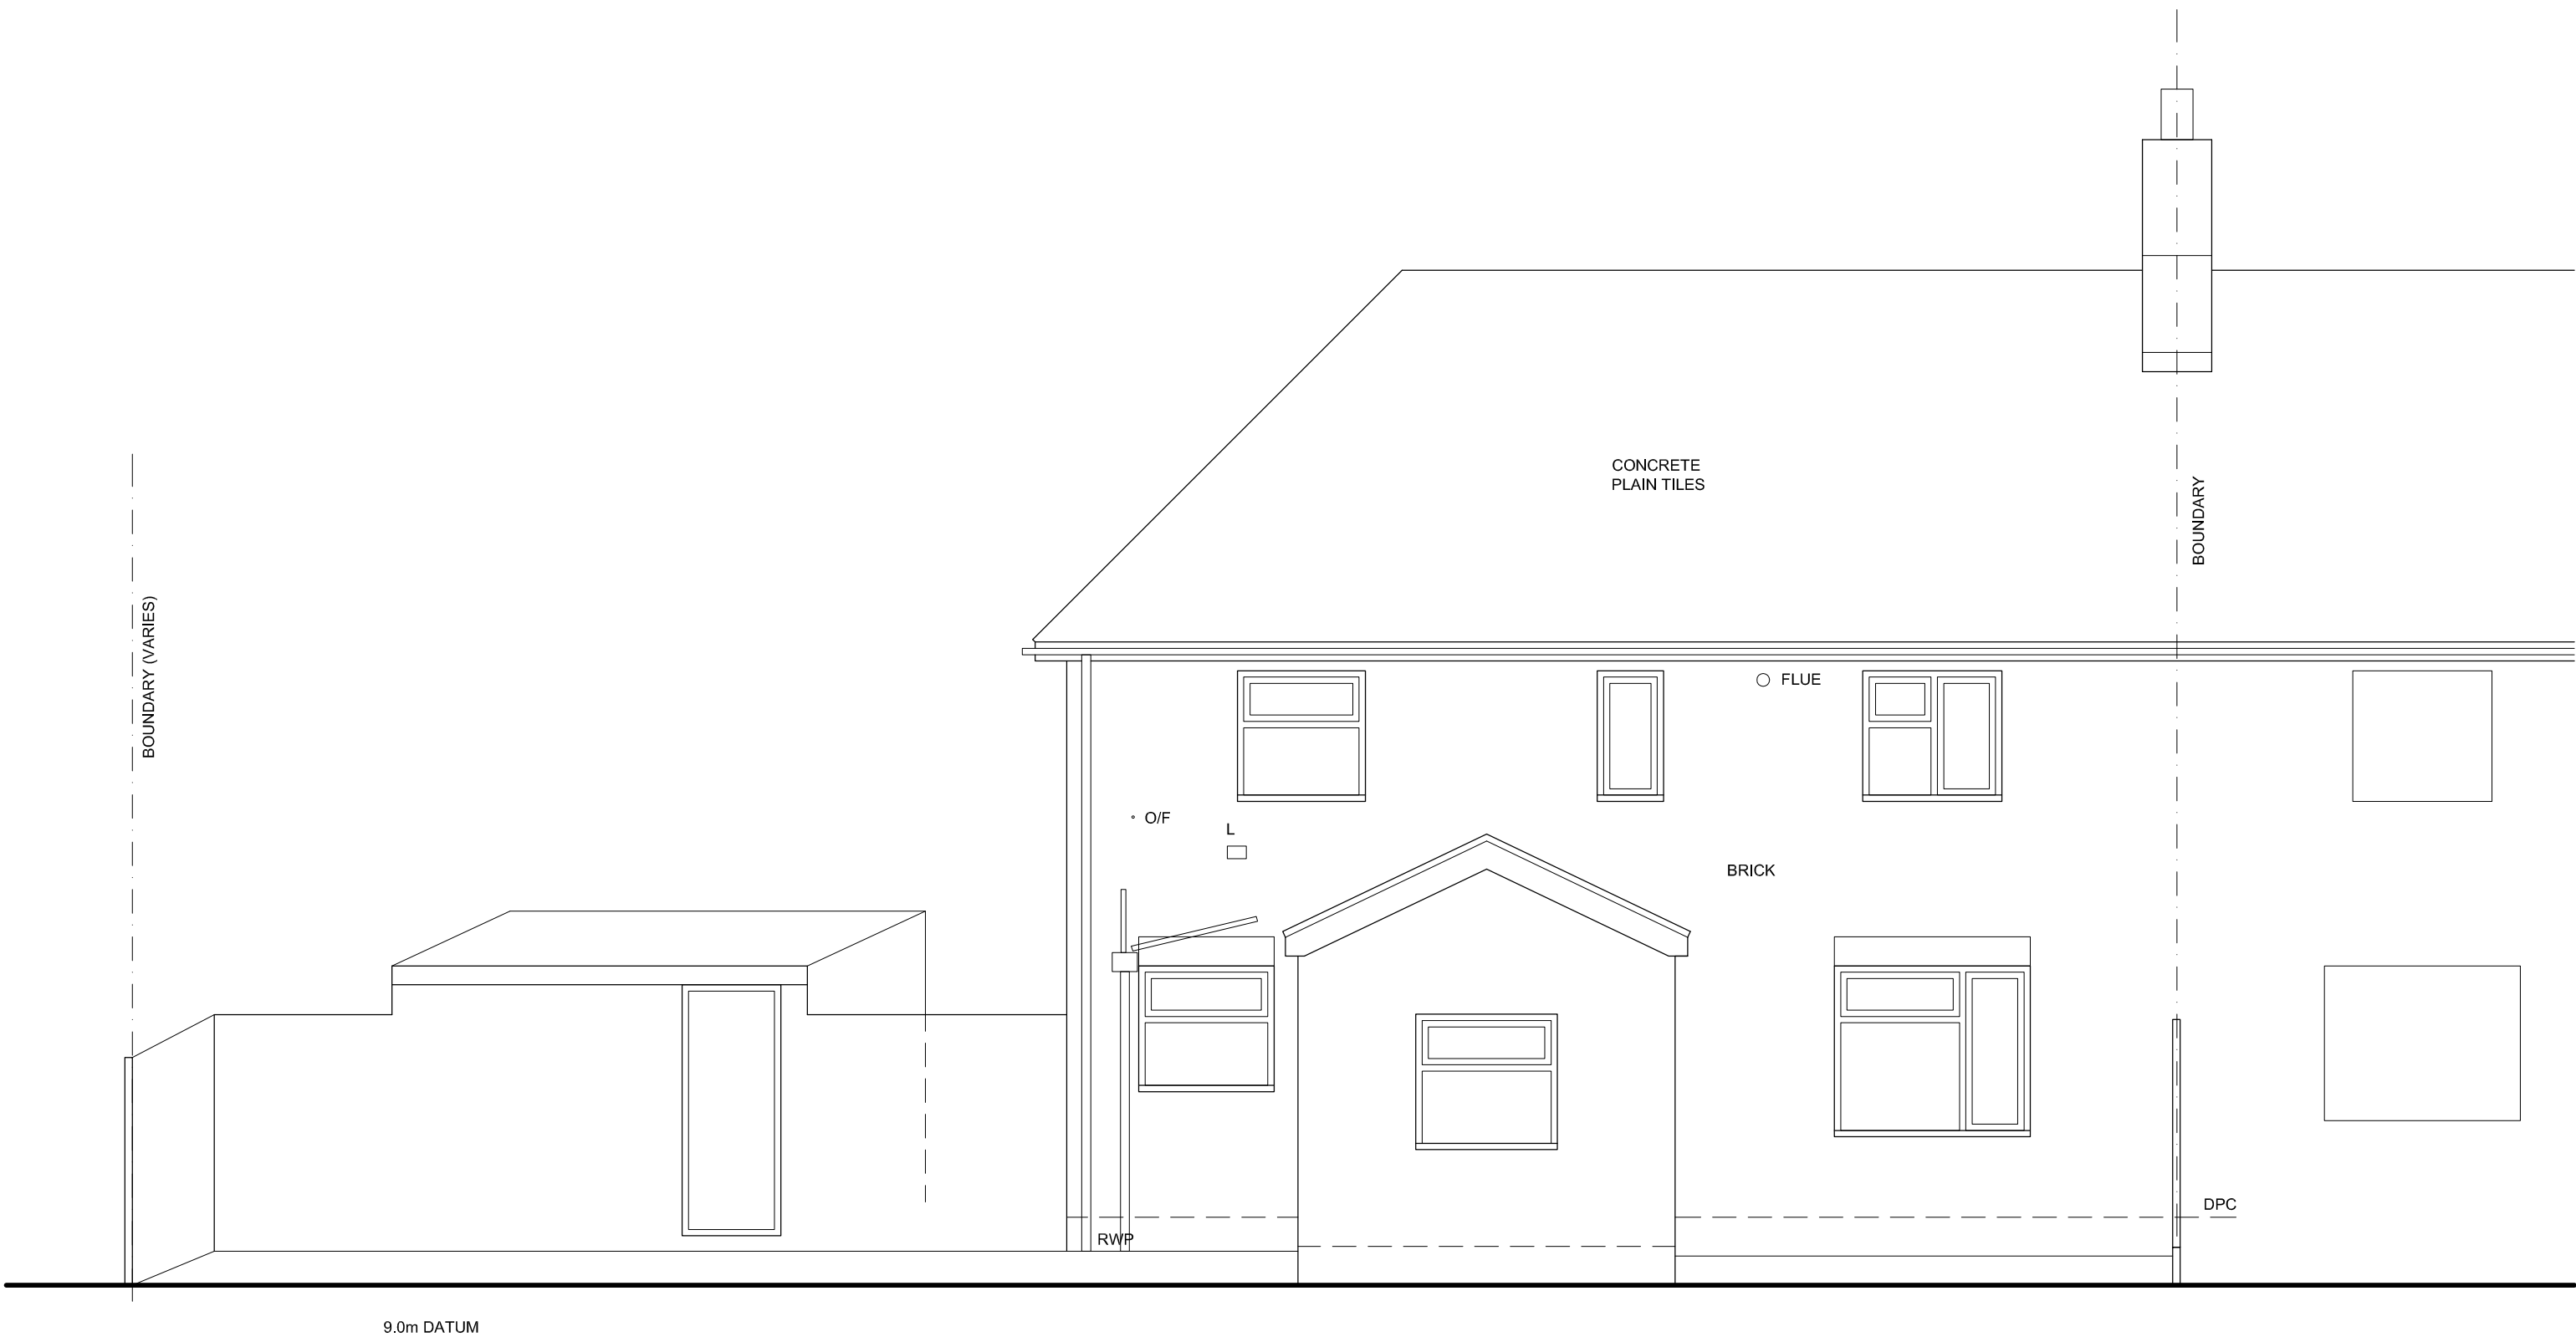


EAST ELEVATION




NORTH ELEVATION



WEST ELEVATION

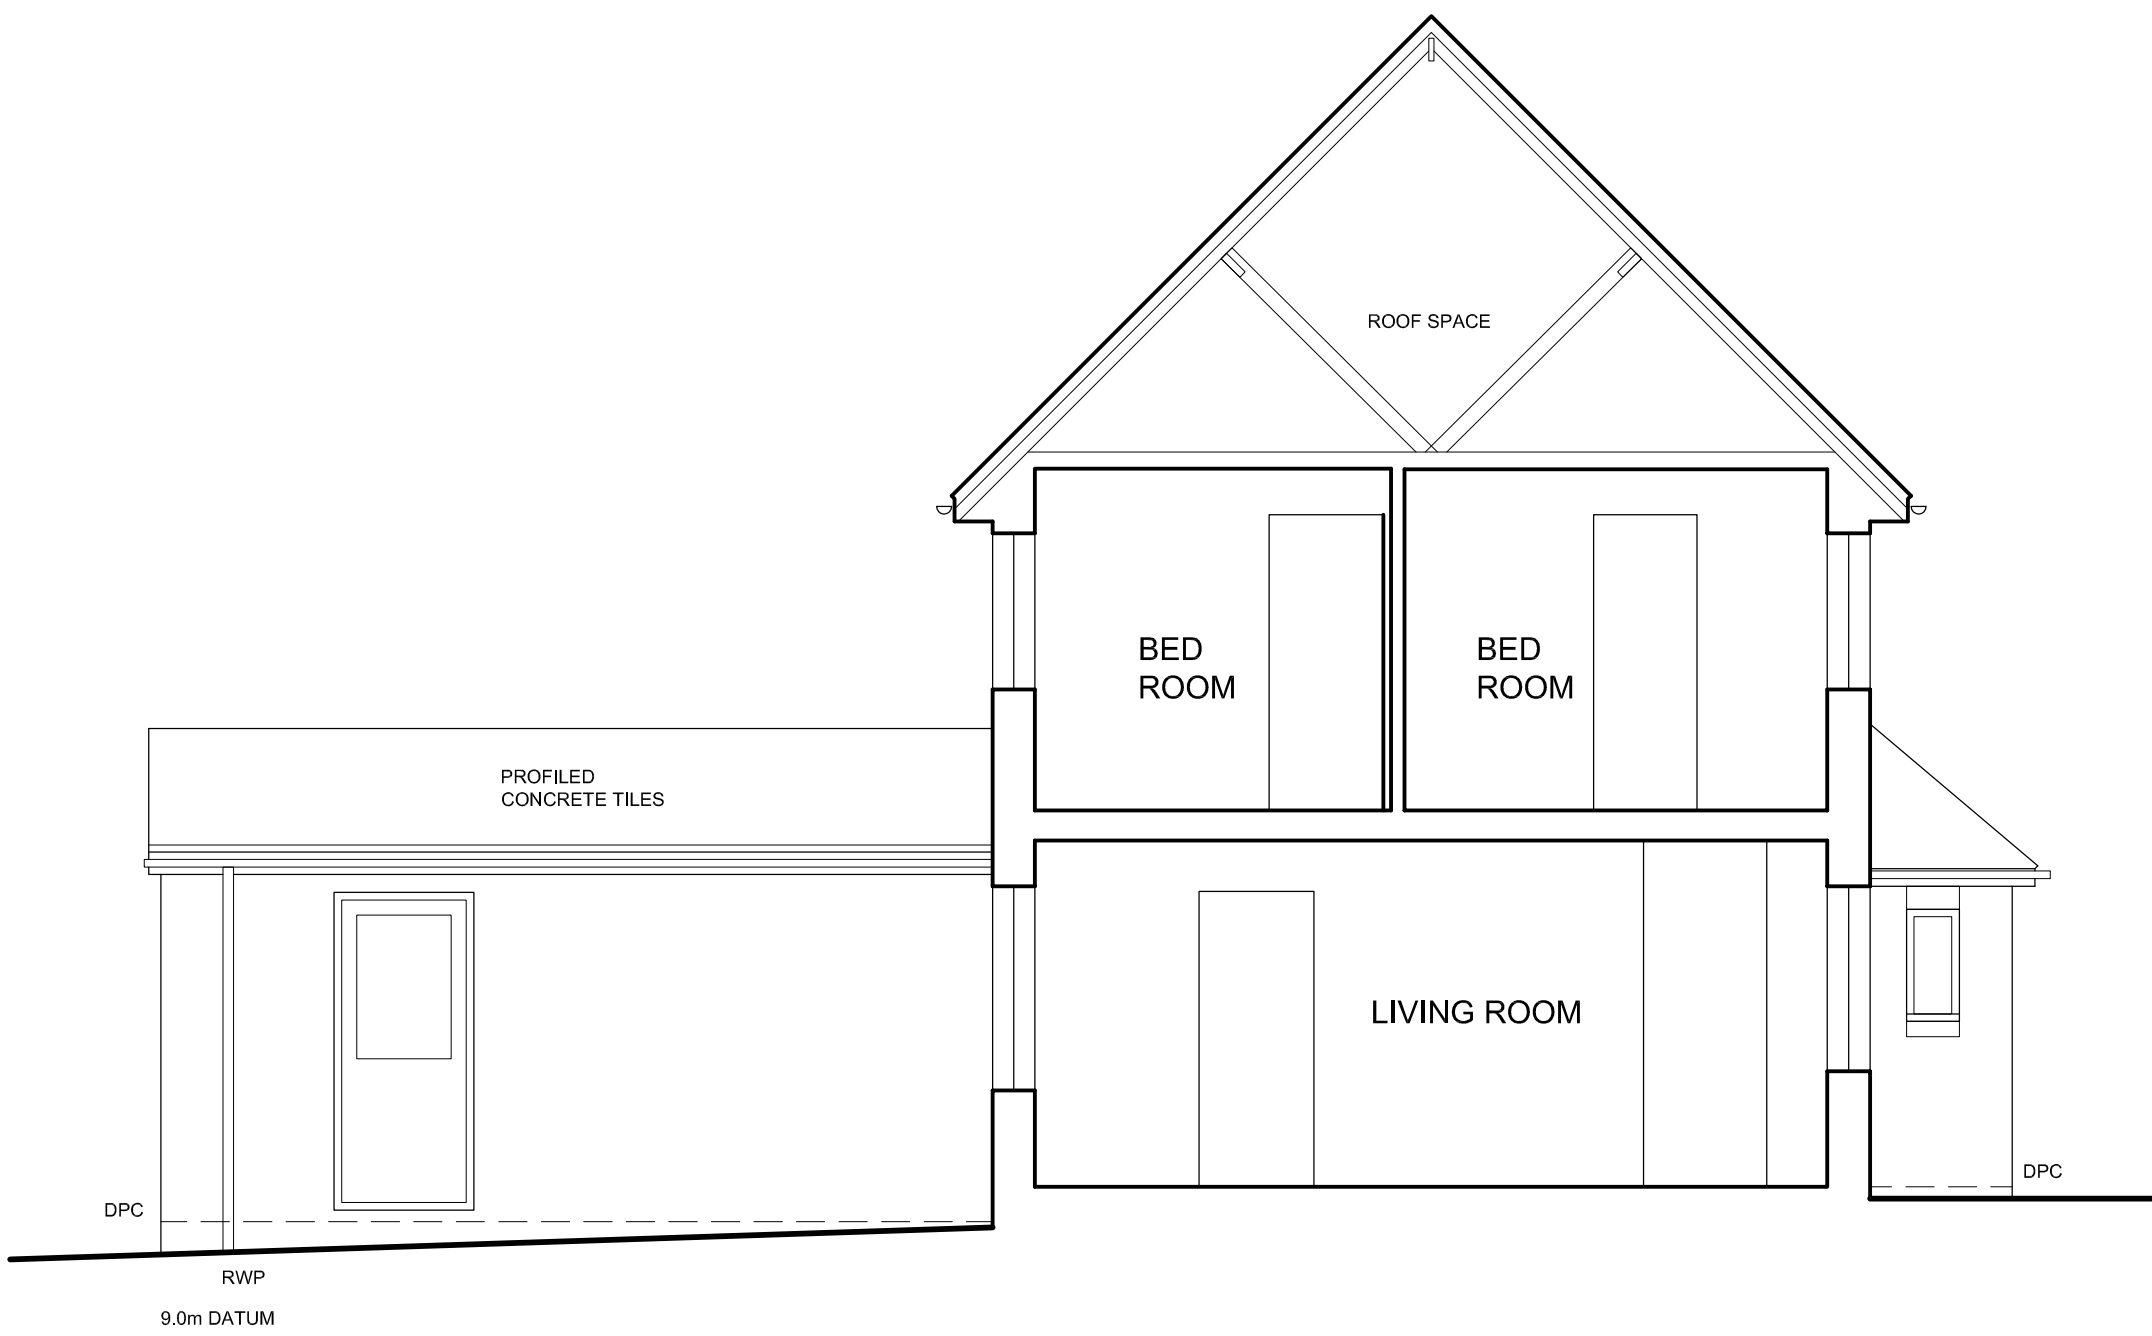

SECTION + SOUTH ELEVATION

 

Sunstone
Design

ARCHITECTURAL
CONSULTANTS

T 01962 713873
F 01962 713873
E studio@sunstonedesign.co.uk
A The Garden House, Highbridge
Road, Twyford Moors SO21 1RL

7 SCOTLAND CLOSE
FAIR OAK

EXISTING ELEVATIONS
AND SECTION

JOB NO: 17_22 NOV 2022
SCALE: 1:50 + 1:100 @ A1

DRAWING NO: 03