



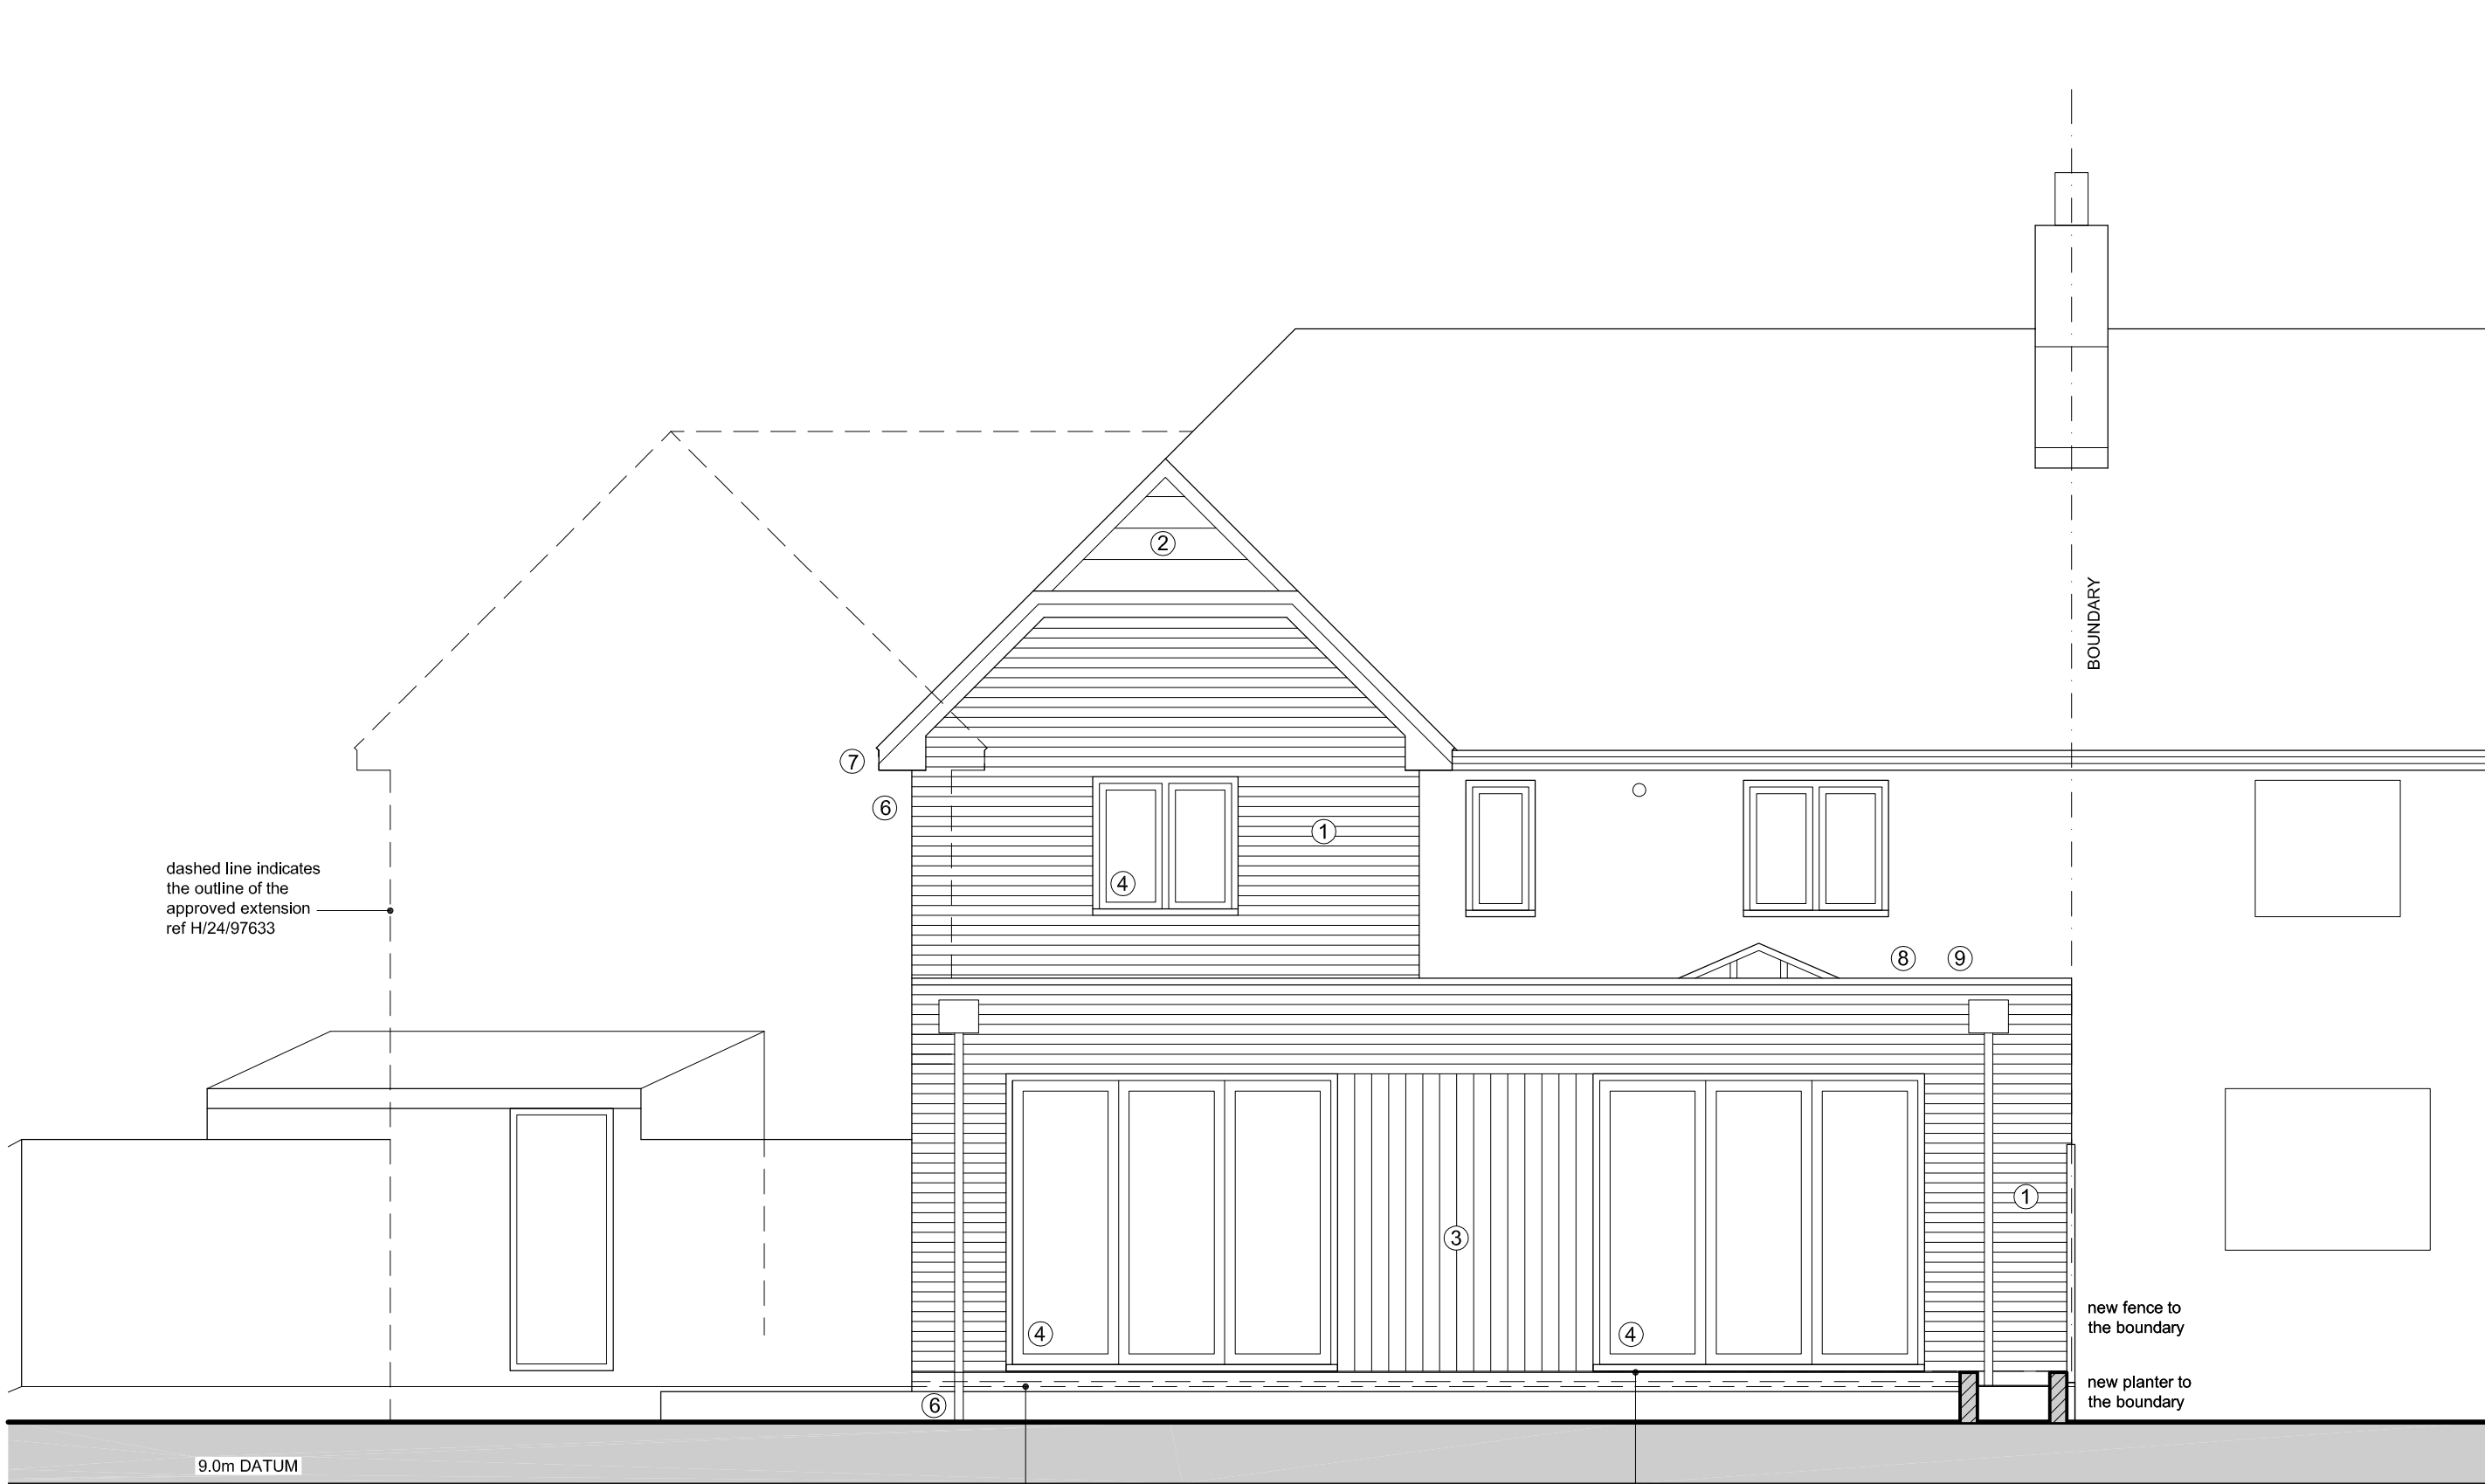

WEST ELEVATION

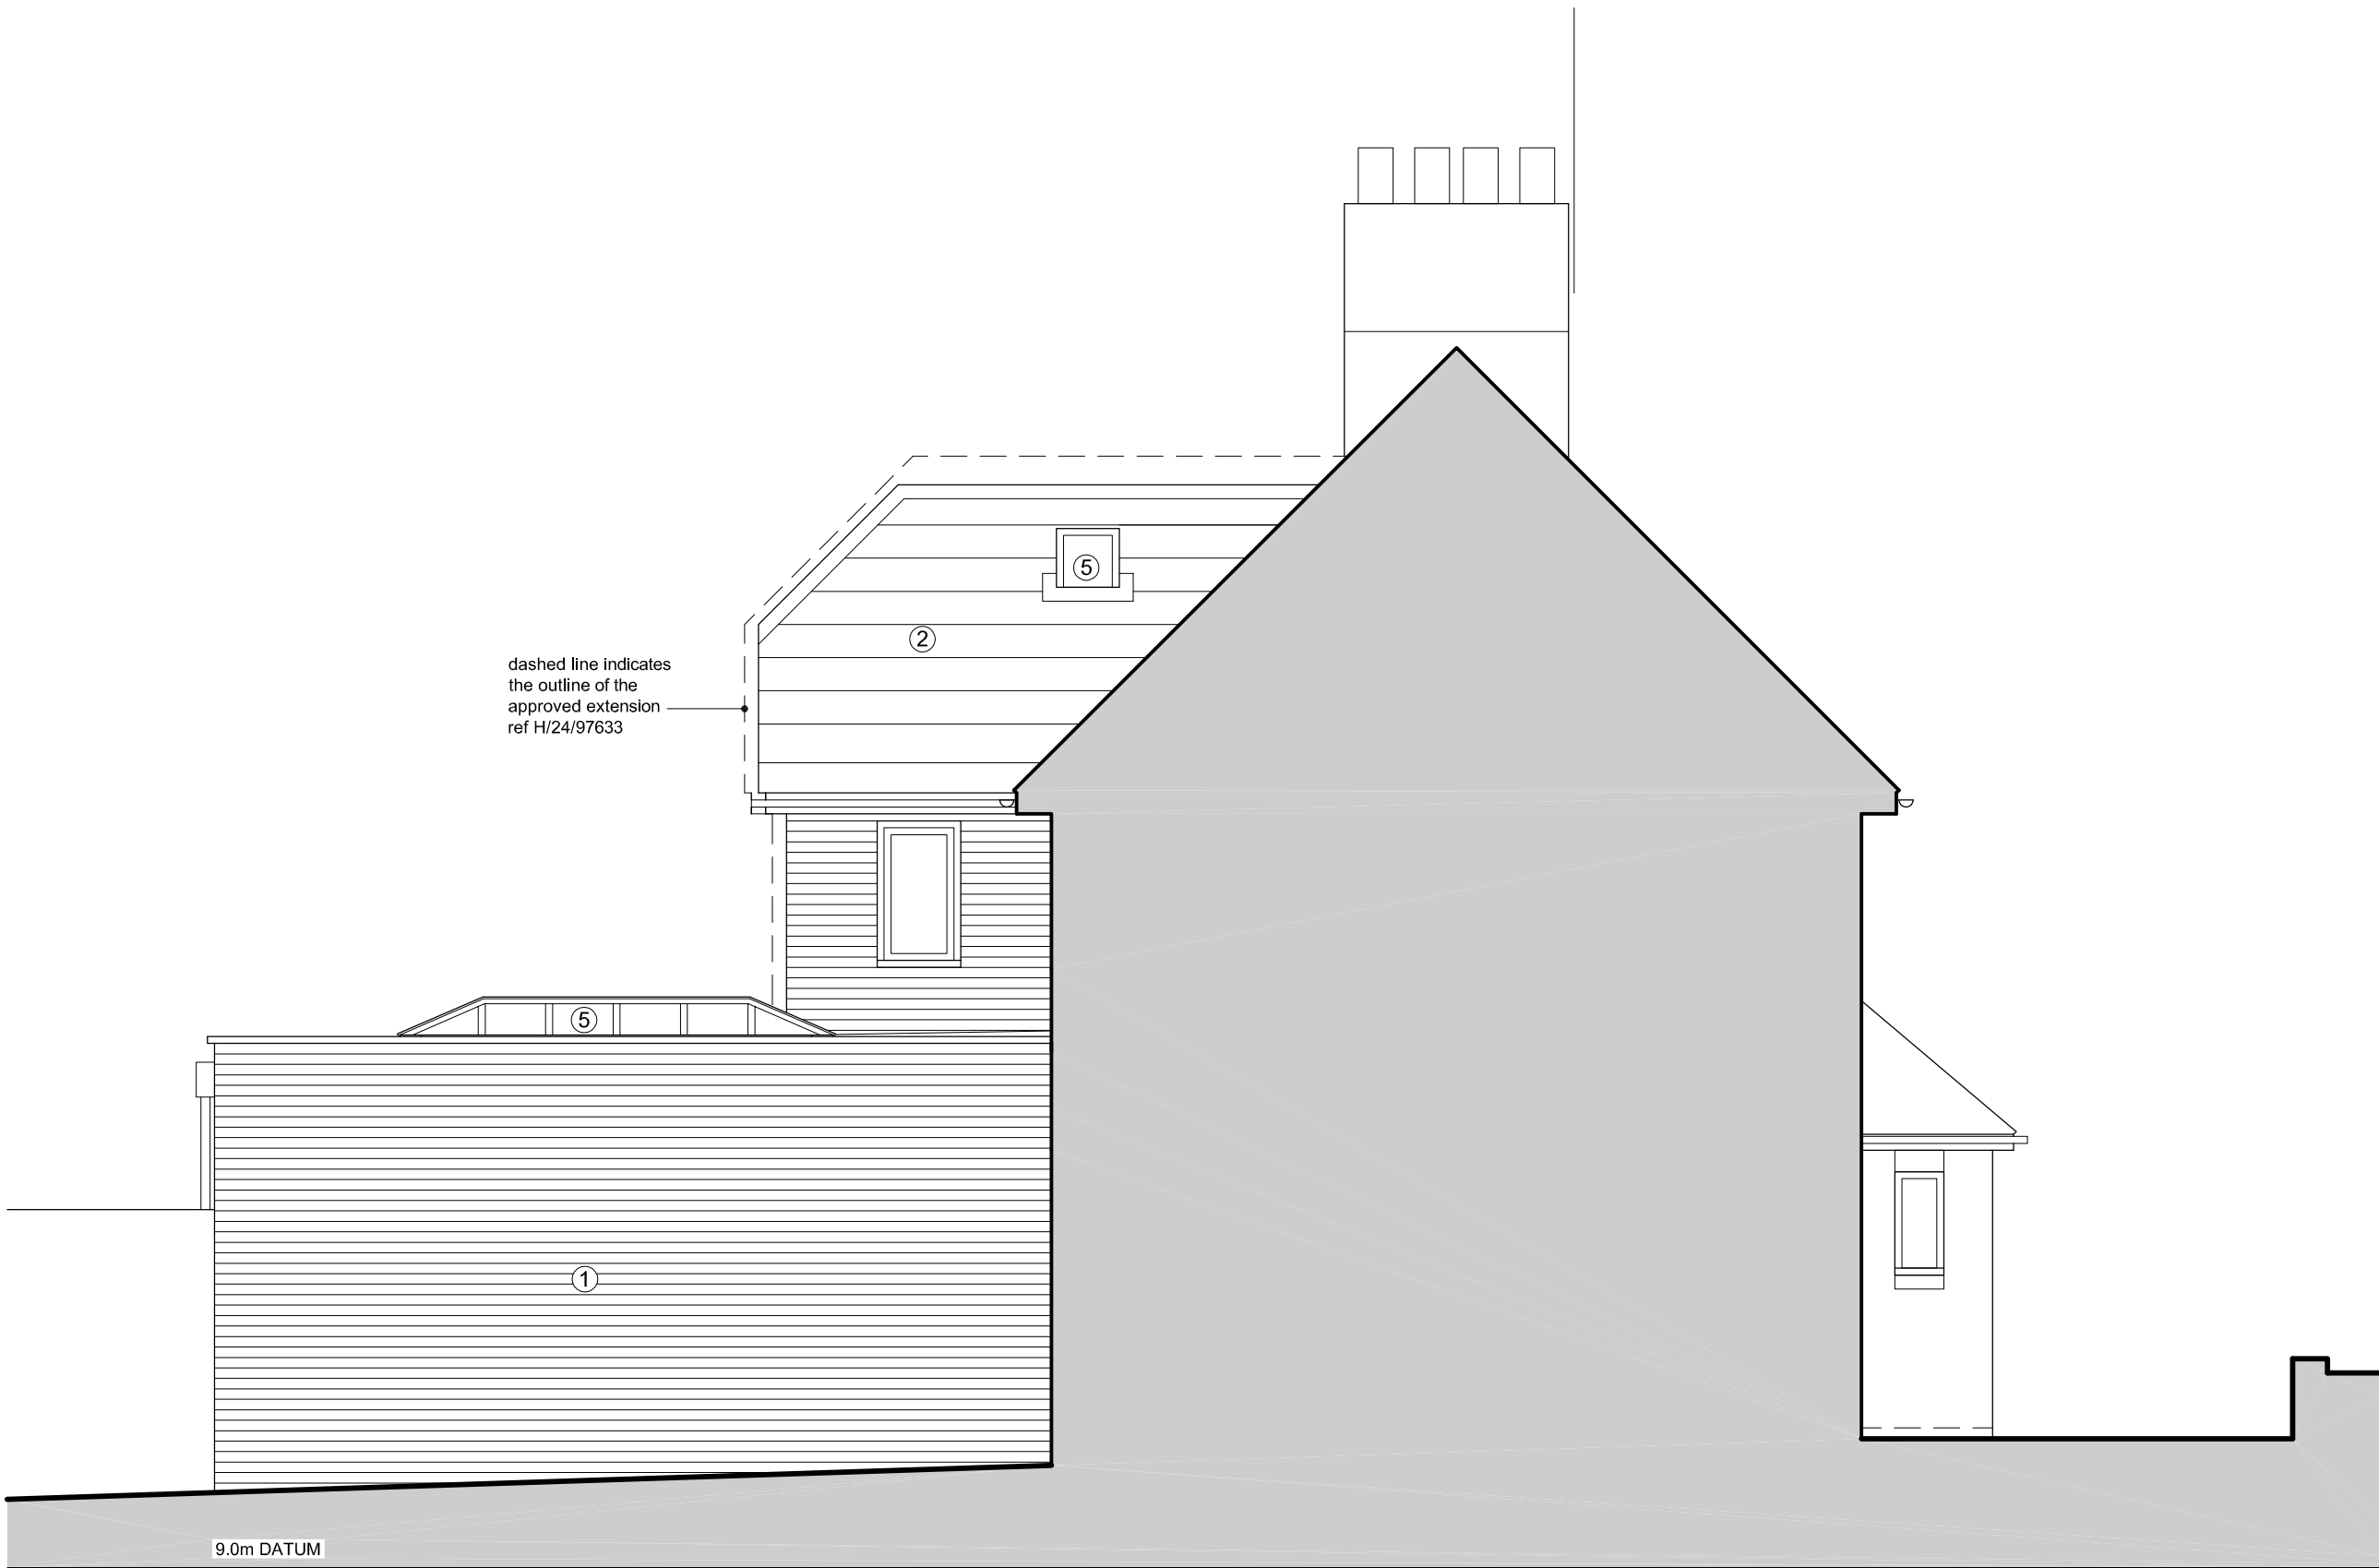

SOUTH ELEVATION



NORTH ELEVATION



SECTION A-A

MATERIALS KEY:

- | | |
|-----------------------|---|
| 1. WALLS: | BRICKWORK - COLOUR RED/ BROWN TO MATCH EXISTING |
| 2. ROOF: | PLAIN TILE - COLOUR RED/ BROWN TO MATCH EXISTING |
| 3. VERTICAL CLADDING: | TIMBER - COLOUR GREY TO MATCH THE NEW DOOR FRAMES |
| 4. WINDOWS AND DOORS: | METAL - COLOUR GREY |
| 5. ROOFLIGHTS: | METAL - COLOUR GREY |
| 6. RAINWATER GOODS: | UPVC - COLOUR BLACK |
| 7. FASCIA + SOFFITS: | PAINTED TIMBER - COLOUR WHITE TO MATCH THE EXISTING |
| 8. FLAT ROOF: | SINGLE PLY MEMBRANE - COLOUR GREY |
| 9. COPING STONE: | NATURAL STONE - COLOUR GREY |

Sunstone
Design

ARCHITECTURAL
CONSULTANTS

T 01962 713873
F 01962 713873
E studio@sunstonedesign.co.uk
A The Garden House, Highbridge
Road, Twyford Moors SO21 1RL

7 SCOTLAND CLOSE
FAIR OAK

PROPOSED ELEVATIONS
AND SECTION

JOB NO: 17_22 MARCH 2025
SCALE: 1:50 + 1:100 @ A1

DRAWING NO: 32

