





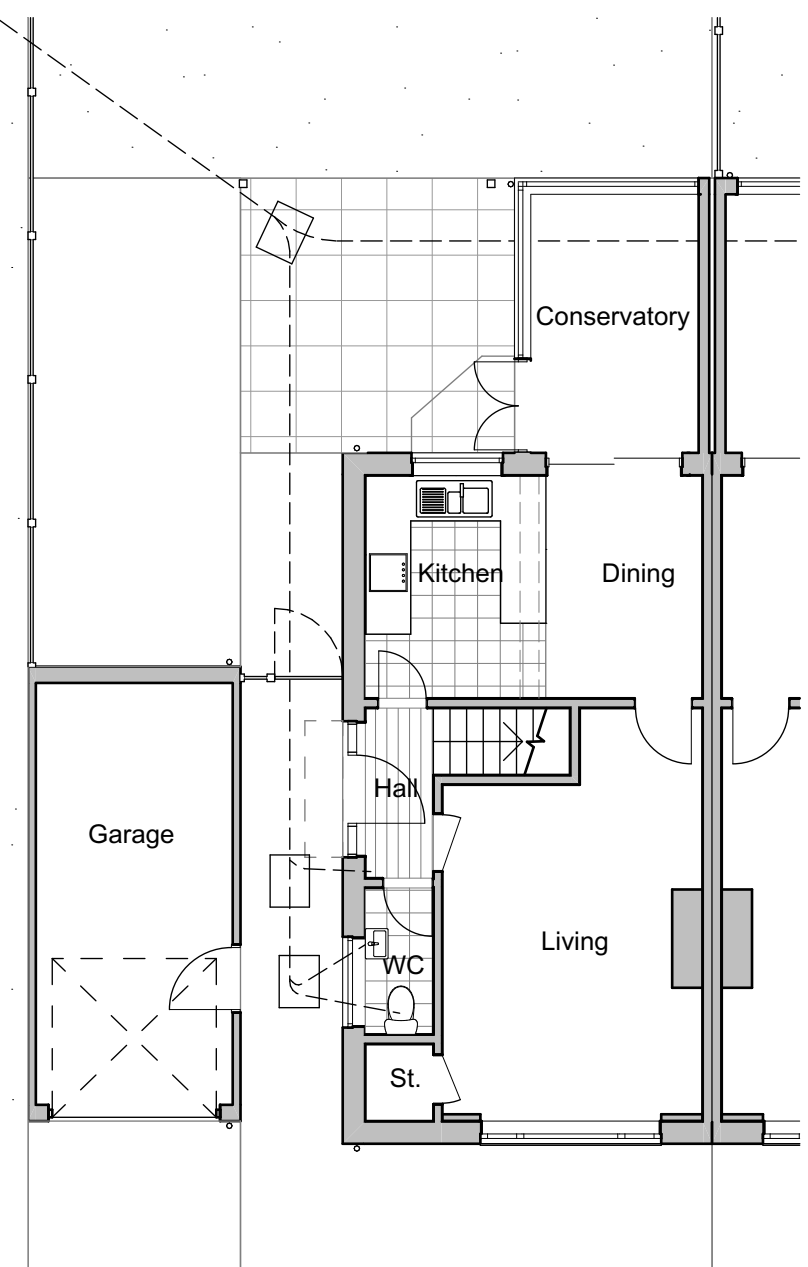


Existing Ground Floor Plan 1:100

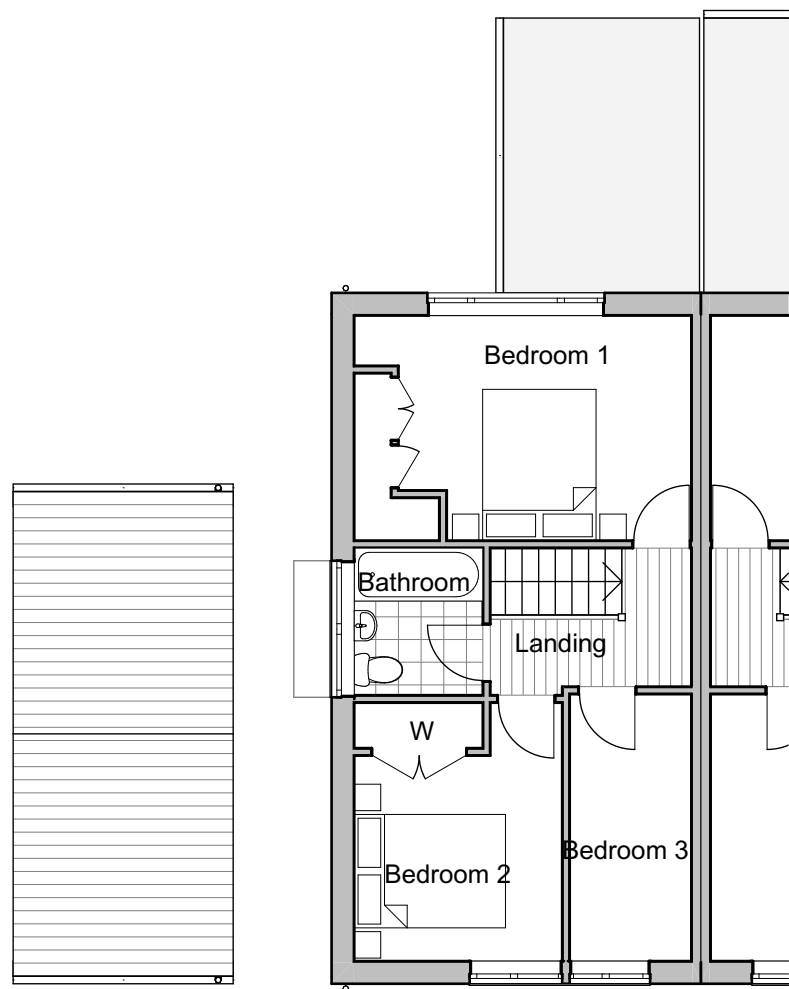


Existing First Floor Plan 1:100


- External materials**
- Rear Extension
1. Brickwork to match existing
 2. White upvc double glazed bi-fold doors to match existing
 3. UPVC fascia and soffits to match existing
 4. UPVC rainwater goods to match existing
 5. Single ply membrane flat roof
 6. Glazed roof lantern

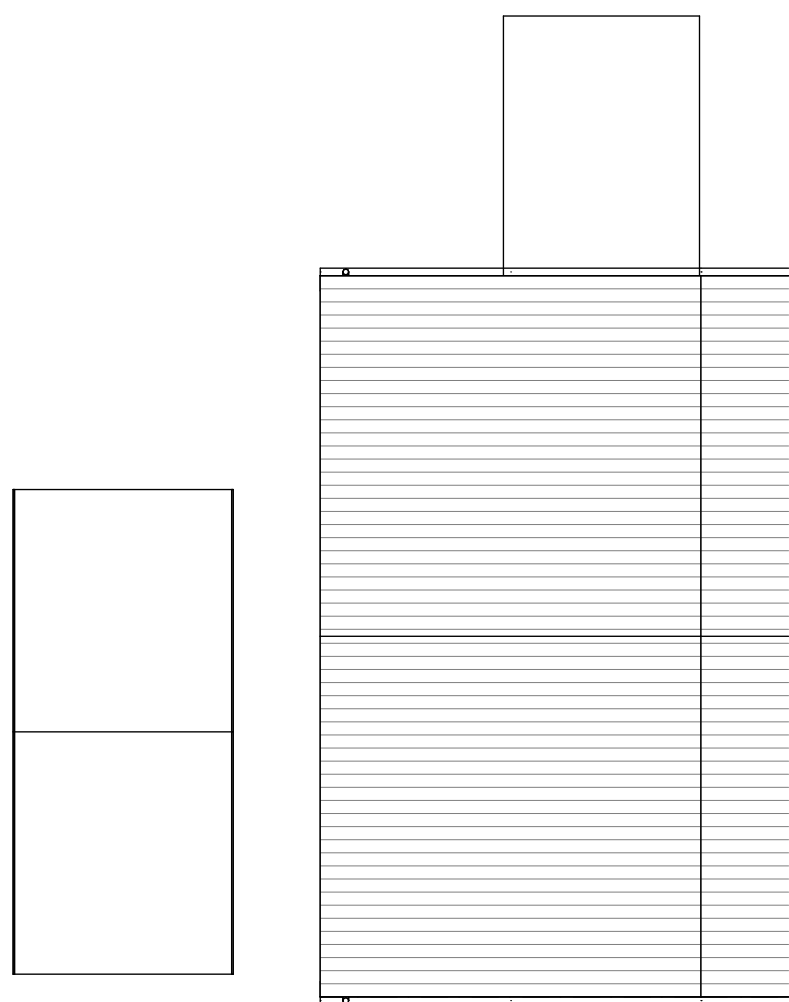  


Existing Roof Plan 1:100

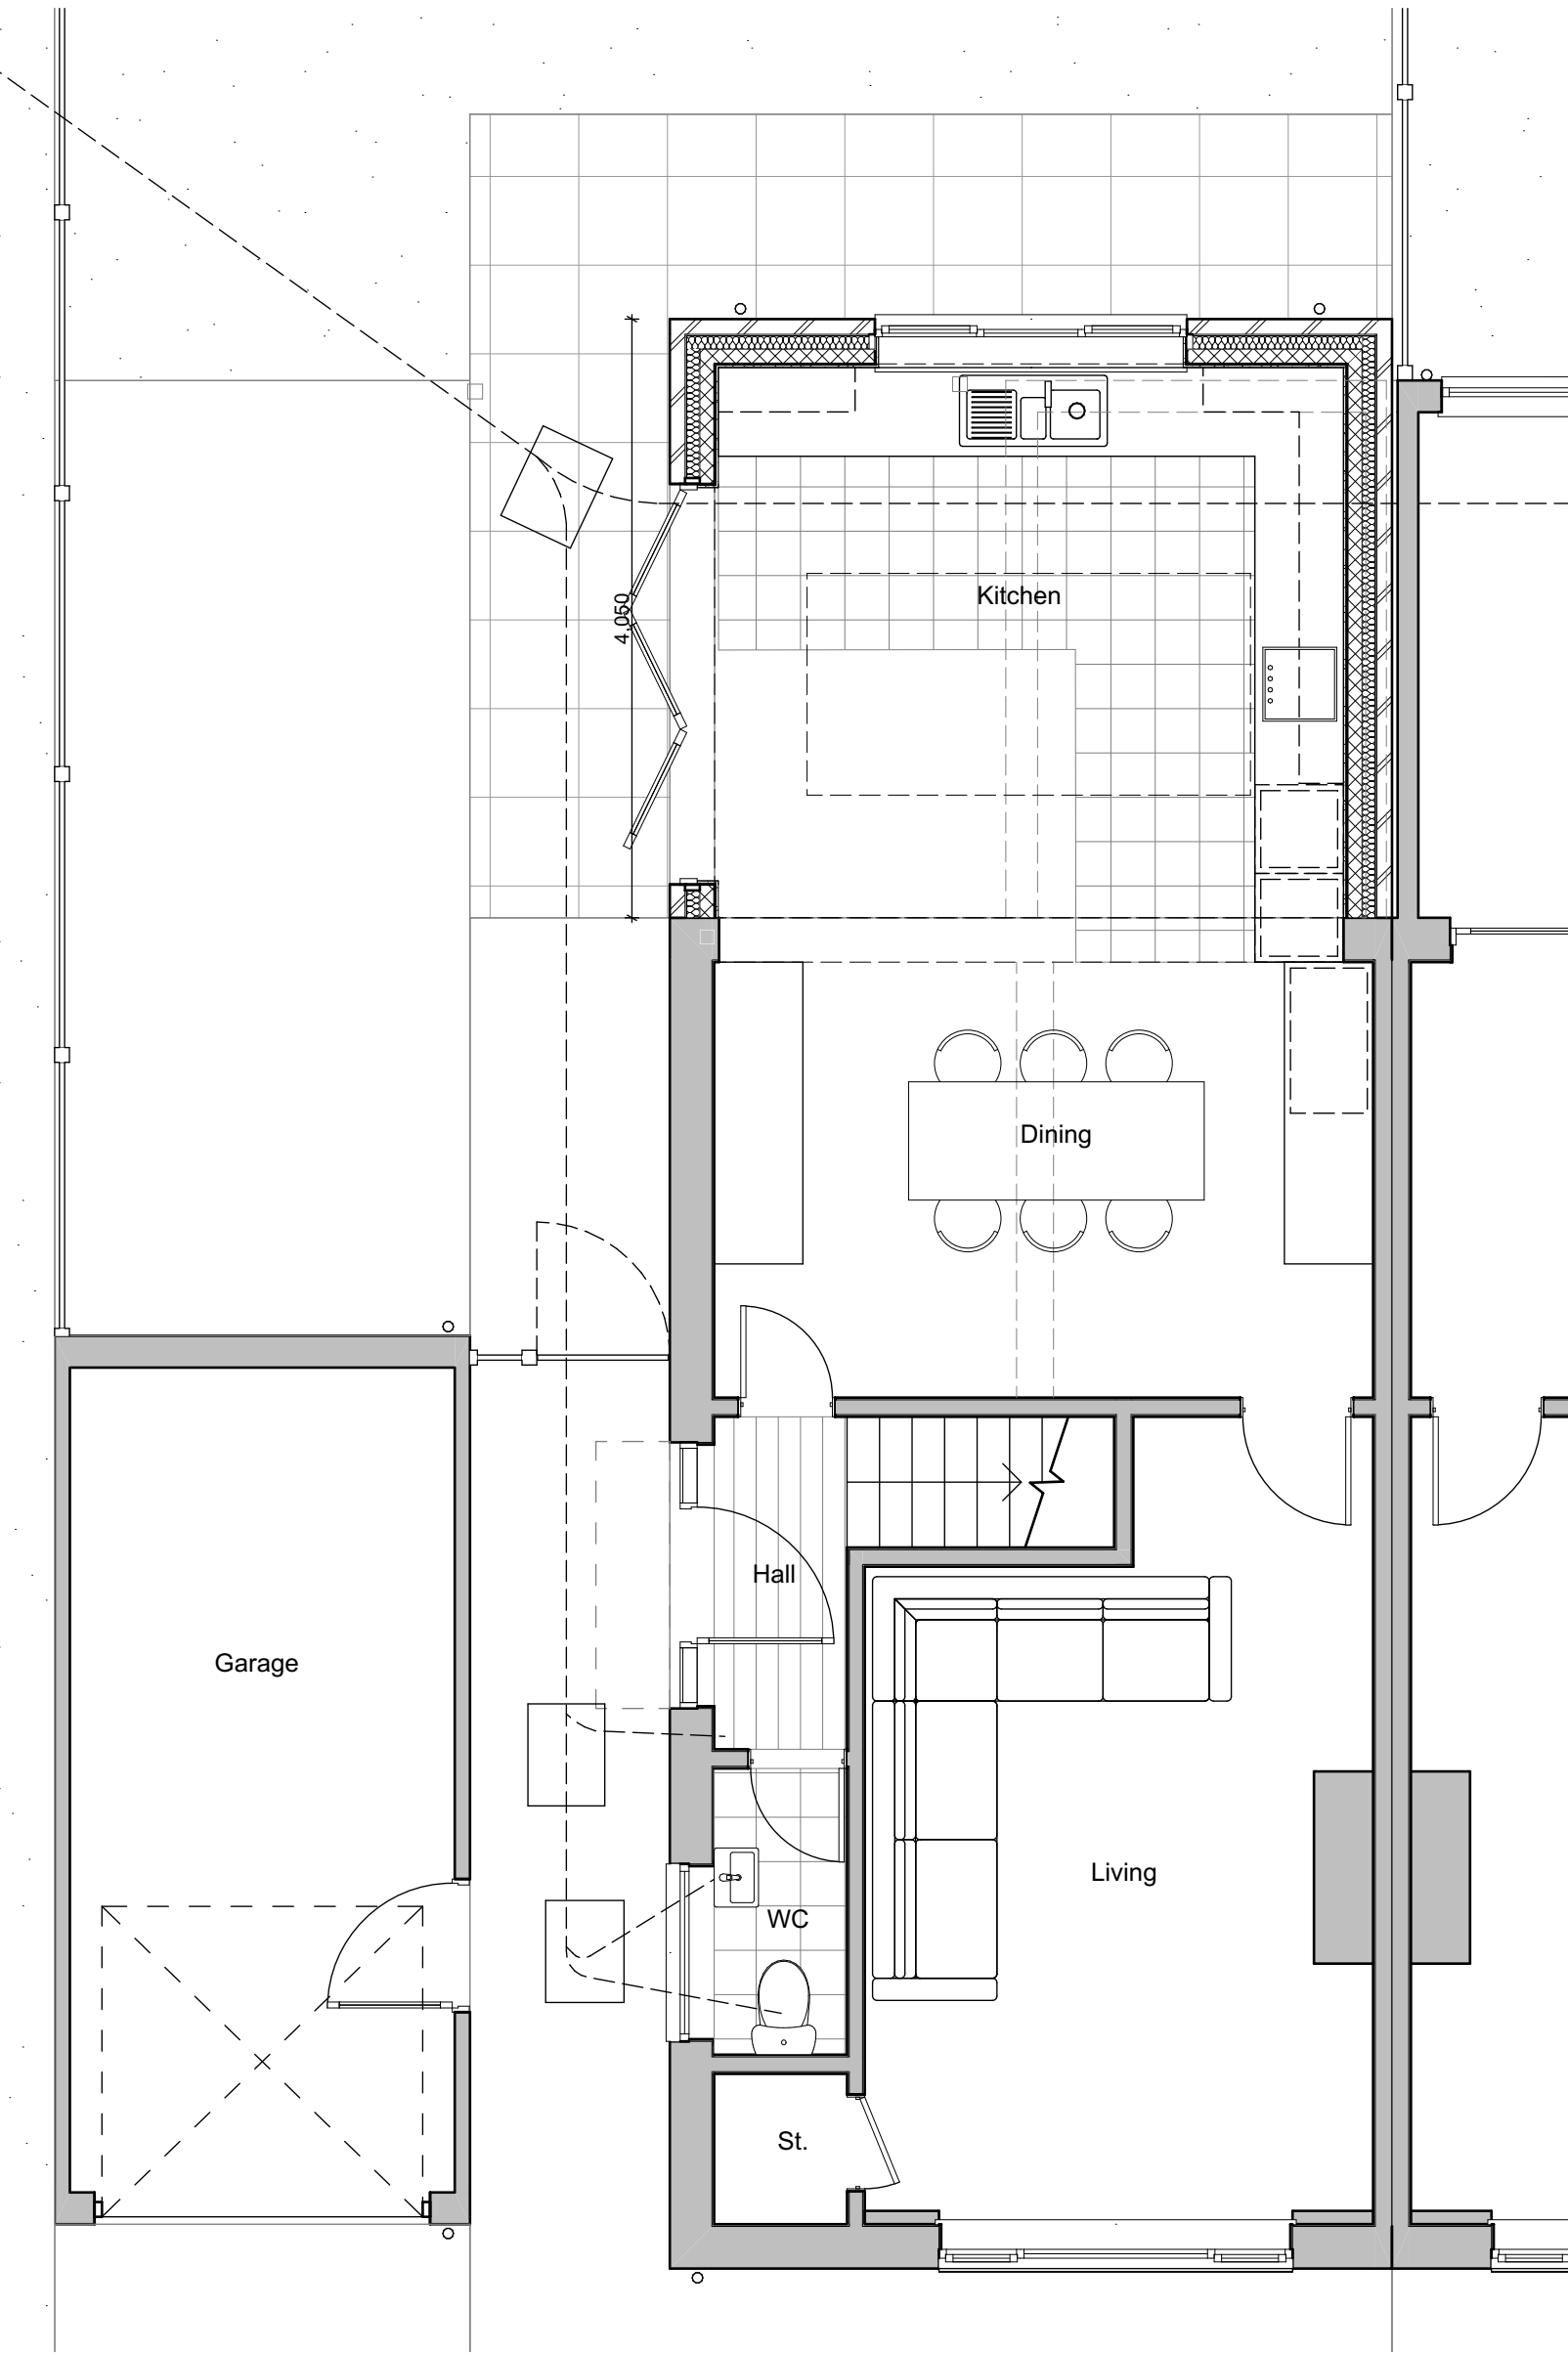

Proposed Ground Floor Plan 1:50

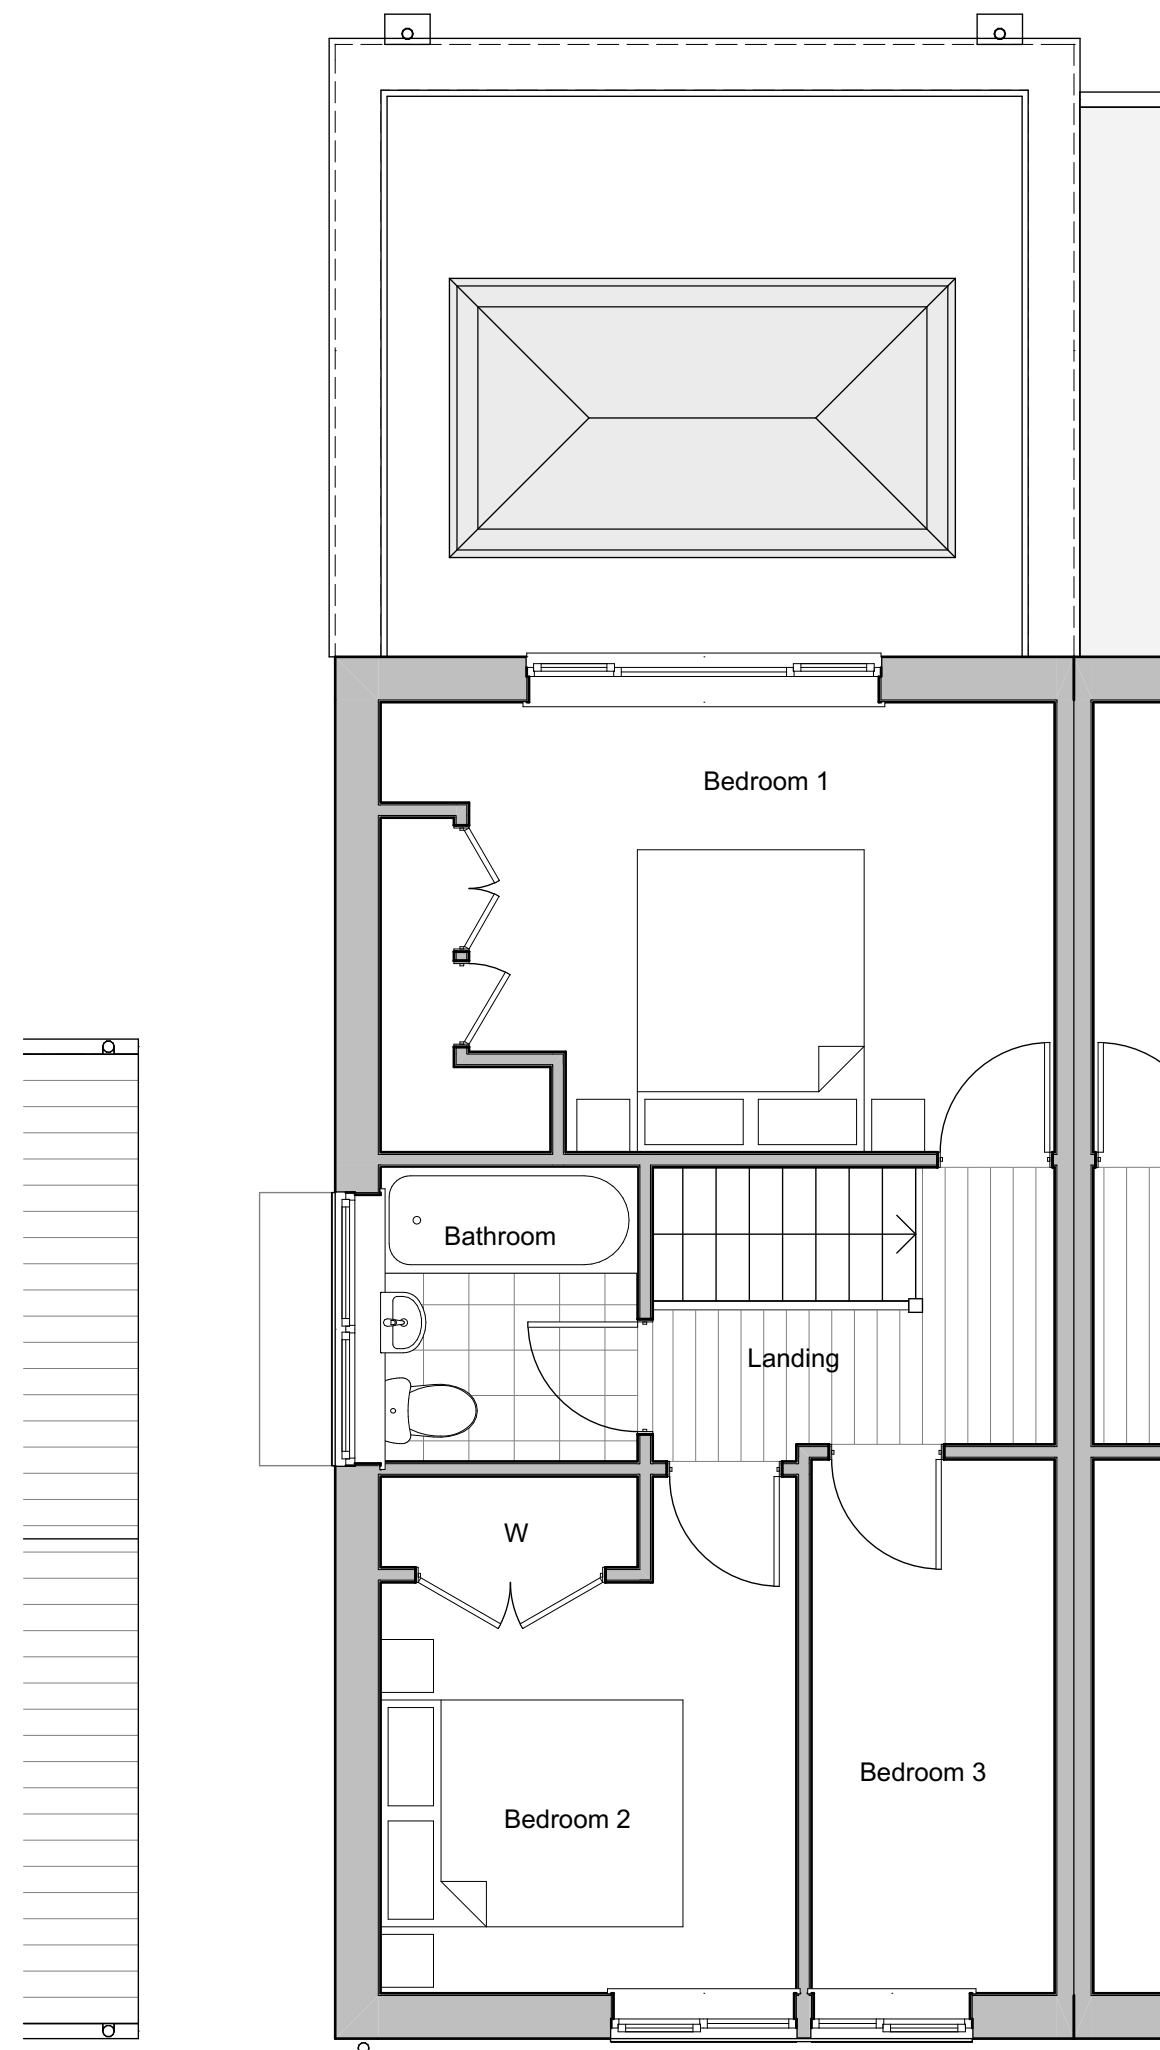


Proposed First Floor Plan 1:50

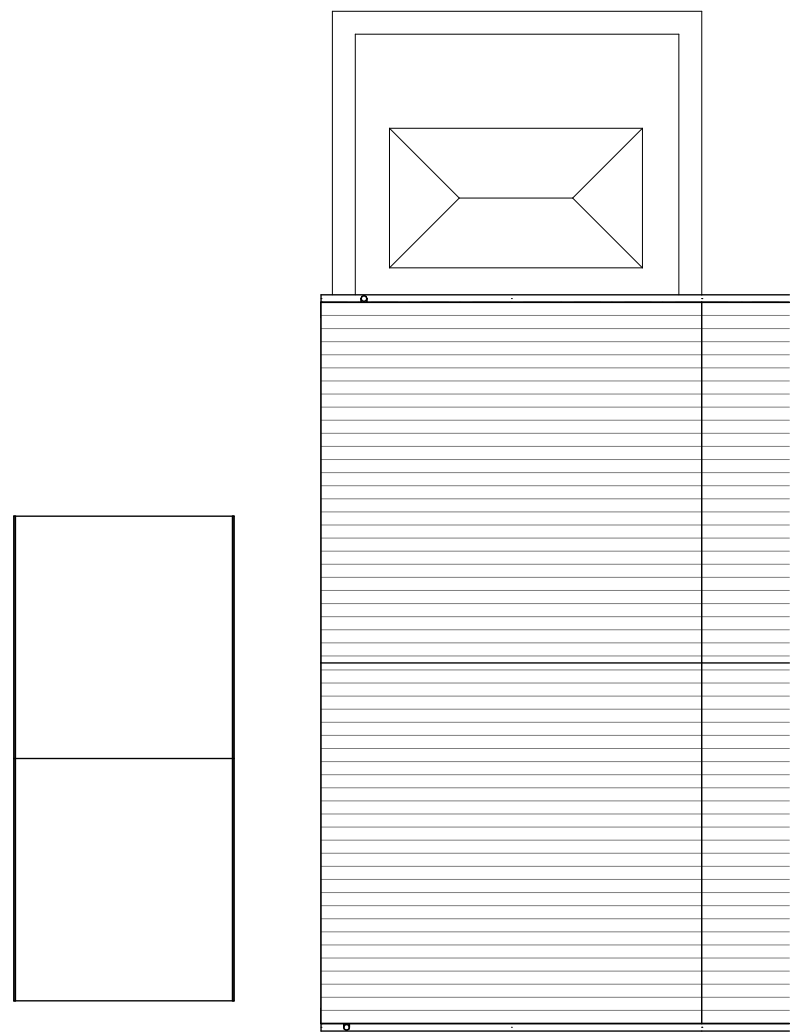

Proposed Roof Plan 1:100



Existing South Elevation 1:100

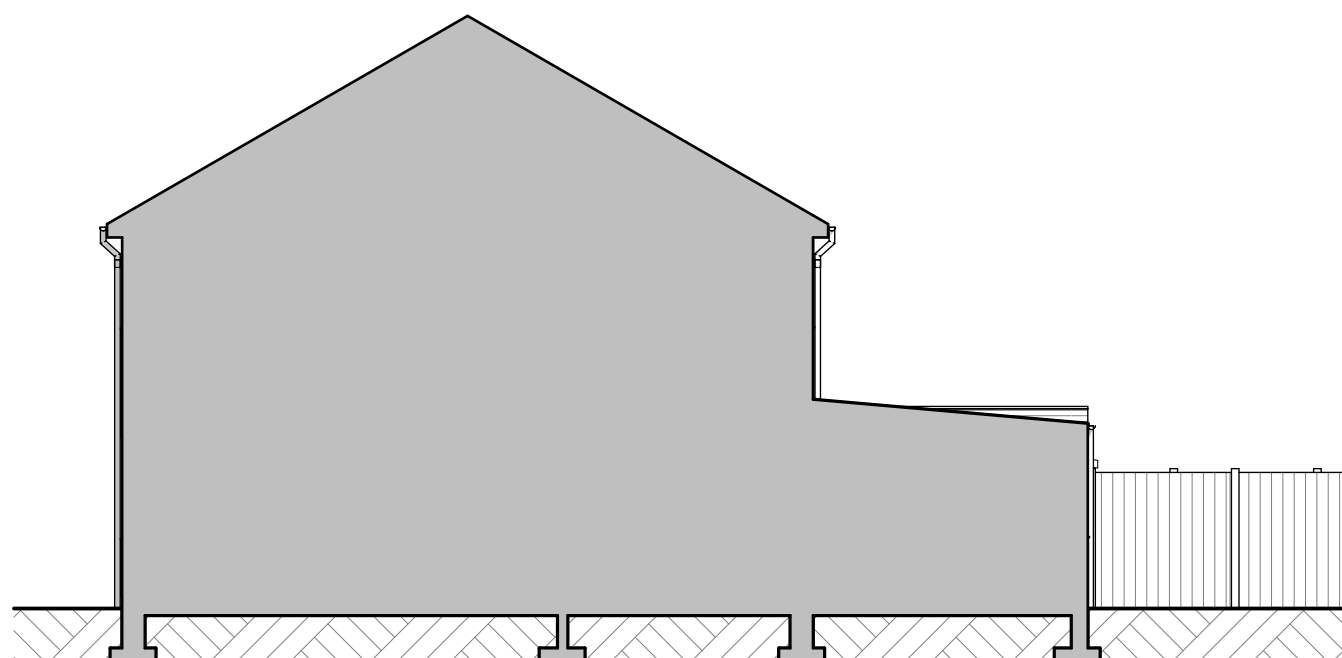

Existing East Elevation 1:100




Existing North Elevation 1:100



Existing West Elevation 1:100



Proposed South Elevation 1:100

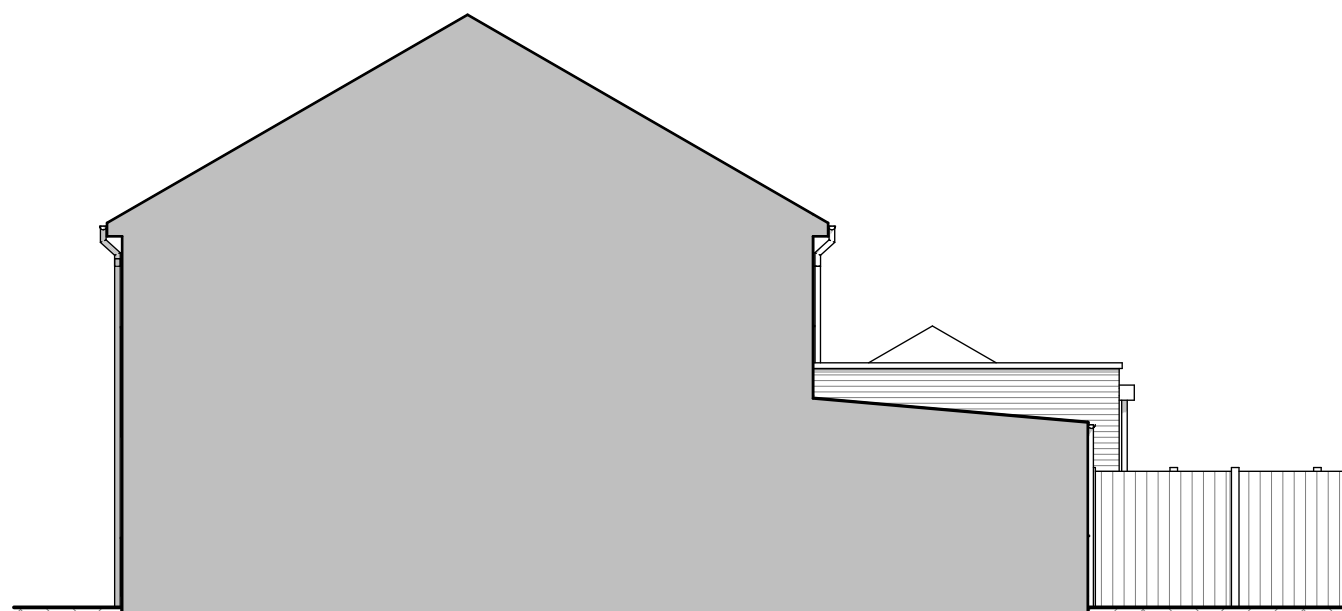

Proposed East Elevation 1:100



Proposed North Elevation 1:100



Proposed West Elevation 1:100

PLANNING APPROVAL

P3	Roof plans added	06.04.25	PR
P2	Updates to client comments	06.03.25	PR
P1	Preliminary Issue	28.02.25	PR
Revision	Description	Date	Drawn

Designer :



Project :

13 Rufford Close, Eastleigh
Proposed Rear Extension

Drawing :

Existing and Proposed Plans and Elevations

Date :

Feb 2025

Scale :

1:100, 1:50 @ A1

Drawing No. :

25 / 394 / 100

Status :

PLANNING

Revision:

P3