
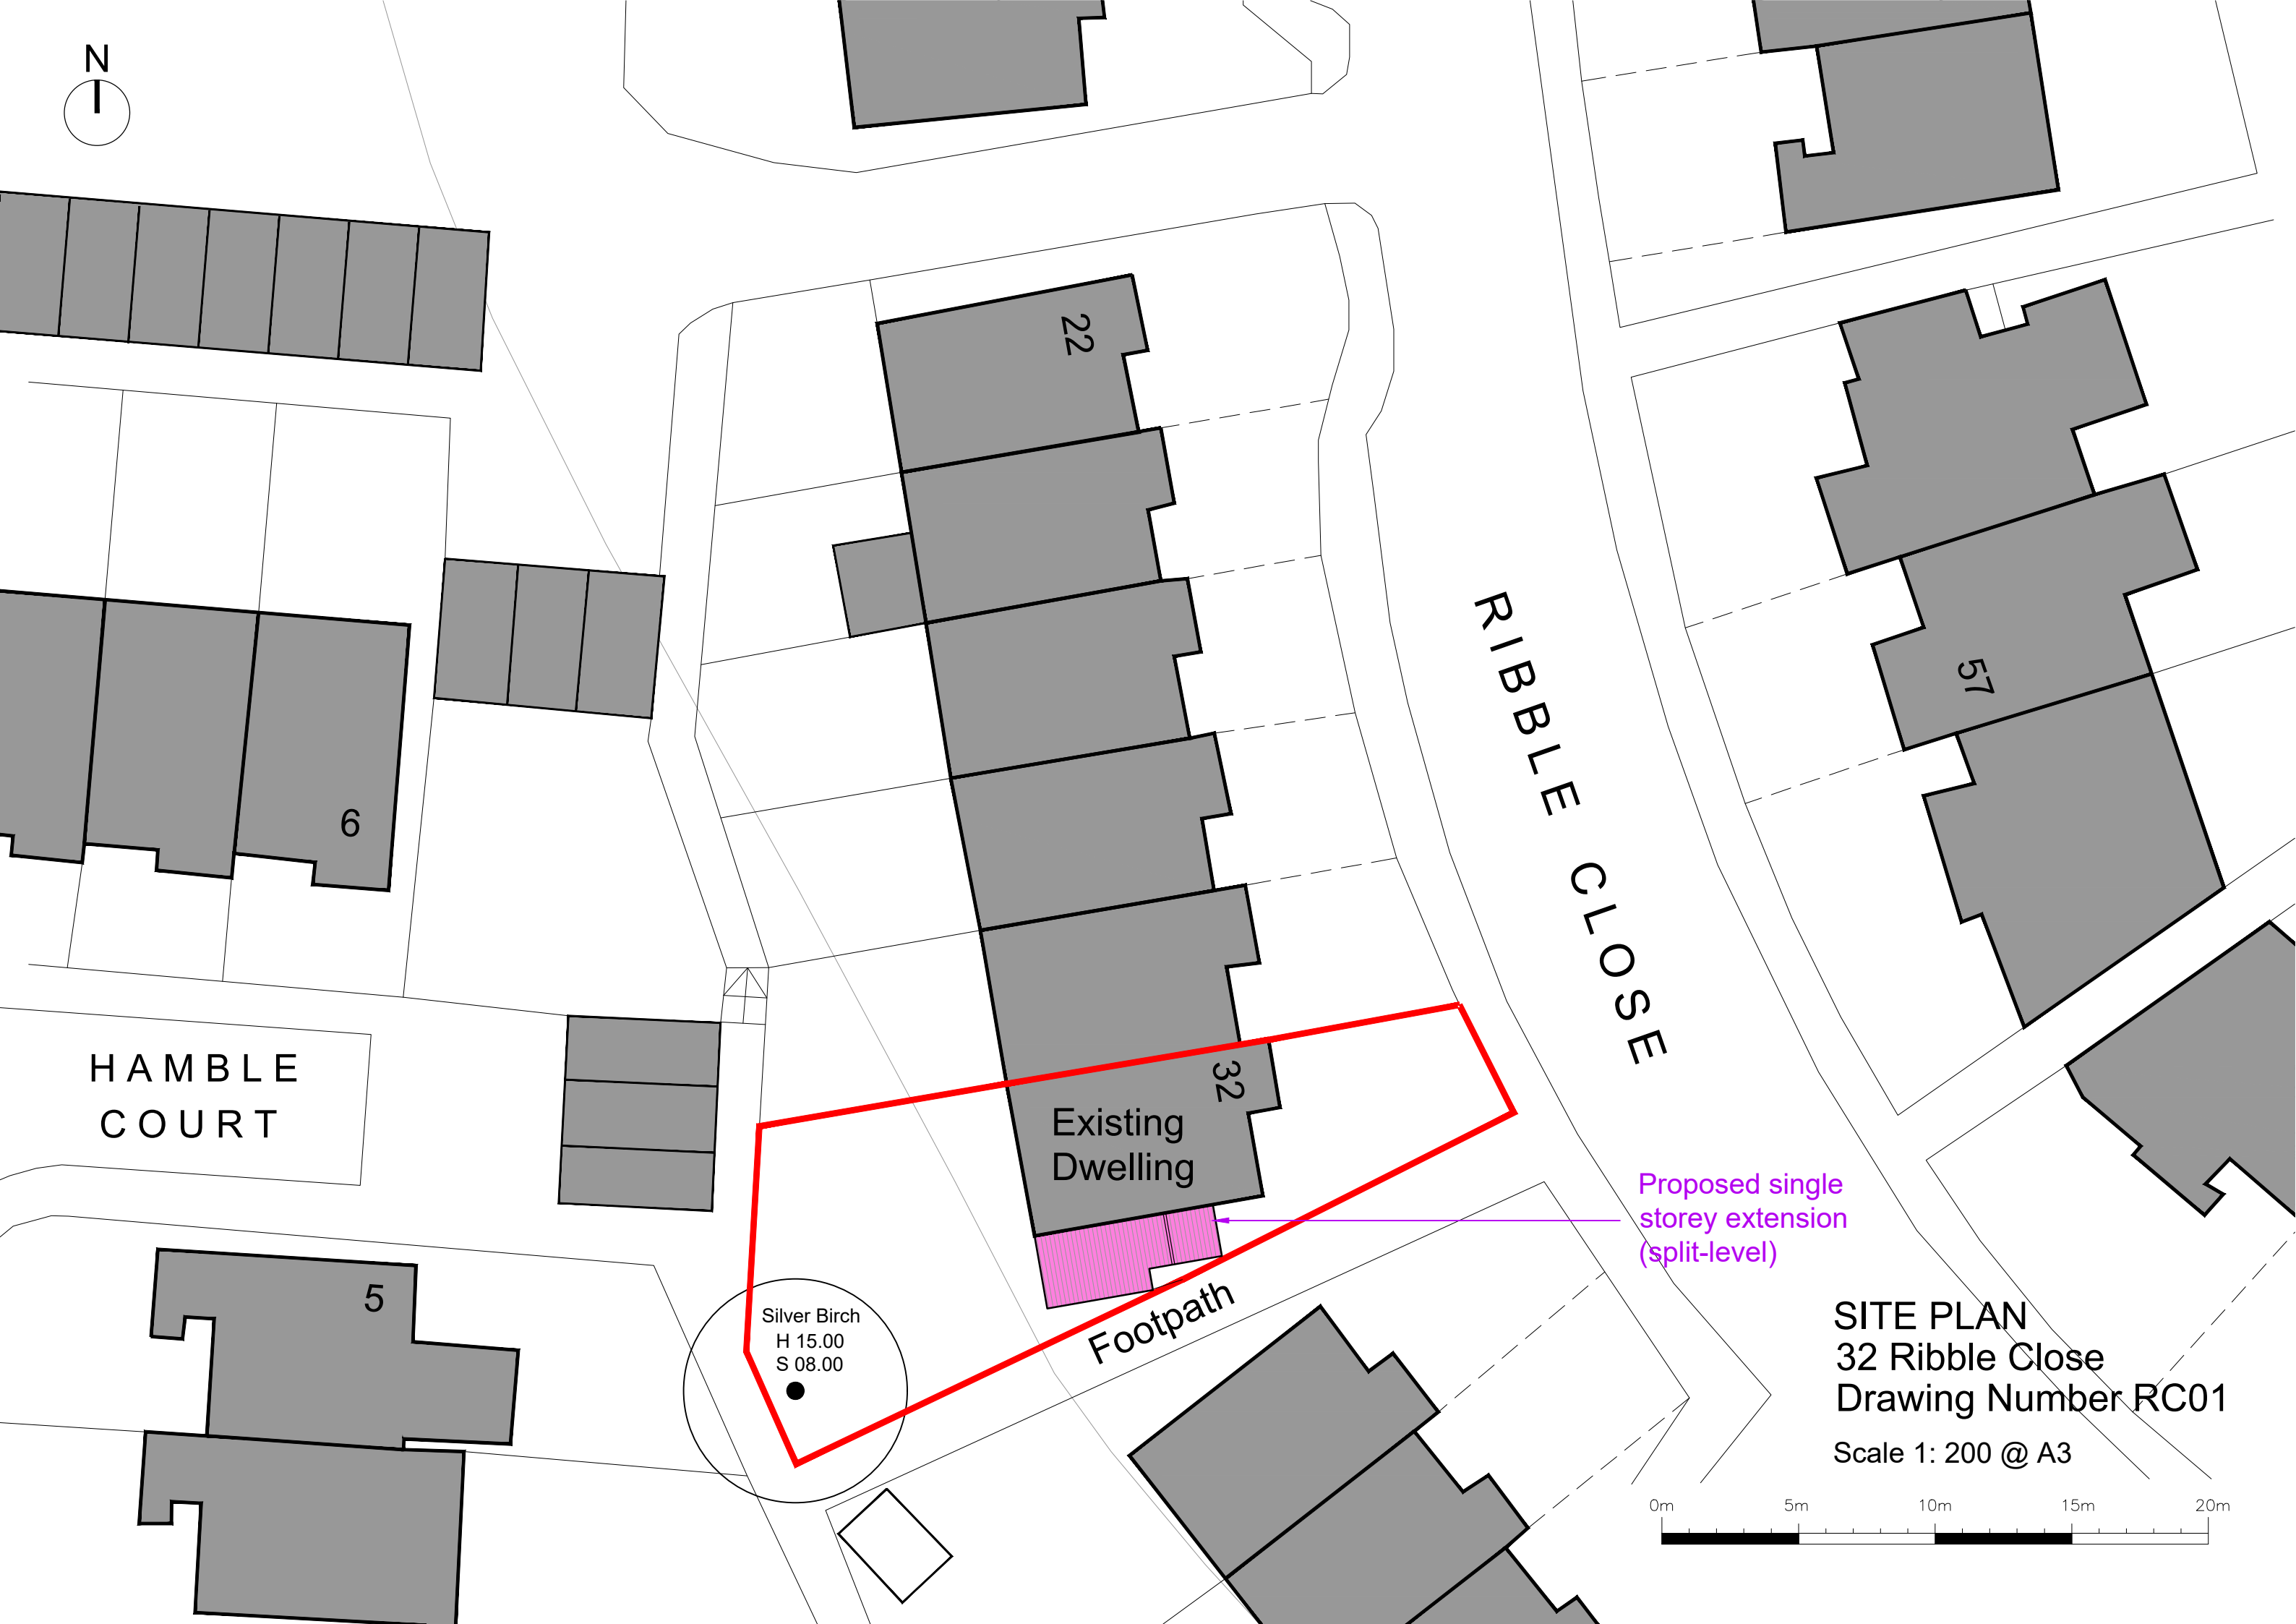


 

HAMBLE
COURT

RIBBLE CLOSE

Existing
Dwelling

Footpath

Proposed single
storey extension
(split-level)

Silver Birch
H 15.00
S 08.00

SITE PLAN
32 Ribble Close
Drawing Number RC01
Scale 1: 200 @ A3

