



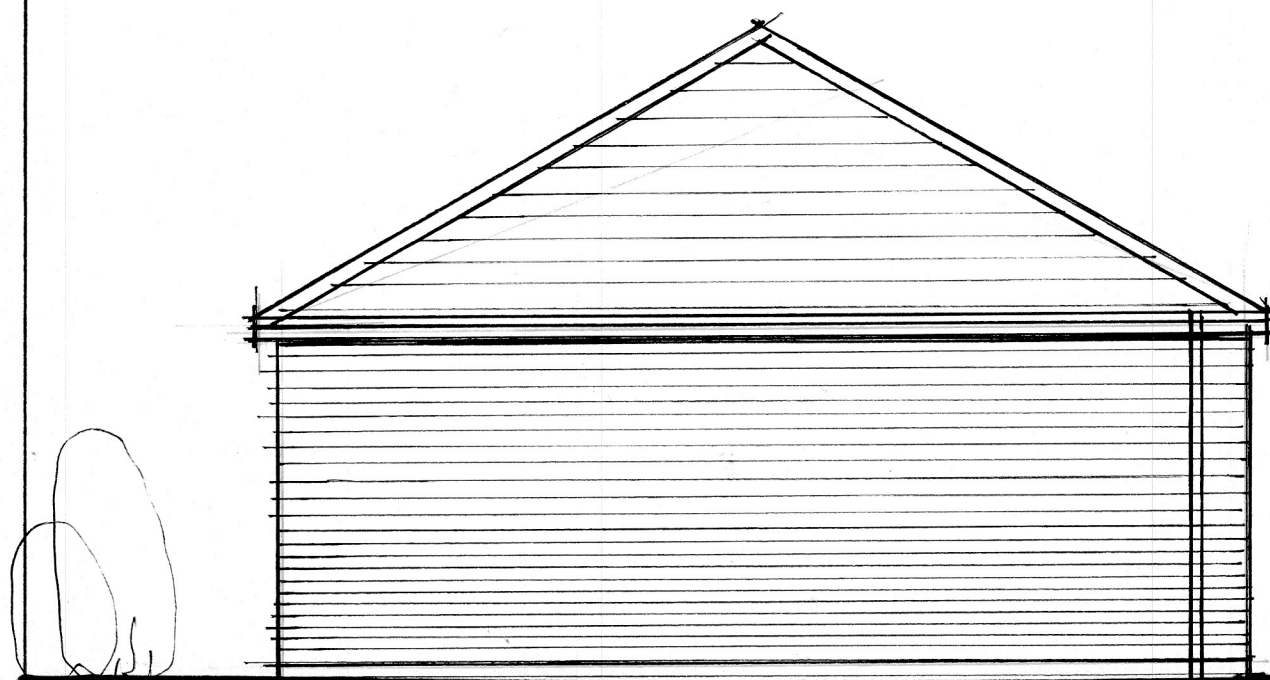


side elevation

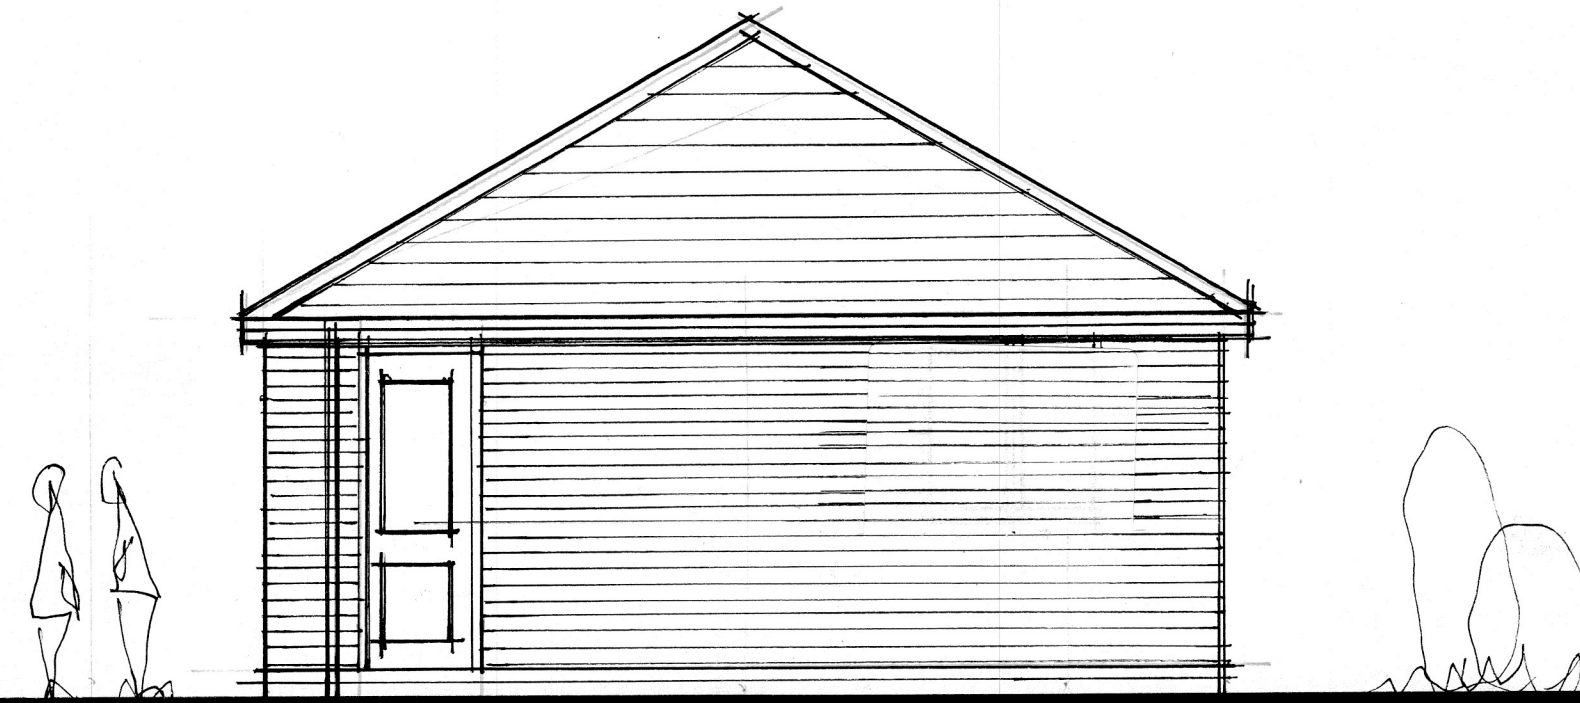


front elevation



side elevation

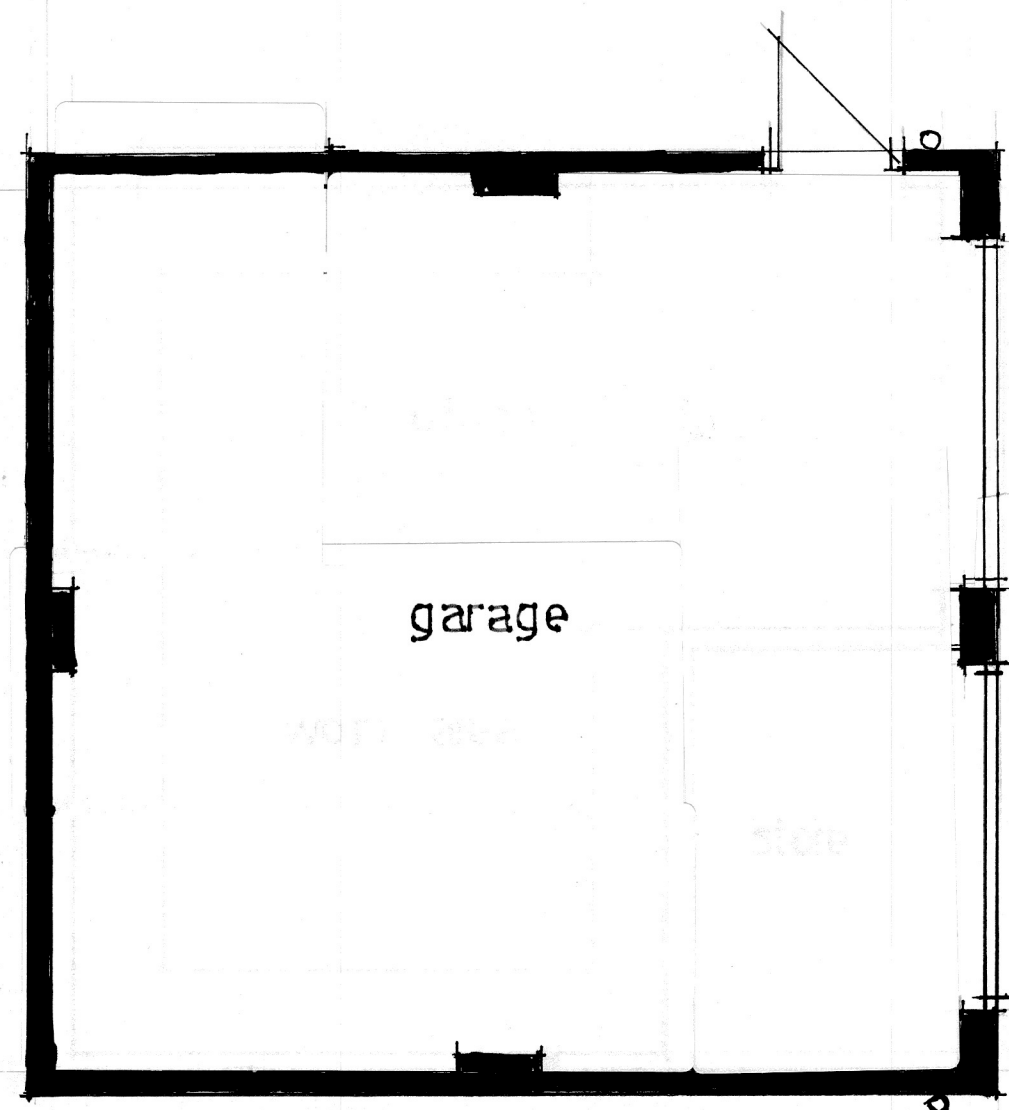

ground floor plan

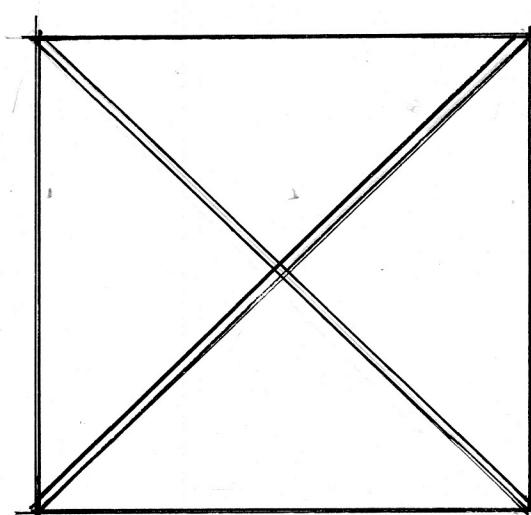

roof plan

0m 1 2 3 4 5m
scale bar 1:100



rear elevation

0m 1 2 3 4 5m
scale bar 1:50

Drawing title		
Existing garage - original		
14 Oram Way, West End,		
Southampton, Hants. SO30 3JW		
Scale		
1:50 1:100 @ A2		
Date	Drawn by	
March 25	David Windsor	
Drawing no	Rev.	
OW:02		