



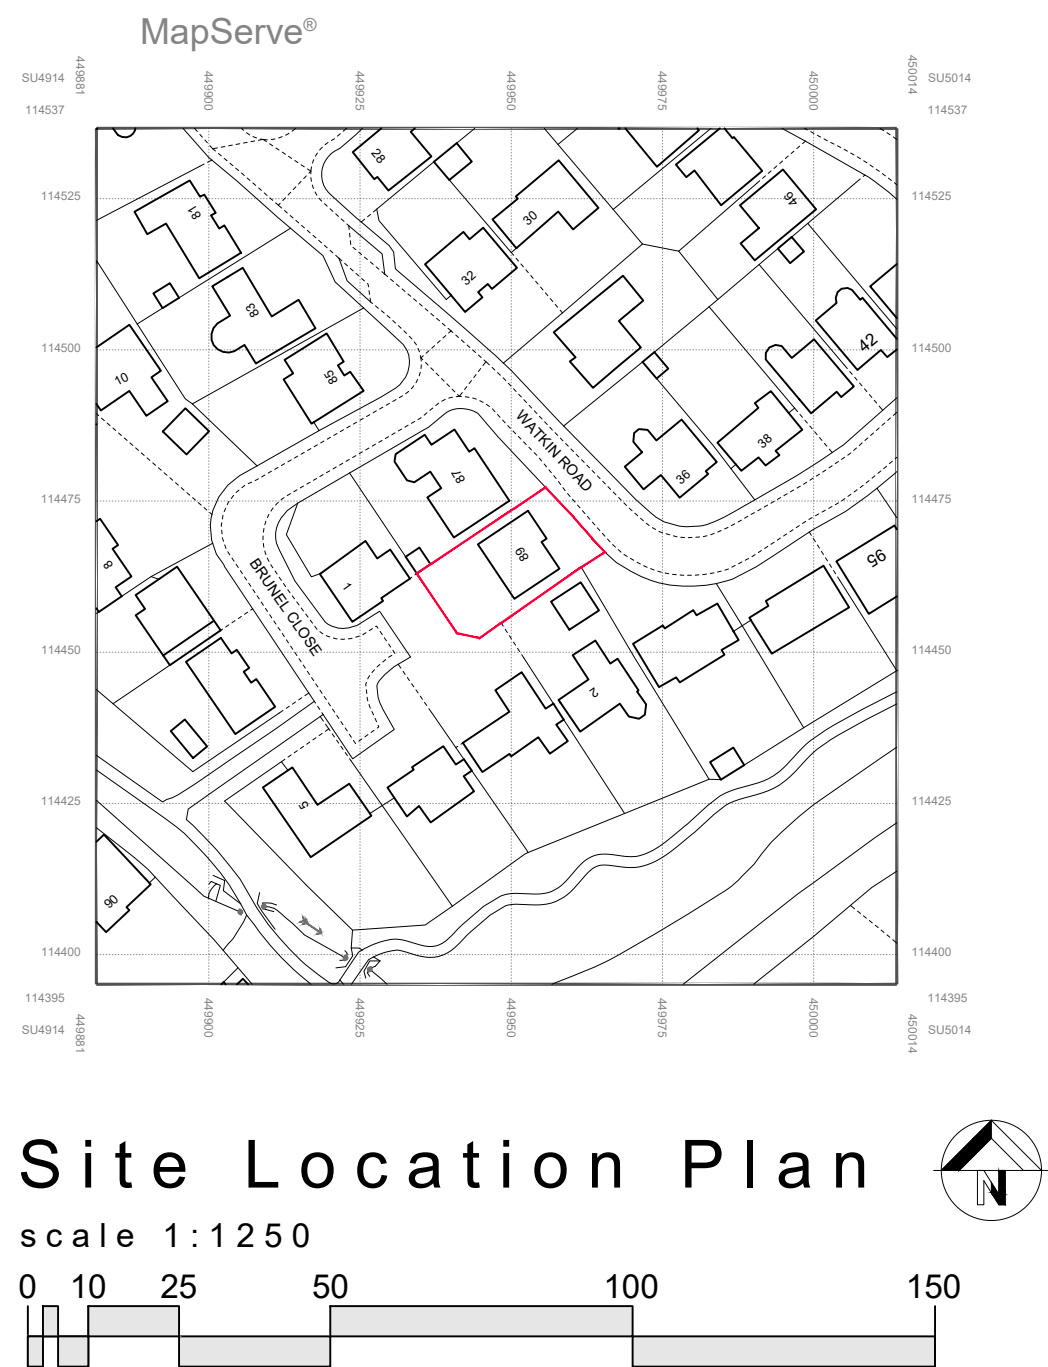



Site Location Plan




Block Plan

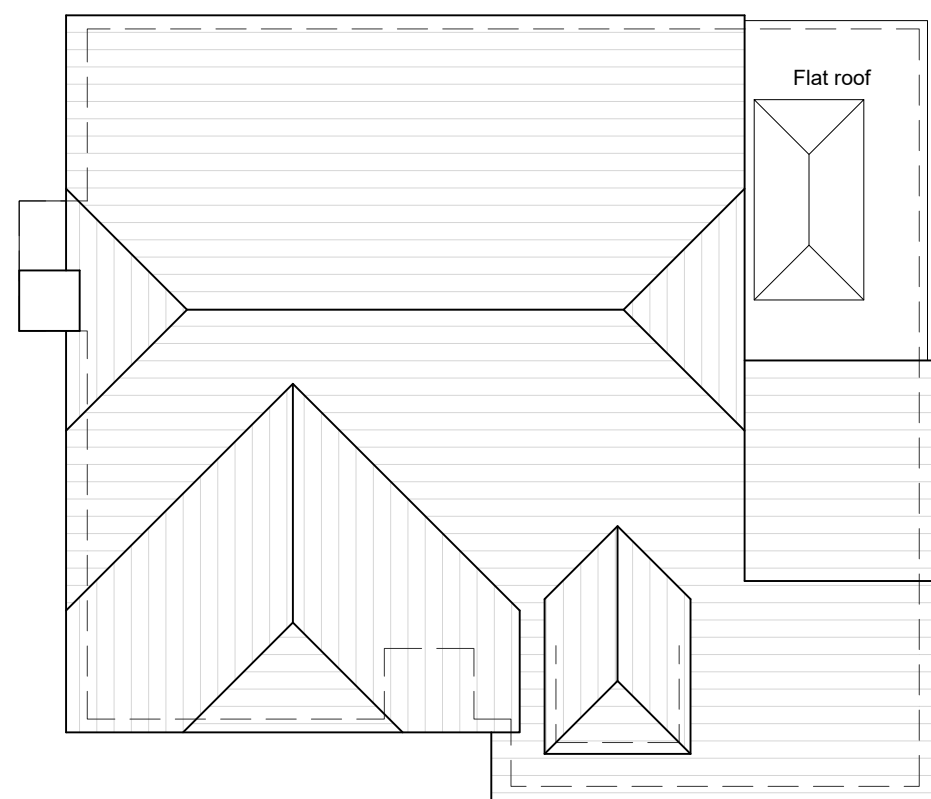

Existing Roof Plan

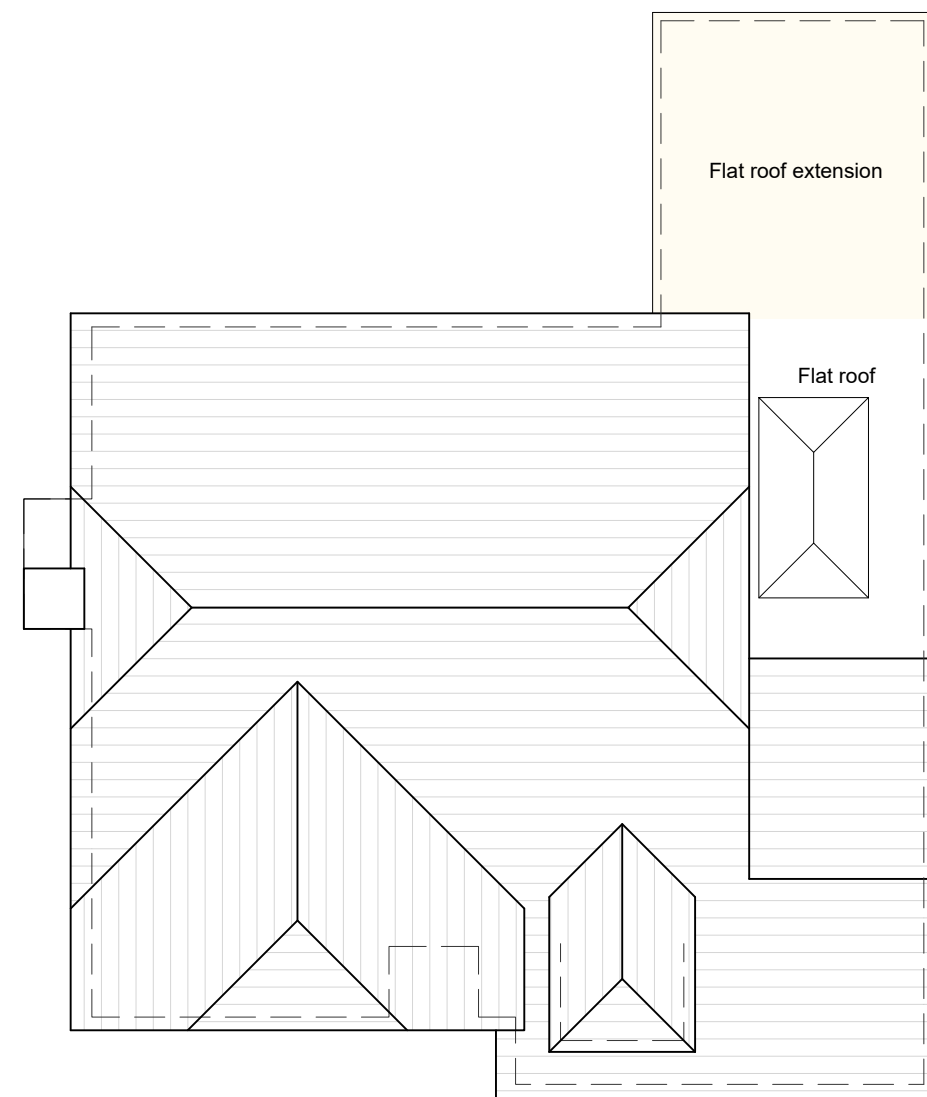 

Proposed Roof Plan

 

General Notes:

This drawing is the copyright of N & J Design Limited and may not be copied in whole or in part without prior permission.

It is the clients/developers responsibility to ensure all relevant approvals are in place and conditions satisfied prior to commencement of works, including, but not limited to:

The Party Wall etc Act 1996
Local Authority Planning Consent
Highways (Road opening permit)
Local Water Authority
Building Regulations (Local Authority, NHBC etc)
Environment Agency

Rev: Date: Description:

Status:

Planning

Title:

Roof Plans, Proposed Block Plan & Site Location Plan

Project:

89 Watkin Road
Hedge End
Southampton
SO30 2TB



N & J Design Ltd
Newport
Bridge Road
Bursledon
Southampton
SO31 8AL

t: 07840 404620 www.nandjdesign.co.uk

Drawn: N. Keatley Date: 03.04.25

Checked: Date:

Scale: As noted Revision:

Drawing no:
2025.01.04/02

Submitted for planning approval