




NORTH ELEVATION SIGNAGE
Scale 1:200

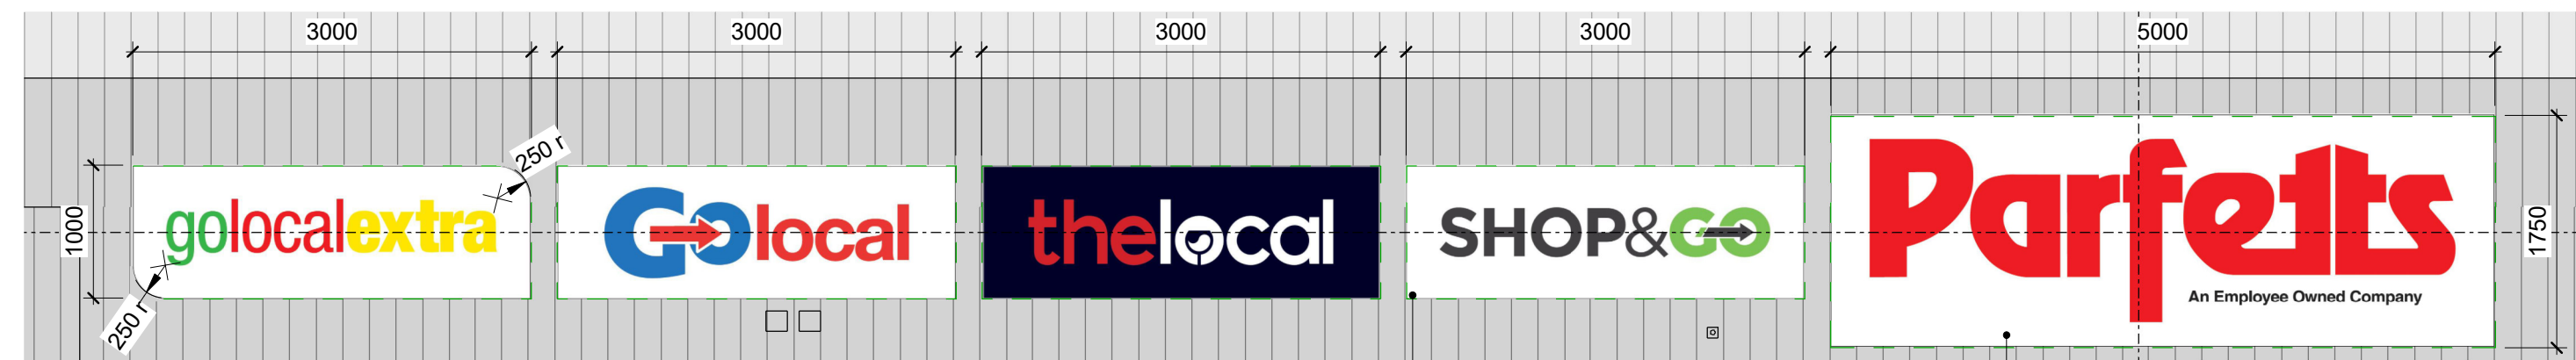


NORTH ELEVATION CUSTOMER ENTRANCE ADVERTISEMENT SIGNAGE
Scale 1:50

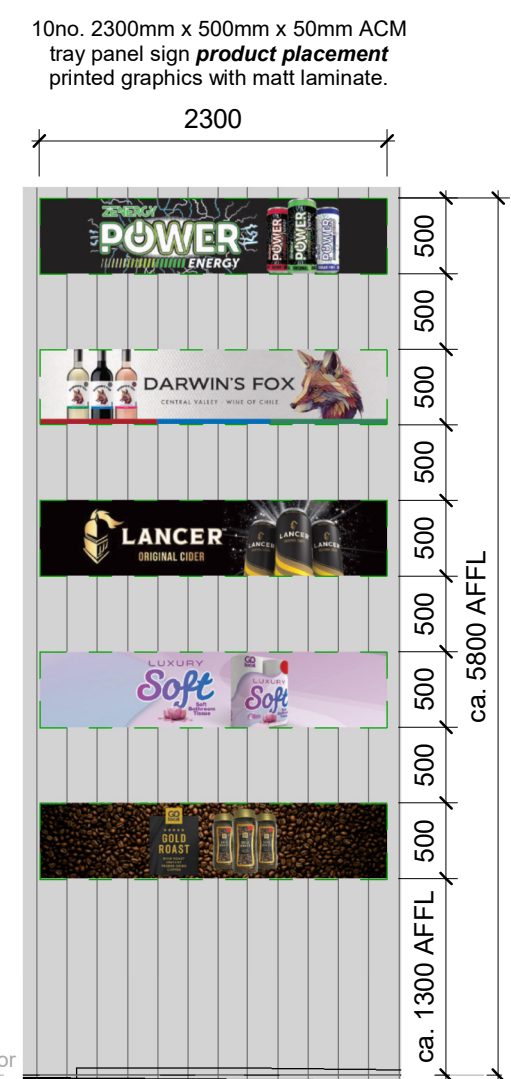


NORTH ELEVATION DIRECT LOAD ADVERTISEMENT SIGNAGE
Scale 1:50

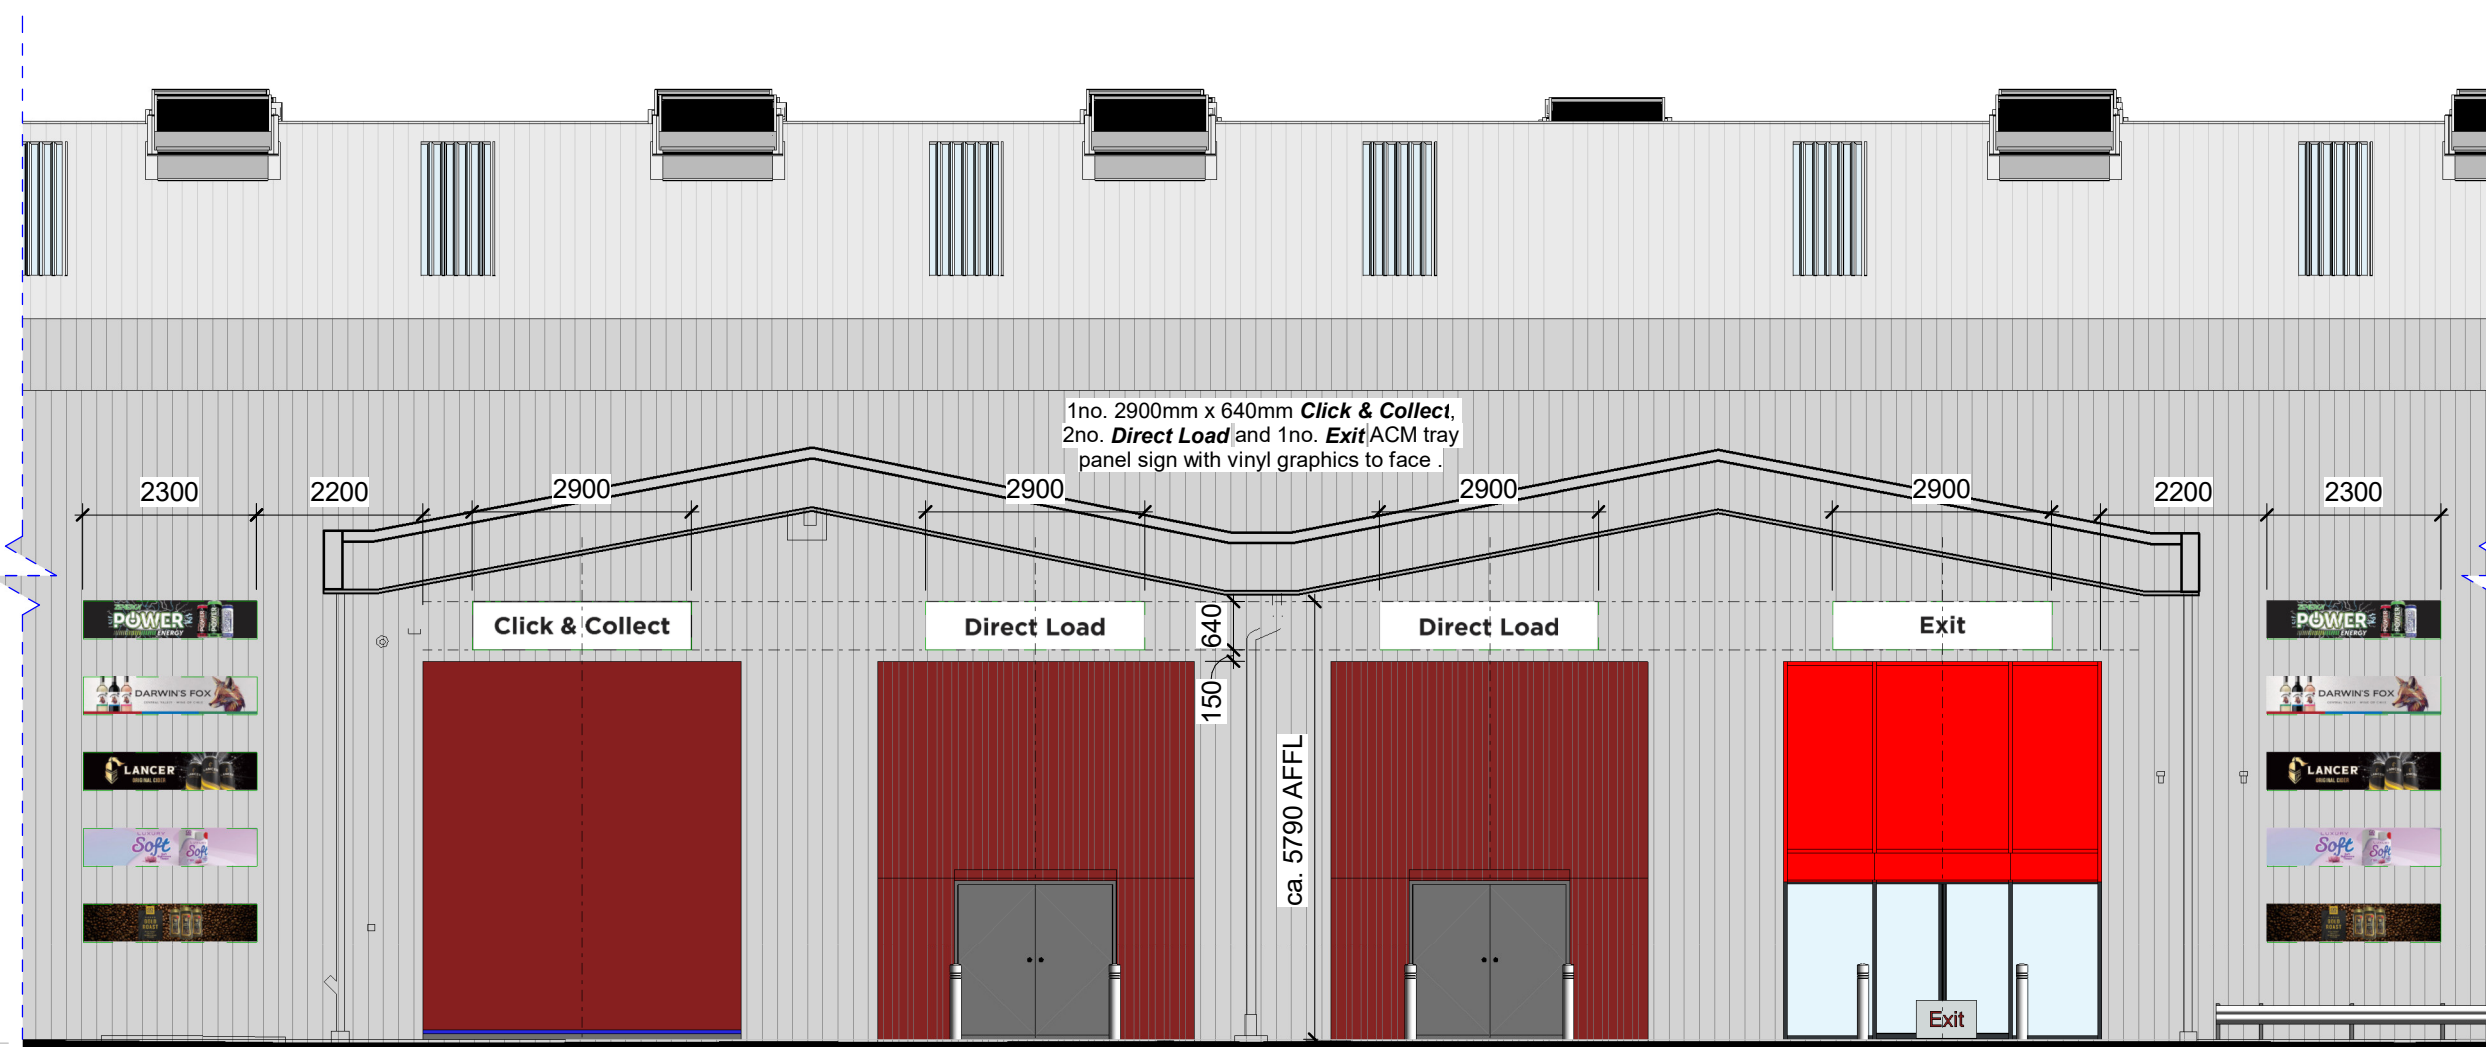


NORTH ELEVATION DIRECT LOAD SIGNAGE
Scale 1:100

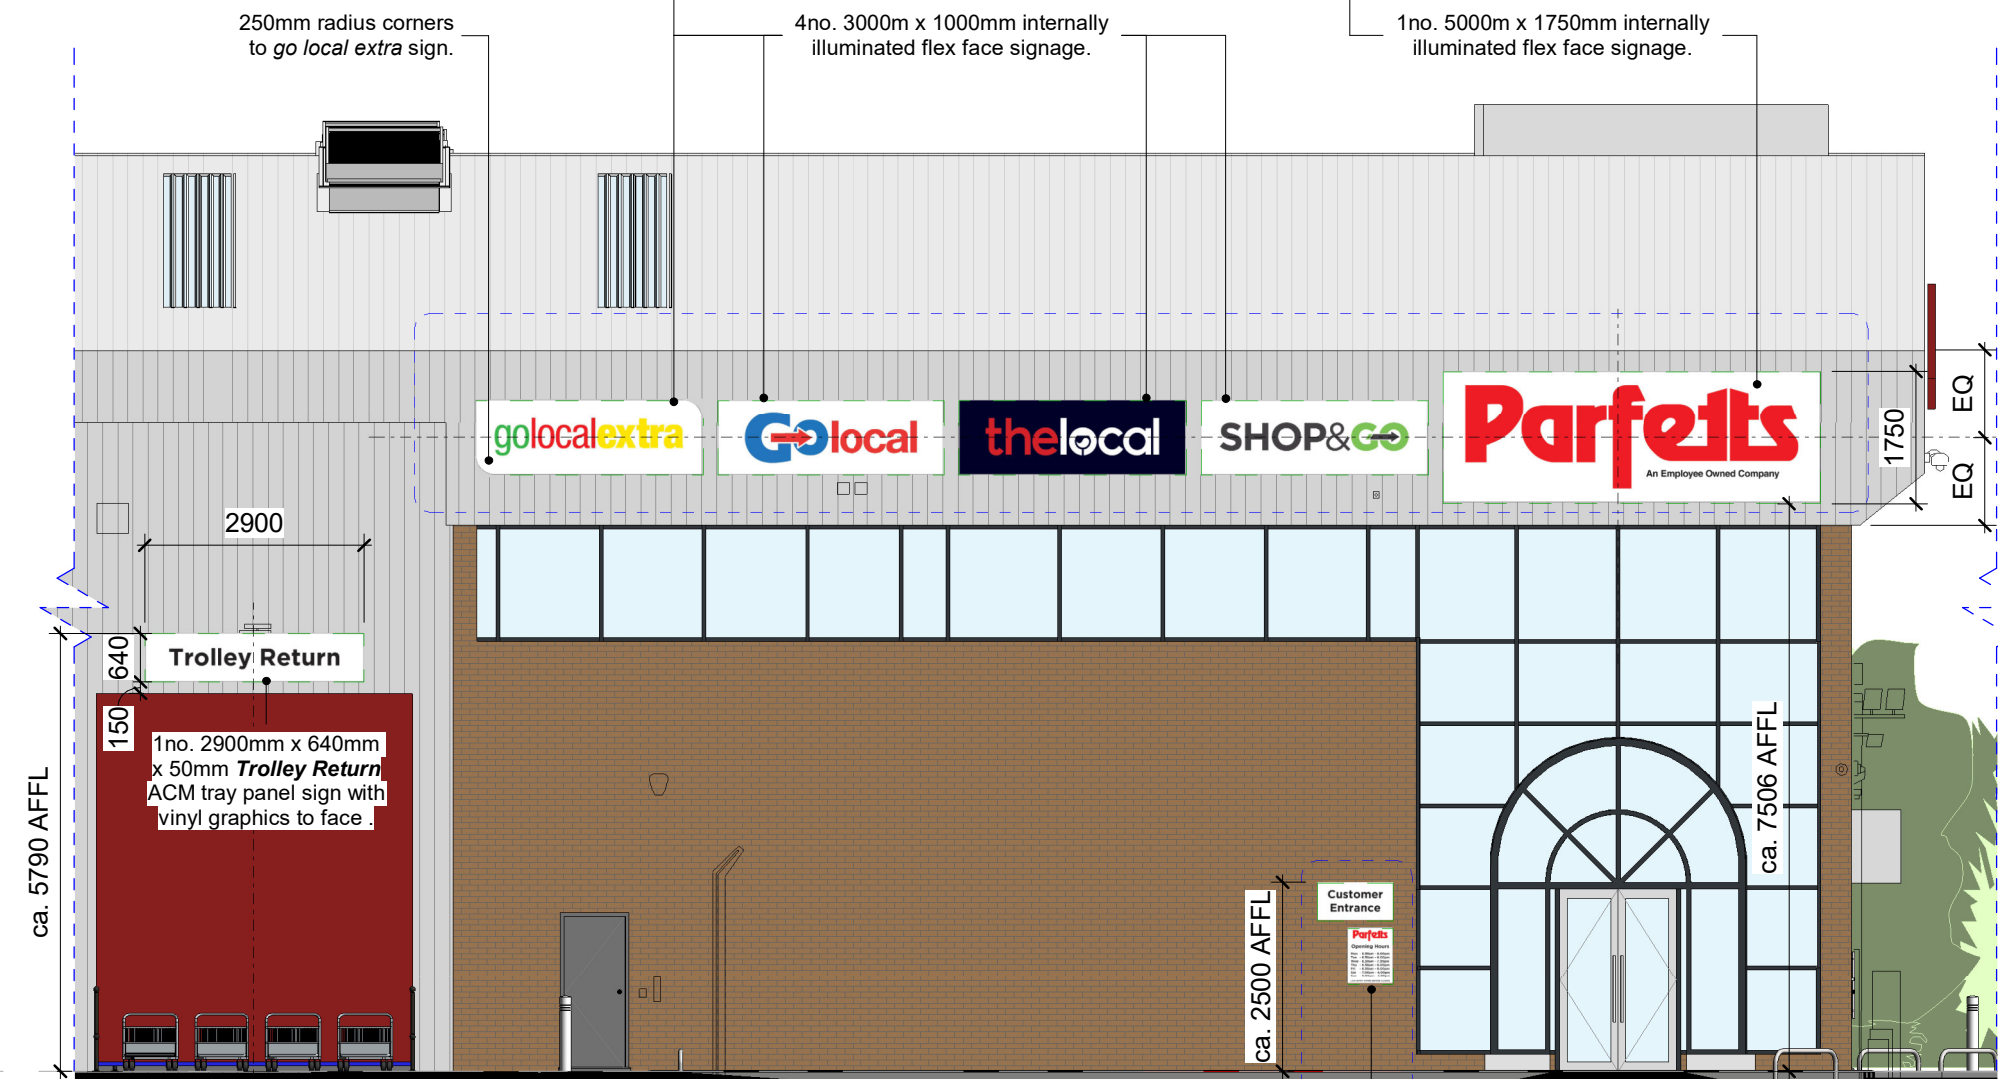

NORTH ELEVATION CUSTOMER ENTRANCE SIGNAGE
Scale 1:100

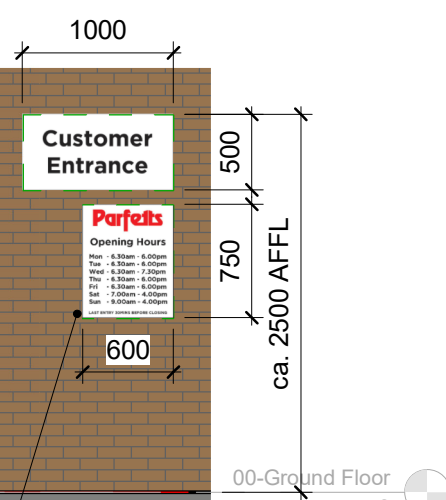

NORTH ELEVATION CUSTOMER ENTRANCE SIGNAGE
Scale 1:50

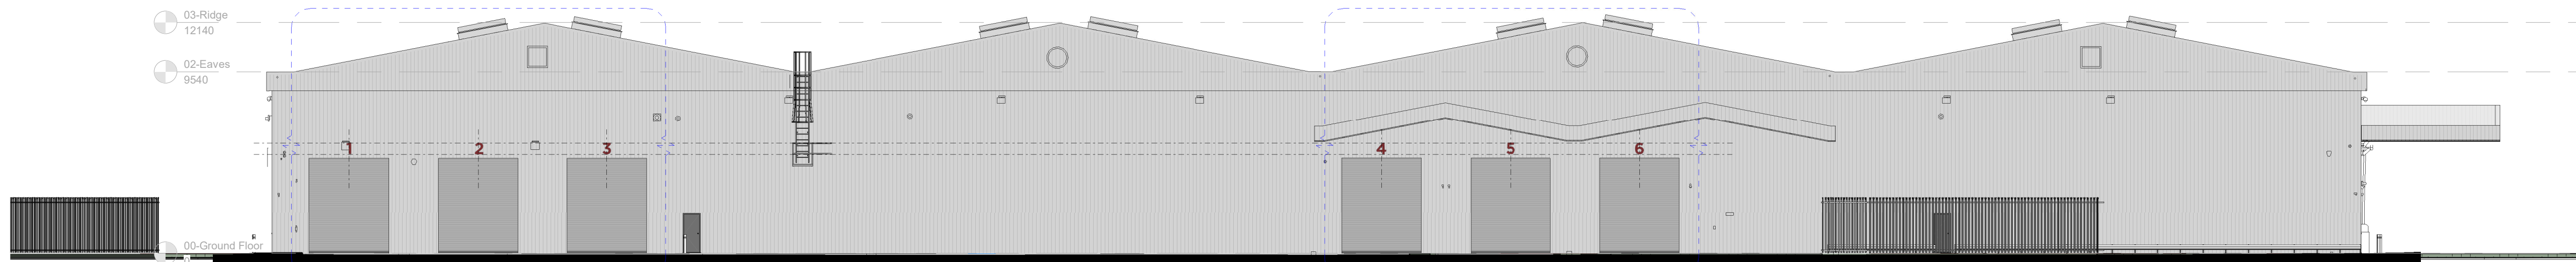


EAST ELEVATION SIGNAGE
Scale 1:200




EAST ELEVATION LOAD BAY 1-3 SIGNAGE
Scale 1:100

6no. 600mm high flat cut ACM numbers.

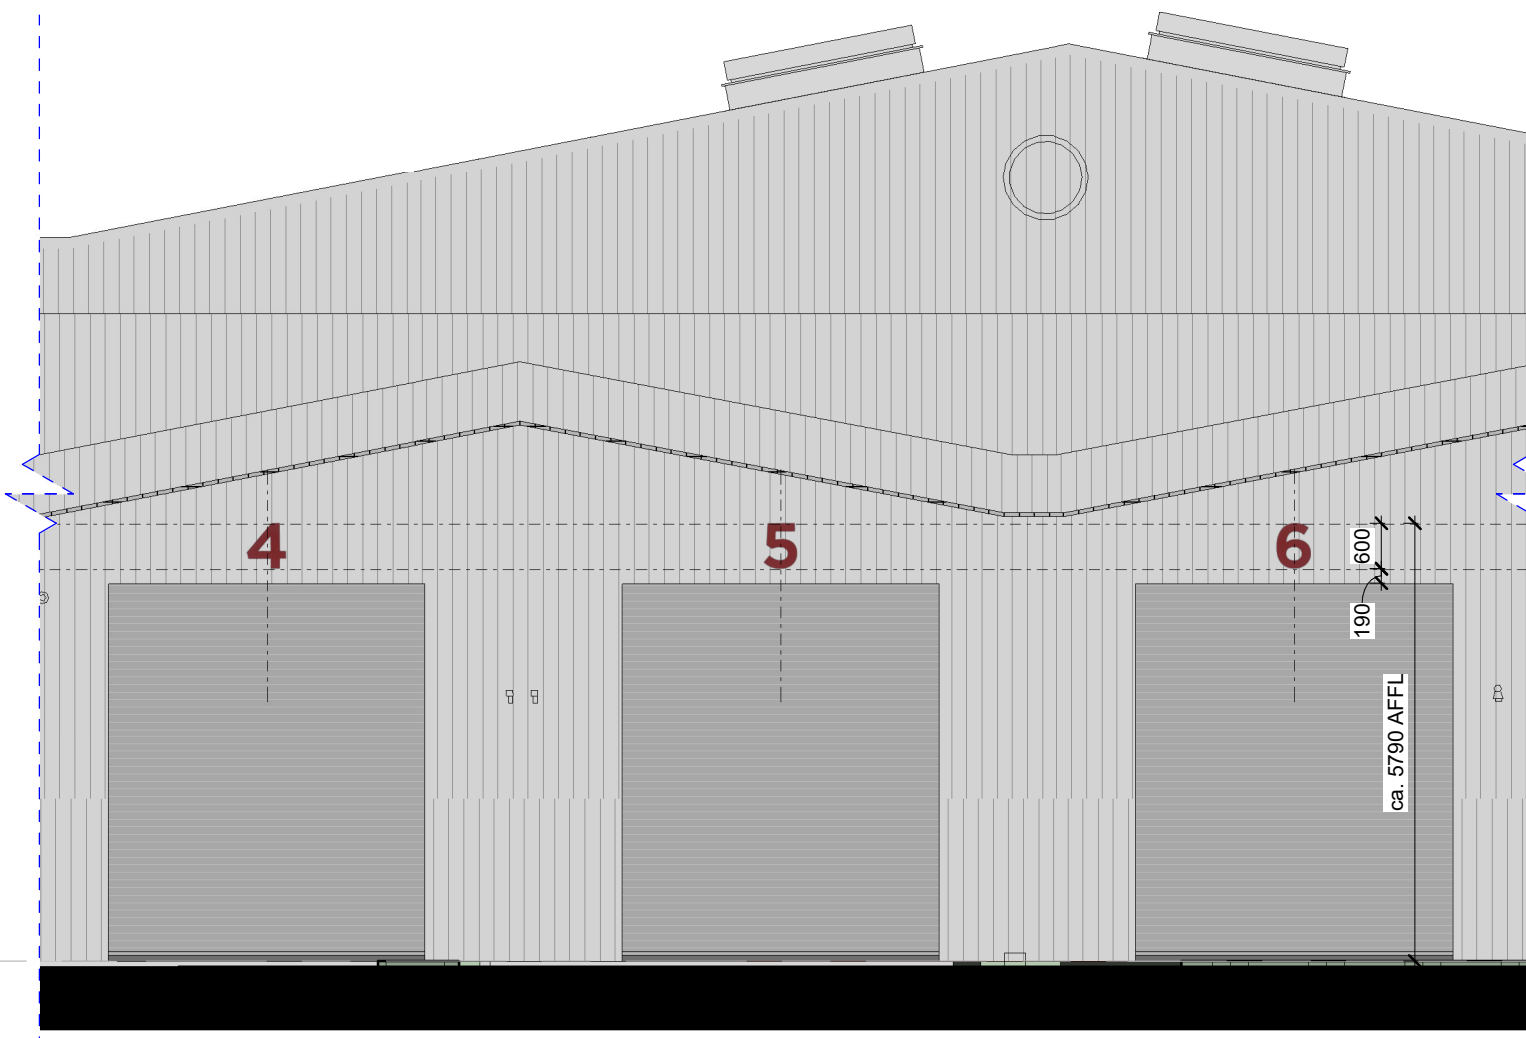

EAST ELEVATION LOAD BAY 4-6 SIGNAGE
Scale 1:100

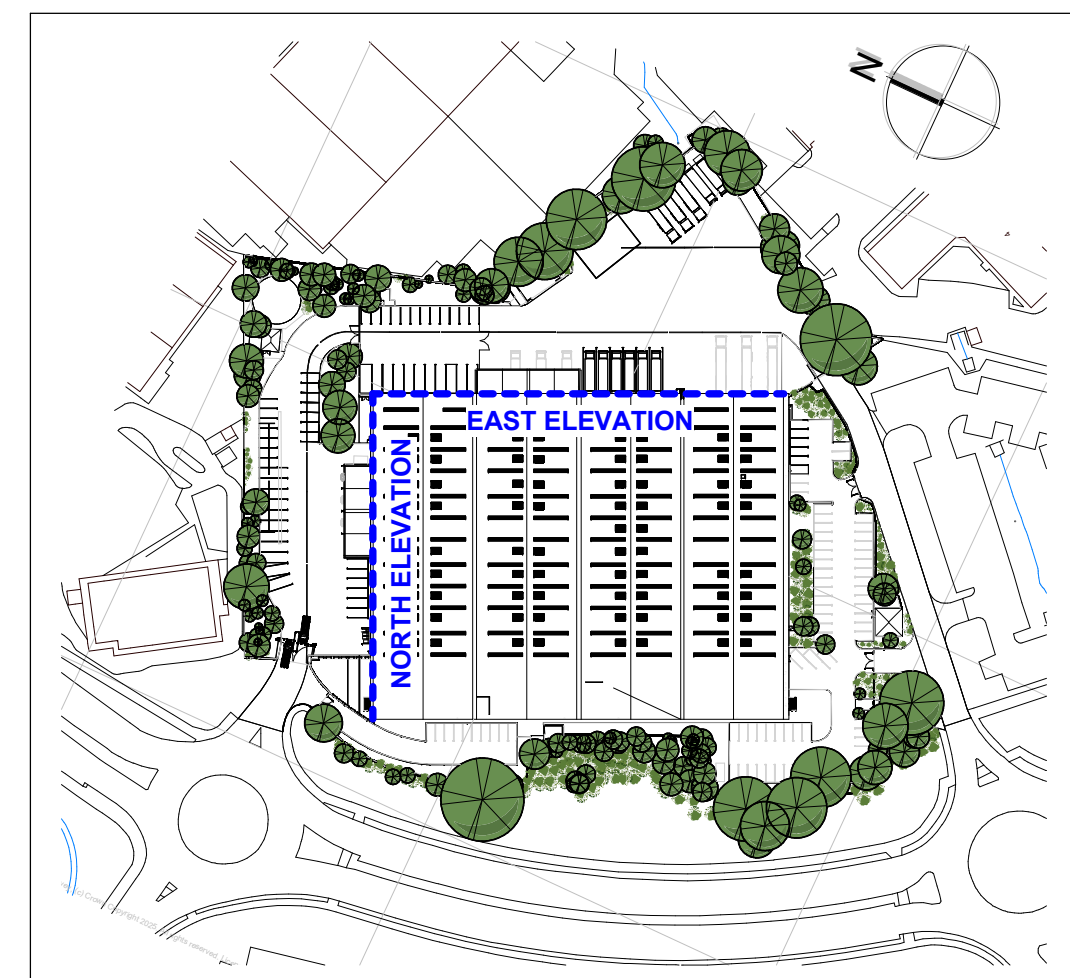

ELEVATION KEY PLAN
Scale 1:200

JOB NAME
PARFETTS CASH & CARRY
HEDGE END 113
TOLL BAR WAY, SOUTHAMPTON
SO30 2UH
DRAWING TITLE
PROPOSED SIGNAGE
ELEVATIONS

STATUS
PLANNING
SCALE @ SIZE
VARIES@A1

DATE
04.04.25
SHEET BY
LM
CHECKED BY
DB

JOB NO.
4538DLG-ZZ-DR-A-(01)03
DRAWING NO.
REV

DLG ARCHITECTS
LEEDS
One Brewery Wharf
Waterloo Street
Leeds
LS10 1GX
LONDON
Studio 12.0G.1
The Leather Market
11-13 Weston Street
London
SE1 3ER

+44(0)113 247 1222
leeds@dlgarchitects.com
+44(0)207 620 1236
london@dlgarchitects.com

dlgarchitects.com
dlg