



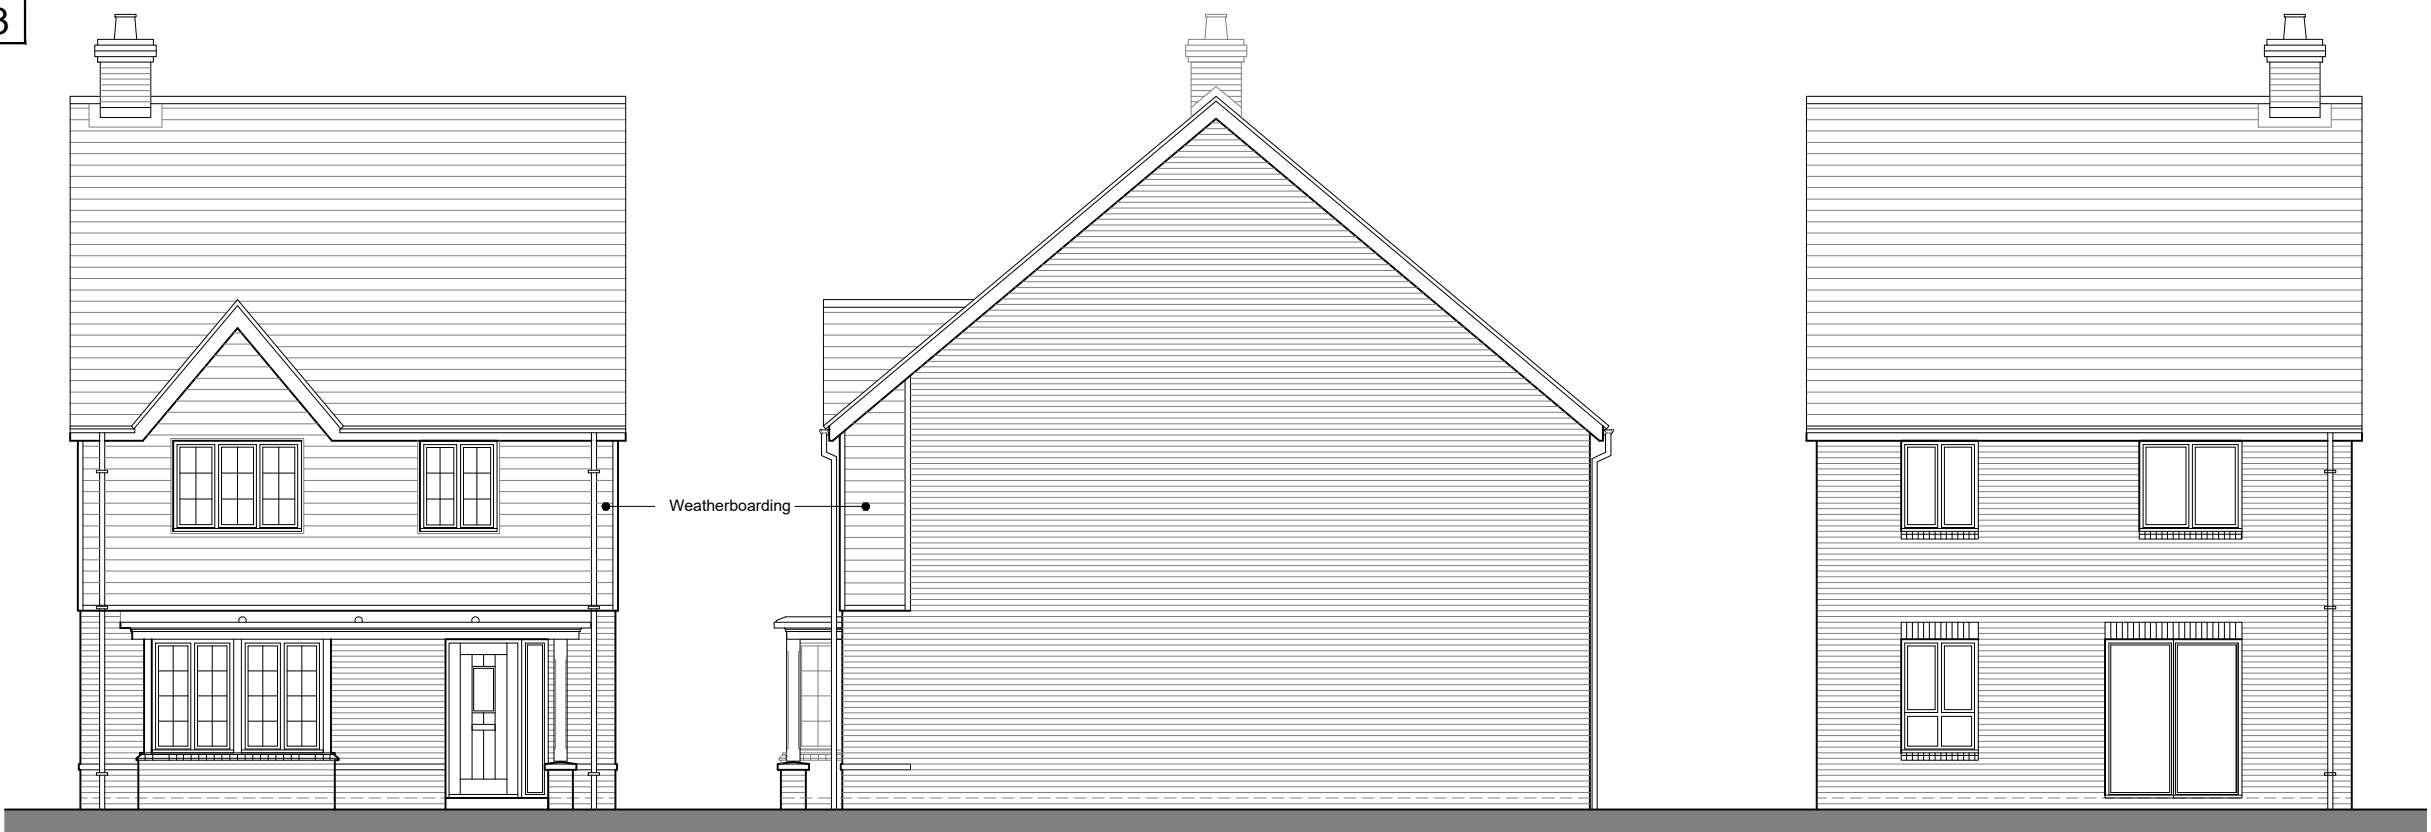


Front Elevation

Side Elevation

Rear Elevation

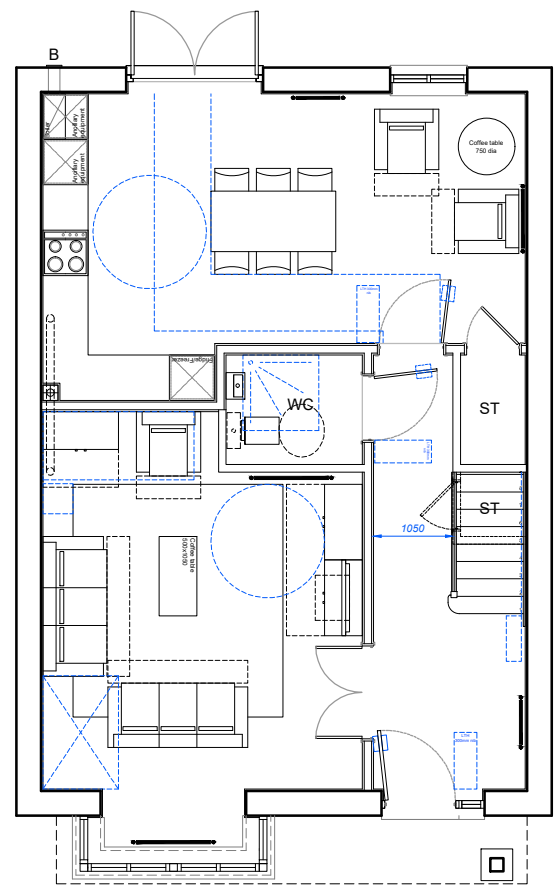

Ground Floor Plan

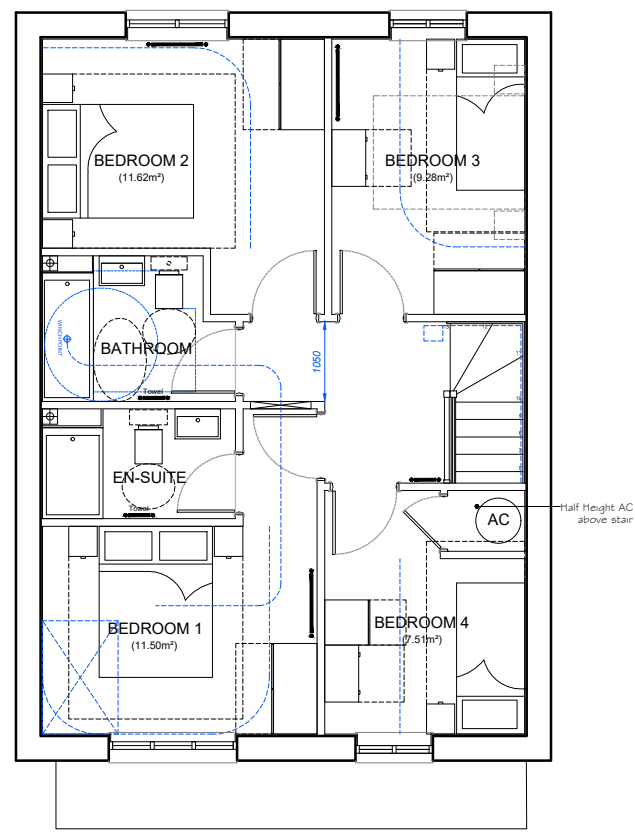

First Floor Plan



Side Elevation

NOTES				
This drawing is the copyright of Thrive Ltd ©. All rights reserved. Ordnance Survey Data © Crown Copyright. All rights reserved. Licence No. 100007359. DO NOT scale from this drawing. Contractors, Sub Contractors and Suppliers are to check all relevant dimensions and levels of the site and building before commencing any shop drawings or building work. Any discrepancies should be recorded to the Architect. Where applicable this drawing is to be read in conjunction with the Consultants' drawings.				
REV	DESCRIPTION	DATE	AUTH	CHK'D
A	Amended to planner's comments: Bedroom 1 window widened in line with elevation. Window glazing plans amended to match elevations. Entrance door opening amended. Chimney and note added.	07/03/17	MWP	

PLANNING



architects
Romsey Office

Building 300, The Grange, Romsey Road, Michelmersh, SO51 0AE
t: 01794 367703 f: 01794 367276 www.thrivearchitects.co.uk

PROJECT
Boorley Green Phase 2
Botley
For: Consortium Works

DRAWING
Parcel B6 (Linden Homes)
House Type 402
Floor Plans and Elevations (Option 4)

SCALE	DATE	AUTHOR	CHK'D
1:100 @ A3	Sept'16	AS	
JOB NO.	DRAWING NO.	REV	
CONS131212	B6.HT.402.4.pe	A	
CLIENT REF.			

*Note: Floor Area measured to finished

Housetype	402	Variation	Option	4
Bedrooms	4	Persons		7
Sq.ft	1277	Sq.m		118.67



Areas (4-Bed House): Actual / Target
Floor Area: 118.67m² / 106m²

PLOT No.
As Drawn - 379, 381
Handed -