




NOTE:
It may not be reproduced in part or in whole without prior written permission.
All dimensions to be checked on site before work commences.
SUBJECT TO BUILDING REGULATIONS, FIRE REGULATIONS AND STATUTORY APPROVALS.
This drawing is only to be used in conjunction with drawing notes & specification prepared by
PARIO CONSULTING LIMITED.
Subject to statutory approval.

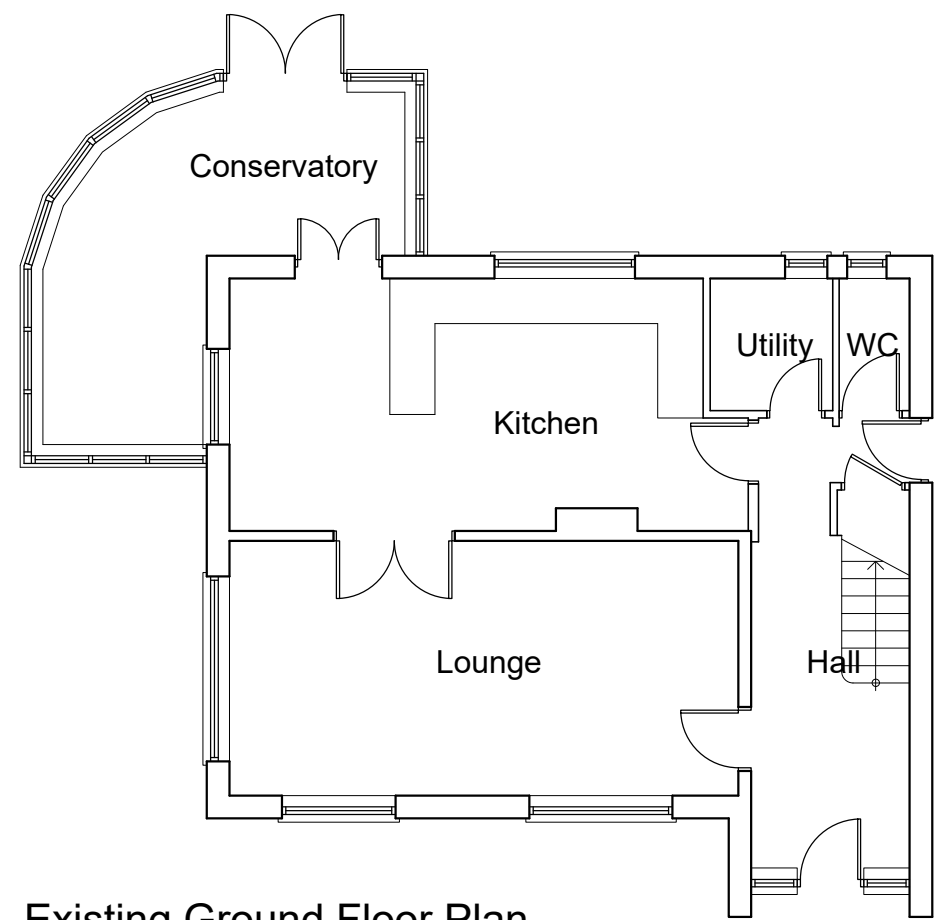


Existing Ground Floor Plan

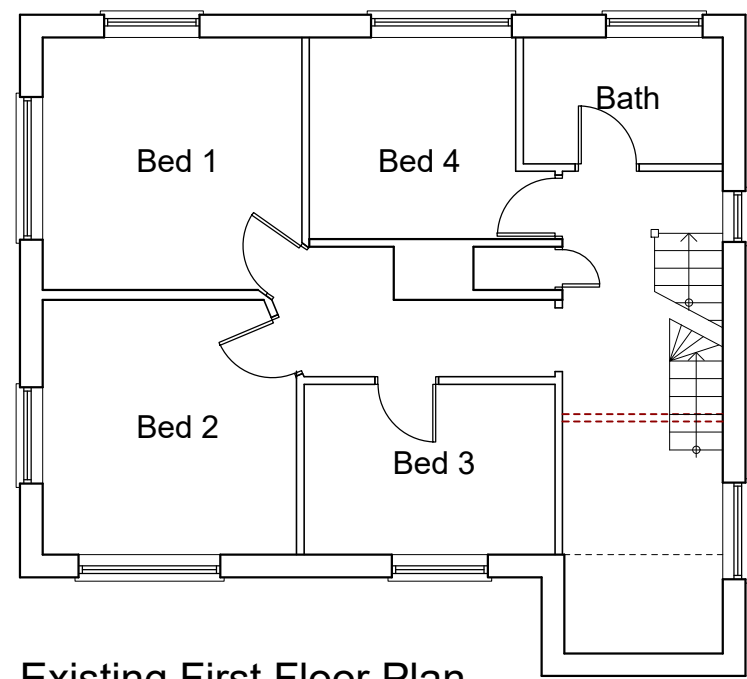

Existing First Floor Plan

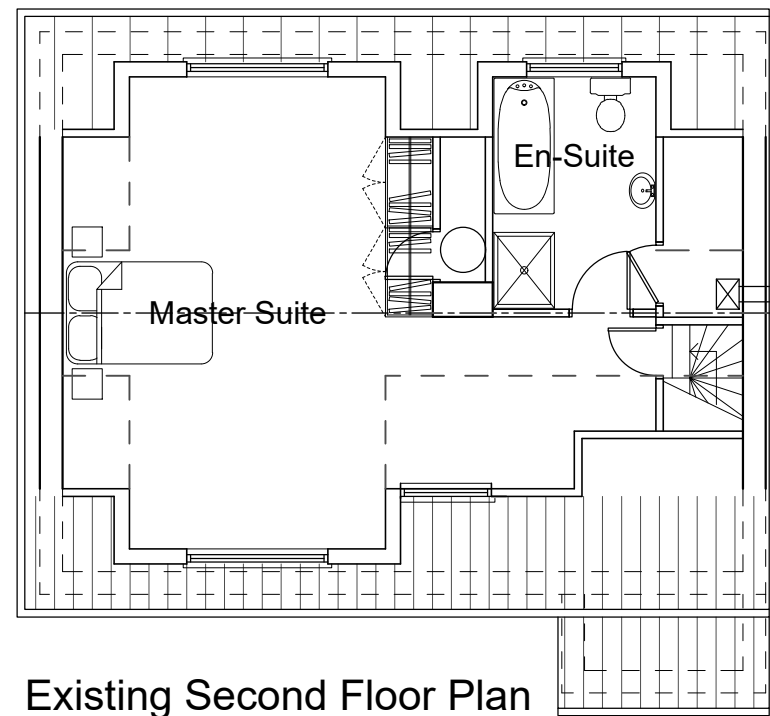

Existing Second Floor Plan

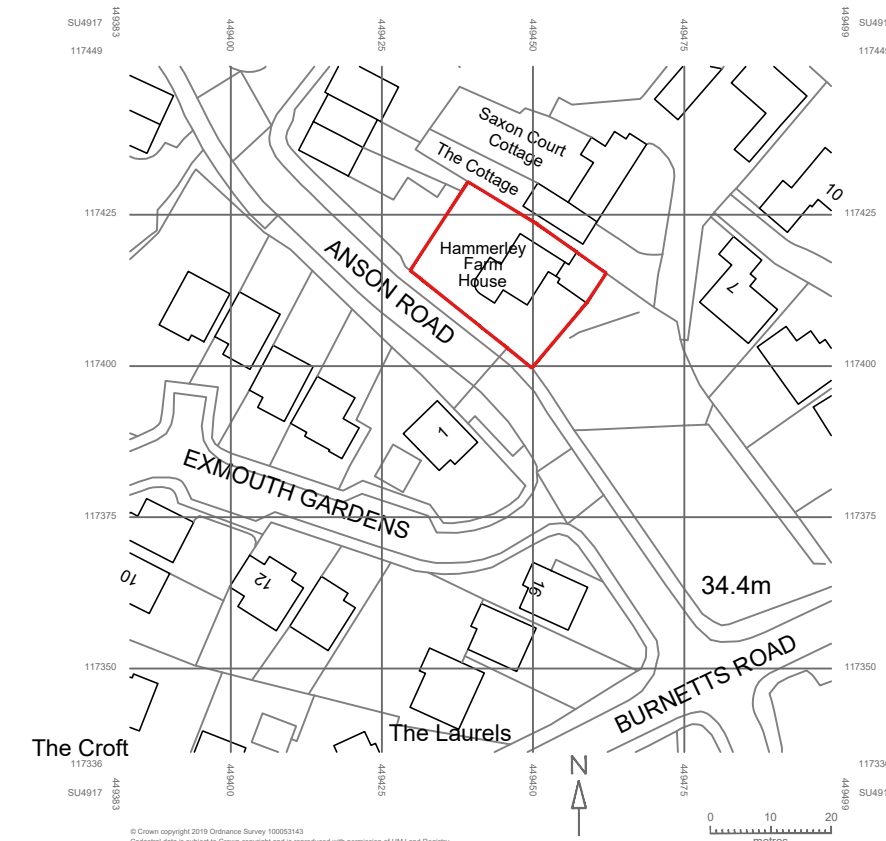

Site Location Plan Scale 1:1250



Existing South West Elevation




Existing South East Elevation




Existing North East Elevation




Existing North West Elevation

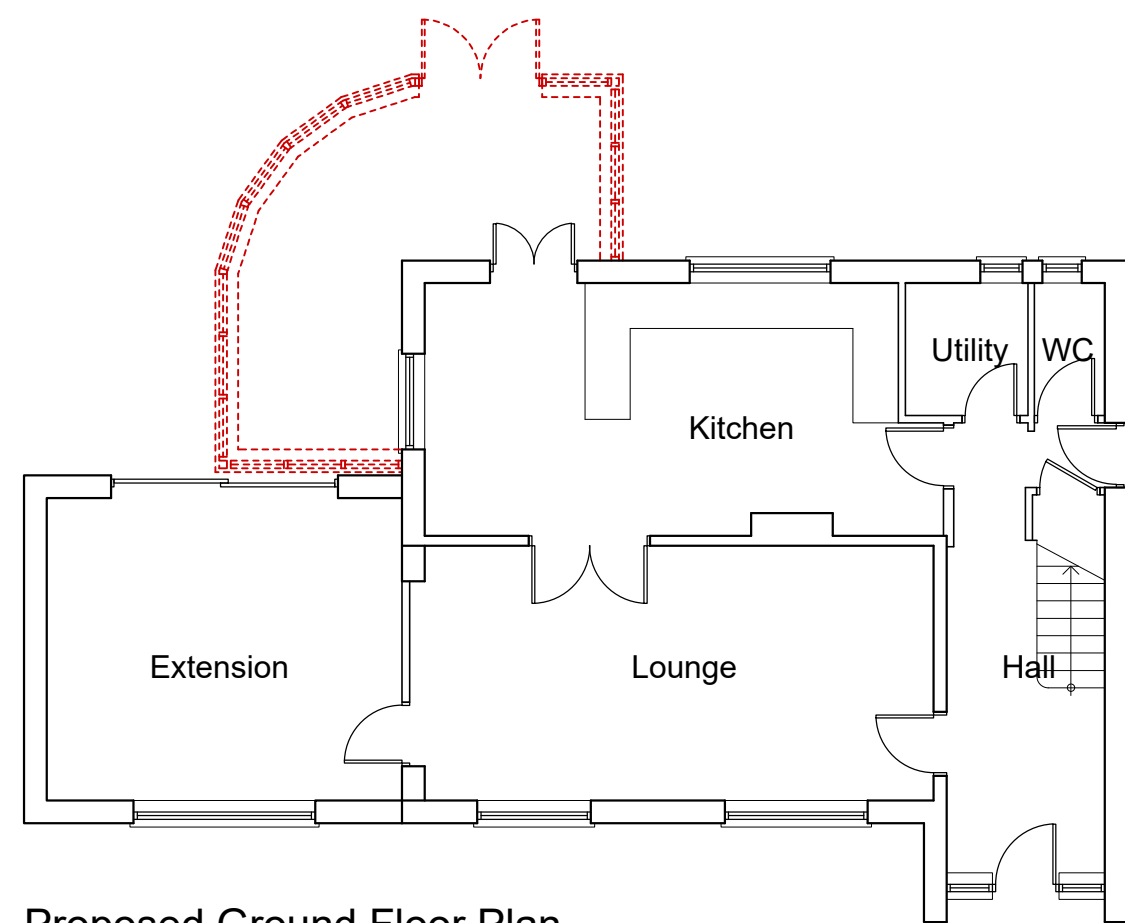


Proposed Ground Floor Plan

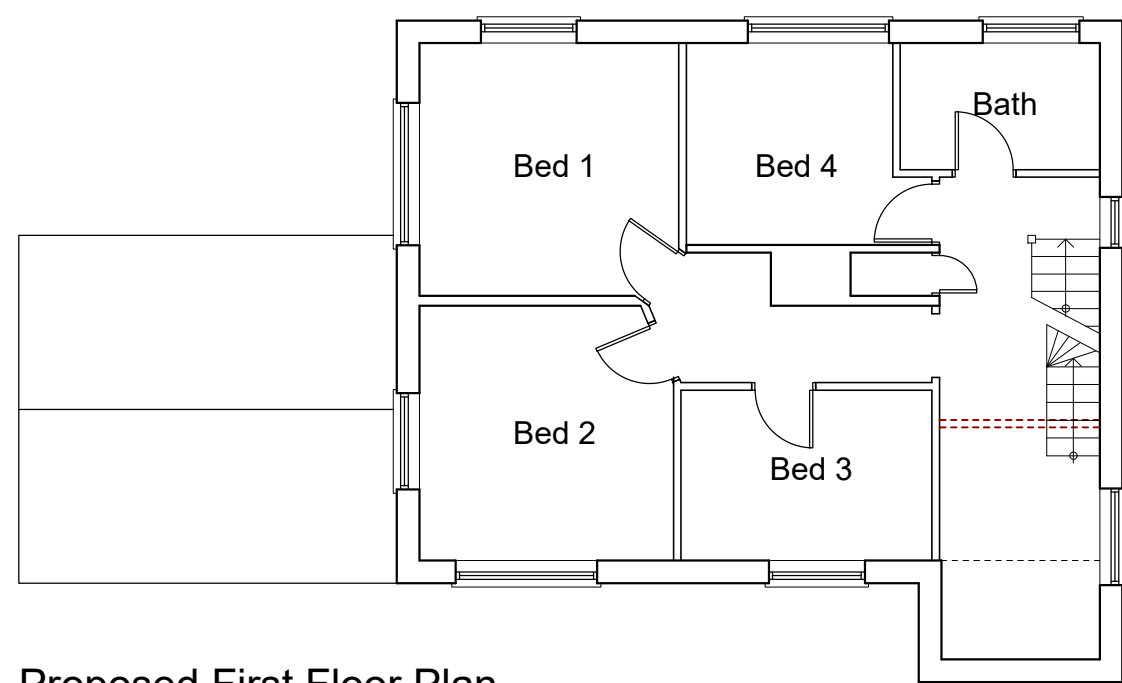


Proposed First Floor Plan

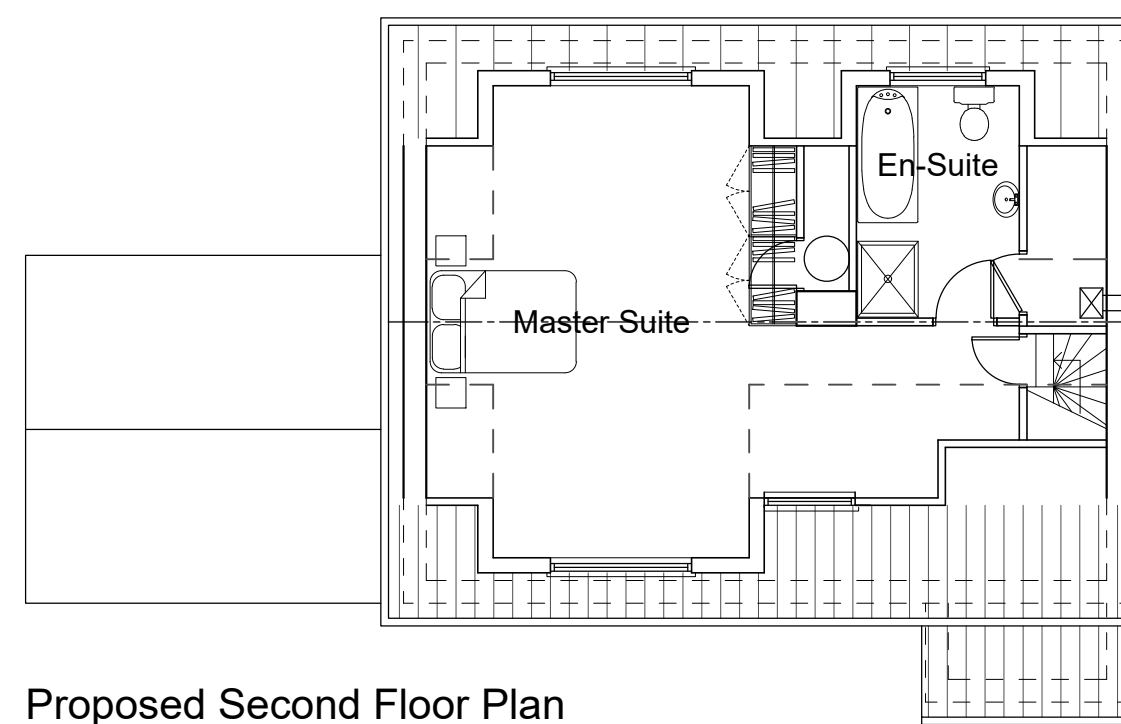


Proposed Second Floor Plan

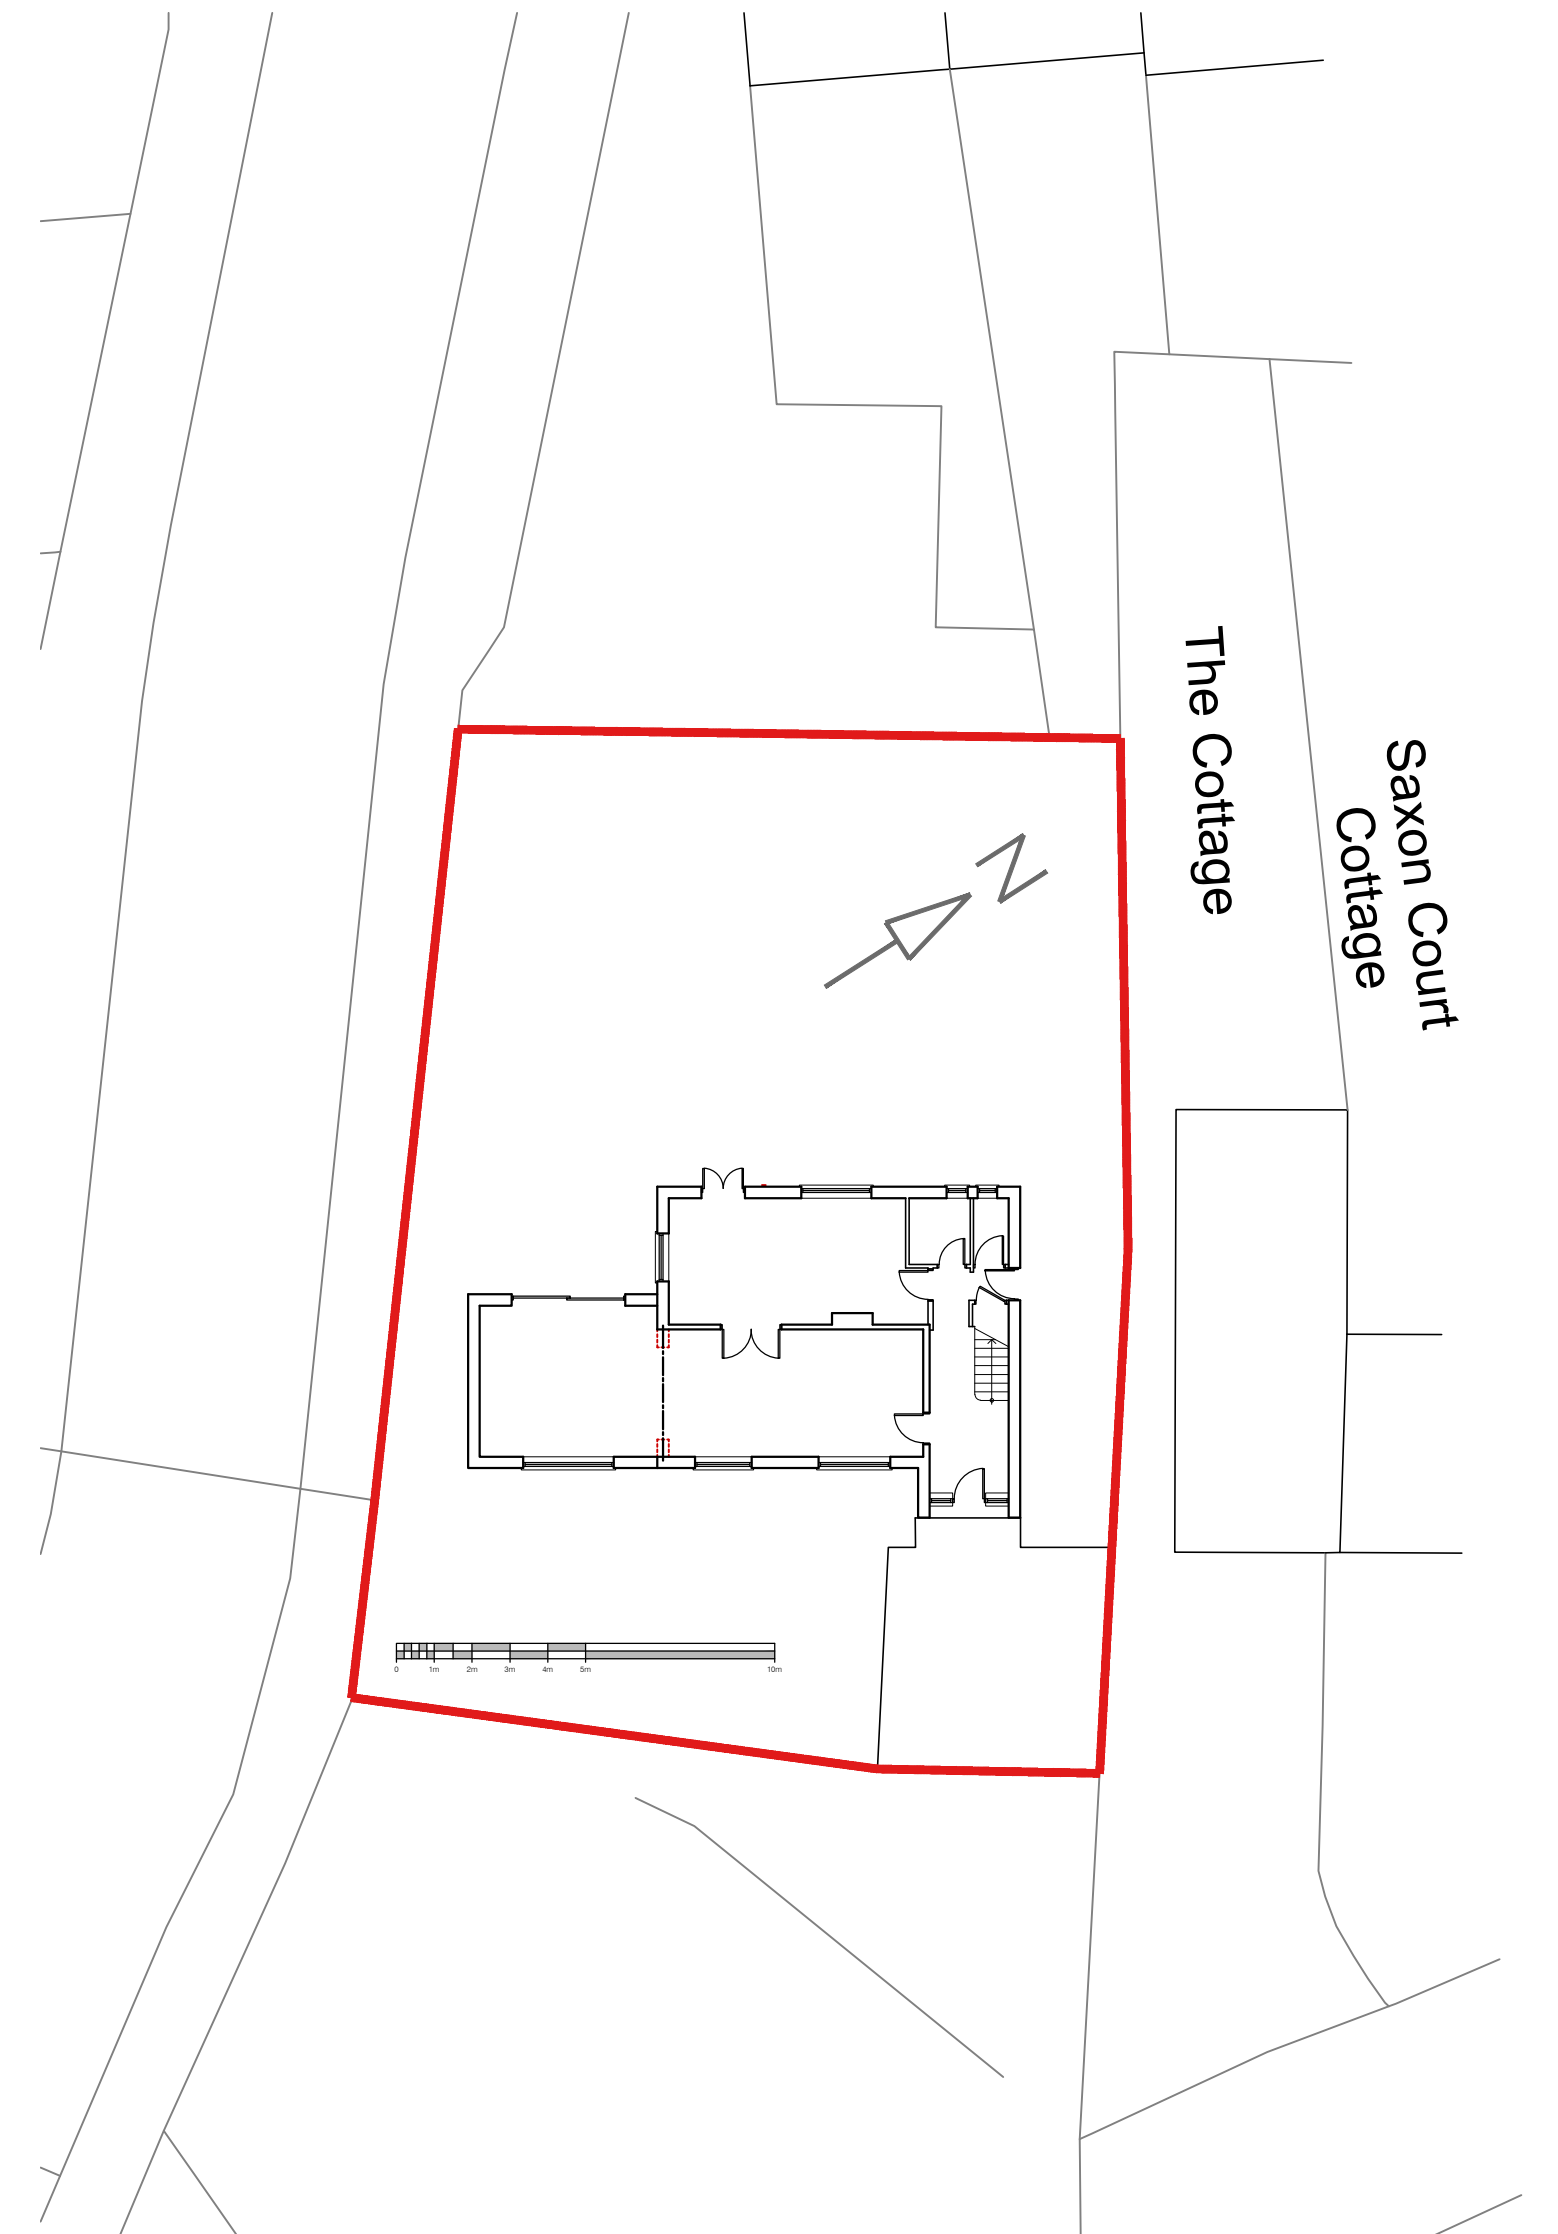


Site Block Plan - Scale 1:200

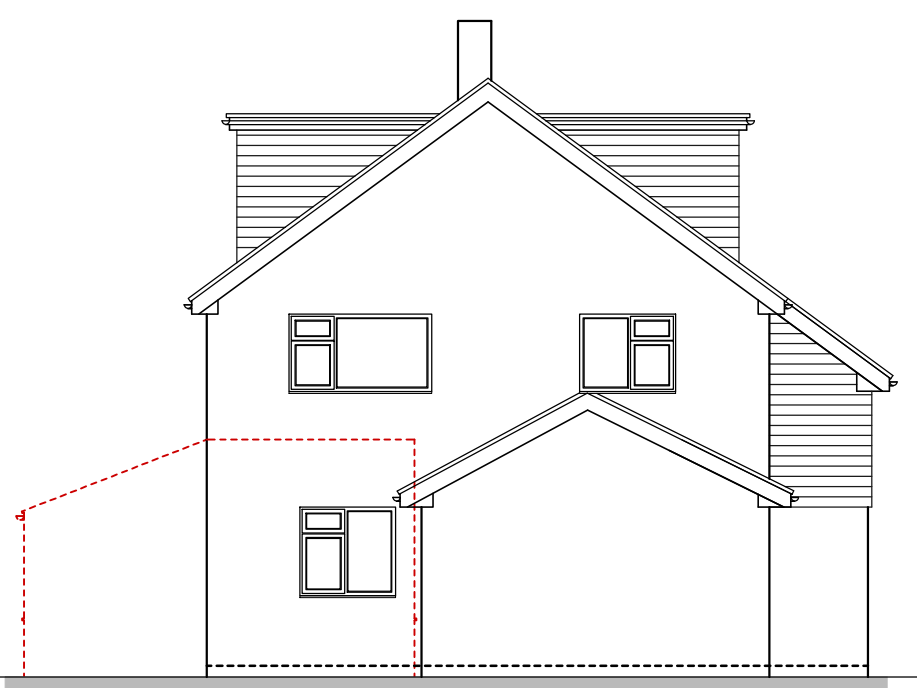


Proposed South West Elevation

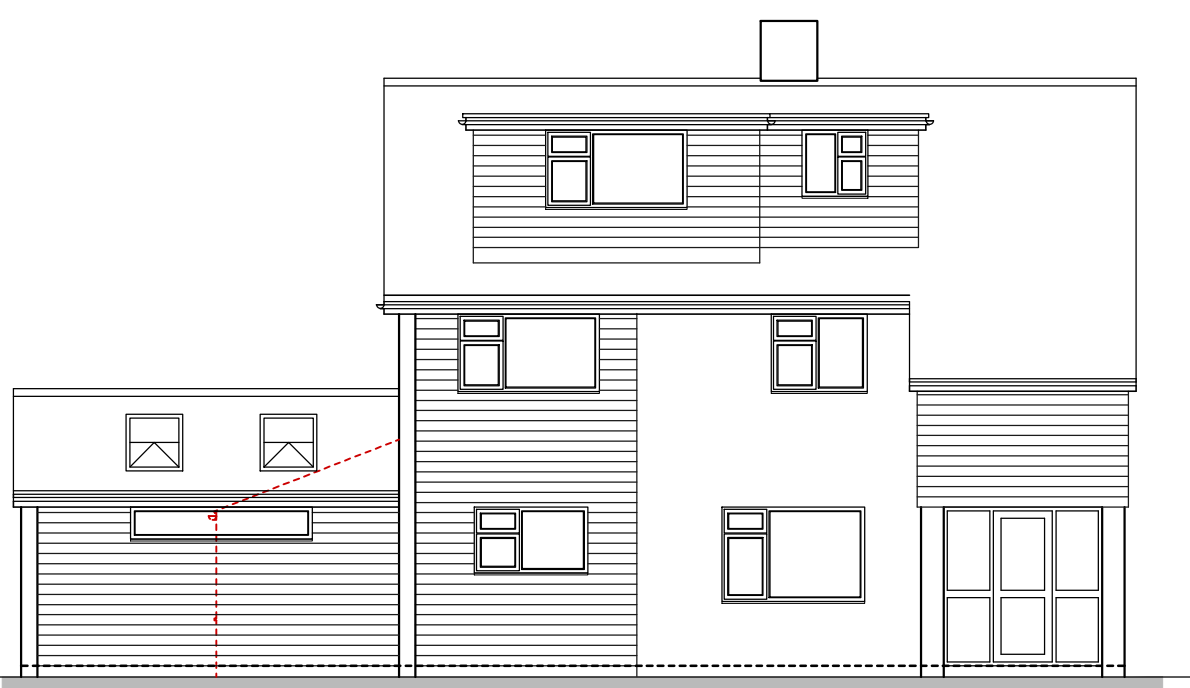

Proposed South East Elevation

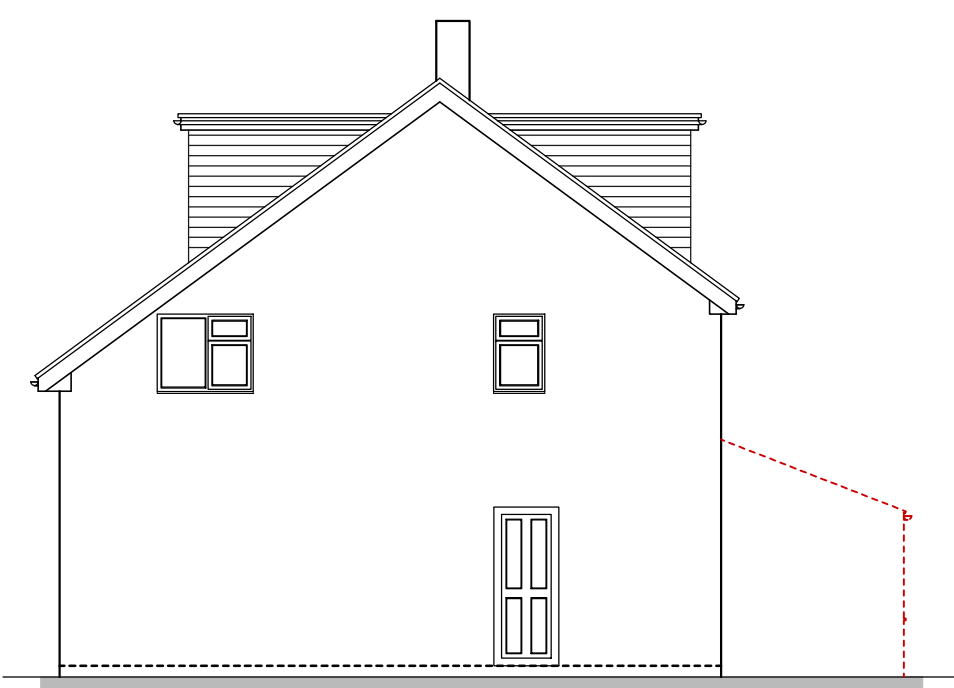

Proposed North East Elevation

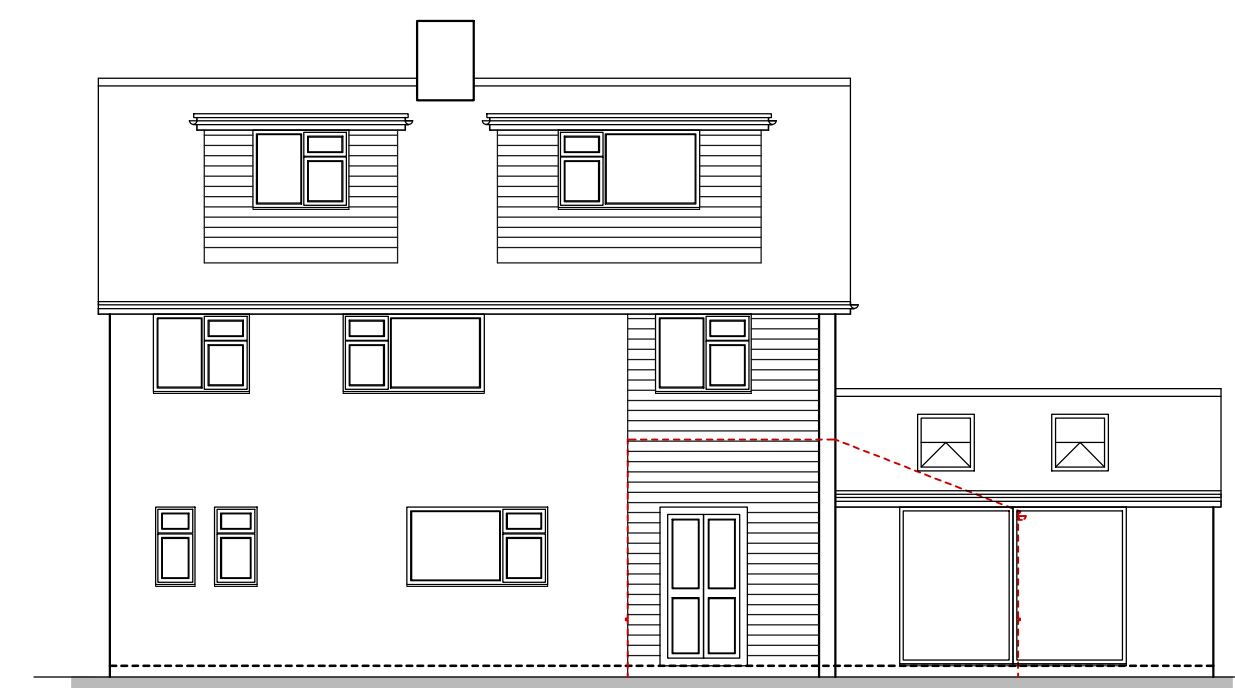

Proposed North West Elevation

pario

pario architecture
25 barnes walls road
segenoworth east
hampshire
PO15 5TT

architecture + design

T +44 (0) 1489 327023
E info@pario-design.co.uk

Client
Mr & Mrs Sharfman
Hammerley Farm House
Hammerley Lane
Horton Heath
Hampshire, SO50 7HQ

Project
Proposed Side Extension
Hammerley Farm, Hammerley Lane

Drawing Title
**Existing & Proposed
Plans & Elevations**

Scale 1:100 Date Mar '25 Author NRS
Drawing No. Revision

25010/001P A

Copyright Pario Consulting Limited