




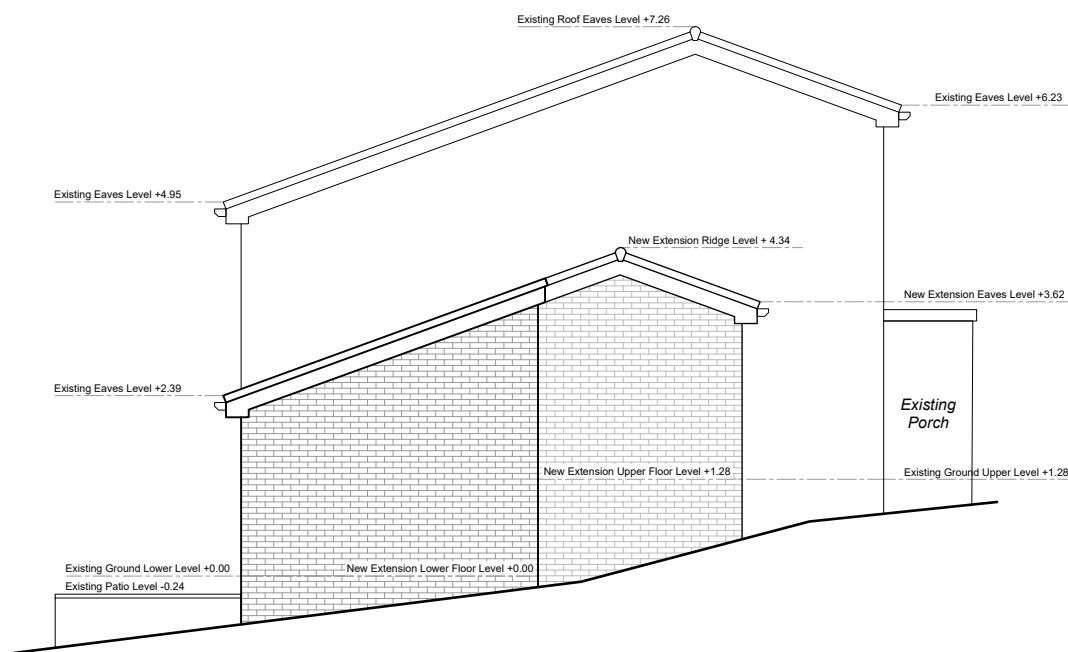


Side Elevation (South)

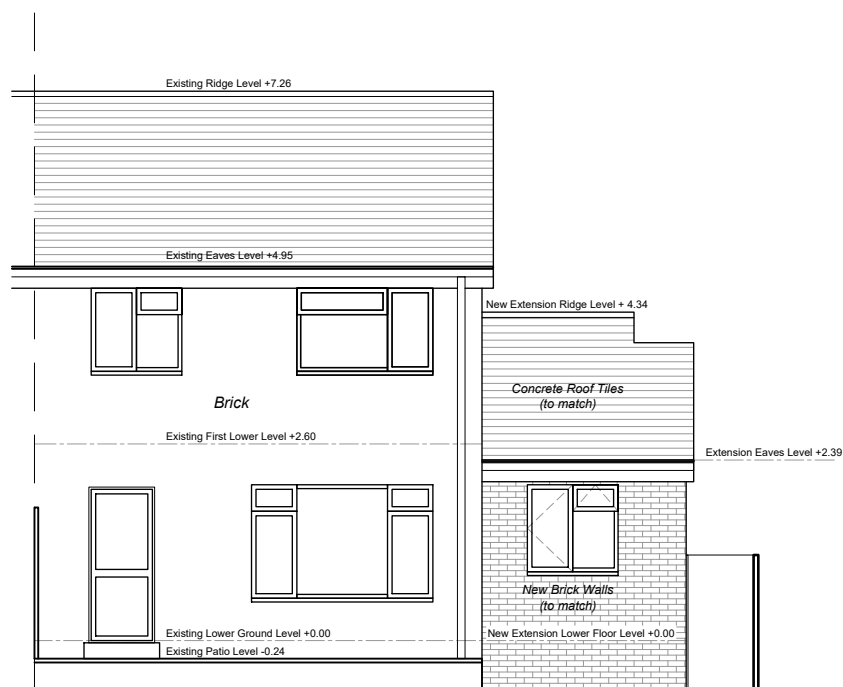


Rear Elevation (West)

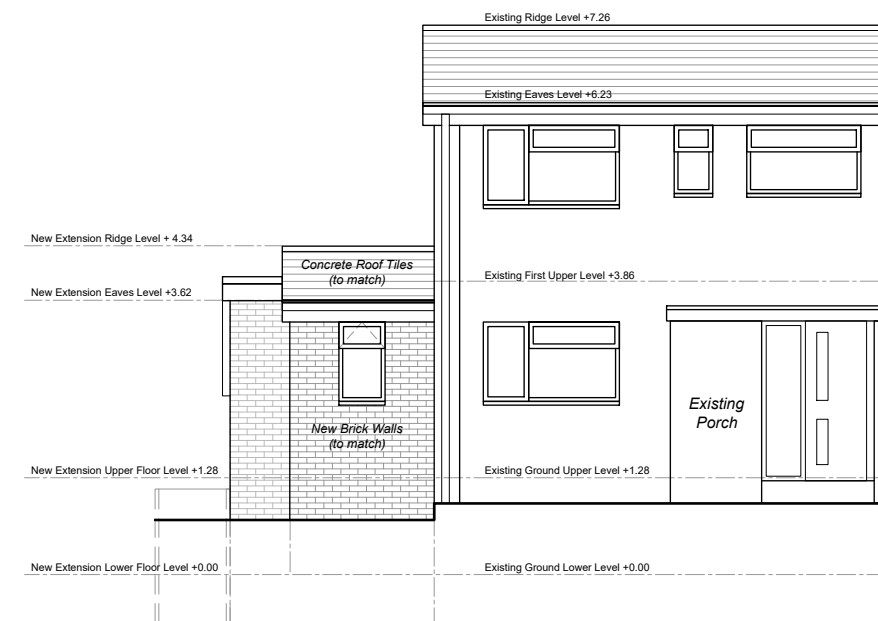


Front Elevation (East)

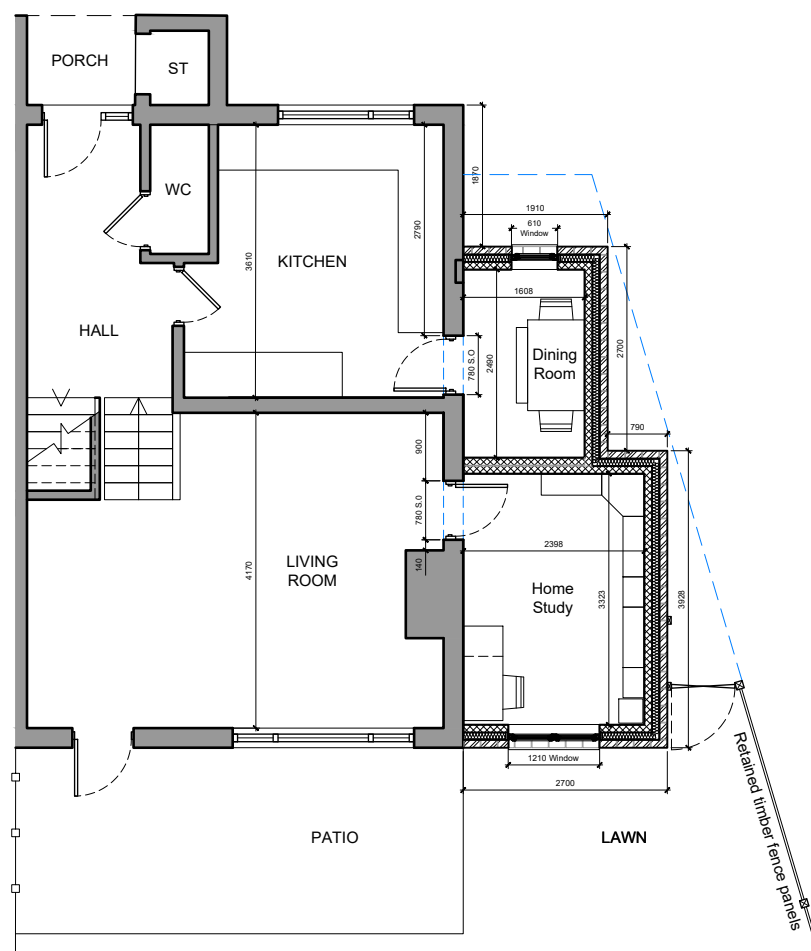

Proposed Ground Floor Plan

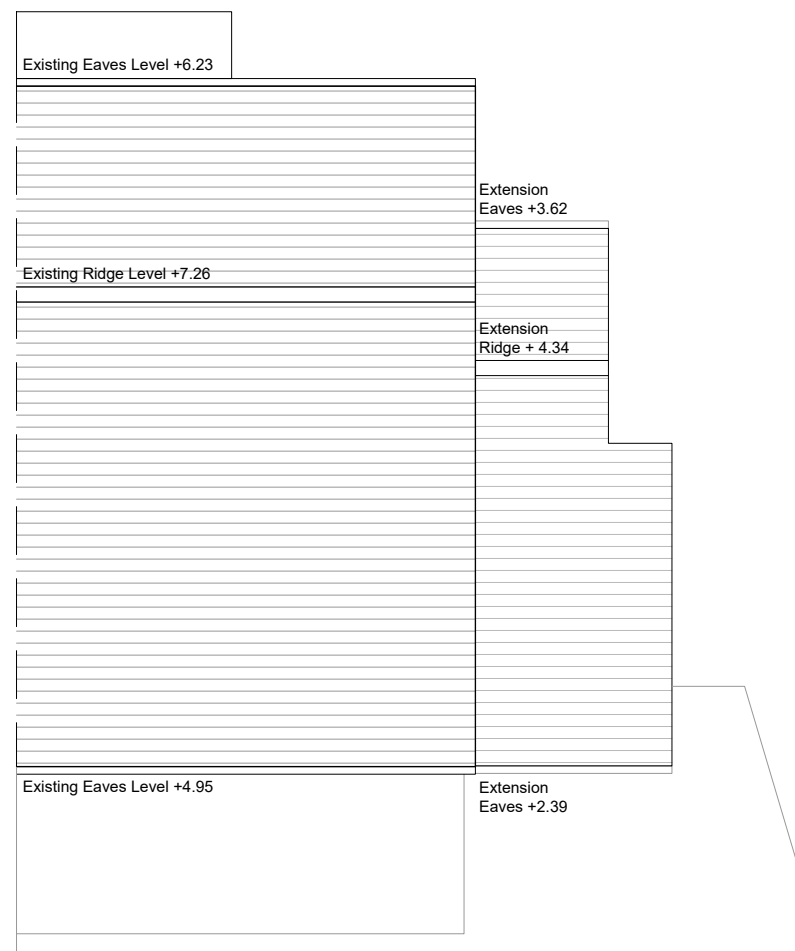

Existing Roof Plan

 

Proposed Plans + Elevations
32 Ribble Close
Drawing Number RC03

Scale 1: 100 @ A3

