




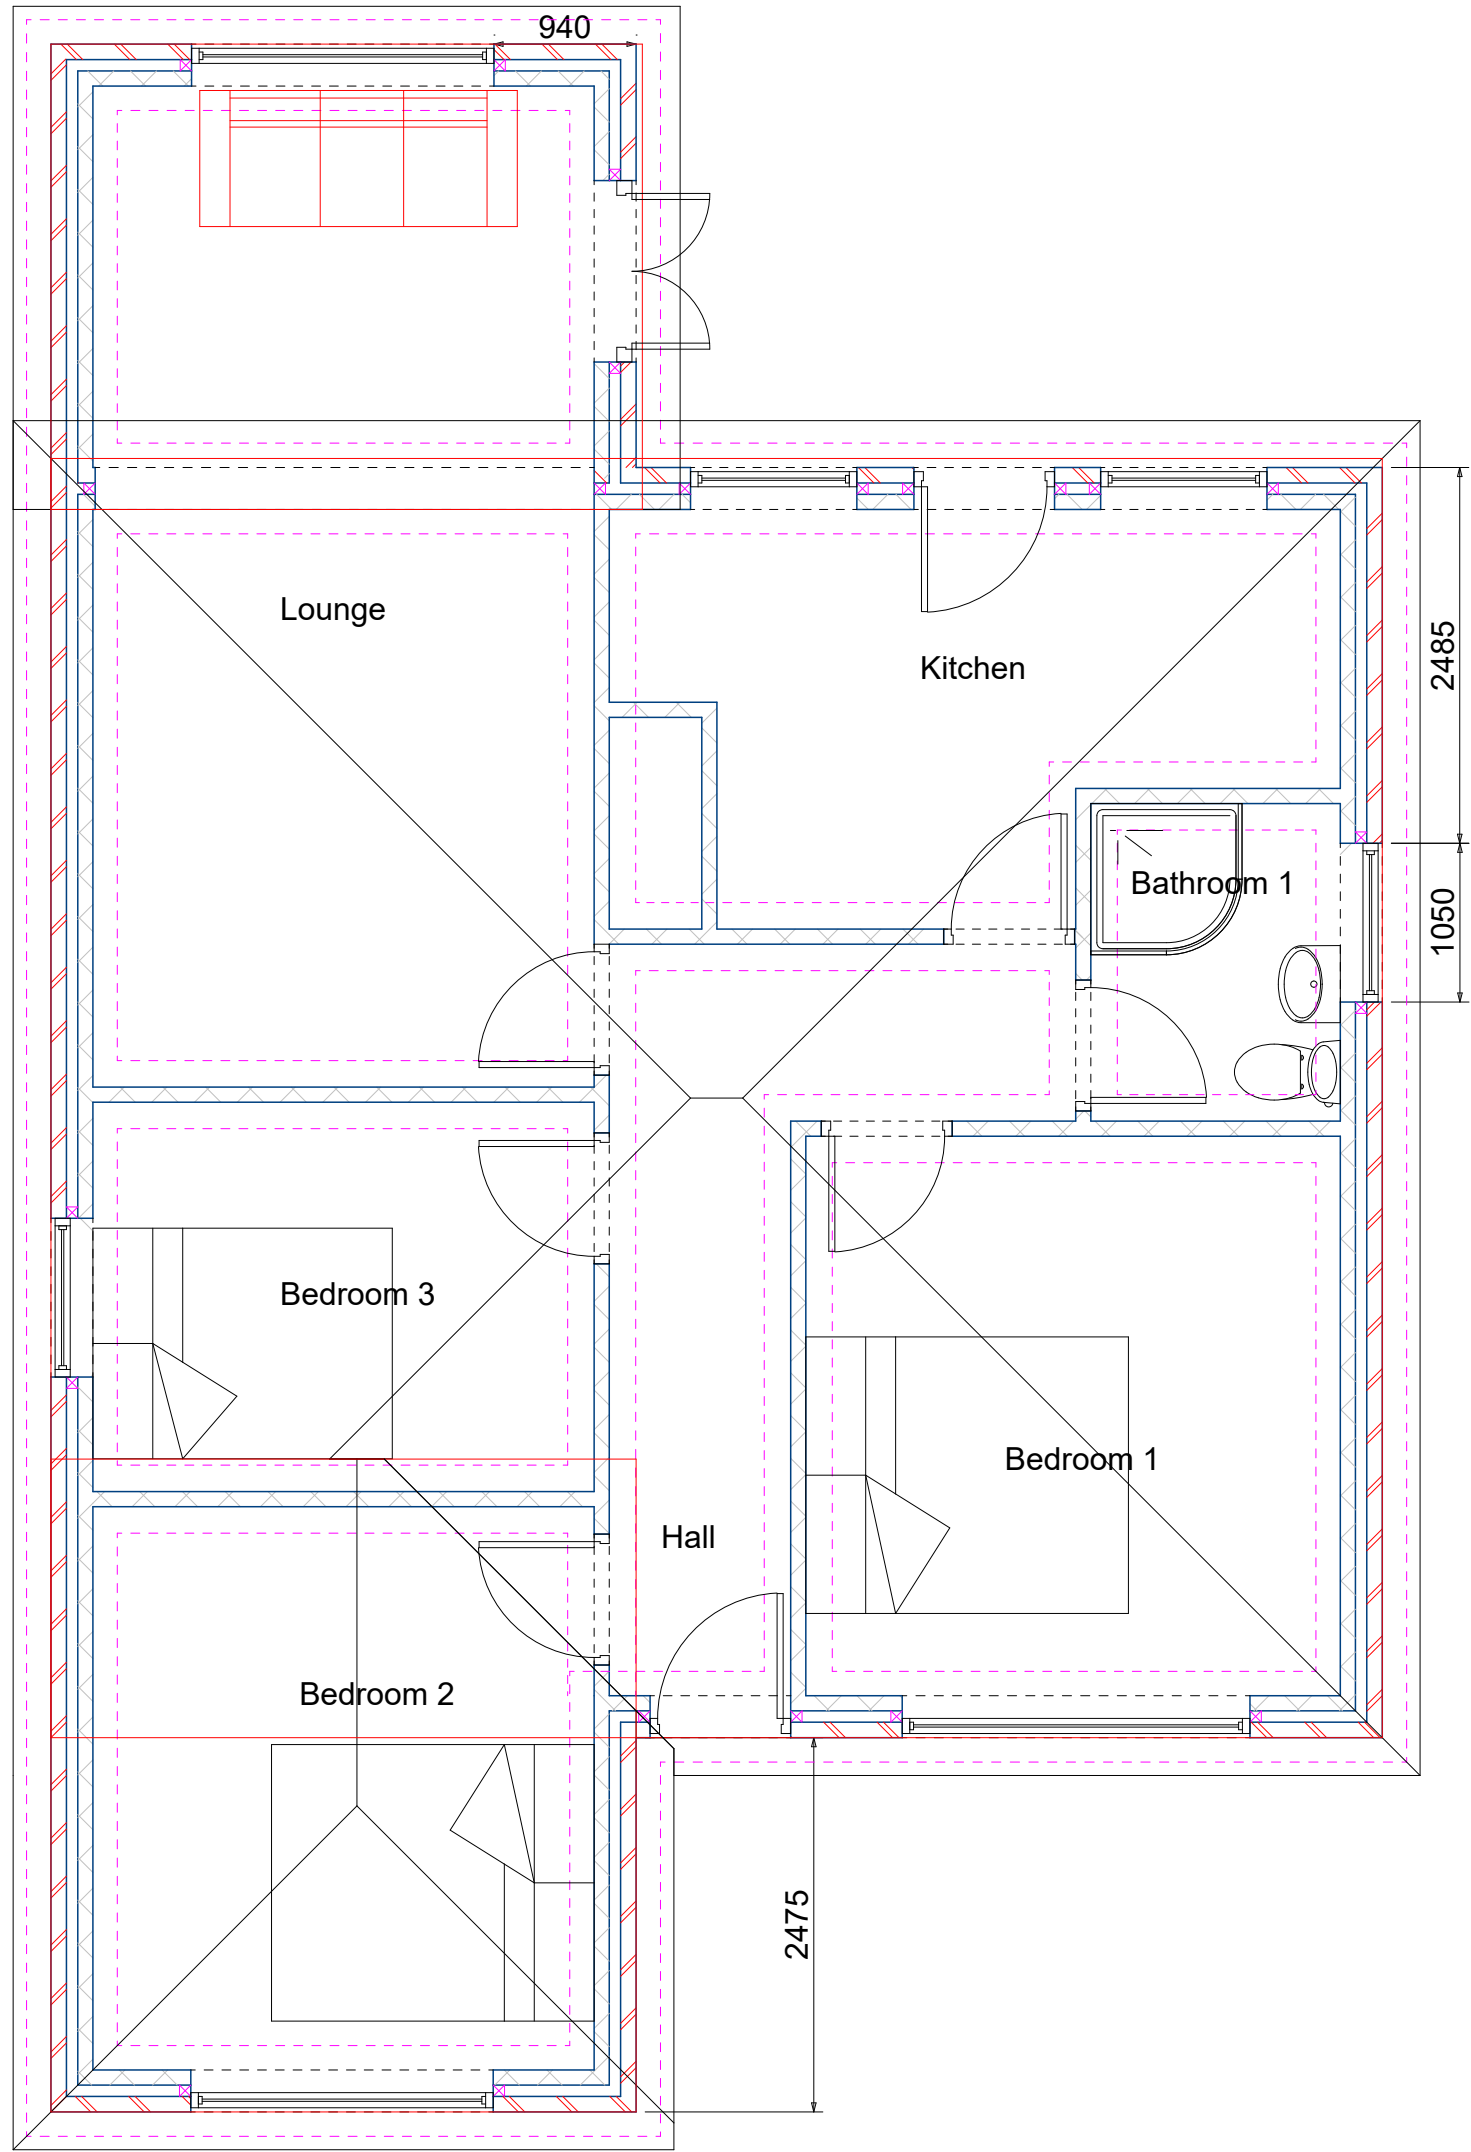


Ground Floor Layout

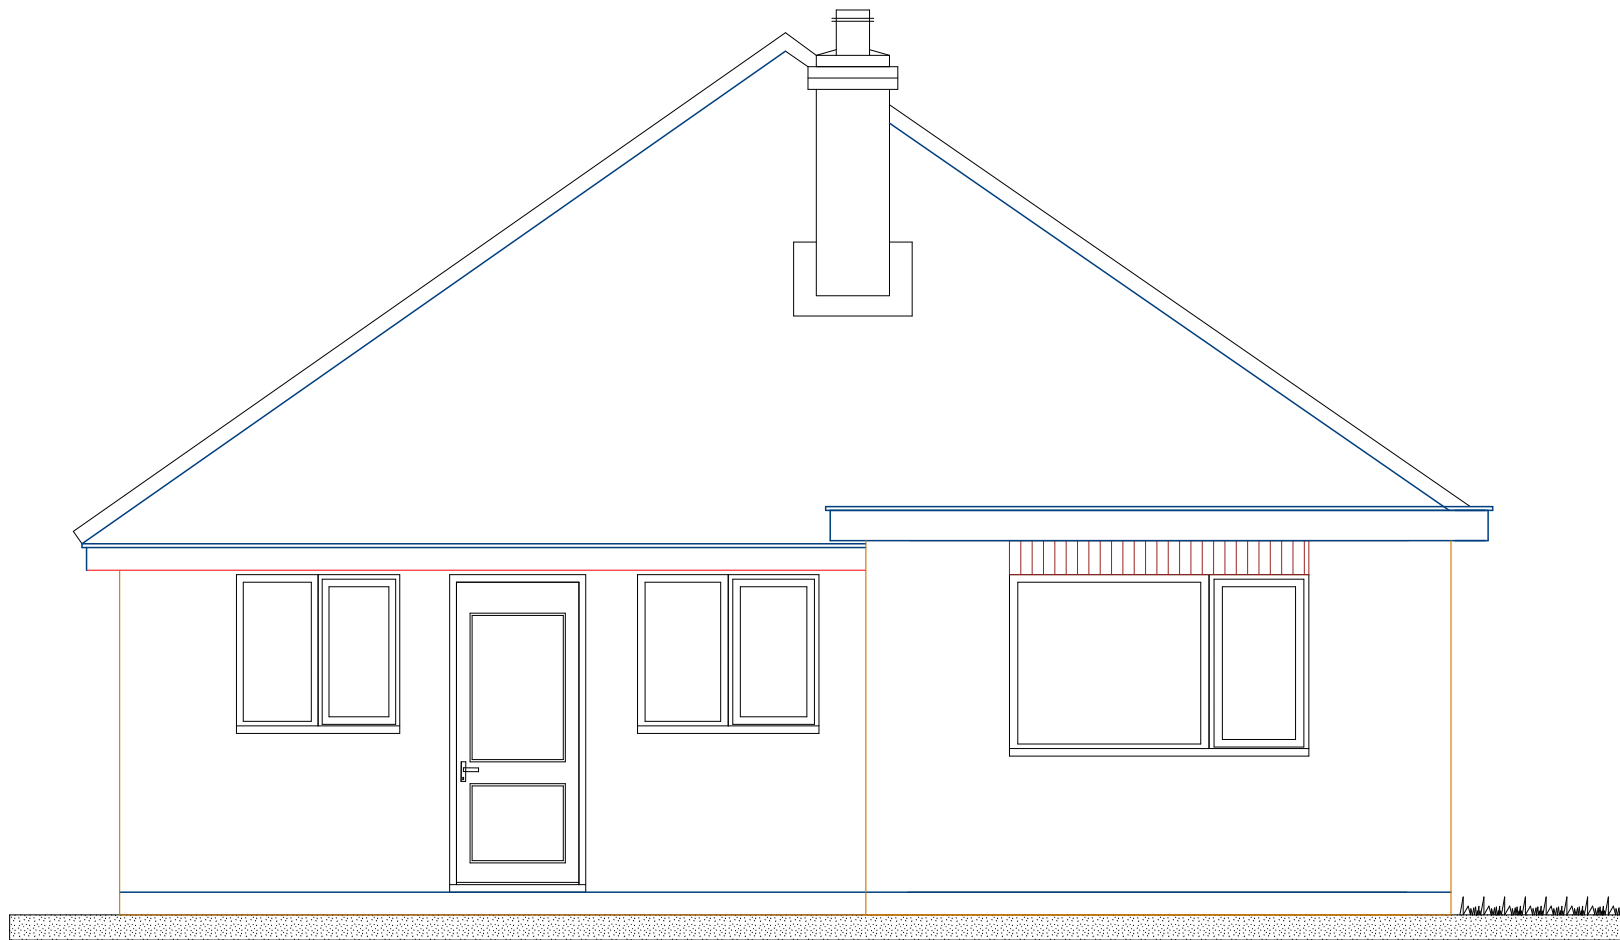


Rear Elevation

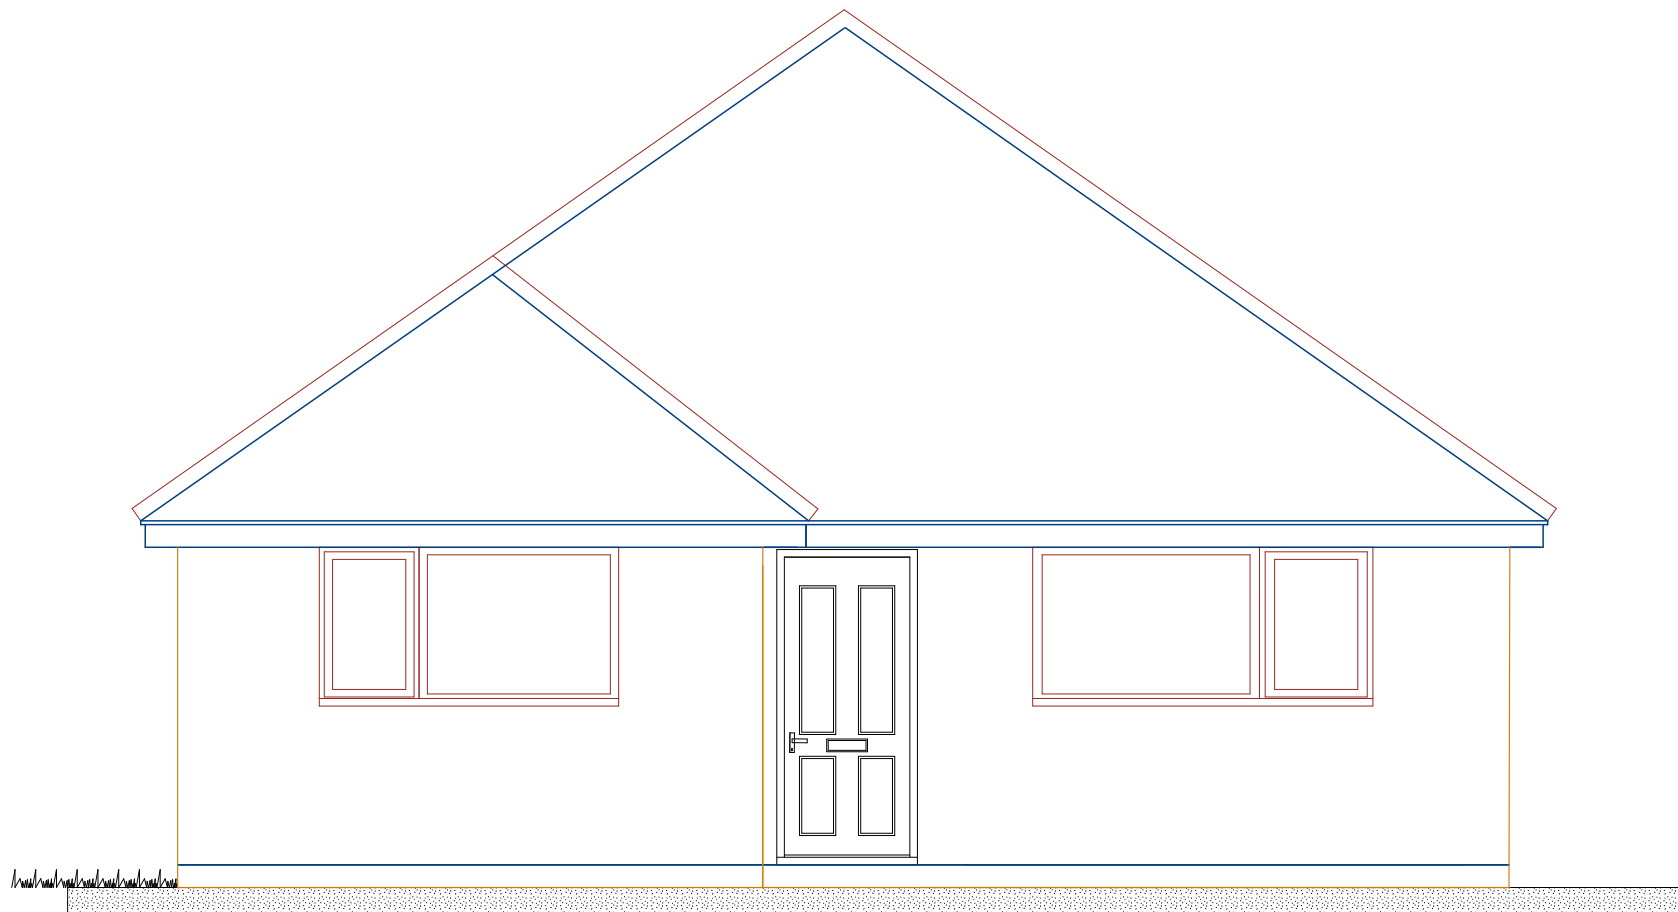

Front Elevation

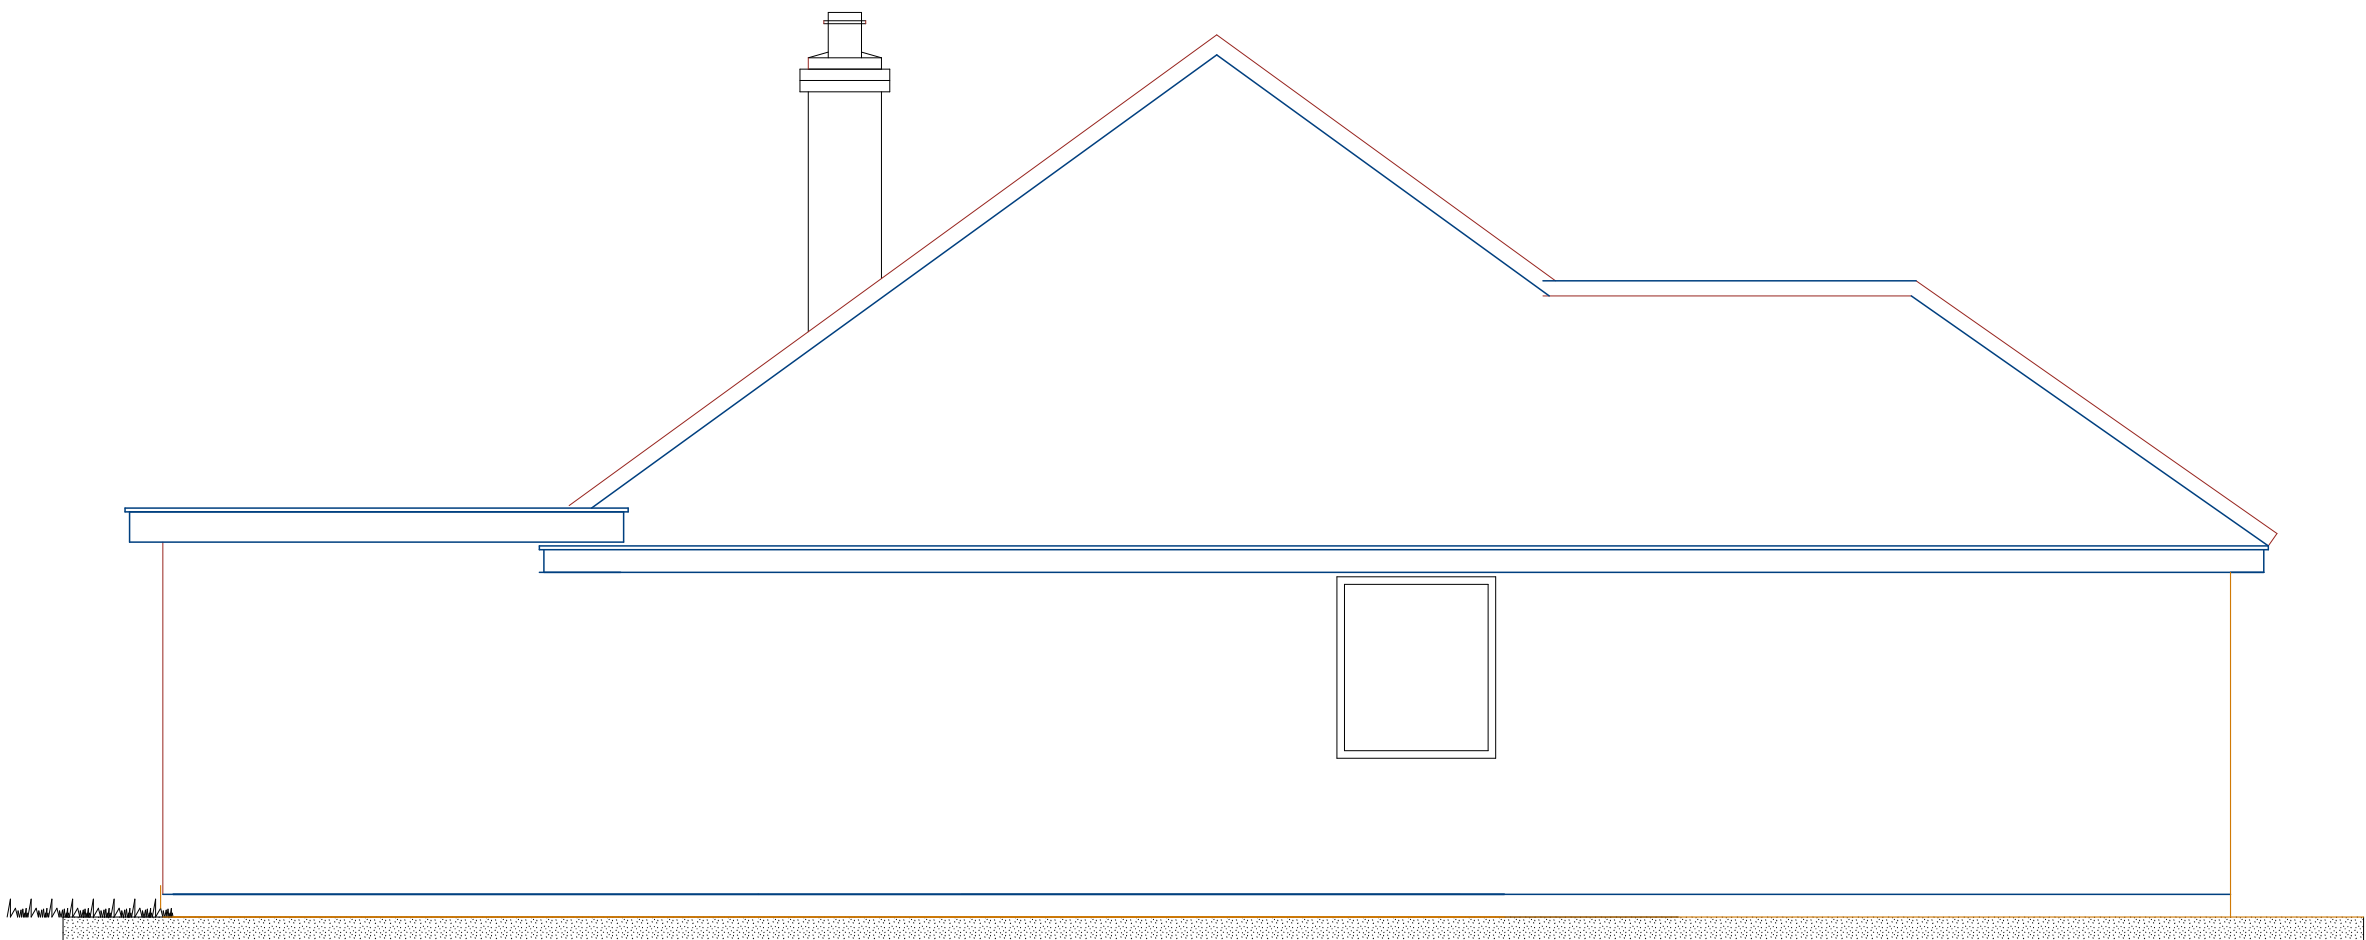

Side Elevation

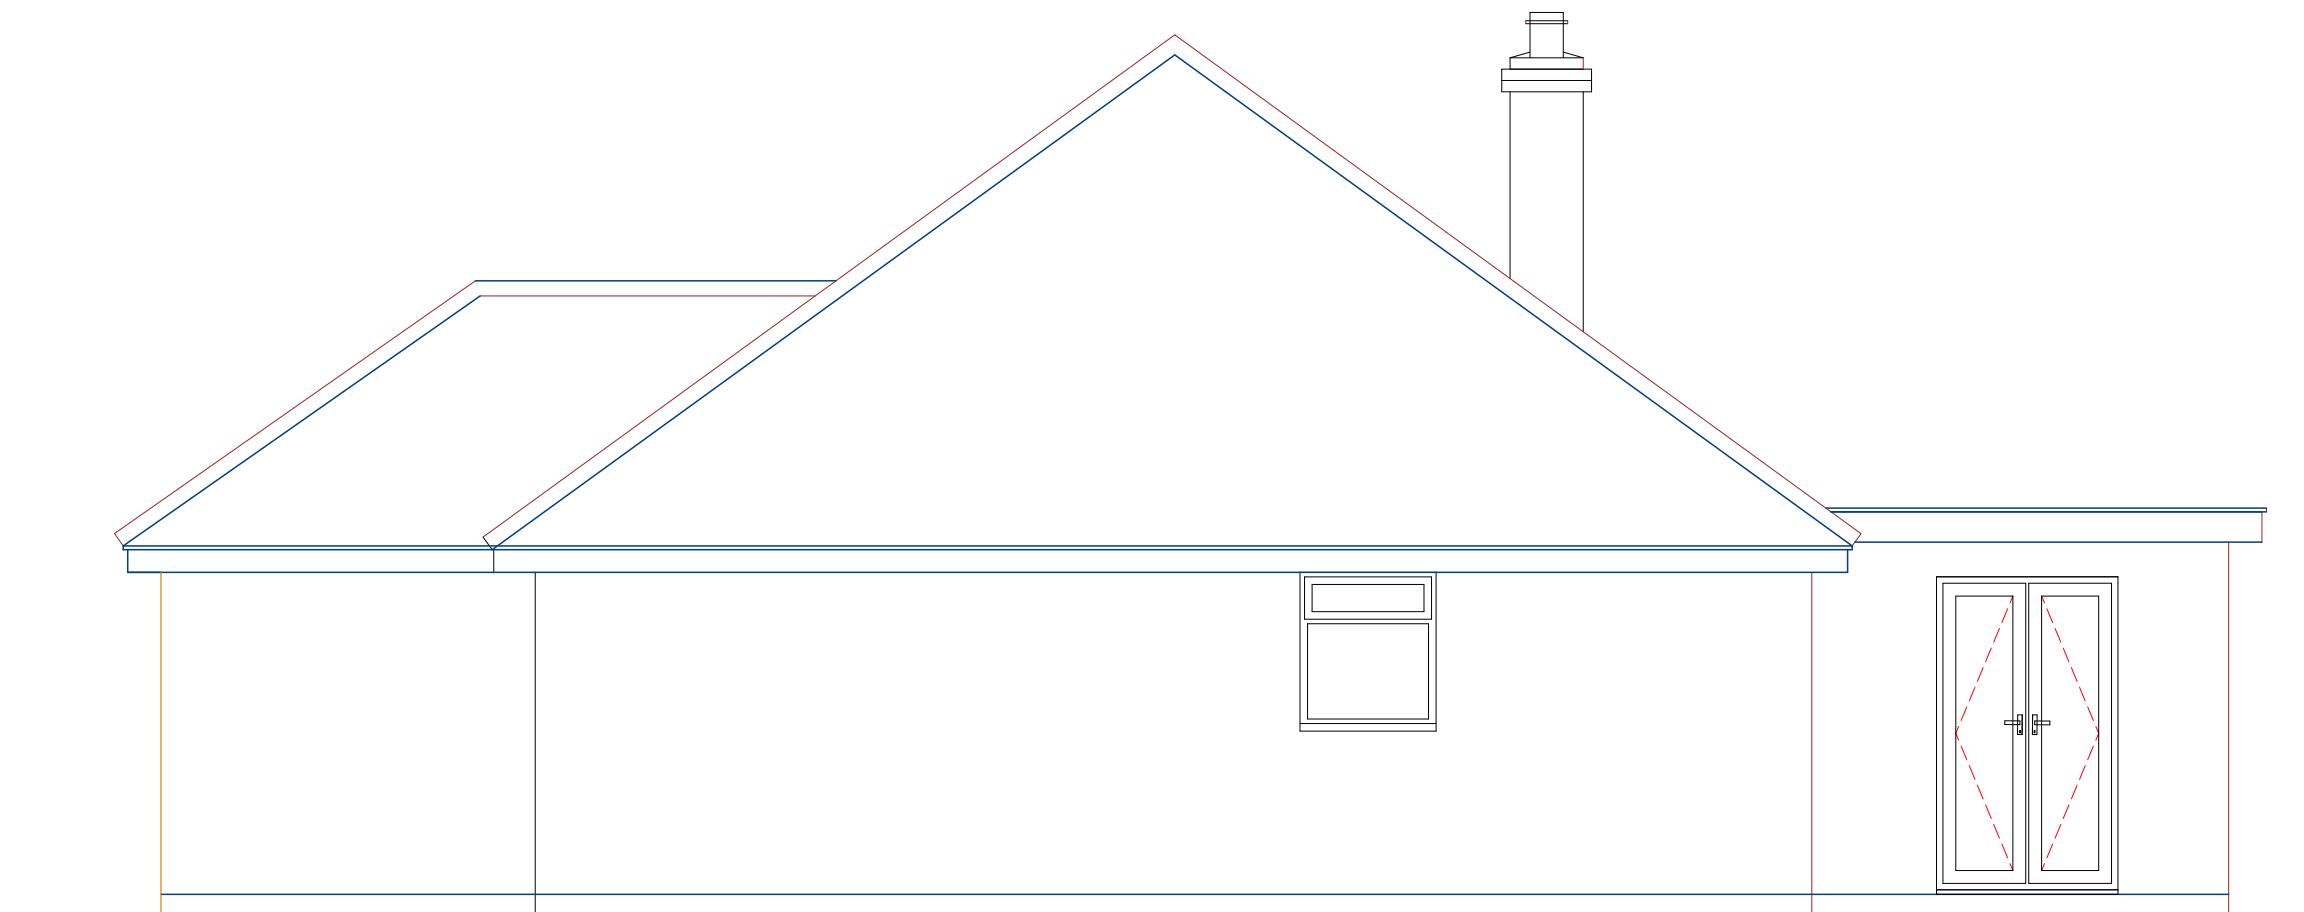

Side Elevation

Notes

Project  
Single Storey Rear Extension  
and Front Porch addition  
59 Mead Road  
Chandlers Ford  
SO53 2EZ  
Drawing Title  
Existing Elevations & Floor Plan

Client  
Mr & Mrs Calder

Drawing No.  
CA/01/25

Date  
March 25

Drawn by  
Name

Scale  
1:50

Checked by  
Name

Page Size - A1

3000 mm

Company Address, Phone & Email