



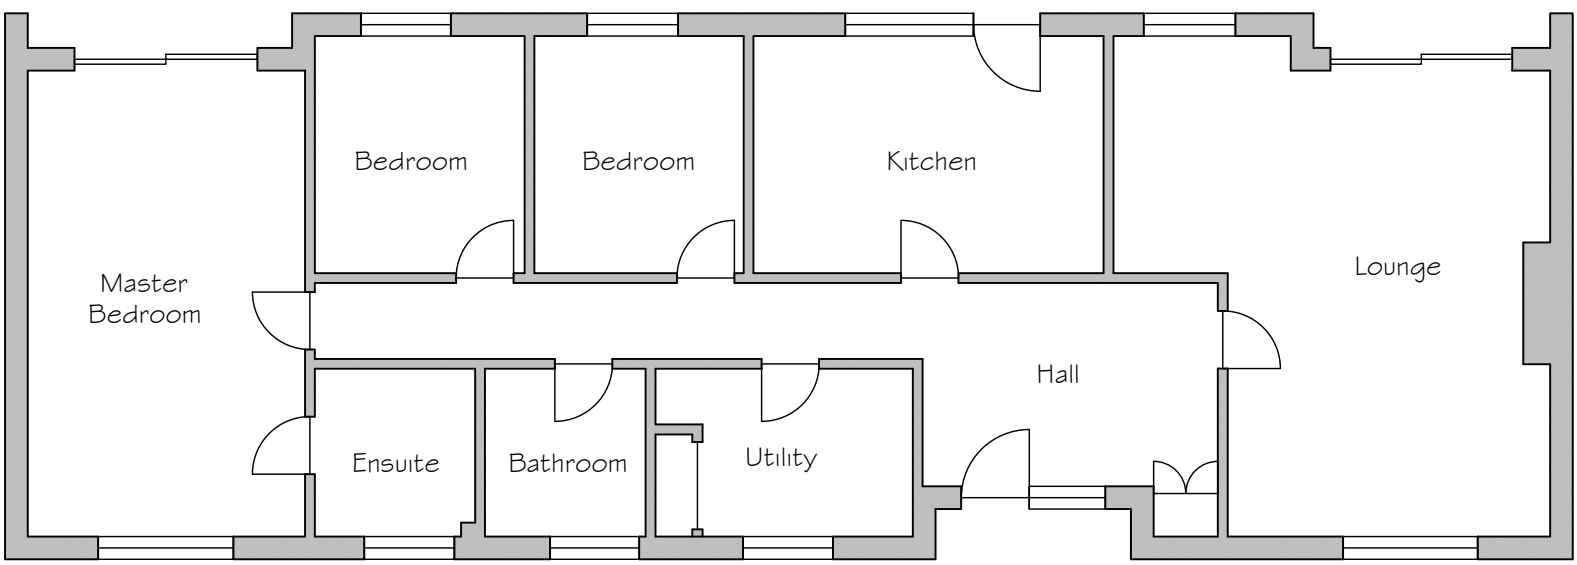


Existing Ground Floor Plan



Existing Roof Plan

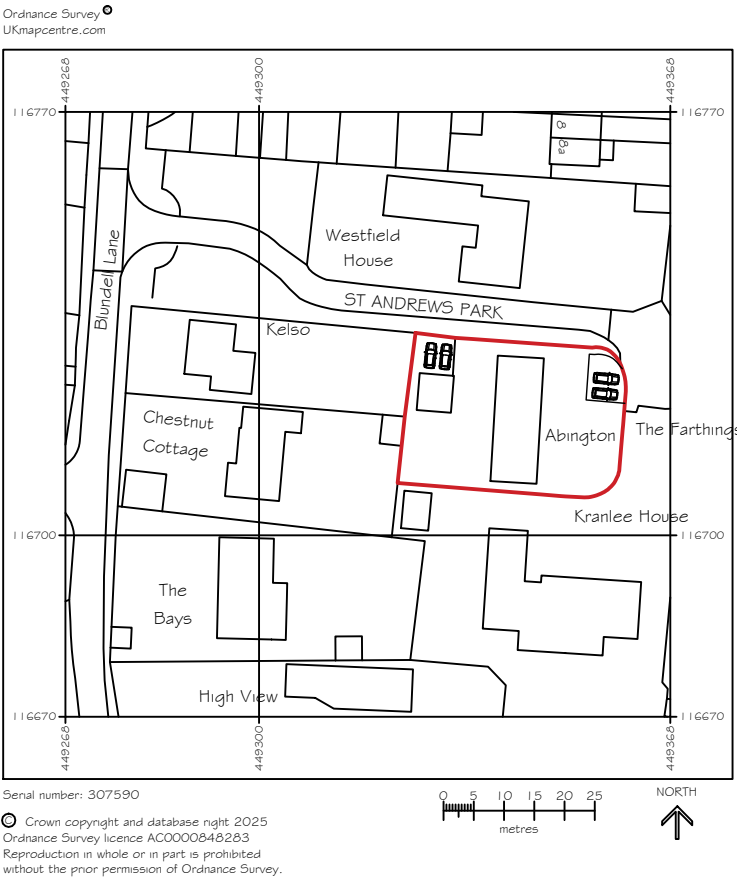


Location Plan 1:1250

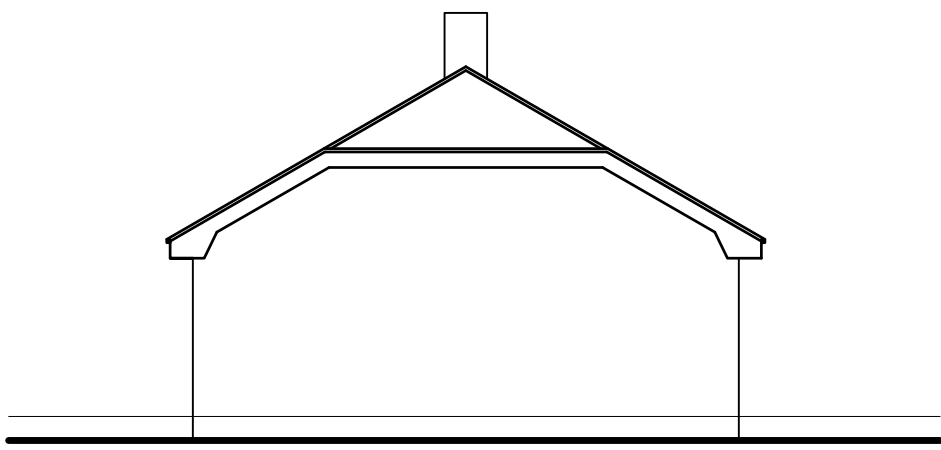


Existing Side Elevation



Existing Front Elevation

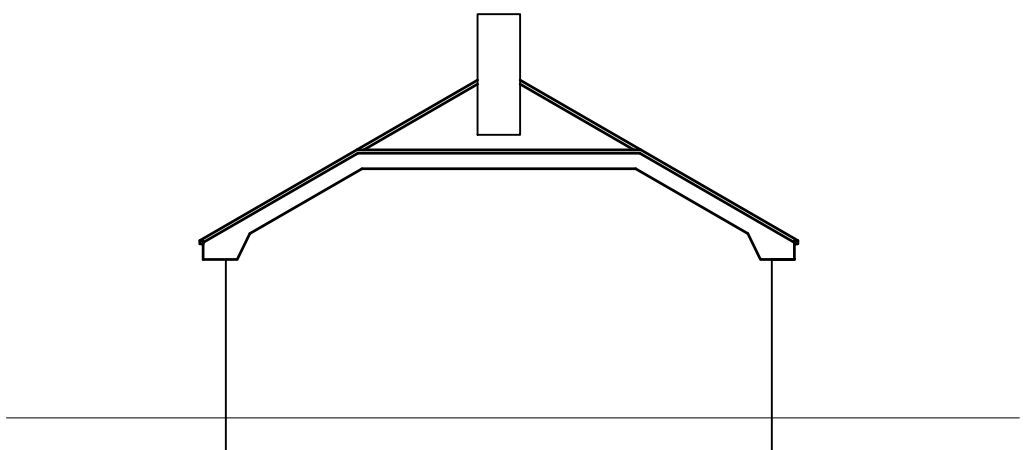


Existing Side Elevation

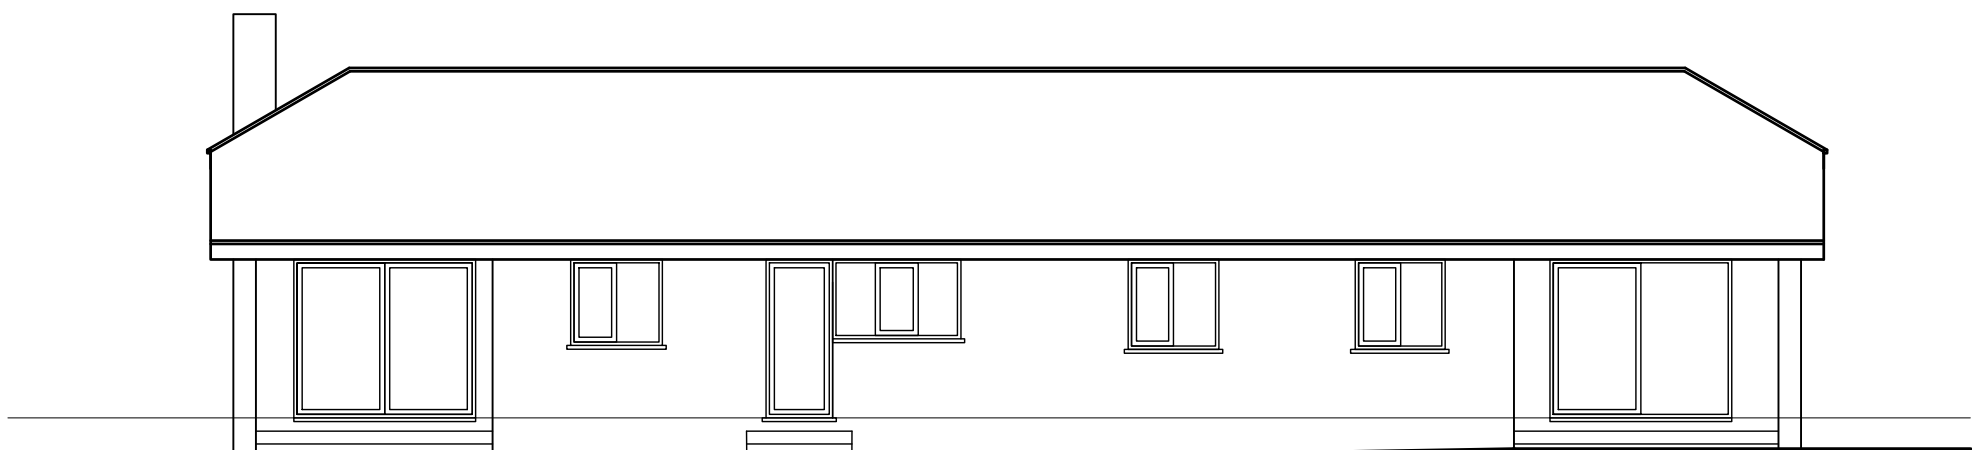

Existing Rear Elevation

Existing Plans and Elevations 1:100

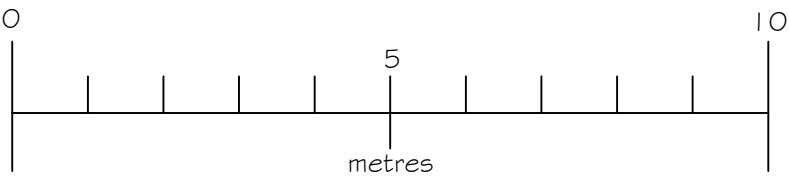

Drawing Notes:

The copyright of this drawing belongs solely with BPS Design Consultants Ltd, it should not be copied or reproduced without their written consent.

Written dimensions to take precedent over scaling the drawing however all dimensions to be checked and verified on site prior to commencing works. The Contractor shall take all responsibility for setting out. Any discrepancies should be clarified prior to proceeding with work.

Issued for
Planning

BPS Design Consultants Ltd

Architectural Services and Structural Engineers

Seafields, Dodwell Lane, Bursledon, Southampton, SO31 1DJ

Tel: 023 8040 4017

robert@bpsdesign.co.uk

colin@bpsdesign.co.uk

Mobile: 07915 604 293

Mobile: 07886 855 897

www.bpsdesign.co.uk

Project:

Abington
St Andrews Park
Burnetts Lane
Horton Heath
SO50 7DG

Client:

Mr and Mrs Hamblen

Dwg Title:

Existing Plans and Elevations

Dwg No:

PL/01

Revision:

-

Date:

Mar 2025

By:

rjn

Scale:

As Shown

The Copyright of this drawing belongs solely to BPS Design Consultants Ltd. It should not be copied or reproduced without consent from BPS Design Consultants Ltd. Original drawing at A1 size.