



Notes:
1. This drawing is the property of J S Architects and should not be reproduced or used in any way without the written consent of J S Architects.
2. This drawing is for the purpose of planning application only and should not be used for any other purpose.
3. The client is responsible for ensuring that the information provided in this drawing is accurate and complete.
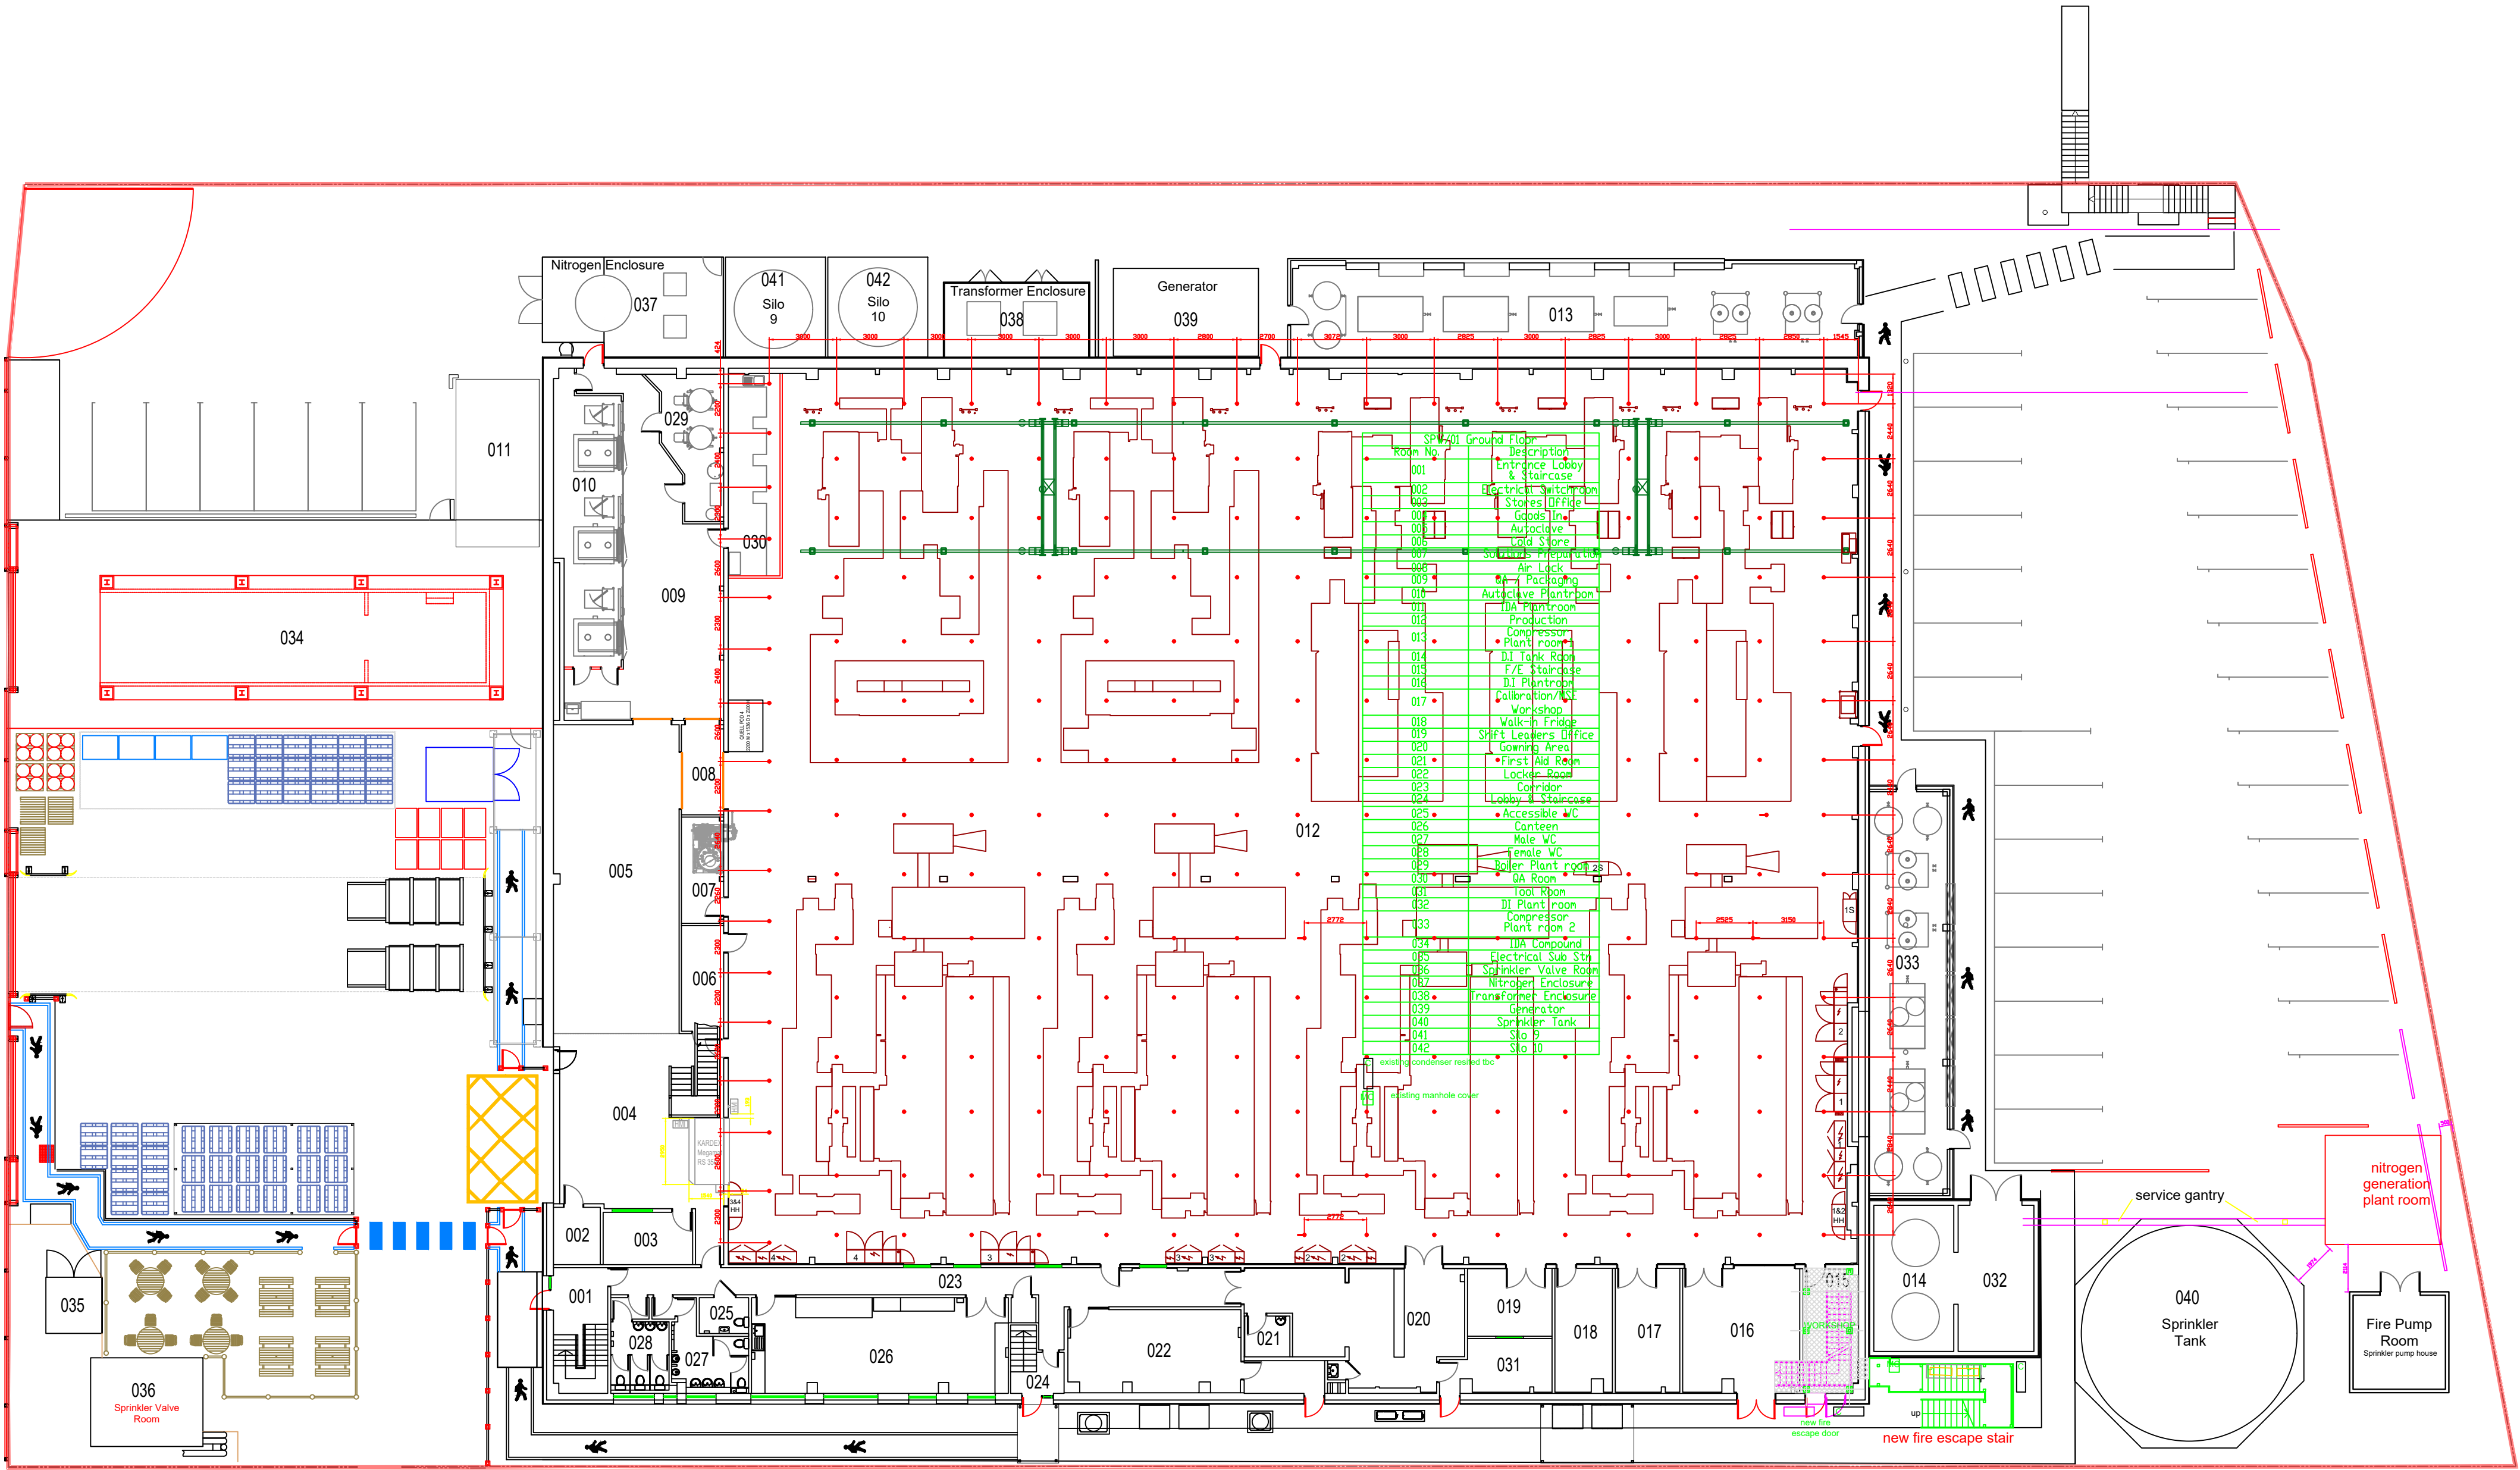

GROUND FLOOR LAYOUT - SPW/01

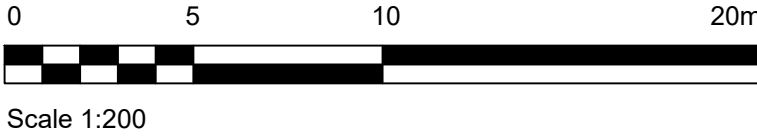

A		JRS	ISSUE FOR PLANNING APPLICATION		02 04 25
REV	BY	CHK	DETAILS		DATE
					D M Y

CLIENT

COOPER VISION
Speed well house, Speedwell Close,
Chandler's Ford, Eastleigh SO53 4BT

PROJECT

**NEW MEZANINE FLOOR AND
STAIRCASE AND NITROGEN
GENERATION PLANT ROOM**

J S Architects
also trading as Jeff Scoffham Architects Ltd
50 Butt Lane Hinkley LE10 1LD
email: admin@js-architect.co.uk
tel 01455 441961



DRAWING TITLE

**PLANNING APPLICATION
PROPOSED SITE PLAN**

DRAWING STATUS	SCALE	DATE	DRAWN	JRS
Preliminary	1:200 @ A1	03 2025	CHECKED	SW
For Approval				
Planning				
Building Regulations				
Tender	DRAWING NO.		REV	
Construction	2088 - 04		A	
Sketch				
As Built				