
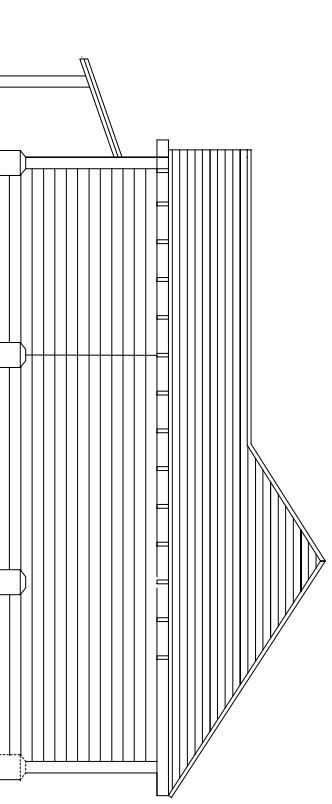
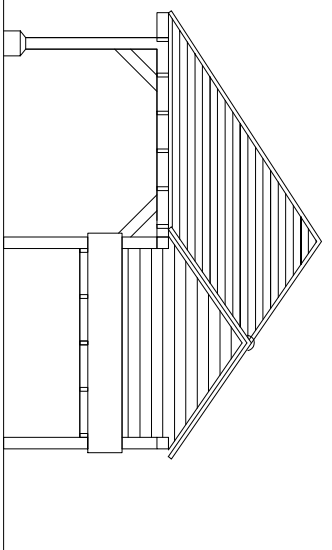
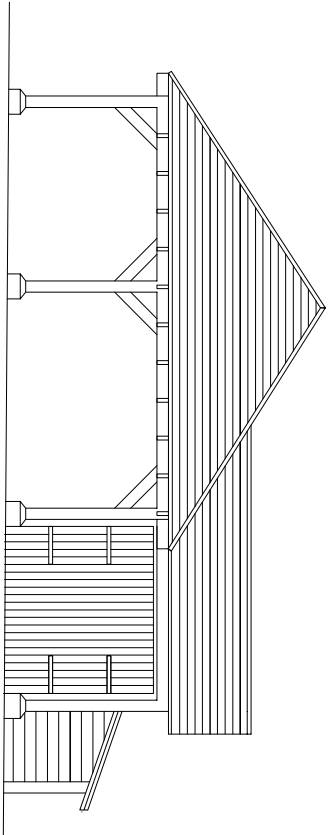



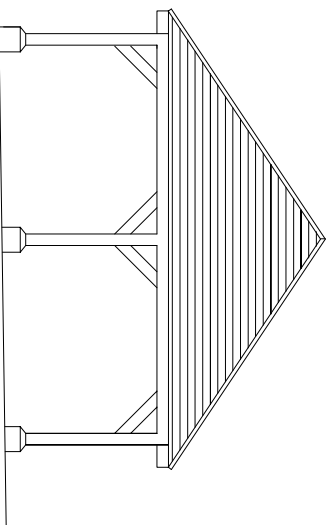


Side Elevation (East)

**Front Elevation
(North)**

Side Elevation (West)

Rear Elevation (South)

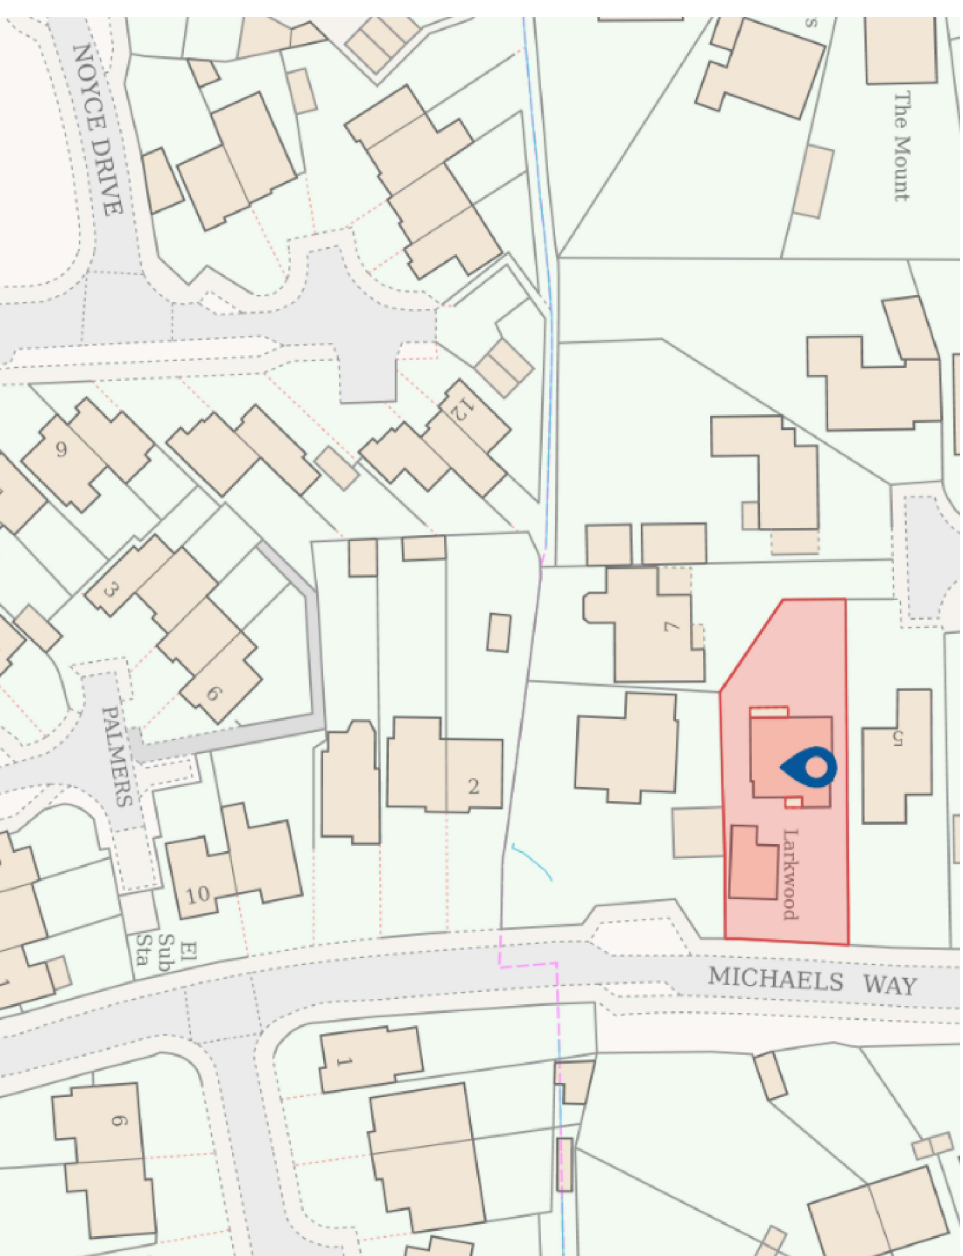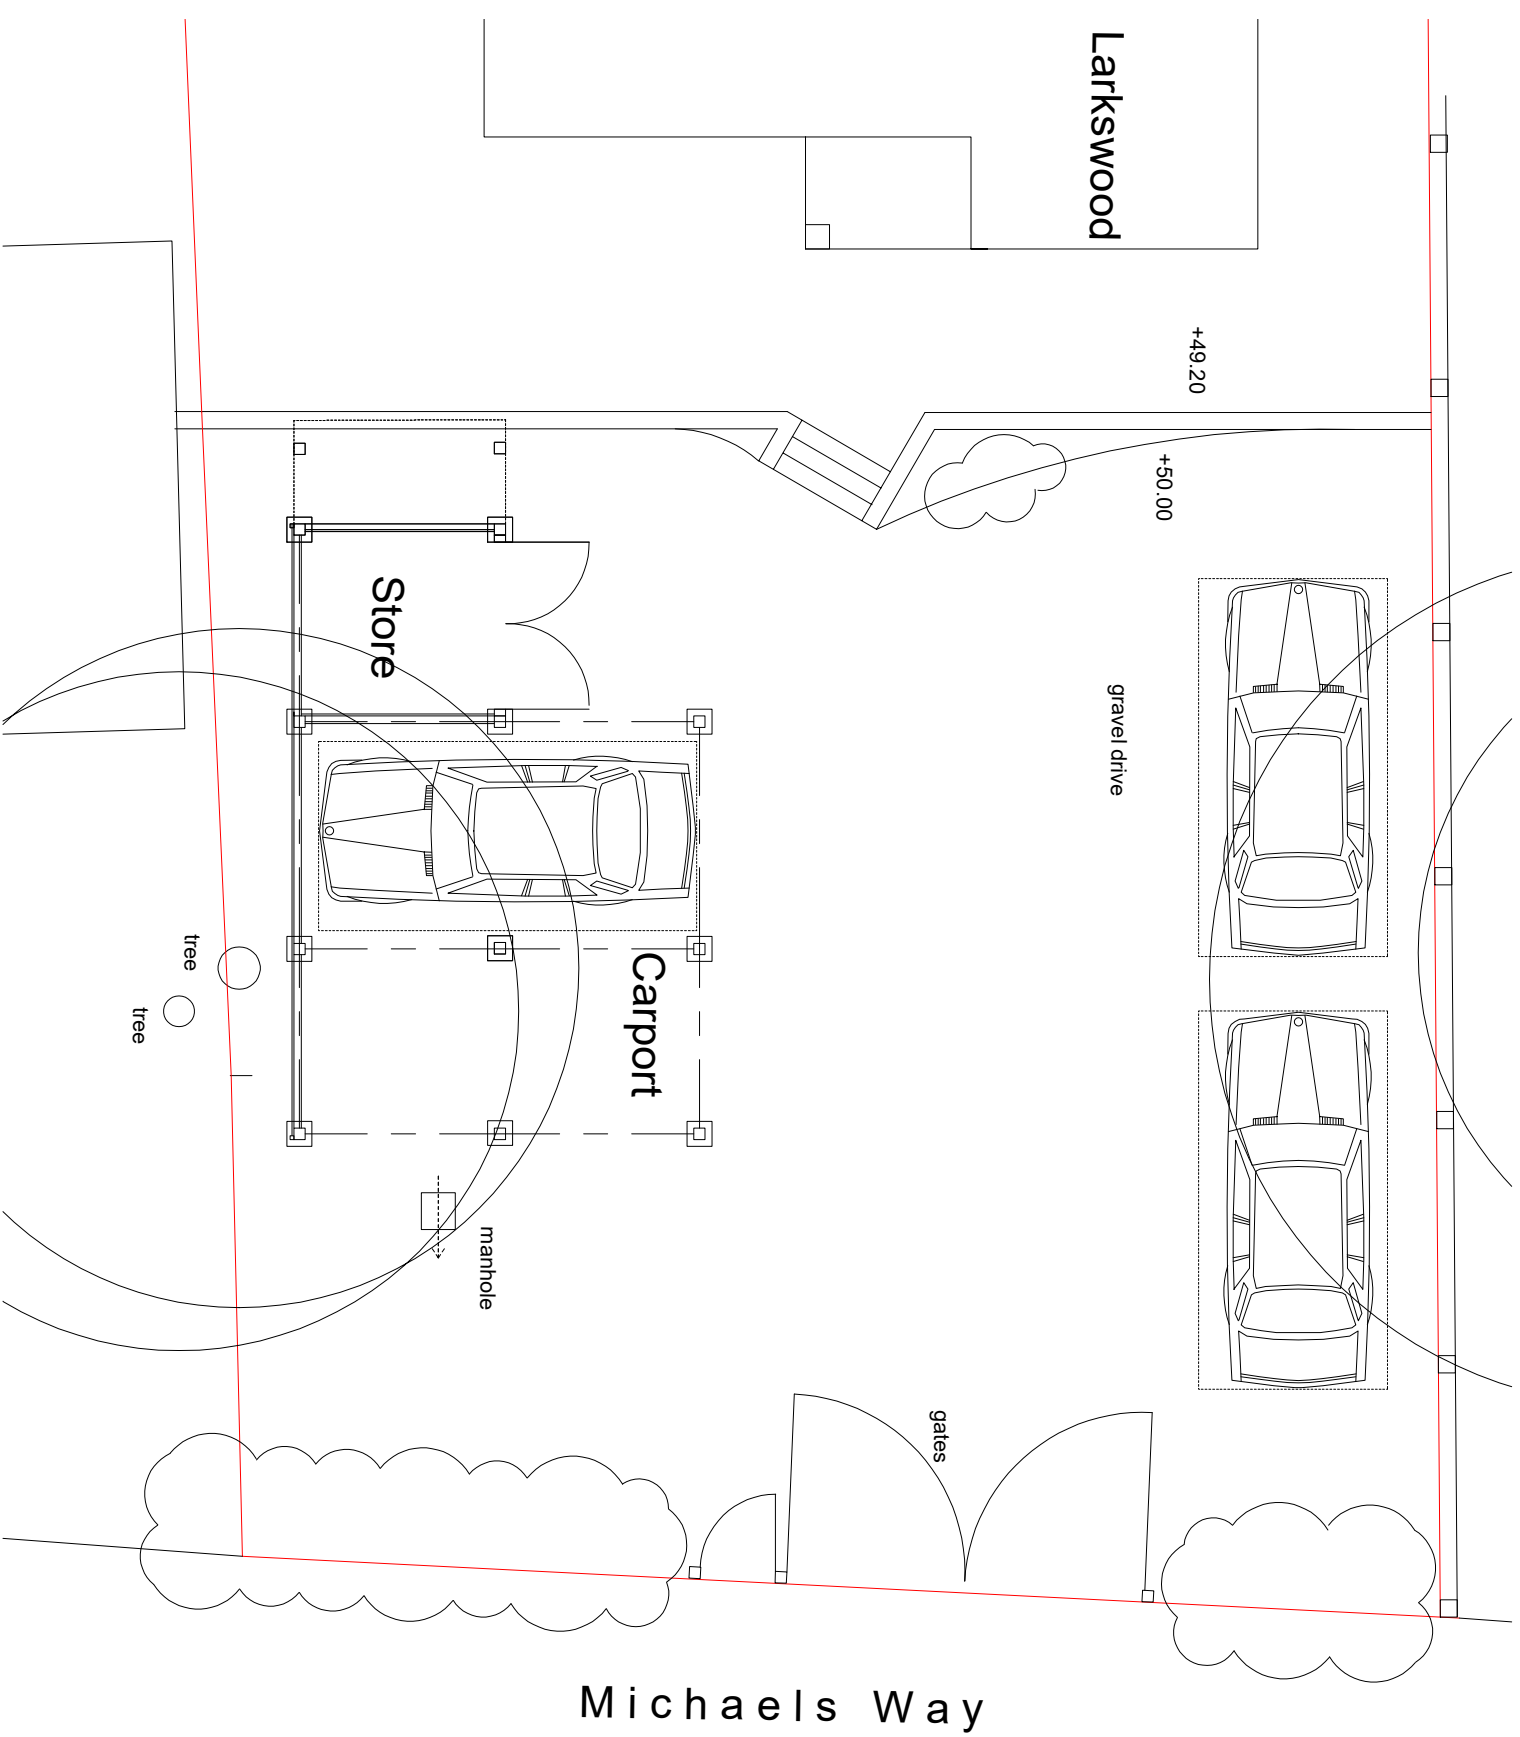

GM Architects		
Tel: +44 (0) 7825346084 Email:gregmann2008@yahoo.co.uk		
Client/Project Mr Lawson Larkswood, Michaels Way, Fair Oak		
Drawing Title		
Existing Survey Details		
Date	31.03.2025	Drawn By GM
Drawing Status	Scale 1:100 / 1:1000	
PLANNING		
Drawing No.	06161 00.01	Rev -