



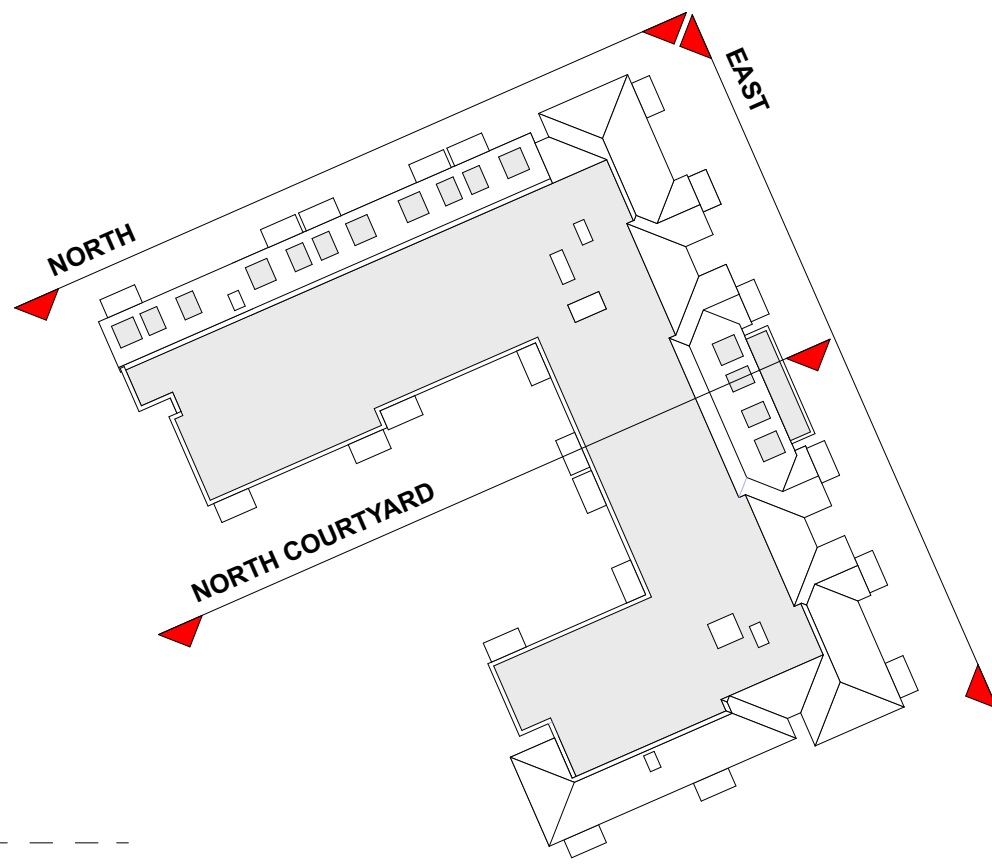


EAST ELEVATION - ENTRANCE



NORTH ELEVATION - PEDESTRIAN LINK

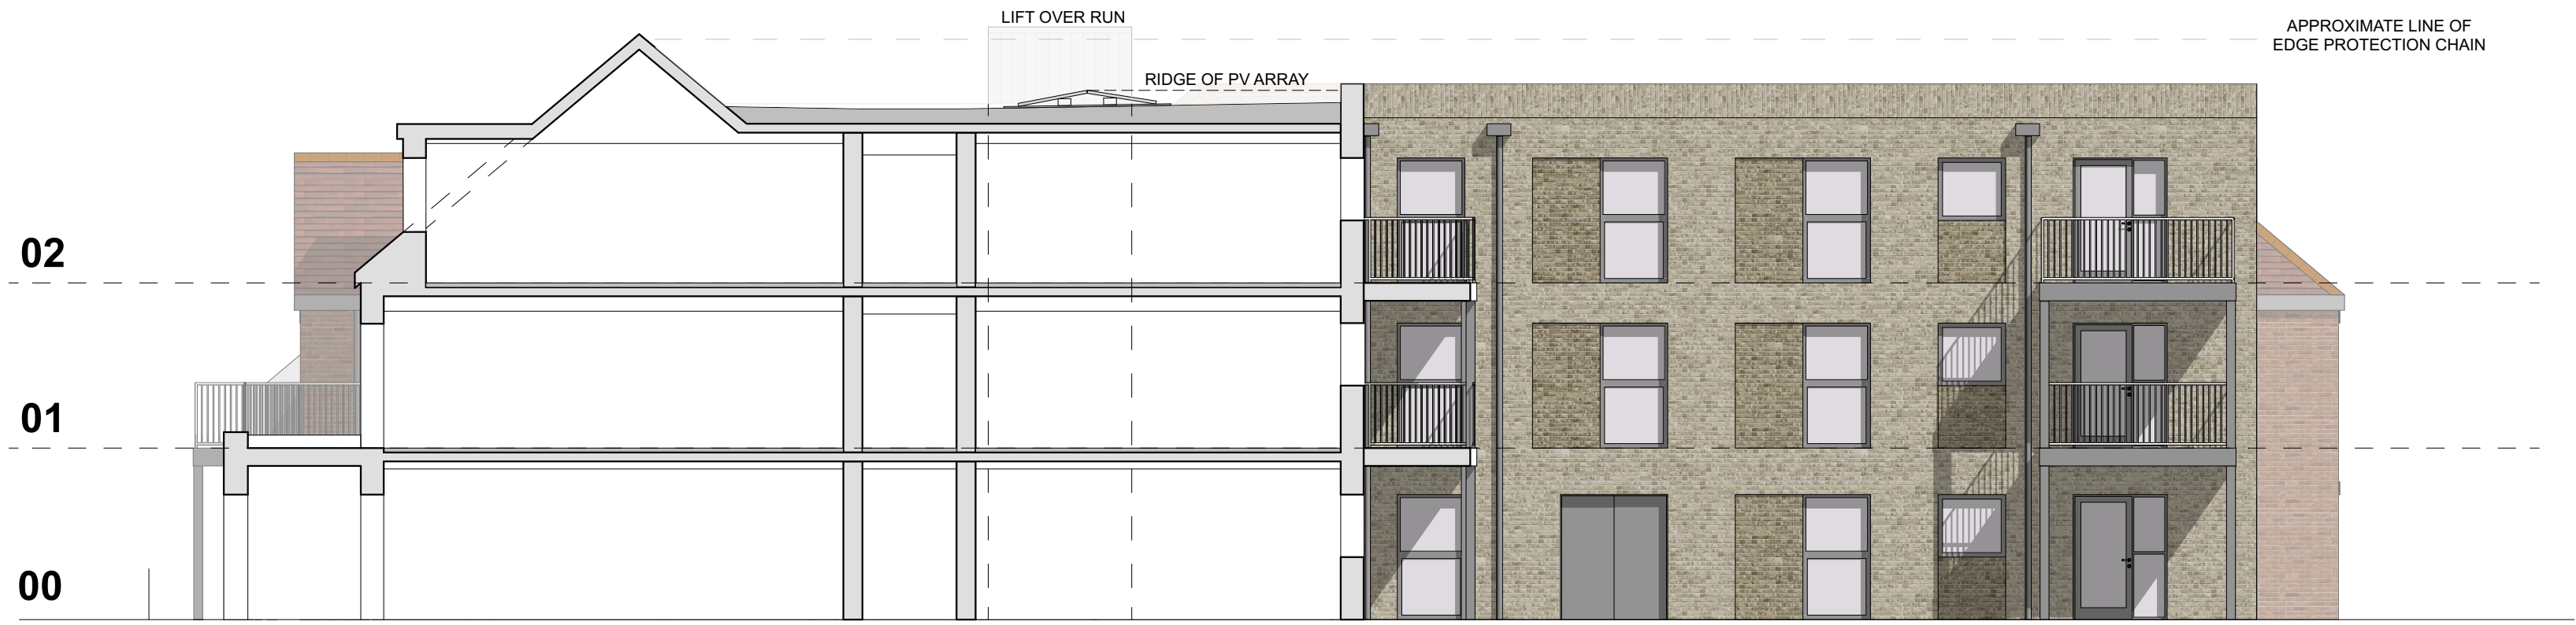

NORTH COURTYARD

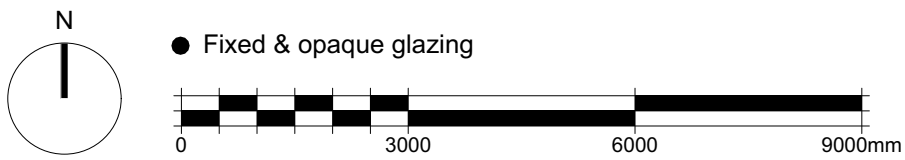

FOR DESIGN FREEZE

**McCARTHY STONE**  
*Life, well lived*

|     |                                |        |    |    |
|-----|--------------------------------|--------|----|----|
| B   | External doors & notes updated | 100425 | CK | SK |
| A   | Glazed doors to MSS and cores  | 170225 | CK | SK |
| Rev | Description                    | Date   | DB | CB |

**PROPOSED ELEVATIONS - CLEAN**

|                     |            |
|---------------------|------------|
| PROJECT             | JOB NO     |
| Boorley Green       | 24.013     |
| SCALE               | DATE       |
| 1/100 @ A1          | April 2024 |
| DRAWN BY/CHECKED BY | REVISION   |
| CK / SK             | B          |
| DWG#                |            |
| SO_2977_03_AC_040   |            |

© HGP Architects Ltd.  
Furzehall Farm, Wickham Road  
Fareham, Hampshire, PO16 7JH

01329 283 225  
email@hgp-architects.co.uk  
hgp-architects.co.uk

**hgp**