



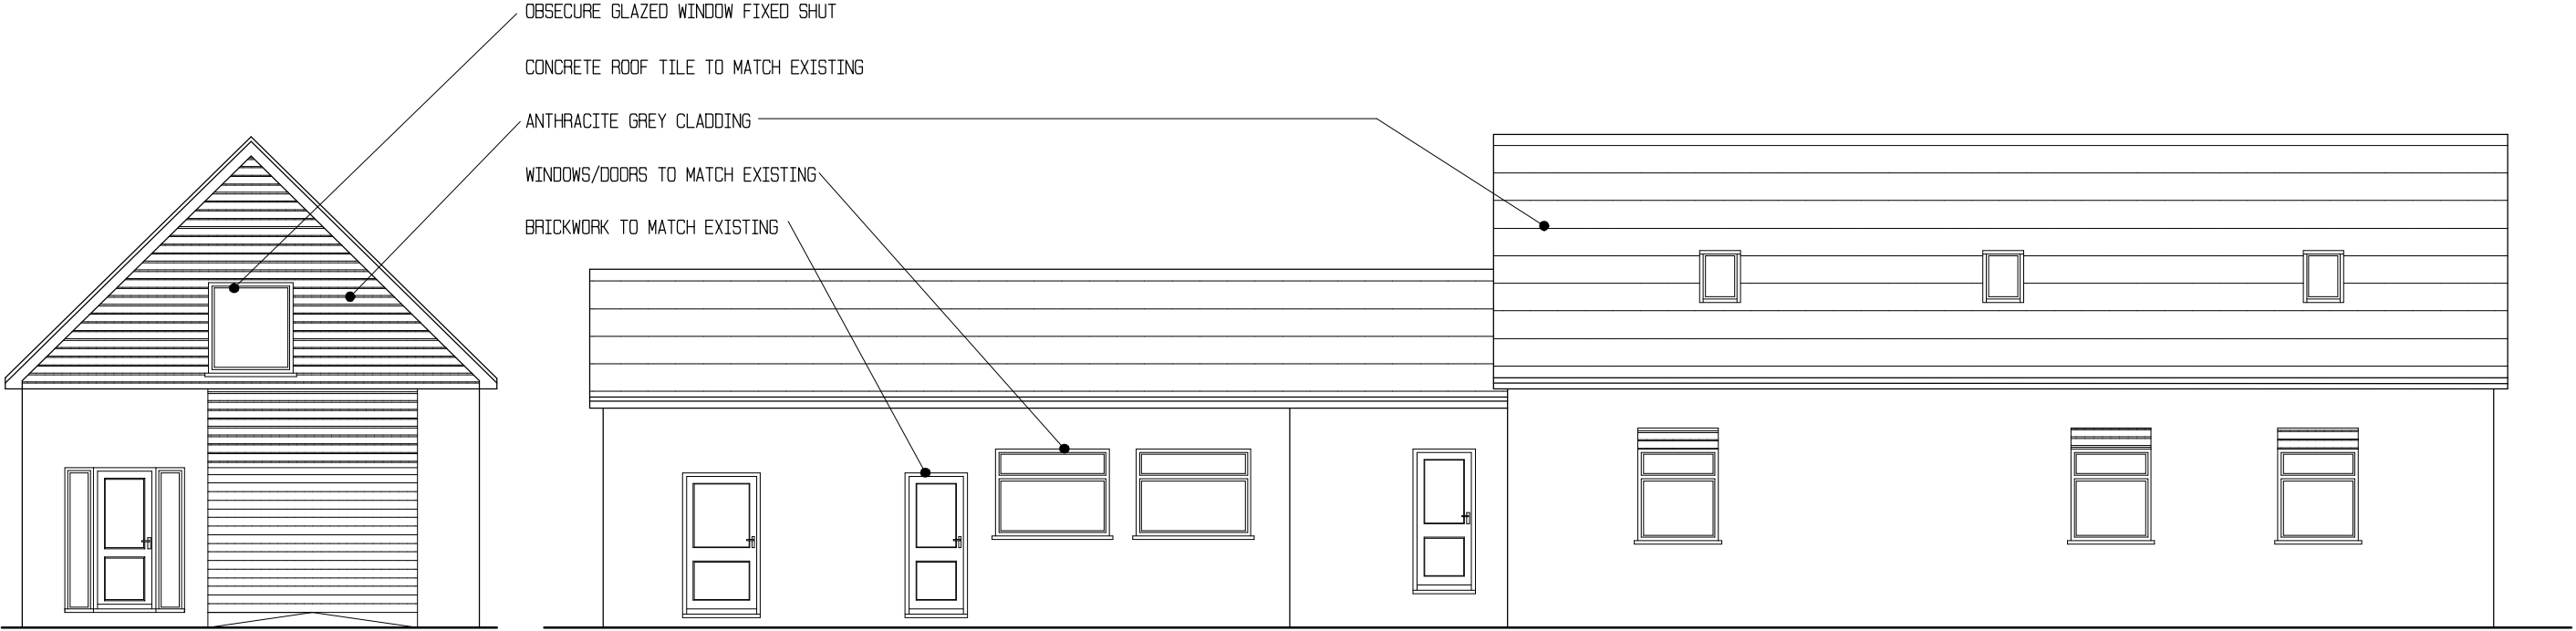


PROPOSED NORTH ELEVATION

PROPOSED EAST ELEVATION

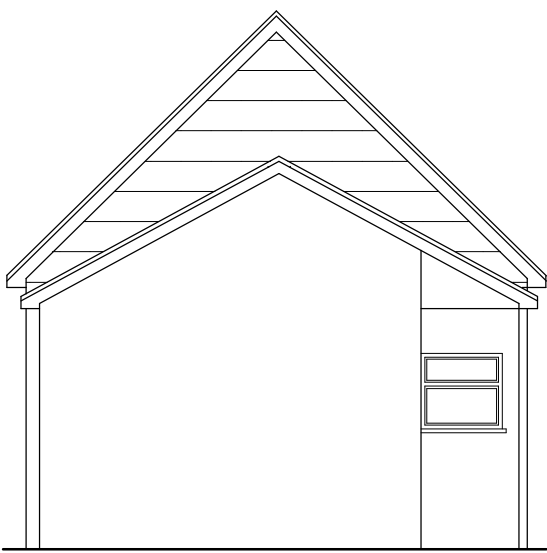


PROPOSED SOUTH ELEVATION

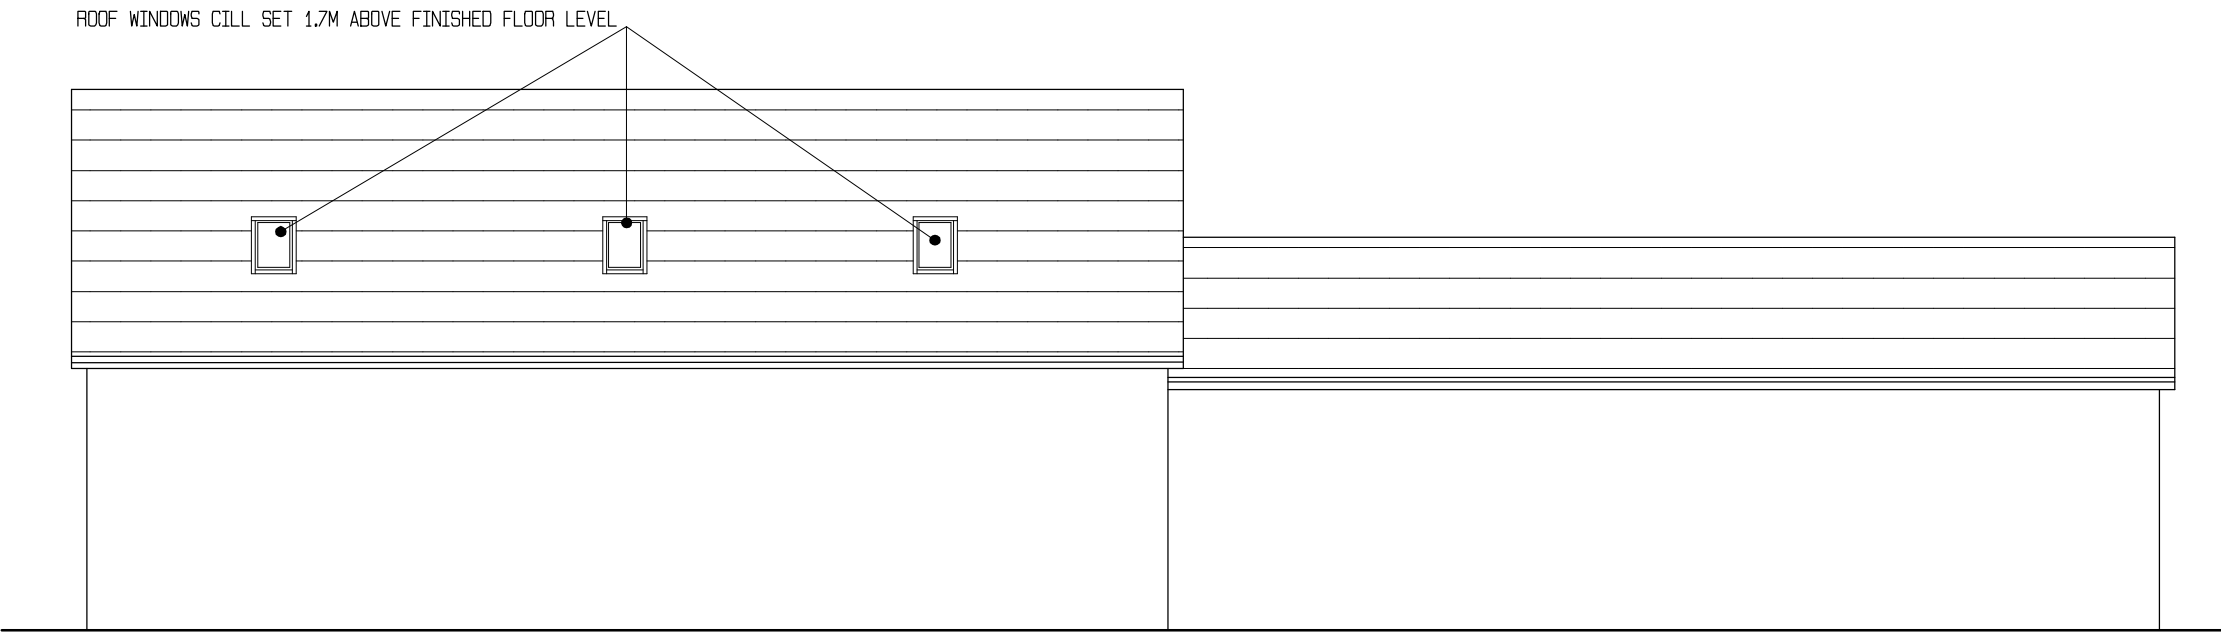


PROPOSED WEST ELEVATION




EXISTING NORTH ELEVATION

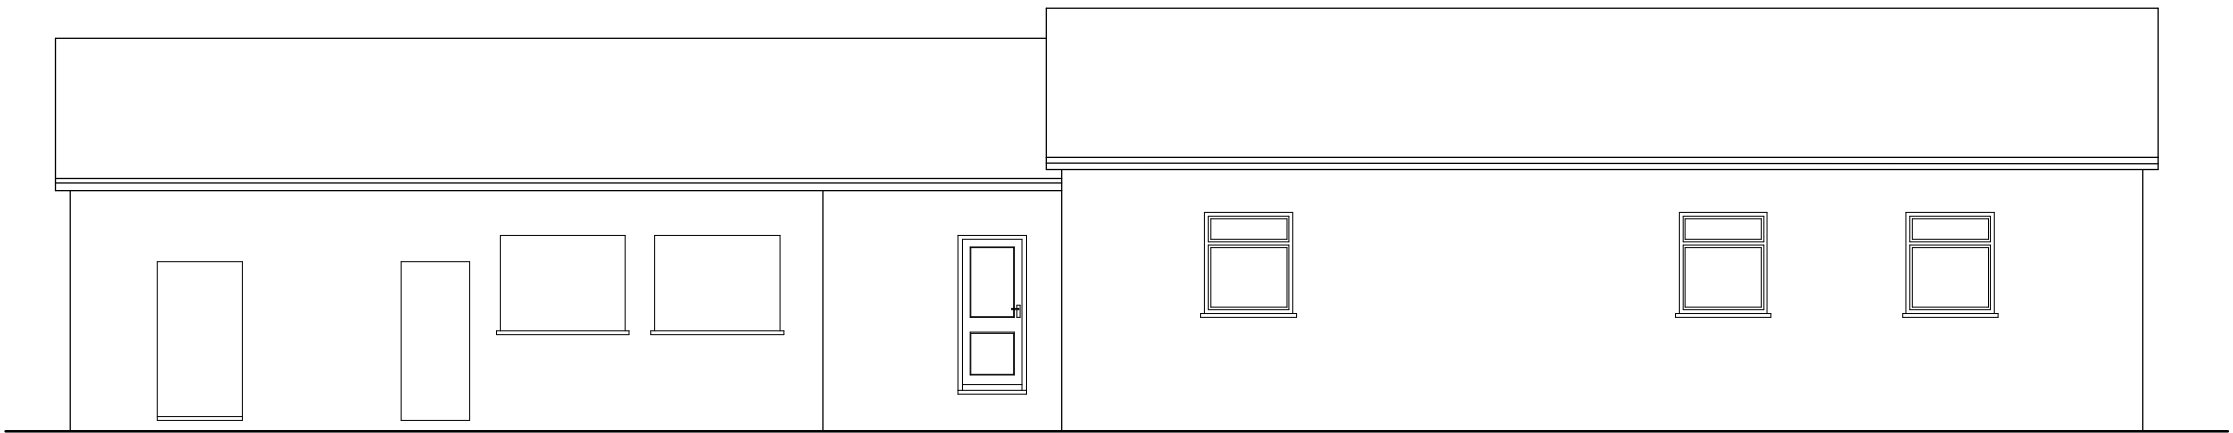


EXISTING EAST ELEVATION

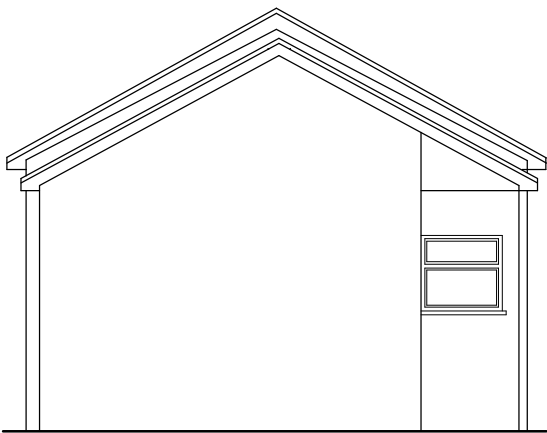


EXISTING SOUTH ELEVATION

 


EXISTING WEST ELEVATION

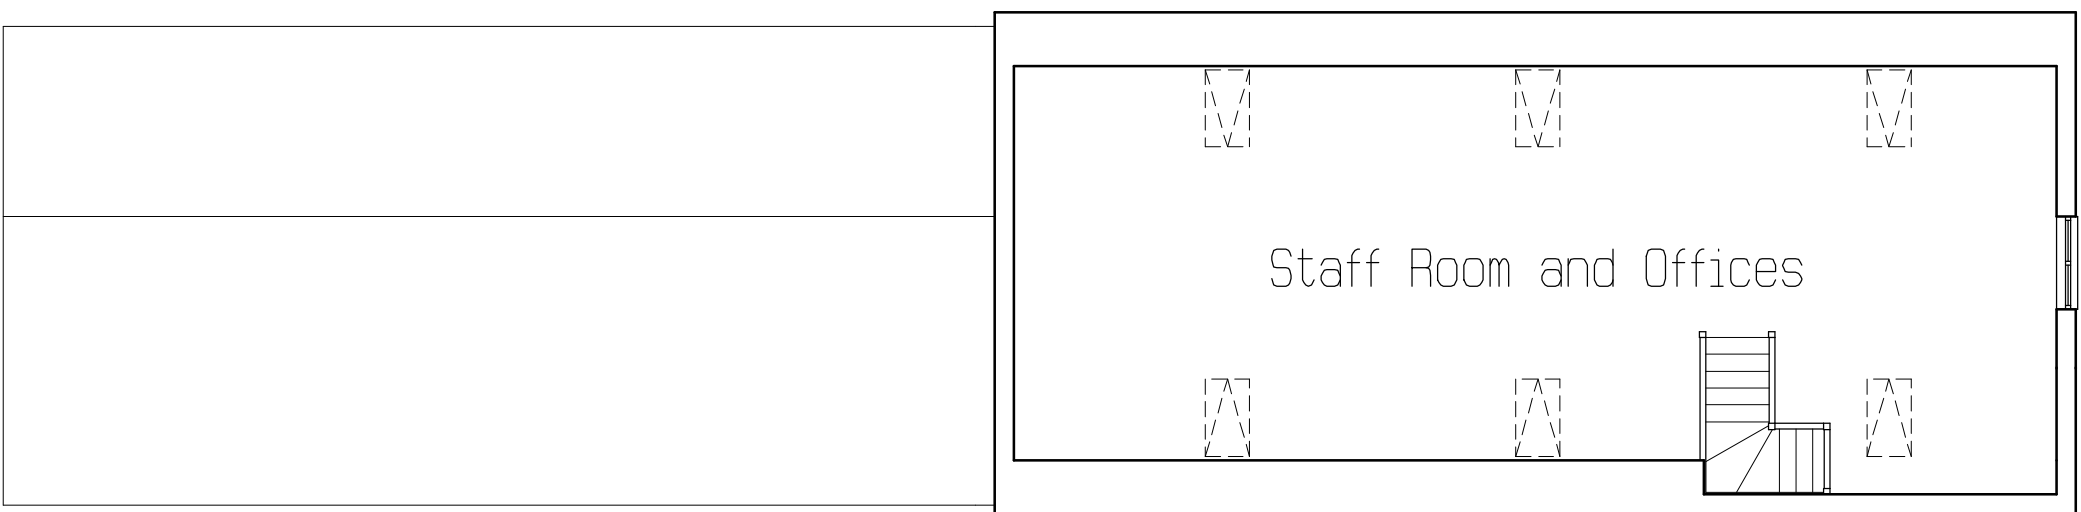


PROPOSED FIRST FLOOR PLAN

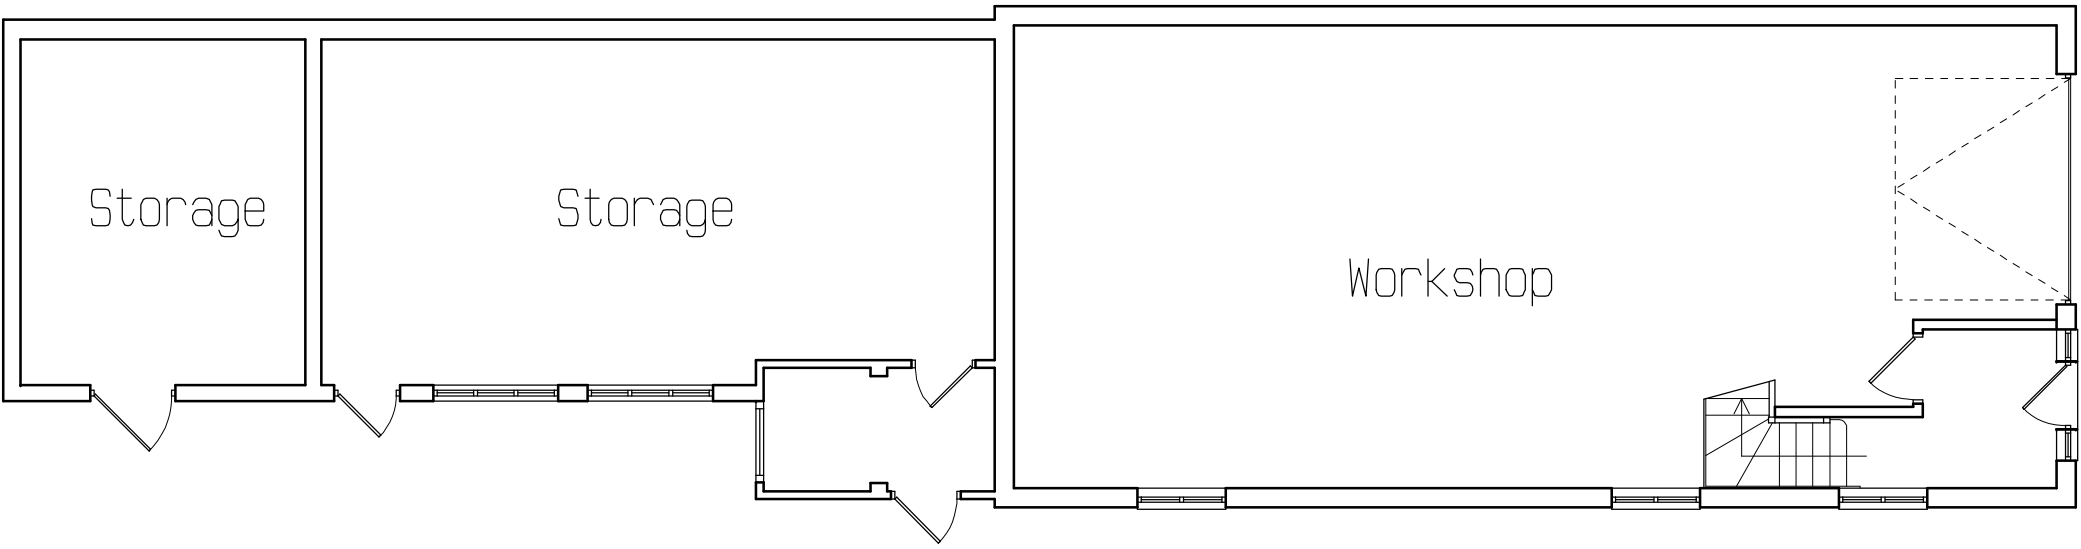

PROPOSED GROUND FLOOR PLAN

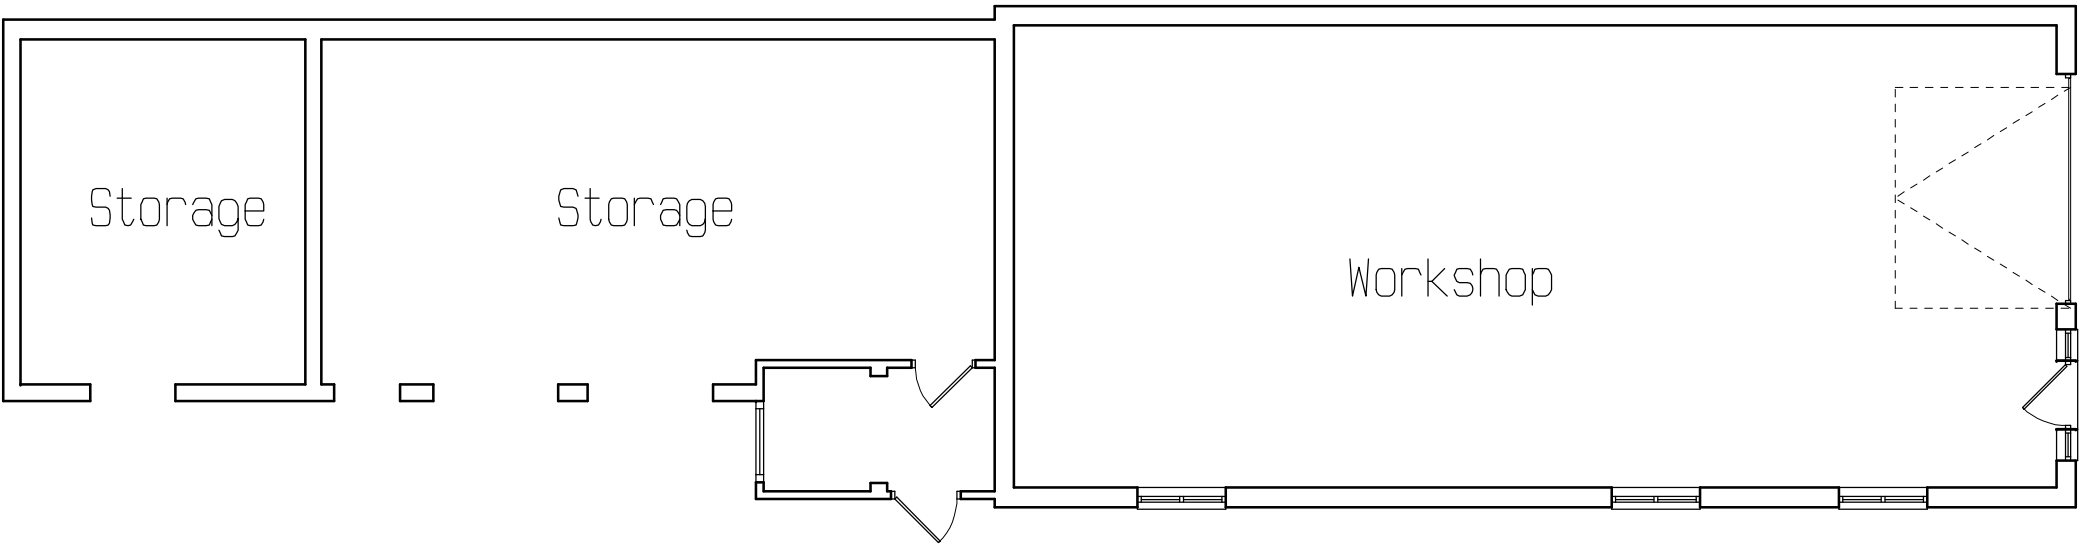

EXISTING GROUND FLOOR PLAN

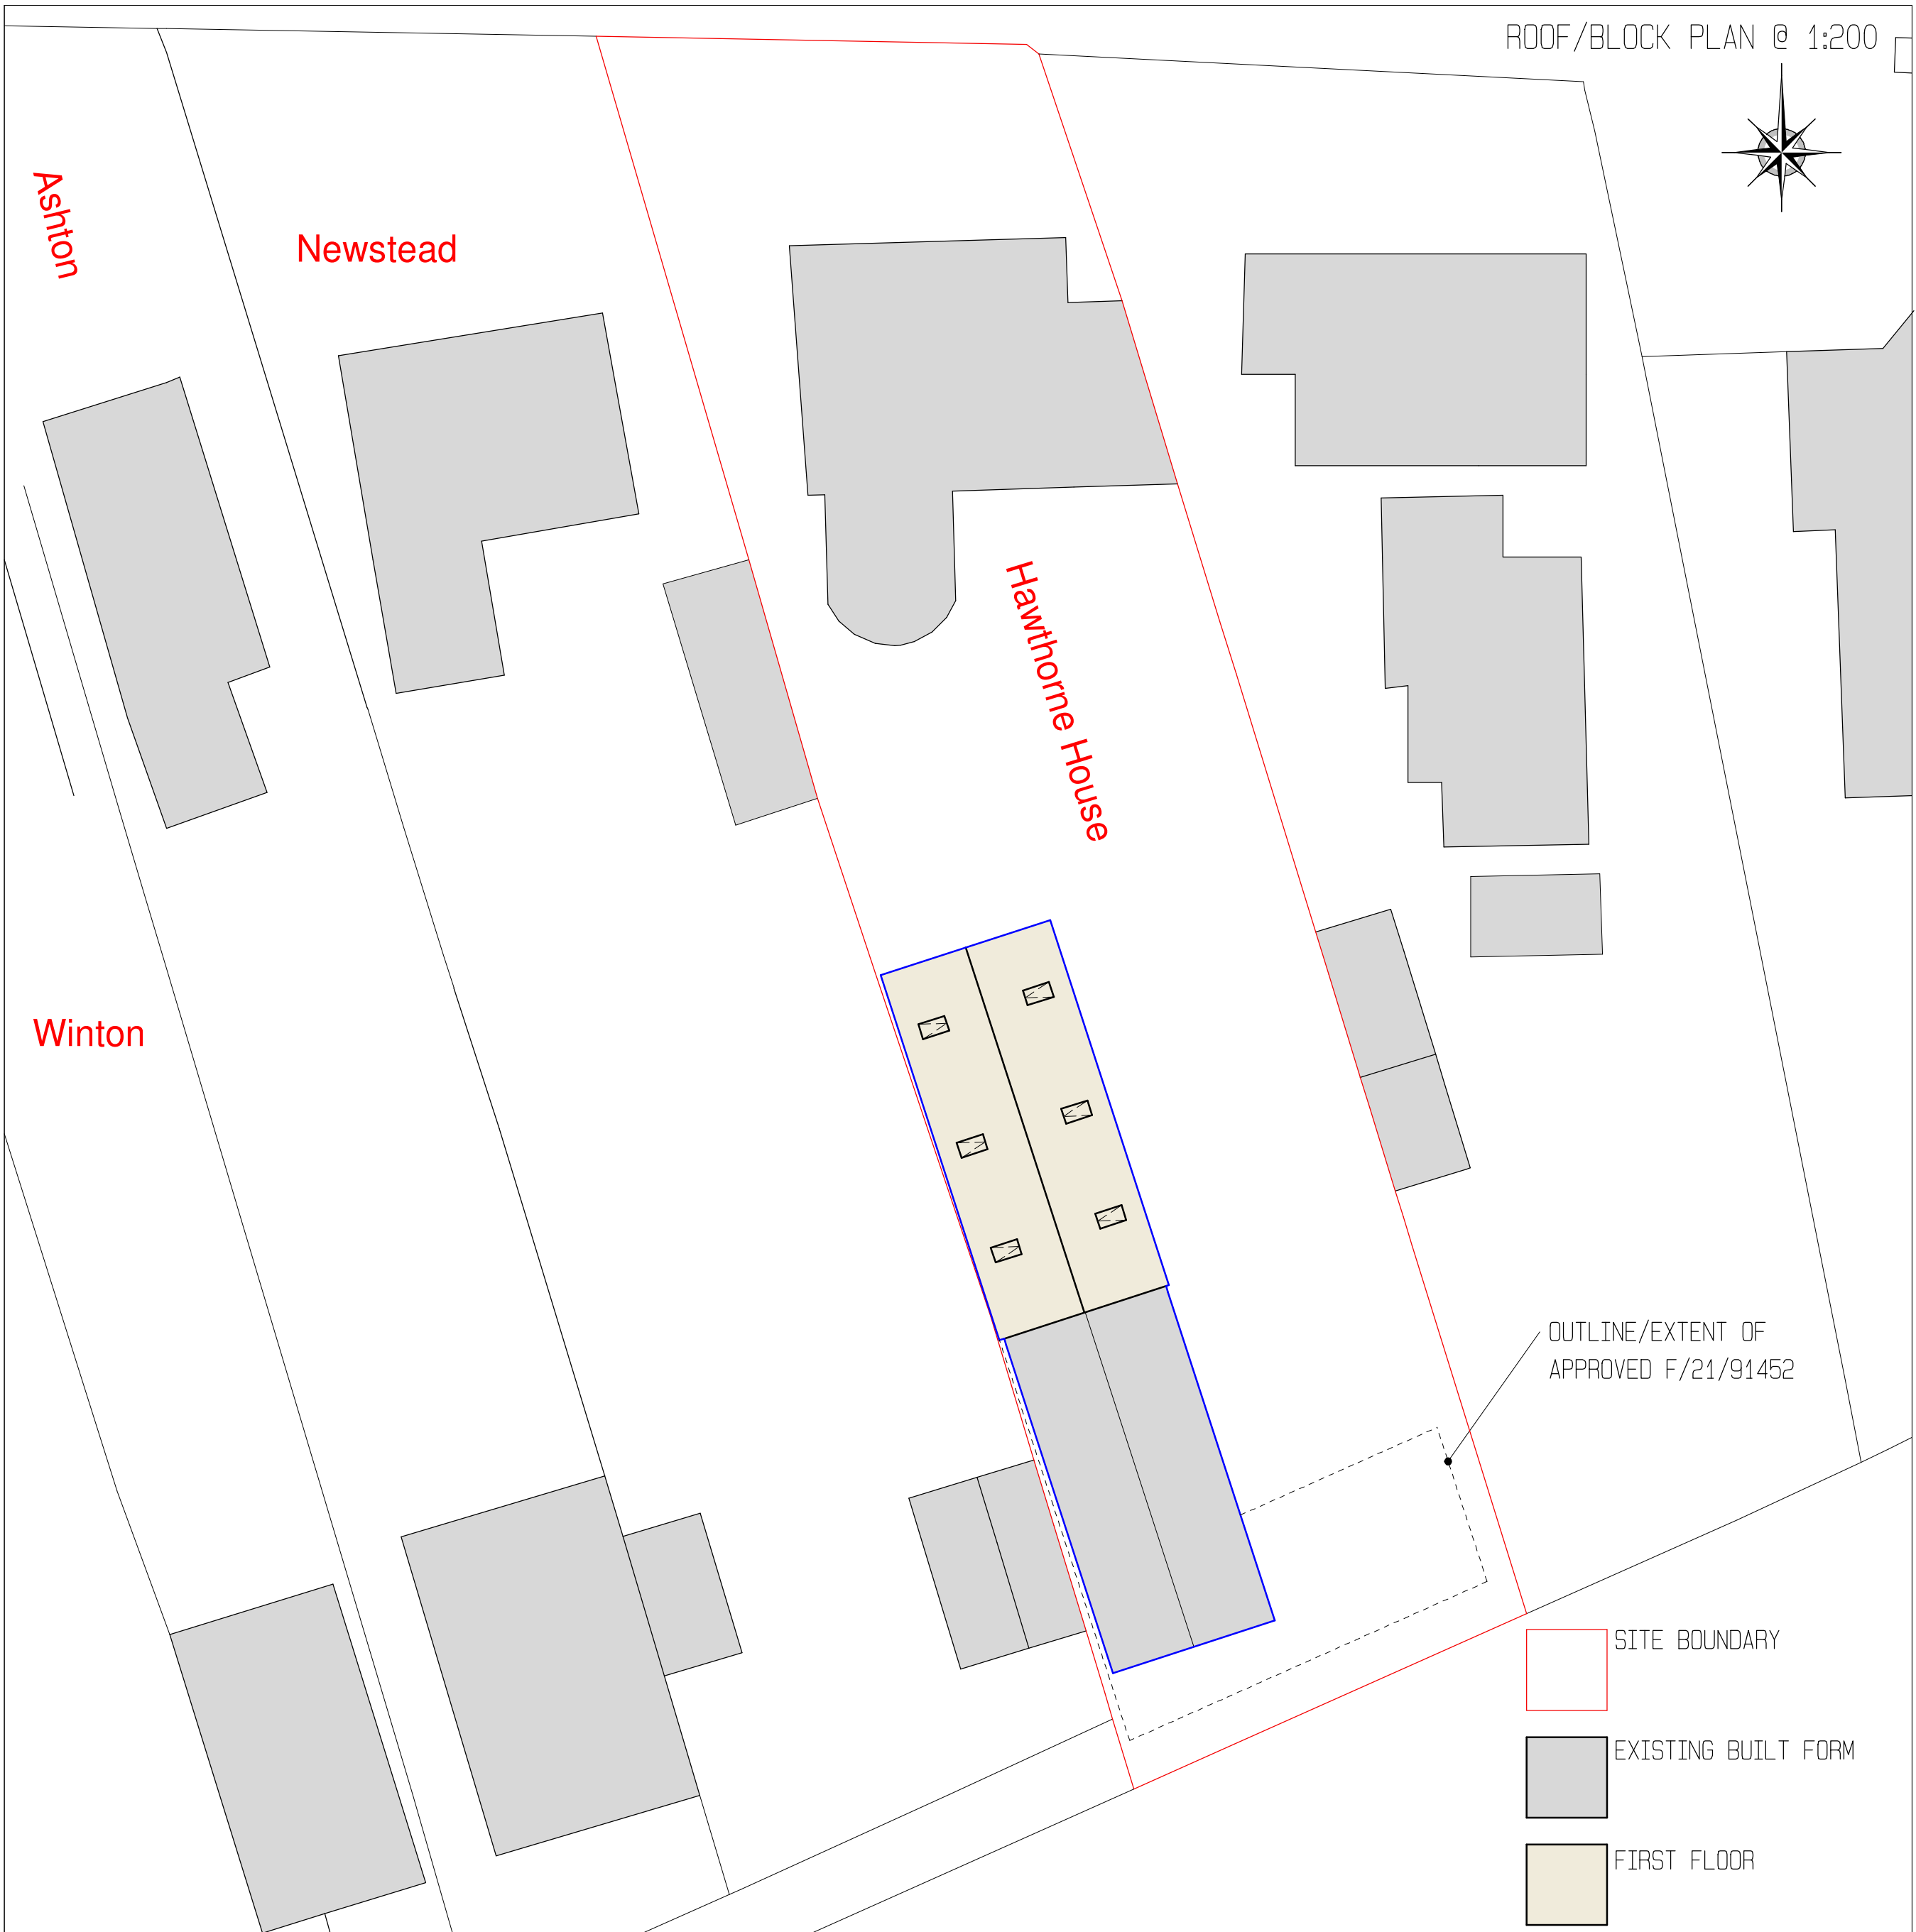

ROOF/BLOCK PLAN @ 1:200



LOCATION PLAN @1:1250

ACA ARCHITECTURAL DESIGN LTD 9 WOODSIDE AVENUE EASTLEIGH SO50 9ES Tel: 07817616023 or Email: acaadesign@gmail.com	
Client Mr & Mrs Bunting	
Project Title Hawthorne House, Botley Road West End, SO30 3HA	
Drawing Title Existing/Proposed Plans And Elevations	
Scale 1:100, 1:200 & 1:1250 On A1 Paper	Drawn By AC
© This drawing is the copyright of ACA Design Limited. It may not be copied, altered or reproduced without their written authority. IF IN DOUBT ASK !!!	
Drawing No. 2025/01	Rev.