





Existing Front Elevation

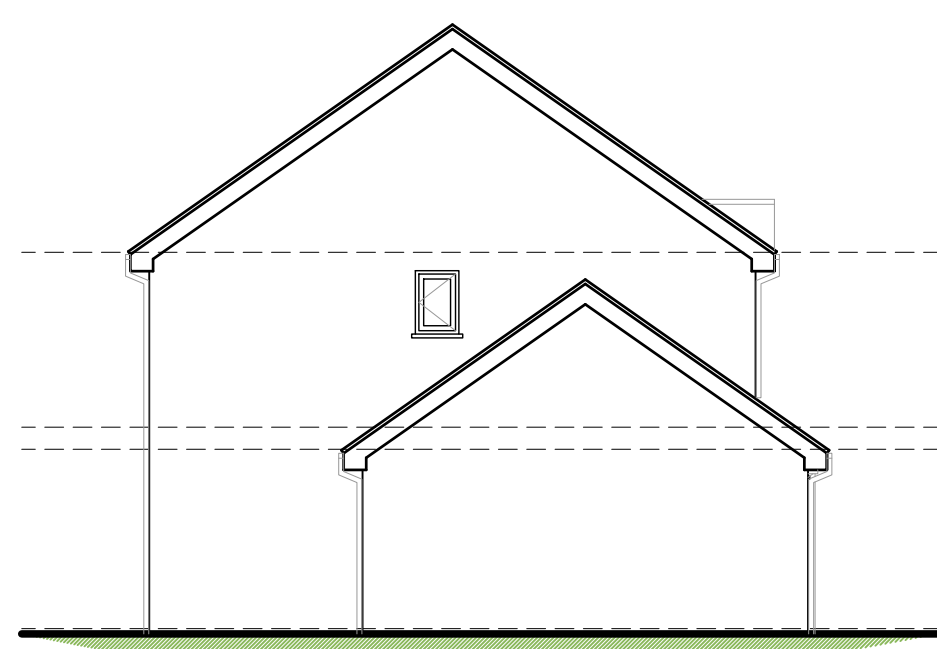


Existing Side Elevation



Existing Rear Elevation

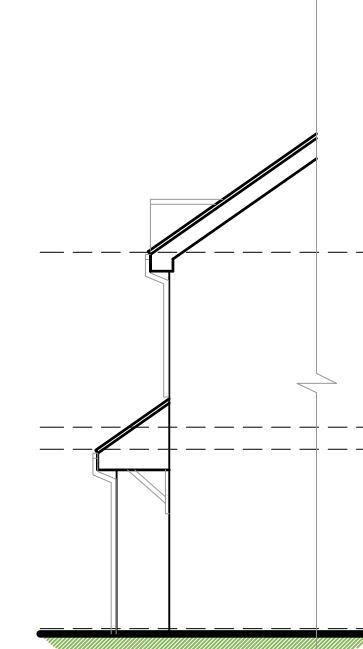


Existing Side Elevation

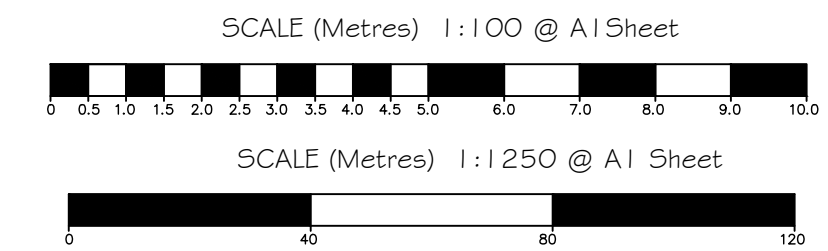


Drawing Notes:

The copyright of this drawing belongs solely with BPS Design Consultants Ltd, it should not be copied or reproduced without their written consent.


Written dimensions to take precedent over scaling the drawing however all dimensions to be checked and verified on site prior to commencing works. The Contractor shall take all responsibility for setting out. Any discrepancies should be clarified prior to proceeding with work.

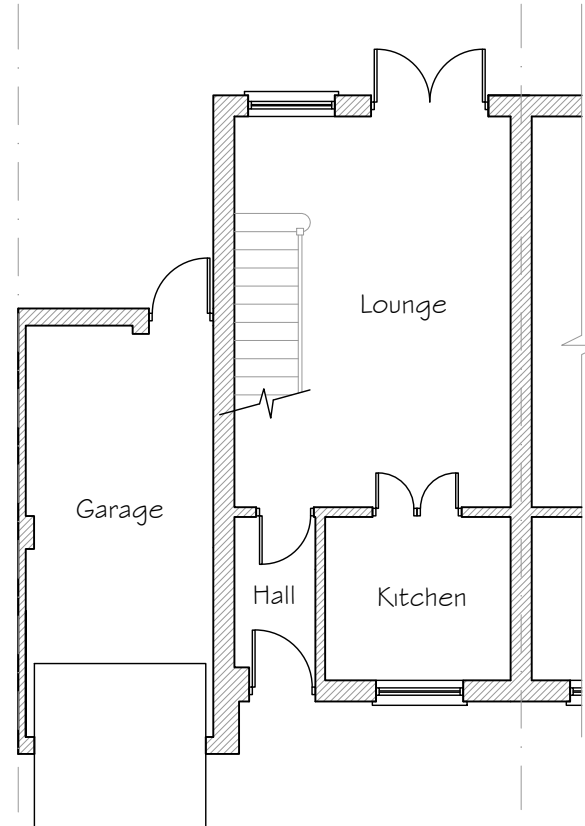


Existing Ground Floor Plan

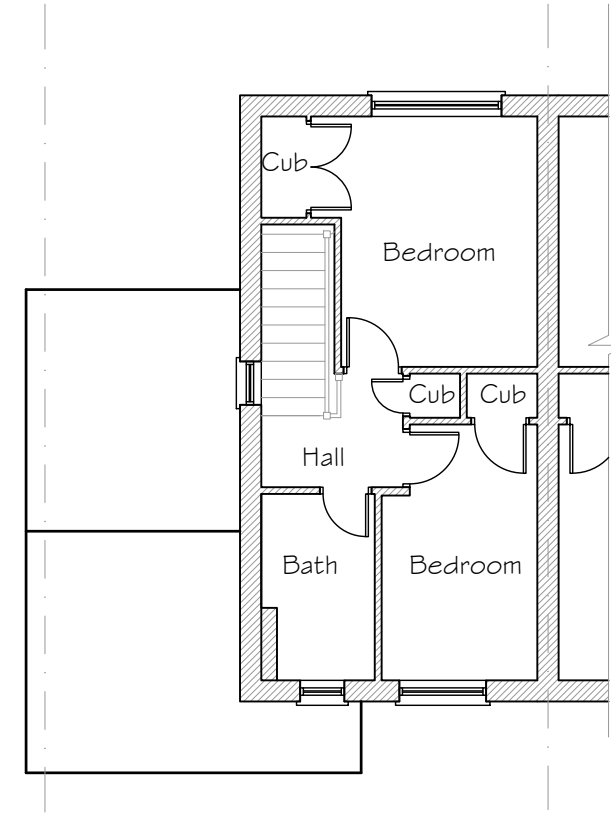

Existing First Floor Plan

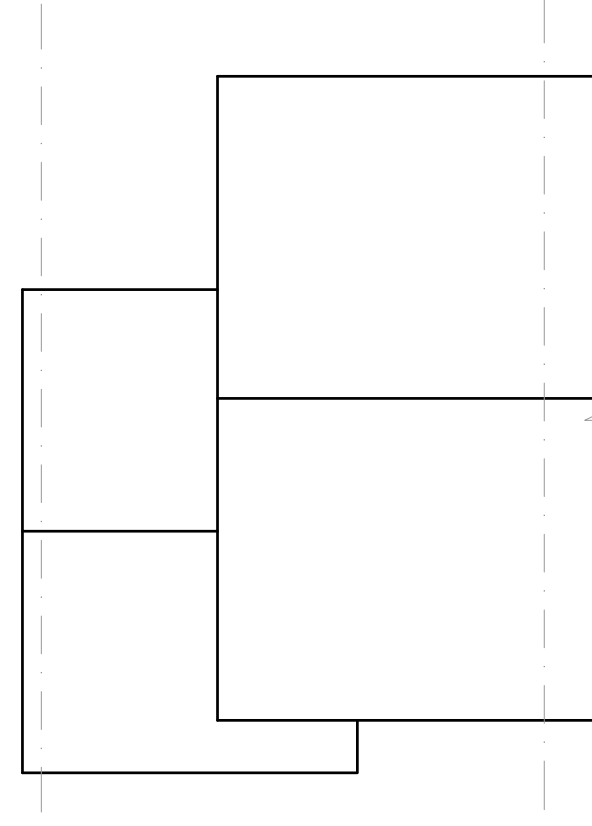


Existing Roof Plan

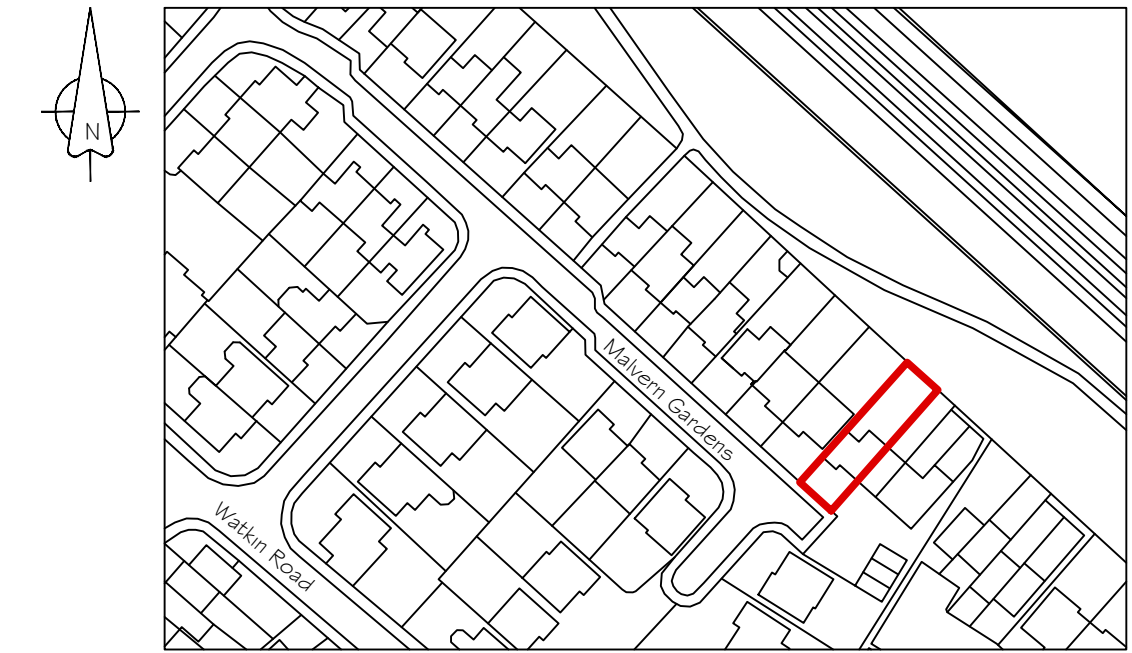


Location Plan 1:1250


Existing Elevations and Plans 1:100

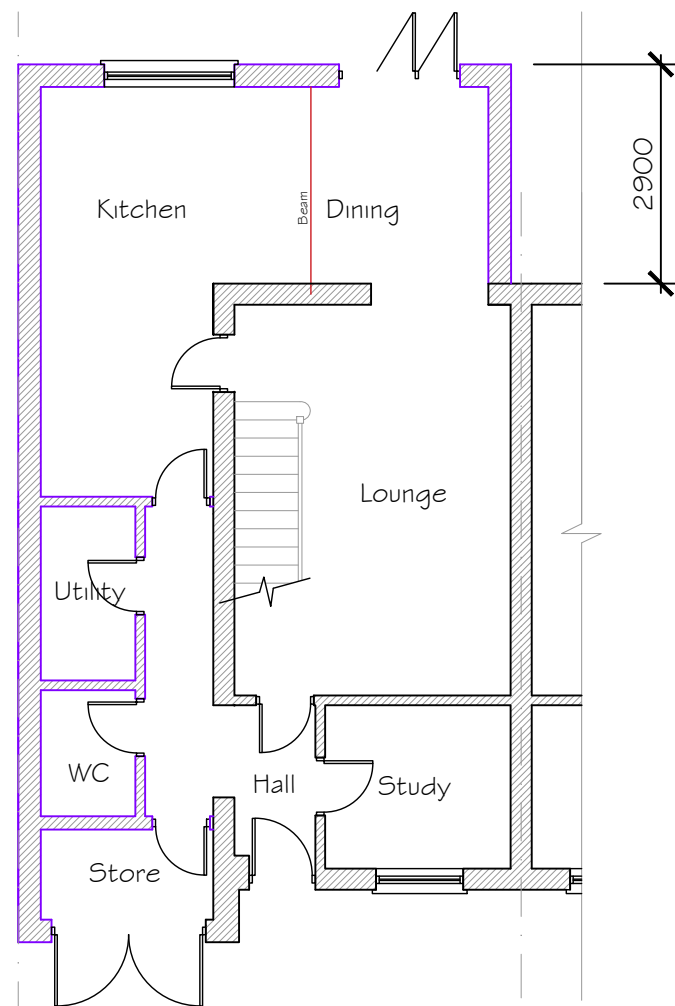

Proposed Ground Floor Plan

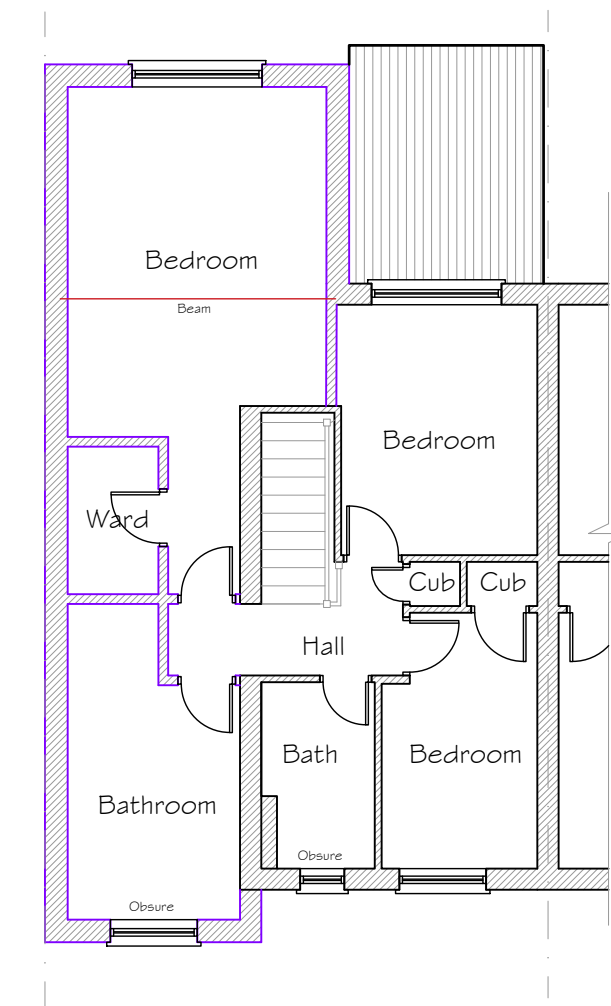

Proposed First Floor Plan

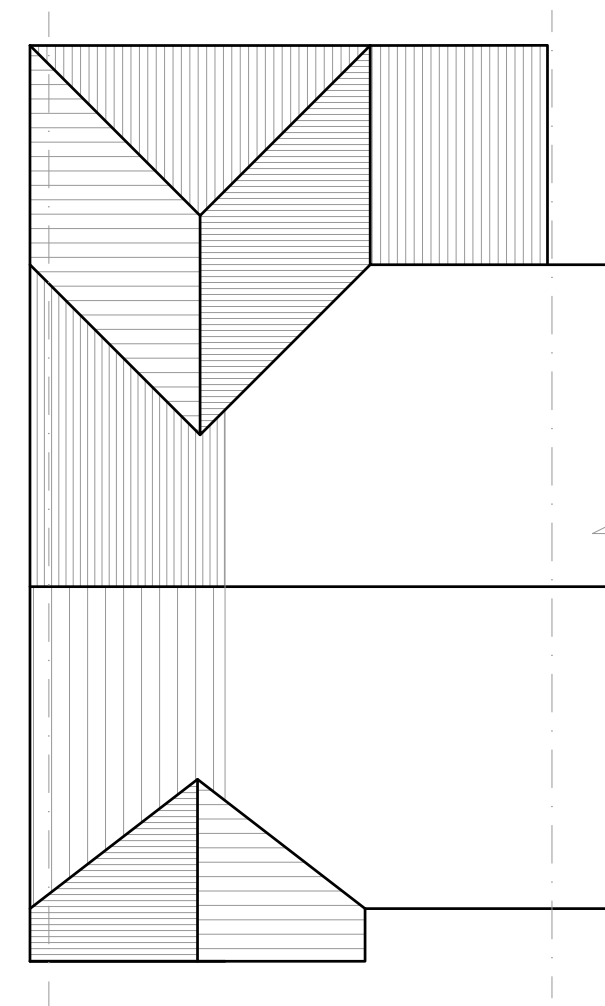

Proposed Roof Plan



Block Plan 1:500




Existing drive providing 2 No parking spaces.
Spaces sized at 2.4m wide x 4.8m long.




Proposed Front Elevation



Existing Rear Elevation

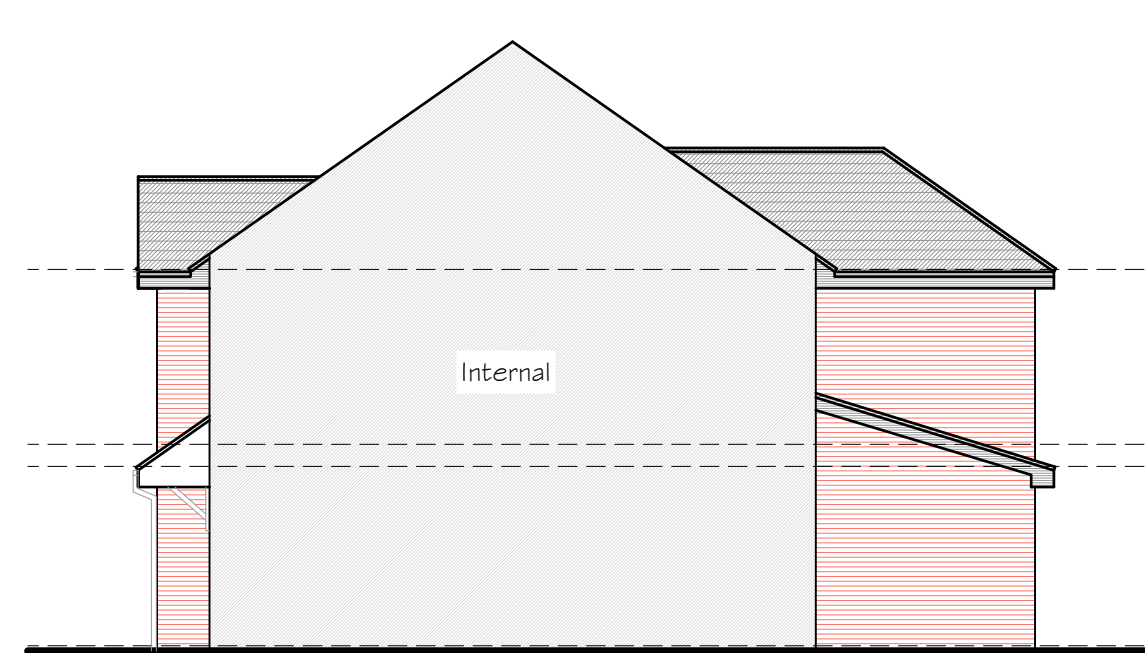

Proposed Side Elevation

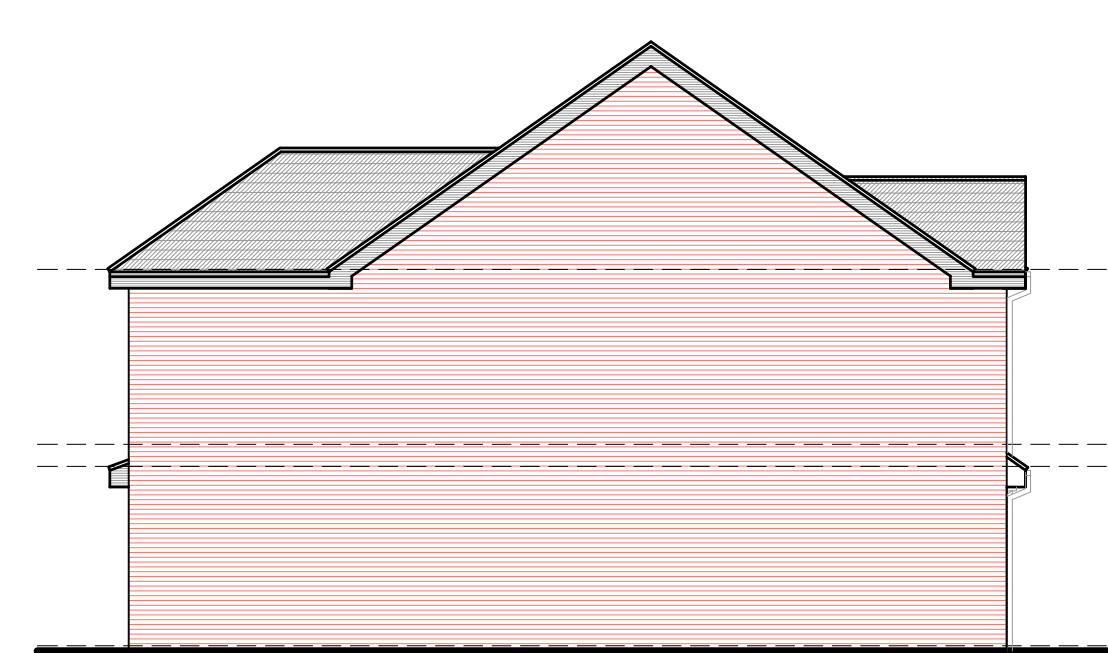

Proposed Side Elevation

Proposed Elevations and Plans 1:100

Issued for
Planning

BPS Design Consultants Ltd Architectural Services and Structural Engineers		
Seafields, Dodwell lane, Bursledon, Southampton, SO31 1DU		
Tel: 023 8040 4017		
robert@bpsdesign.co.uk Mobile: 07915 604 293		colin@bpsdesign.co.uk Mobile: 07886 855 897
www.bpsdesign.co.uk		
Project: 20 Malvern Gardens Hedge End Southampton SO30 2UJ		
Client: Mr and Mrs Jenkins		
Dwg Title: Existing and Proposed		
Dwg No: PL/01		Revision: -
Date: April 2025	By: rjn	Scale: As Shown
The Copyright of this drawing belongs solely to BPS Design Consultants Ltd. It should not be copied or reproduced without consent from BPS Design Consultants Ltd. Original drawing at A1 size.		