



PROPOSED SIDE ELEVATION (SOUTH)




PROPOSED REAR ELEVATION (EAST)

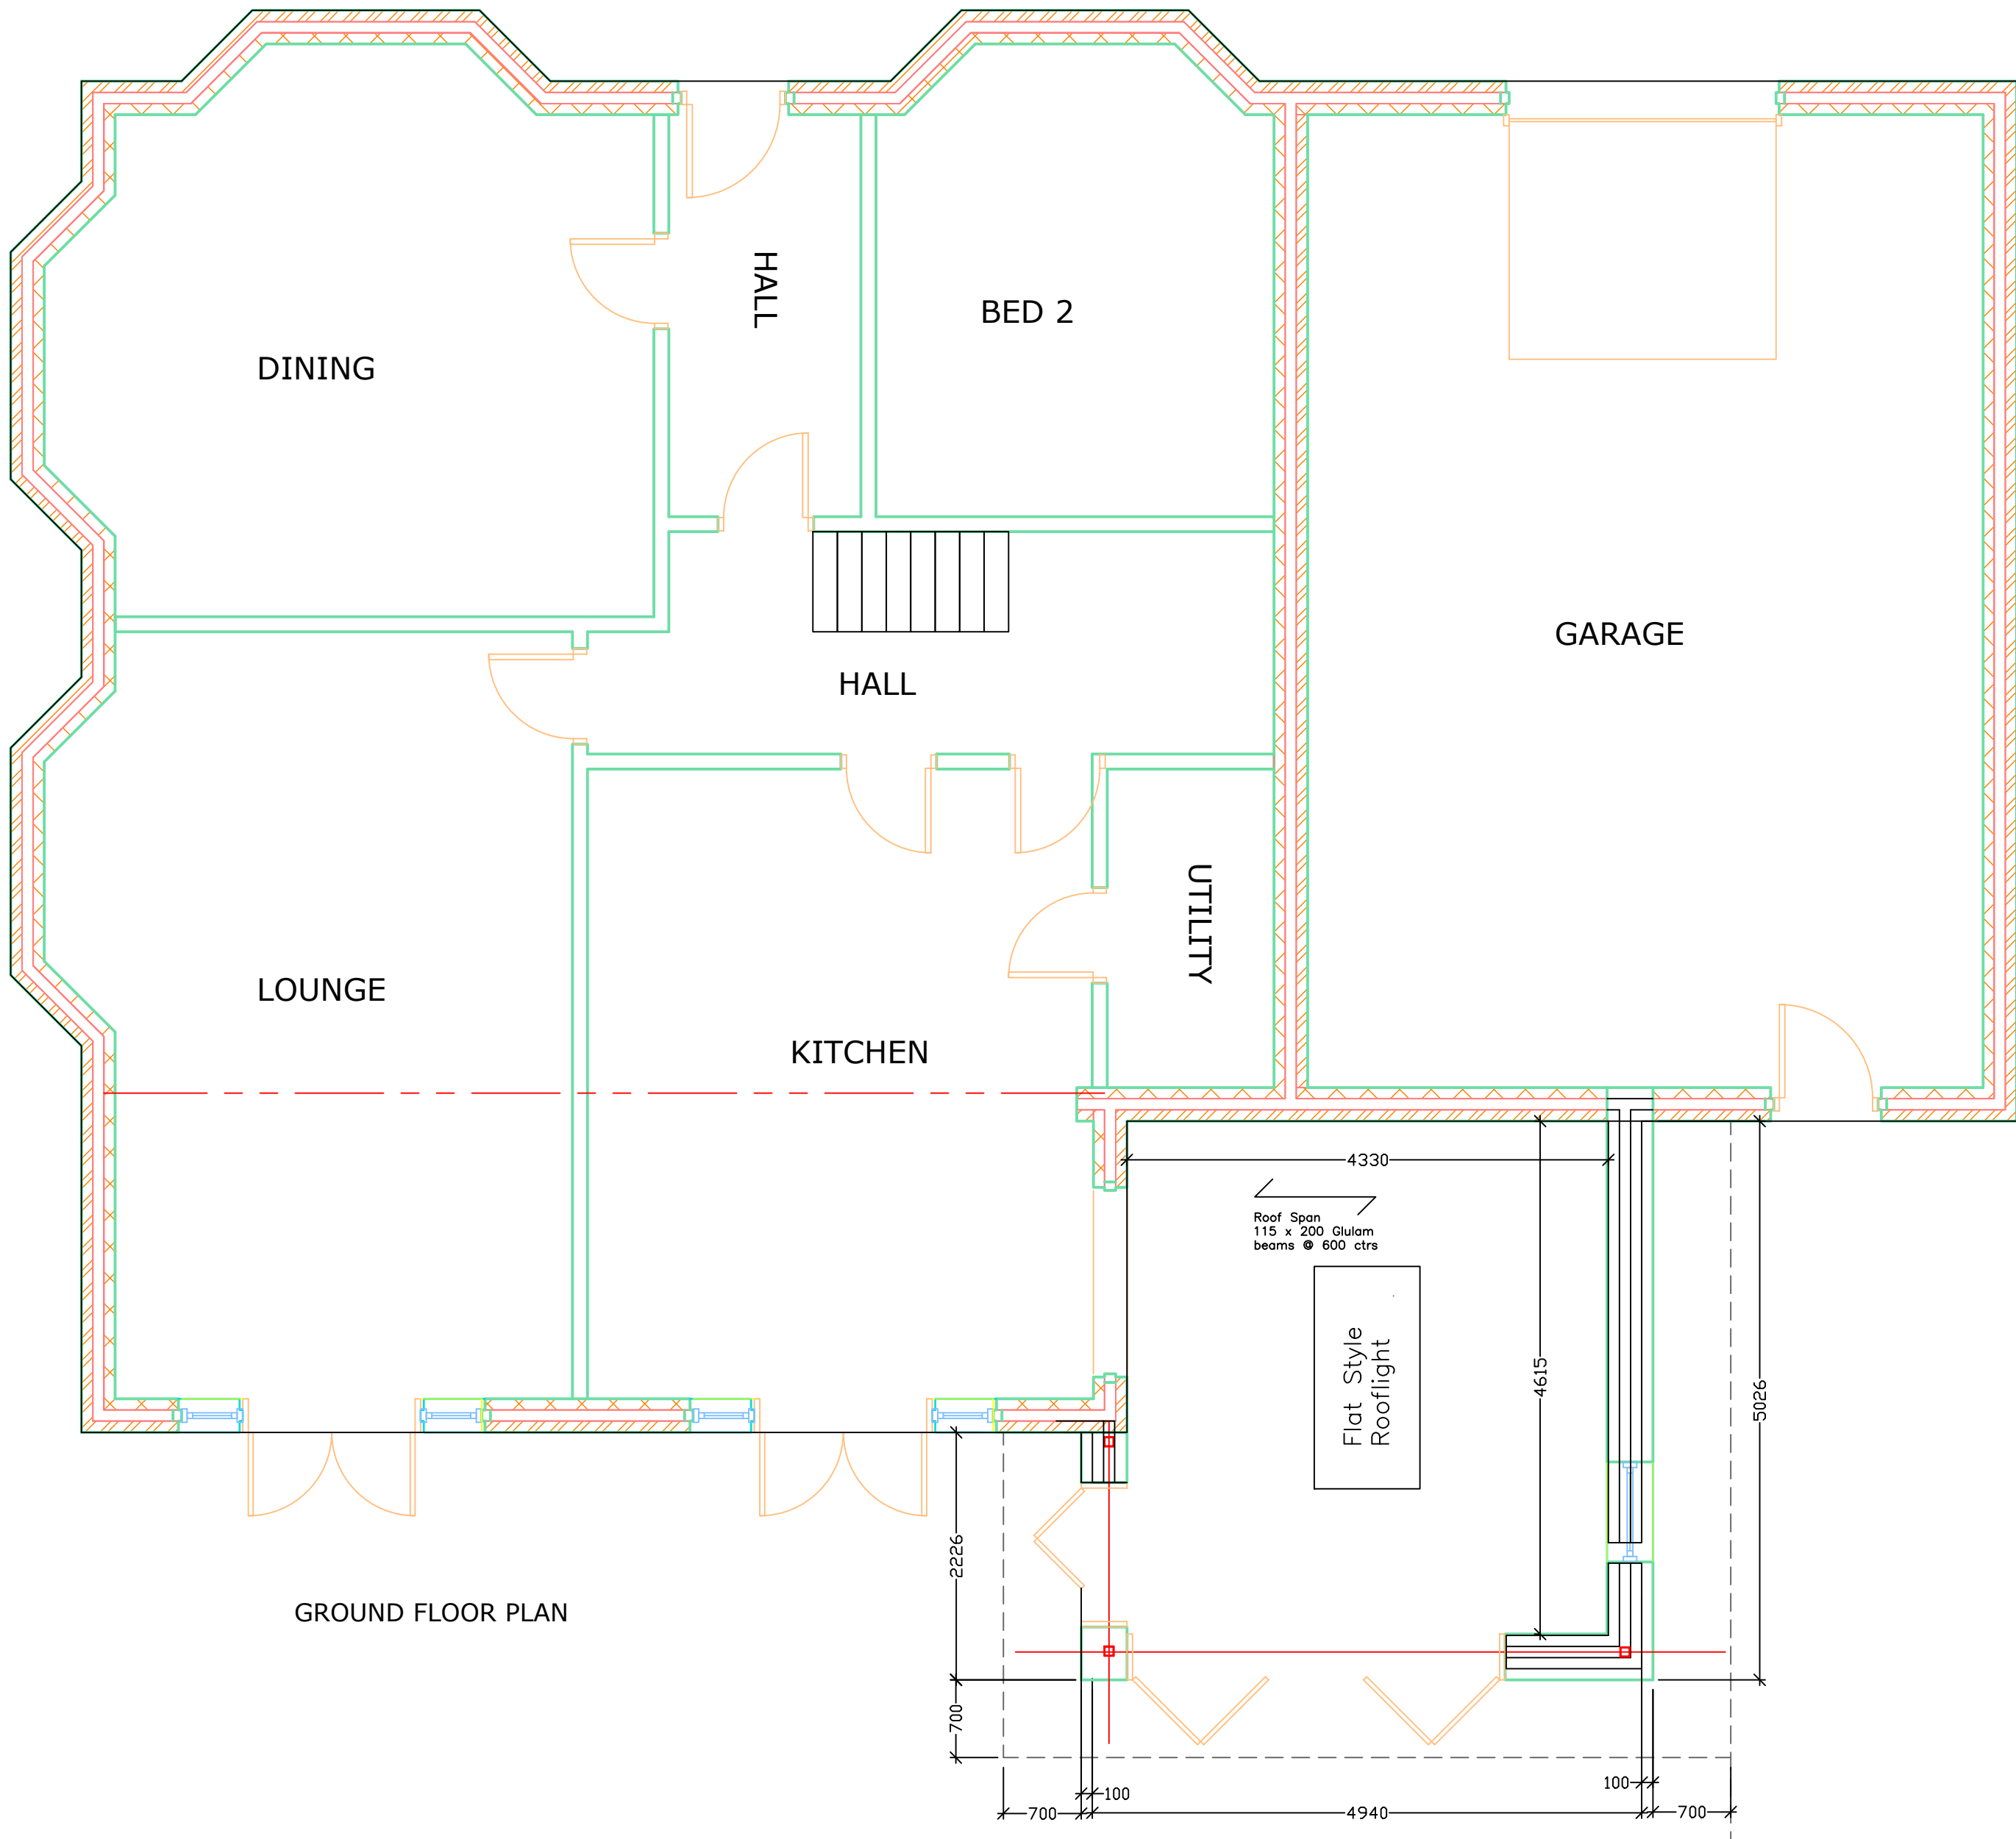

GROUND FLOOR PLAN

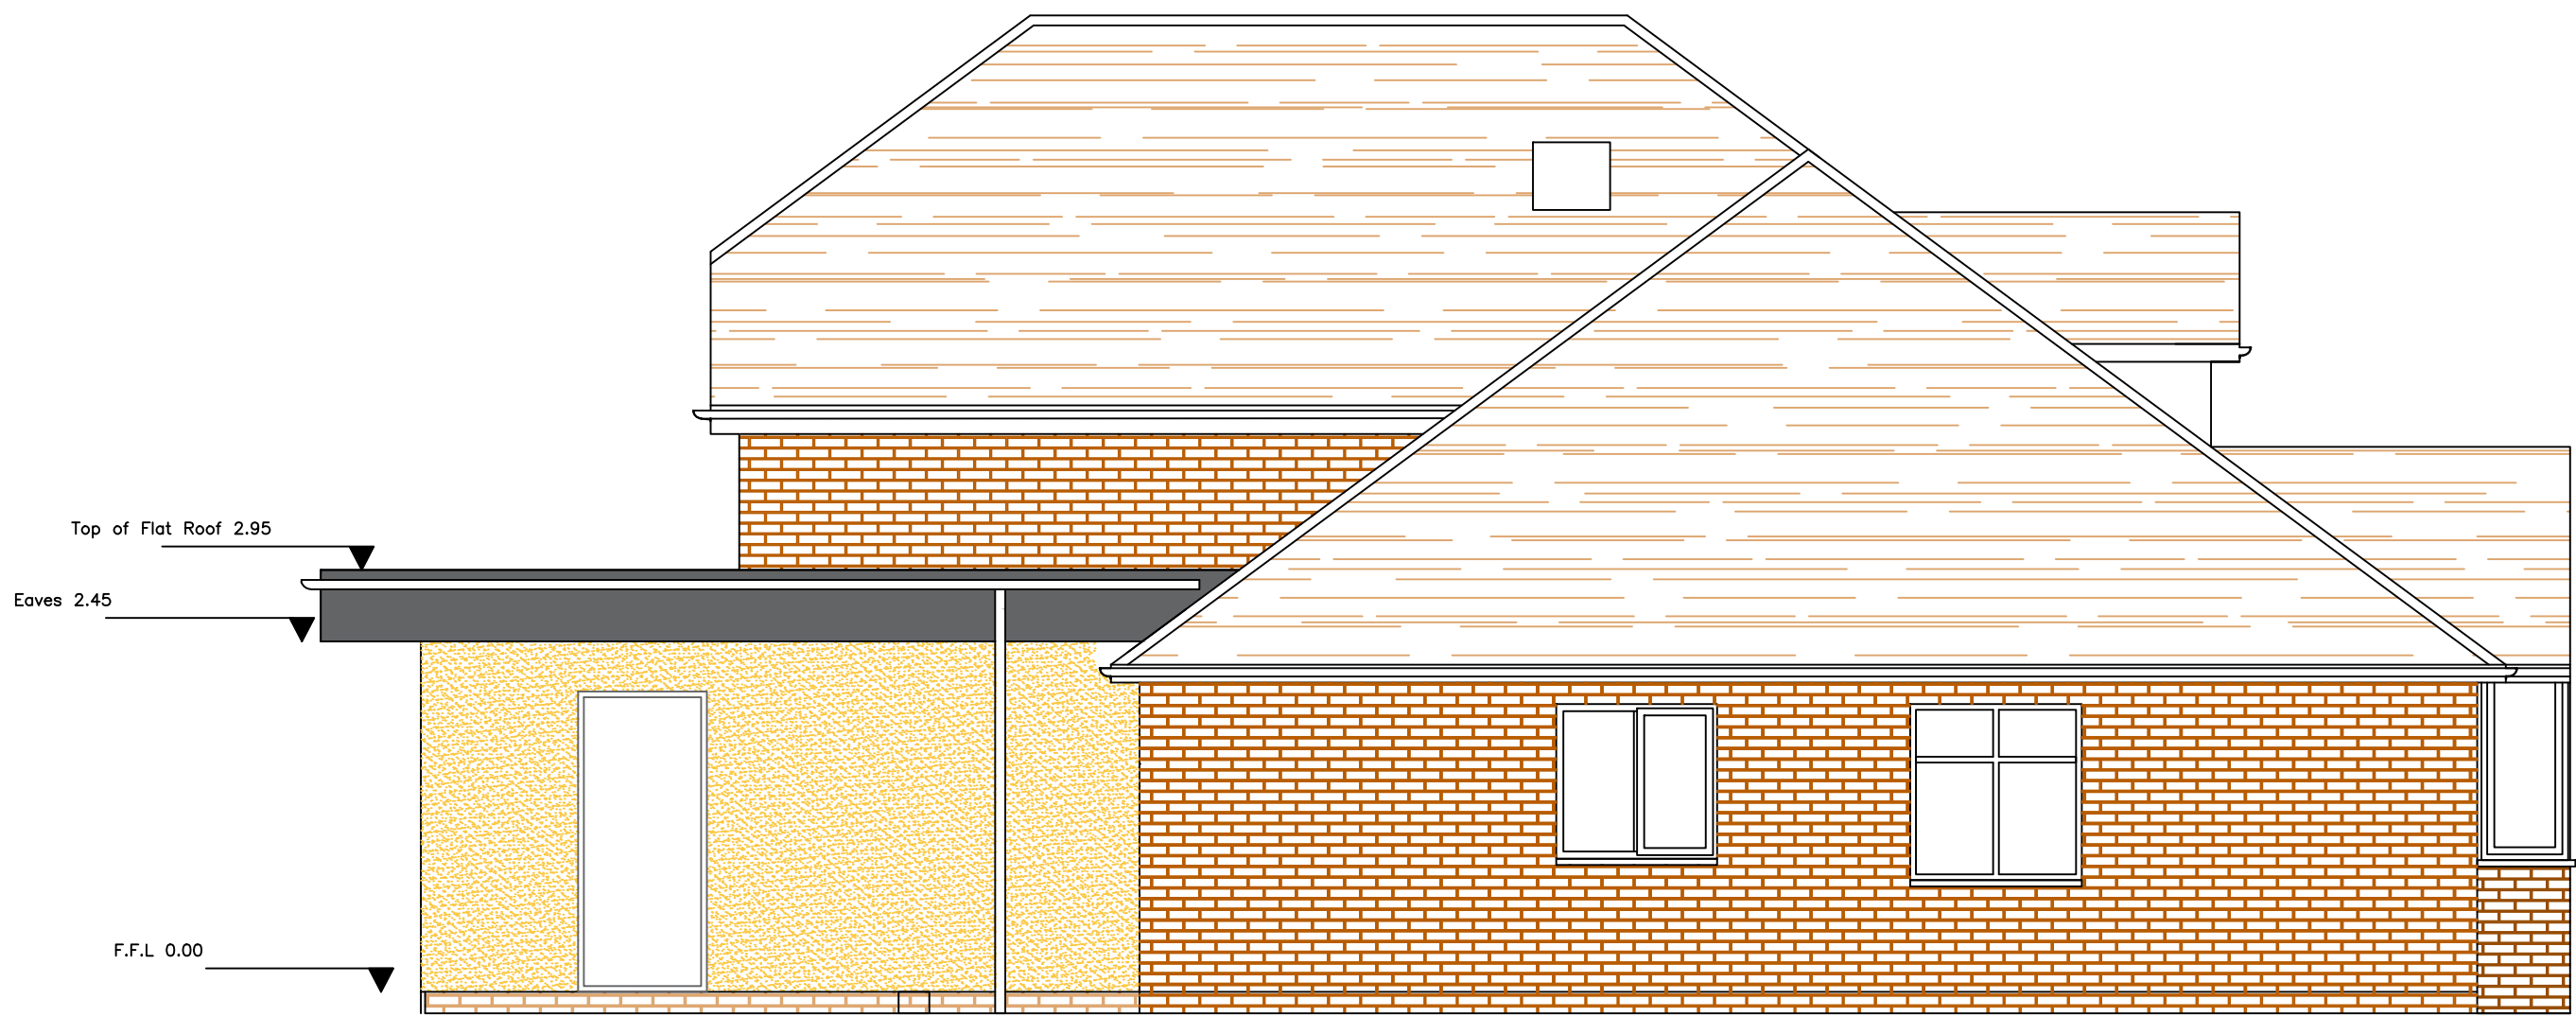

PROPOSED SIDE ELEVATION (NORTH)

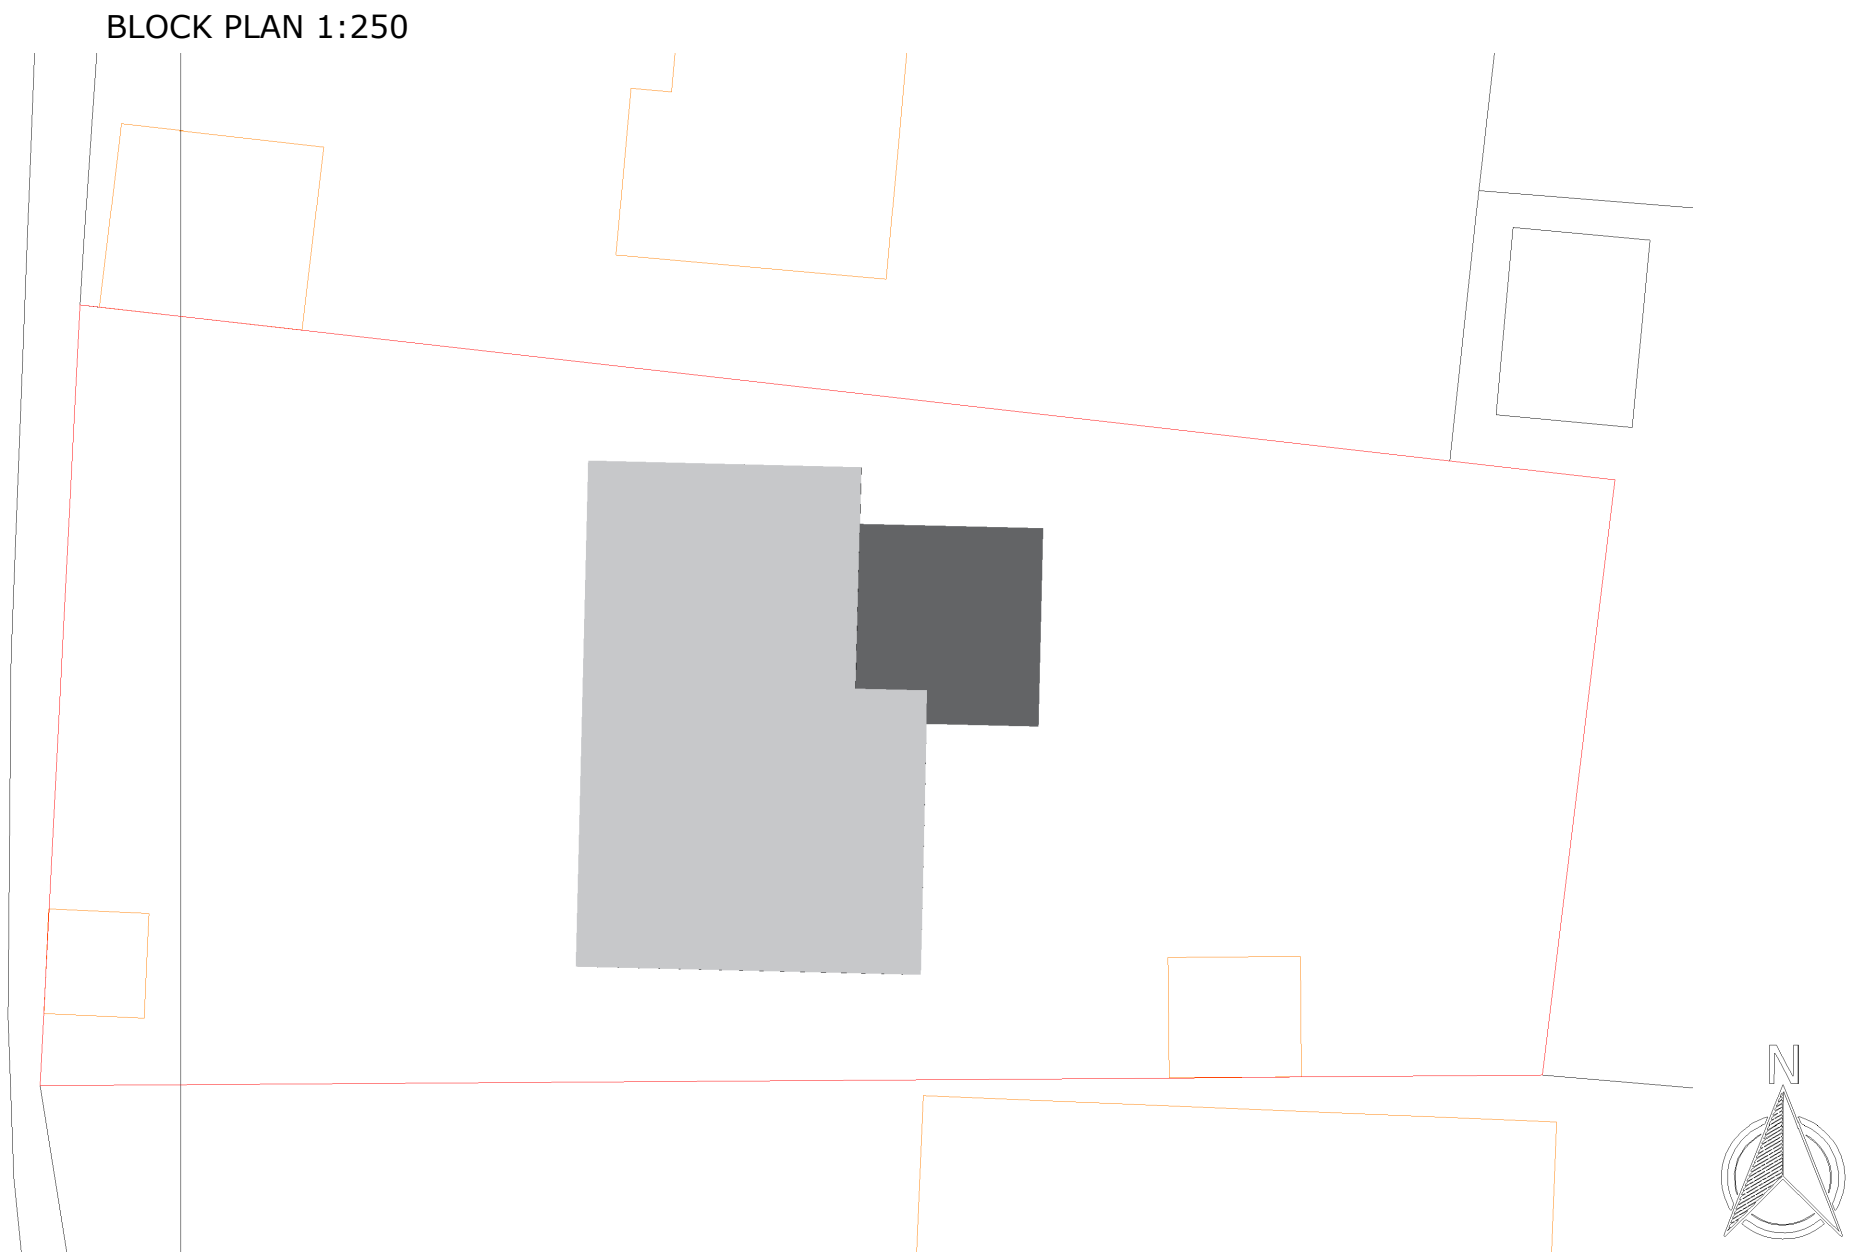

BLOCK PLAN 1:250

B	Extension has been reduced in size	DA	22.04.25
A	Front elevation added at the request of planning	DA	15.03.25
REV:	DESCRIPTION:	BY:	DATE:
STATUS:	PLANNING		

D.A. Associates Ltd
Avebury House
St Peter Street, Winchester SO23 8BN
Tel: 07861 720 421
Email: dave@daassociates.biz

CLIENT: Mr R. Crabbe

DESIGN: Dave Allam MSc, ICIOR

SITE: The Bays
BURNETTS LANE

TITLE: Rear Extension
Proposed Plans & Block Plan

SCALE AT A1: 1:50	DATE: 09.02.25	DRAWN: da	CHECKED: checked
PROJECT NO: 25/856	DRAWING NO: A - 110	REVISION: B	