


side elevation
Scale bar 1:100


front elevation

side elevation

rear elevation

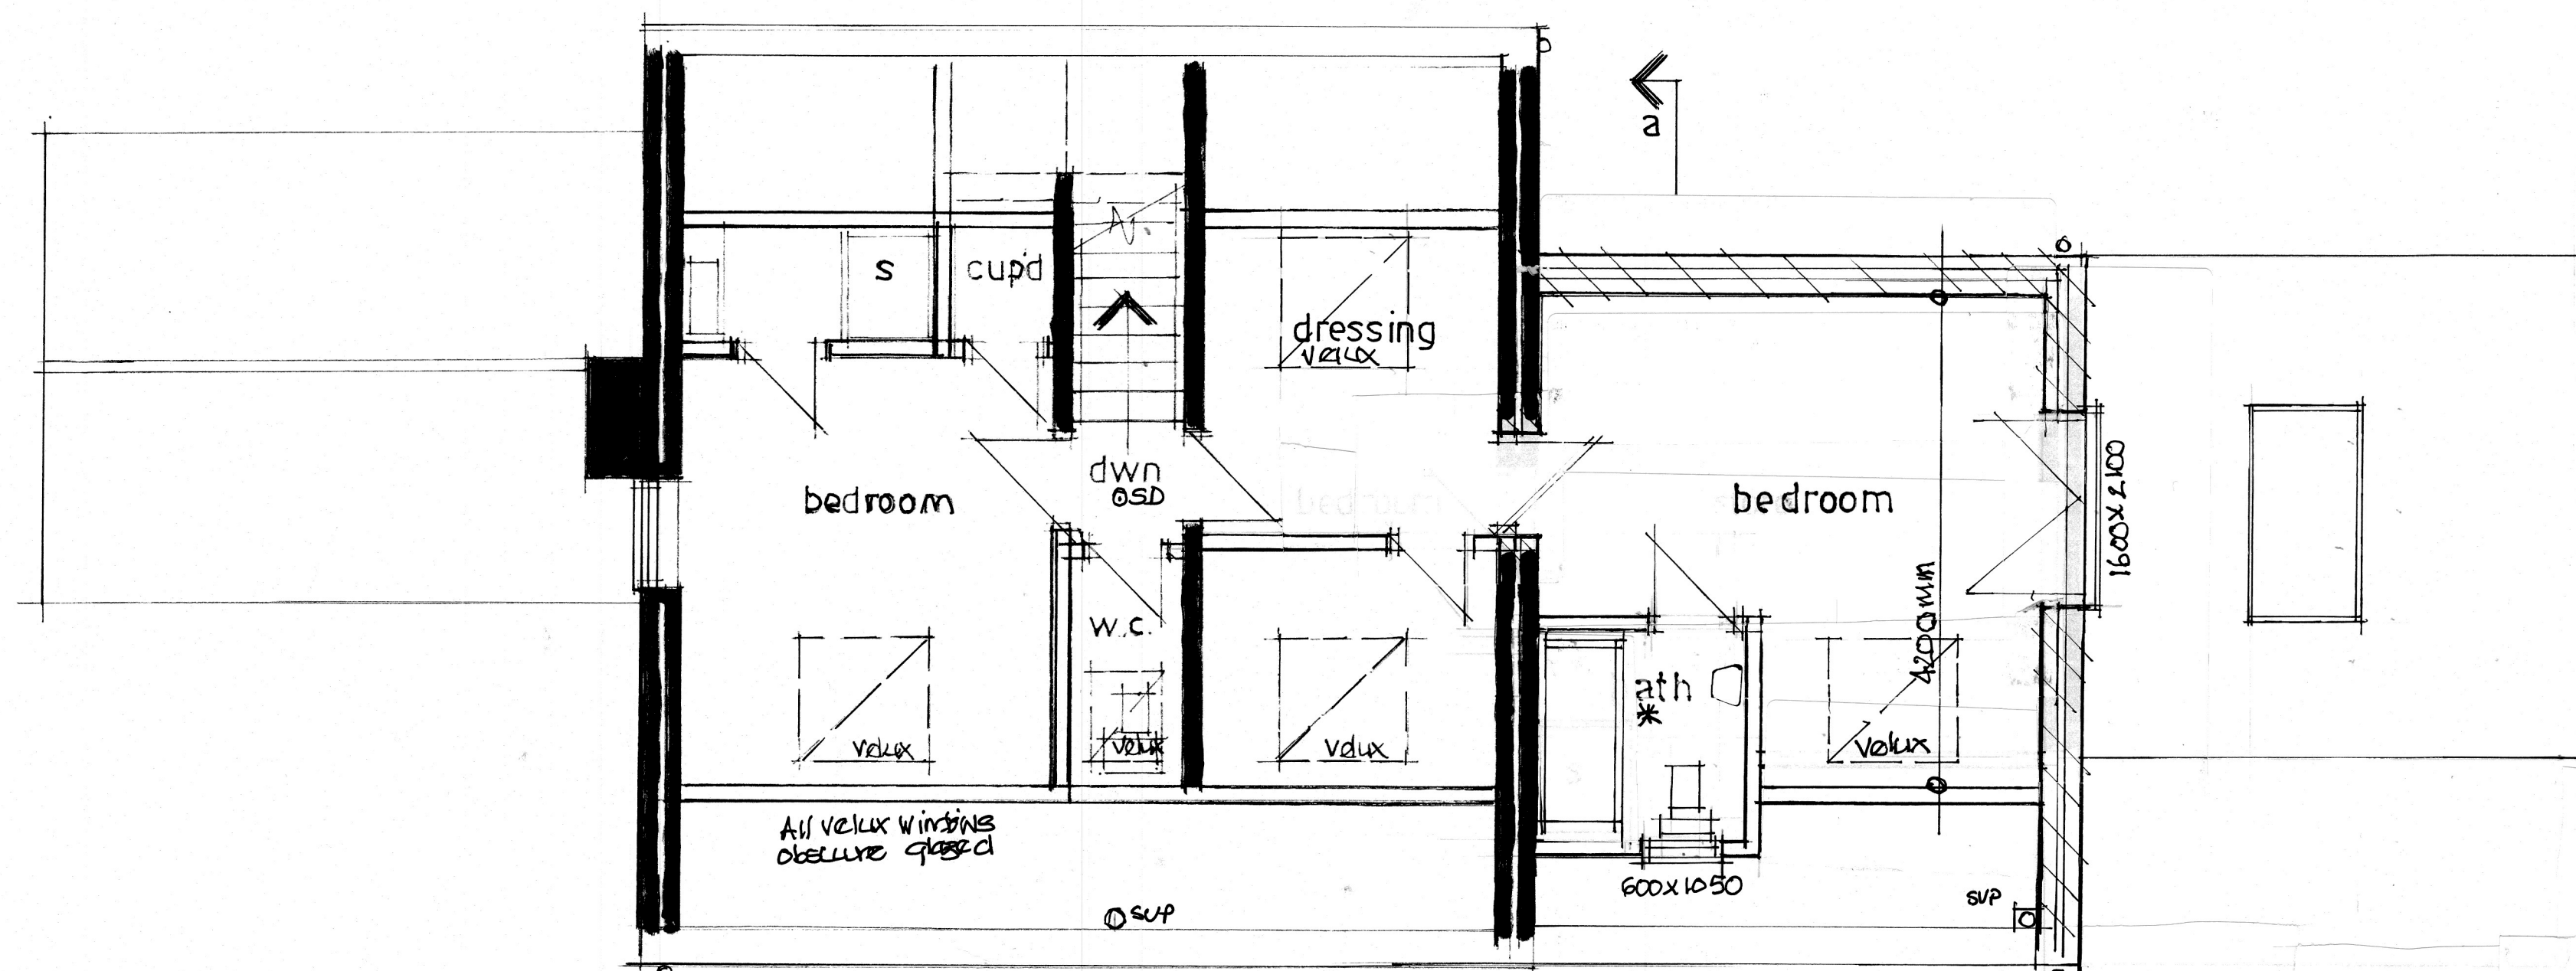

first floor plan
Scale bar 1:50

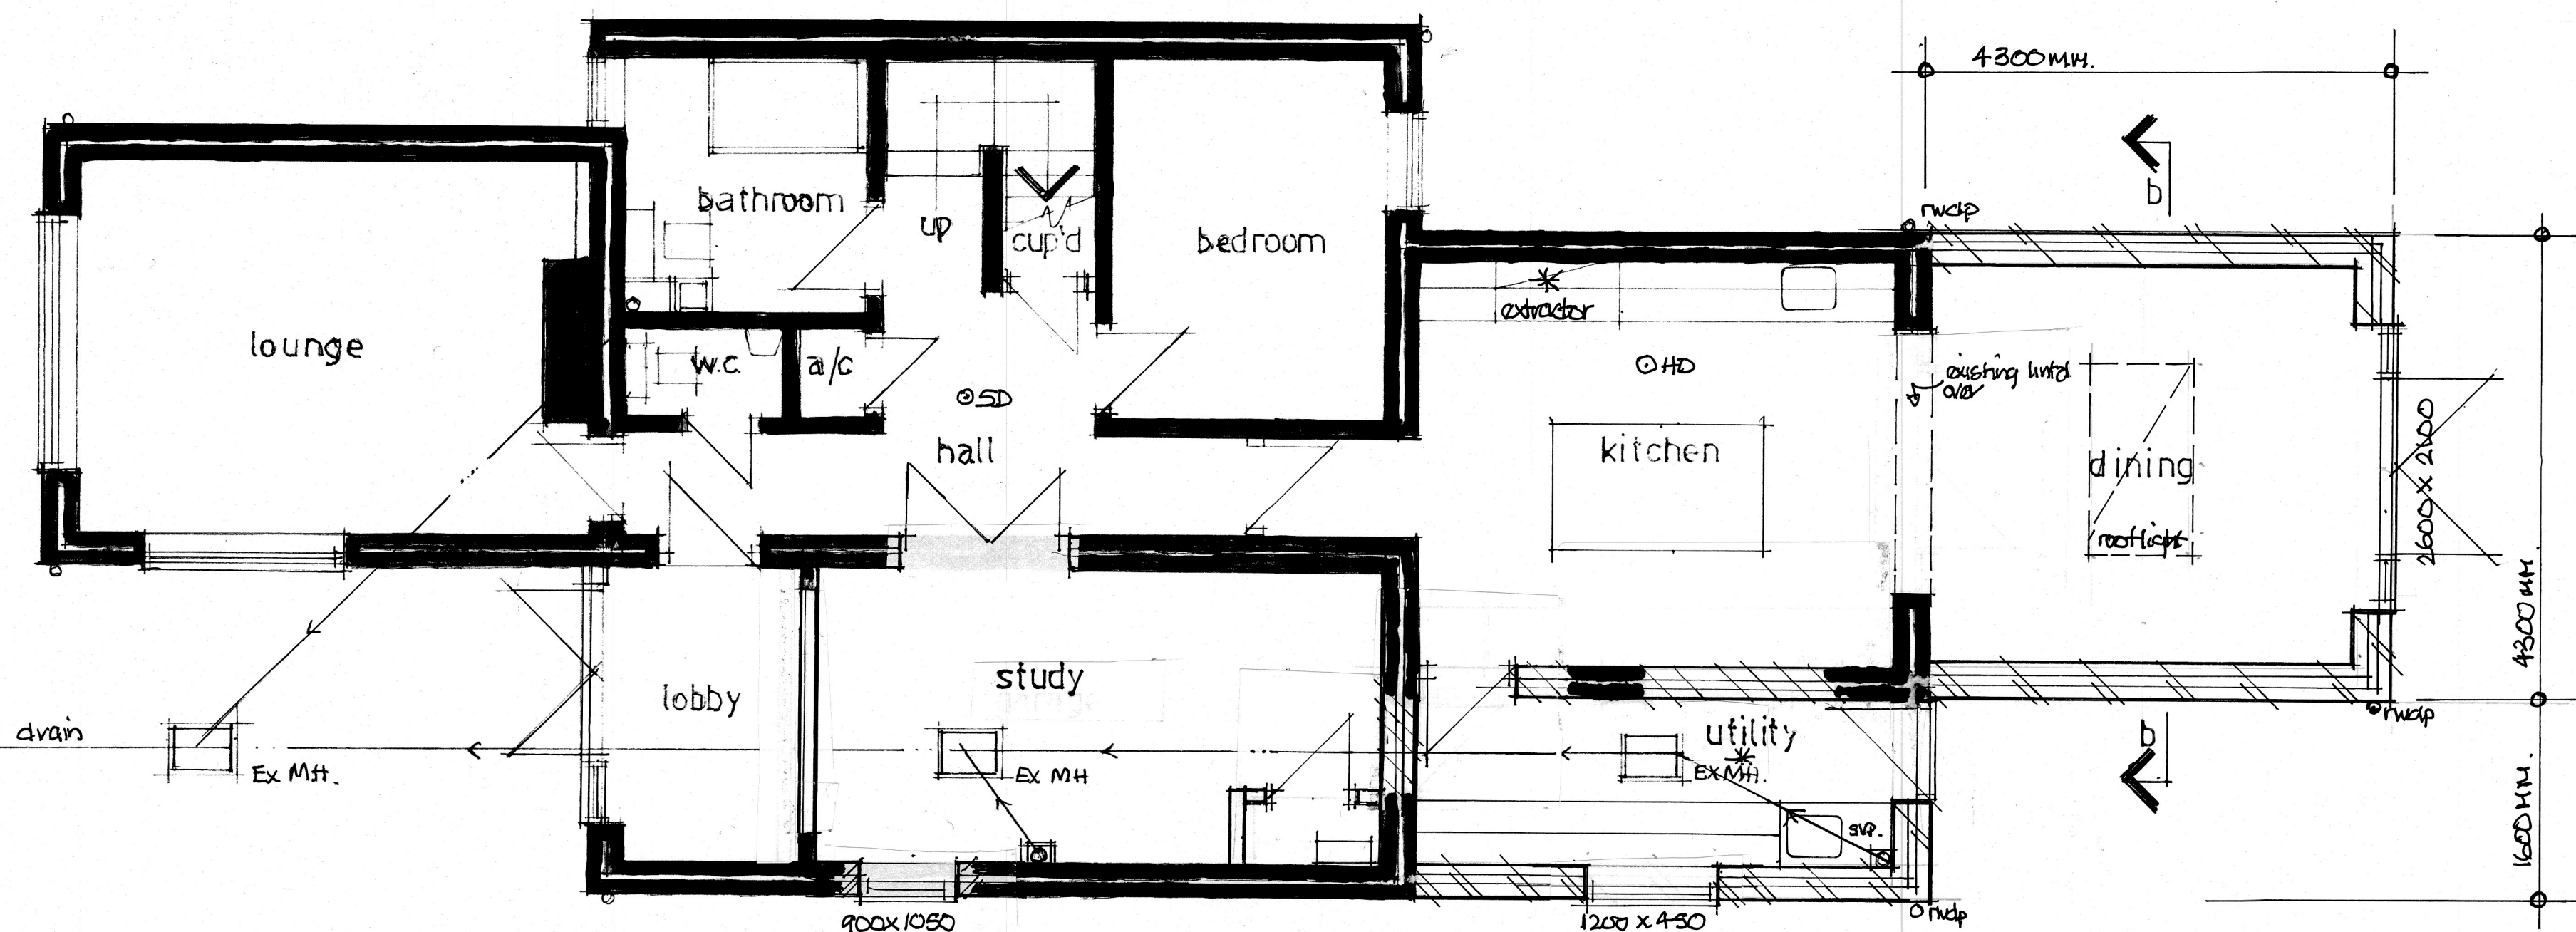

ground floor plan

study & dormer window
to be obscure glazed.

existing windows to have screw
down double seal covers.

where joists & rafters run parallel with
external walls lateral restraint straps
@ 1600 mm c/c's covering min 3 x joists
turned down into cavity.

concrete interlocking tiles to roof on 80x25 mm SW
battens on breathable roofing felt on 150x50 mm SW
rafters @ 400 mm c/c's 100 mm Celotex insulation between
joists overboarded with 70 mm Celotex insulation 12 mm
plasterboard skim coated max U value 0.15 W/m²K roof
pitch approx 40°.


Flat roof as section b-b but 150x50 mm SW
joists @ 400 mm c/c's.

19 g lead flashing & sashers @ junction
of dormer & roof.


22 mm 19 g chipboard flooring on
200x50 mm SW floor joists @ 400
mm c/c's 100 mm acoustic quilt
12 mm plasterboard ceiling skim
coated.

new external as below wall
construction.

Floor construction as section b-b.

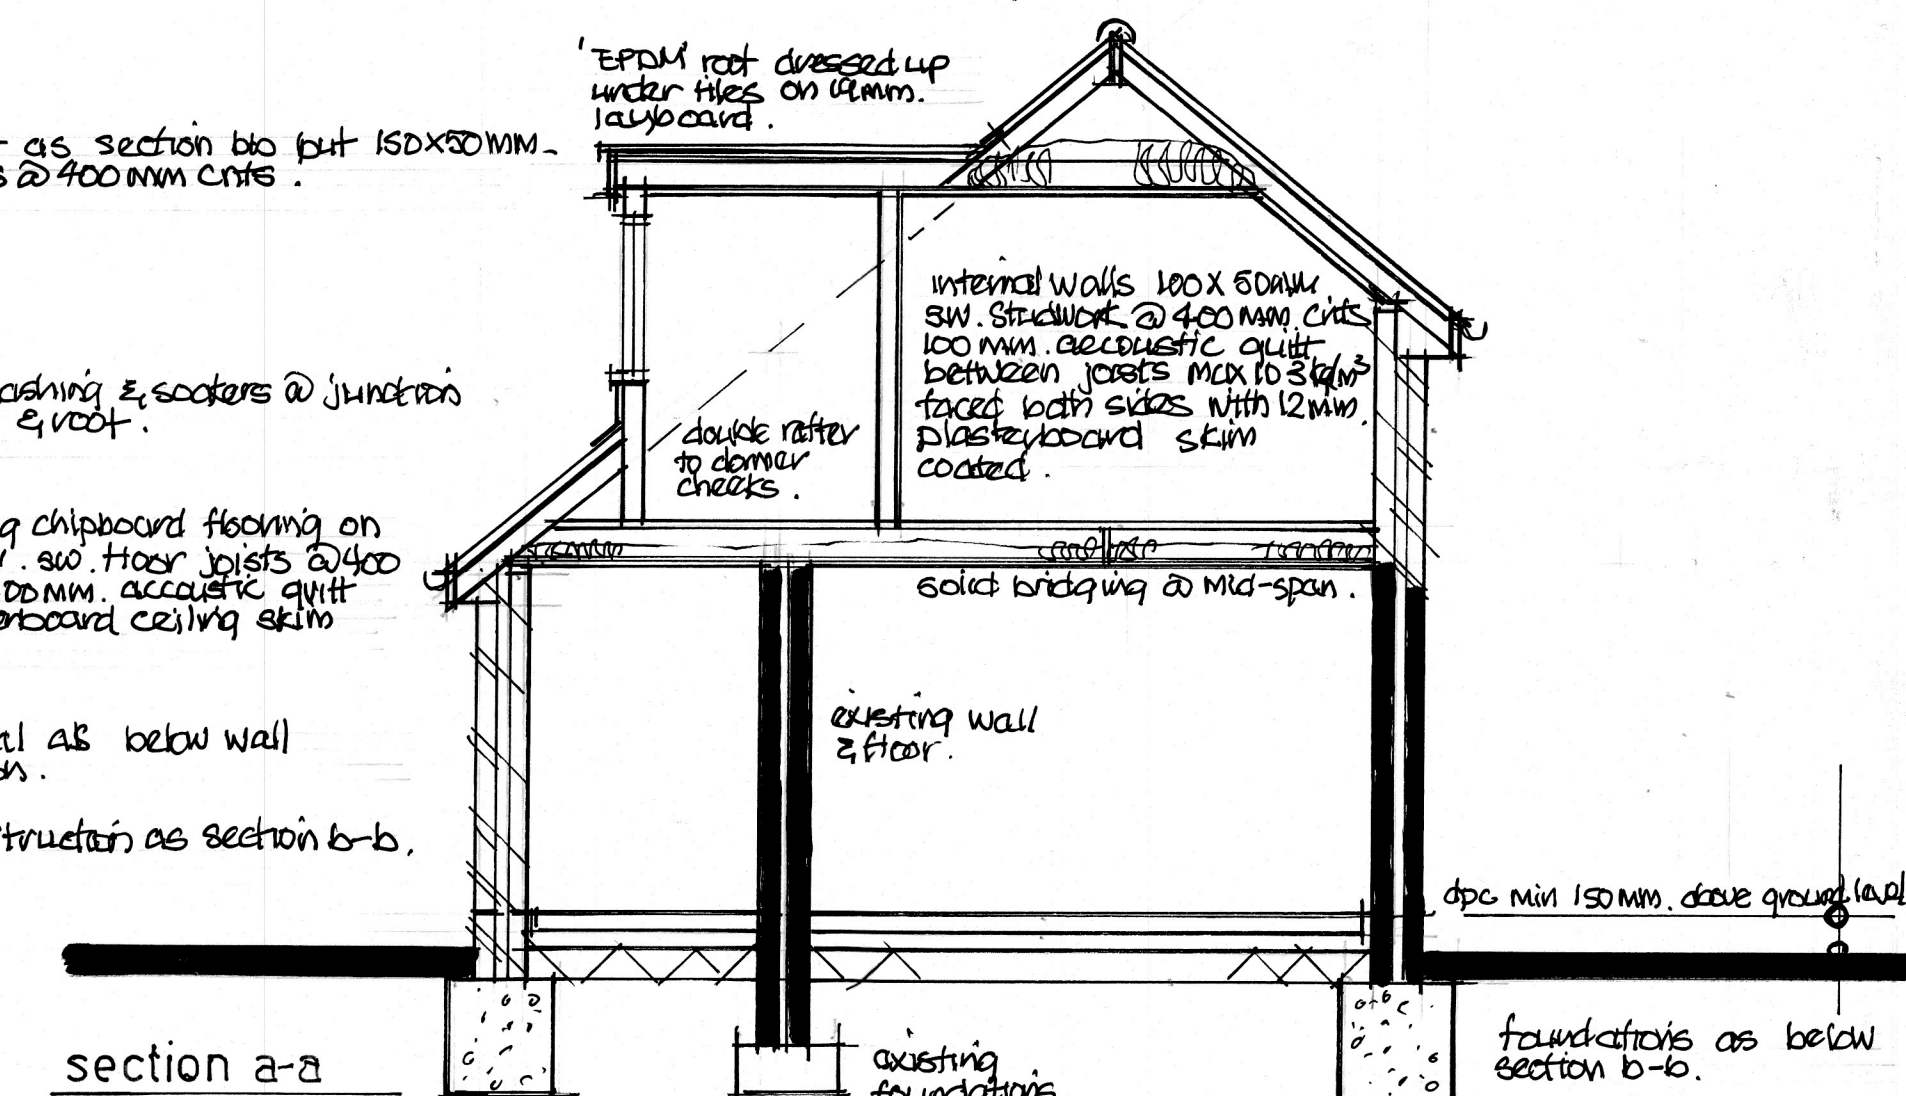

section a-a

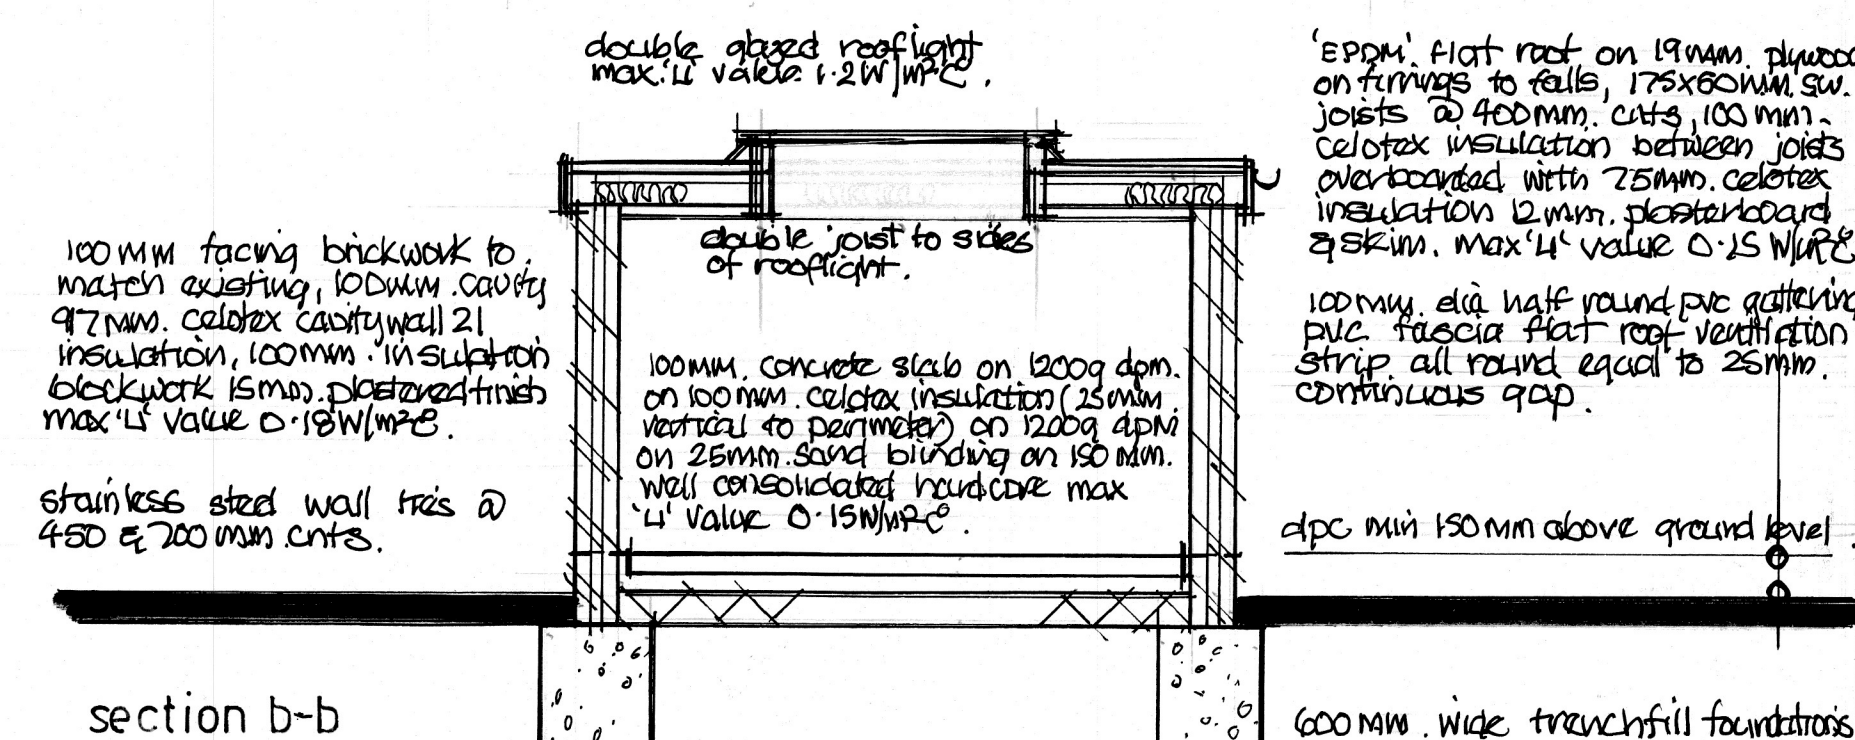

section b-b

A) clients amendments 15-4-25
Drawing title

Proposed floor plans and elevations
Proposed extensions and alterations
at 69 Pitmore Road, Eastleigh,
Hants, SO50 4LX.

Scale
1:50 1:100 @ A1.

Date
April 25

Drawing no
P.R.02.

Drawn by
David Windsor.

Rev.
A