


SITE LOCATION




Reproduced by permission of Ordnance Survey on behalf of the Controller of His Majesty's Stationery Office  
All rights reserved. © Crown Copyright licence no. 100022432

SITE AREA PLAN

 

SITE PHOTOGRAPH

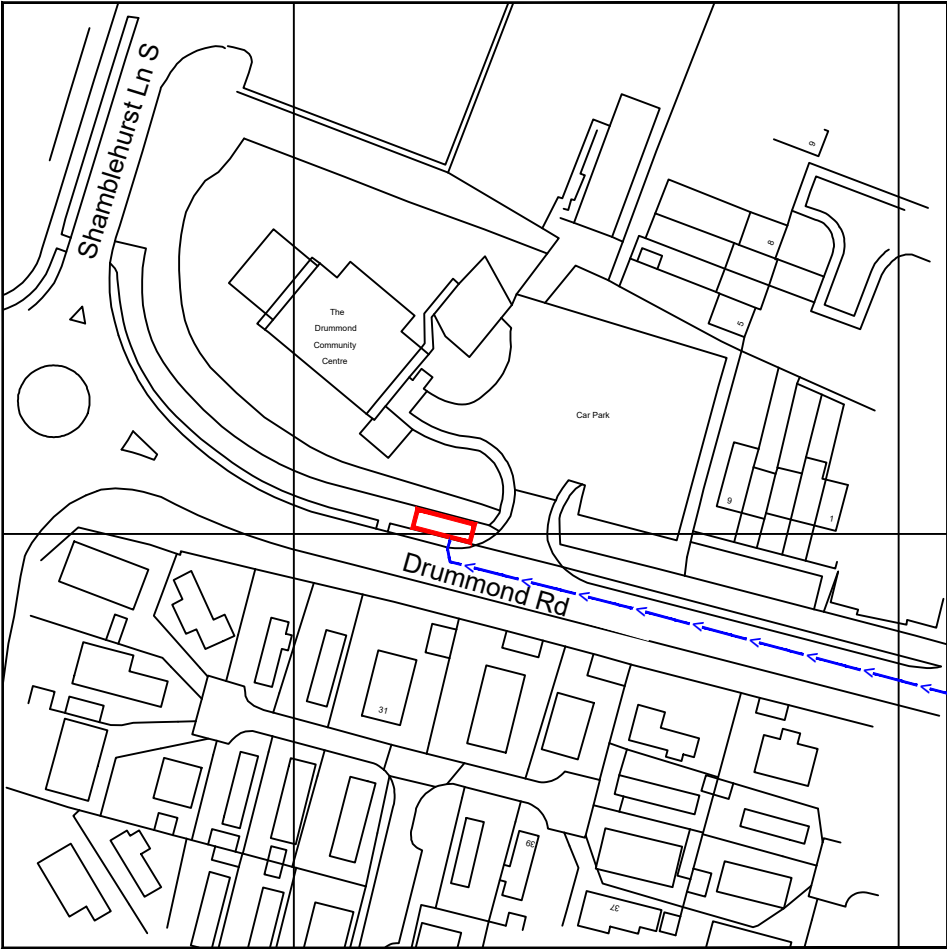


Reproduced by permission of Ordnance Survey on behalf of the Controller of His Majesty's Stationery Office  
All rights reserved. © Crown Copyright licence no. 100022432

NGR E: 449223 N: 114302

W3W: shield.kinks.hunter

SITE LOCATION PLAN

 

NOTES:

1. ALL DIMENSIONS IN MM UNLESS OTHERWISE NOTED.

Site Location:



Access Route To Site:



Access Route:



|           |                     |                                 |        |
|-----------|---------------------|---------------------------------|--------|
| Master:   | Project:            | Purpose of Issue:               | Issue: |
| M001      | NTQ (EE UNILATERAL) | Planning                        | A      |
| Date:     | 13/03/2025          | Revision / Upgrade Description: |        |
| Drawn:    | C.Robinson          | First Issue                     |        |
| Checked:  | C.Barge             |                                 |        |
| Approved: | M.Noel              |                                 |        |



Everything Everywhere  
One Braham Street  
London  
E1 8EE  
Tel: 020 7356 5000

Design Consultant & Principal Contractor:



Unit 27F-G  
Hartlebury Trading Estate  
Crown Lane  
Hartlebury  
Worcestershire  
DY10 4JD

Site Name: DRUMMOND ROAD SW

Site ID: 30000190

Address: SHAMBLEHURST,  
HEDGE END,  
EASTLEIGH,  
HAMPSHIRE  
SO30 2AH


Title: 002 SITE LOCATION PLAN

Project: NTQ (EE UNILATERAL)

Purpose of Issue: GENERAL ARRANGEMENT

|             |               |              |
|-------------|---------------|--------------|
| EE Cell ID: | MBNL Cell ID: | H3G Cell ID: |
| 27873       | ELH085        | SO1390       |

File name: 30000190\_ELH085\_27873\_SO1390\_M001

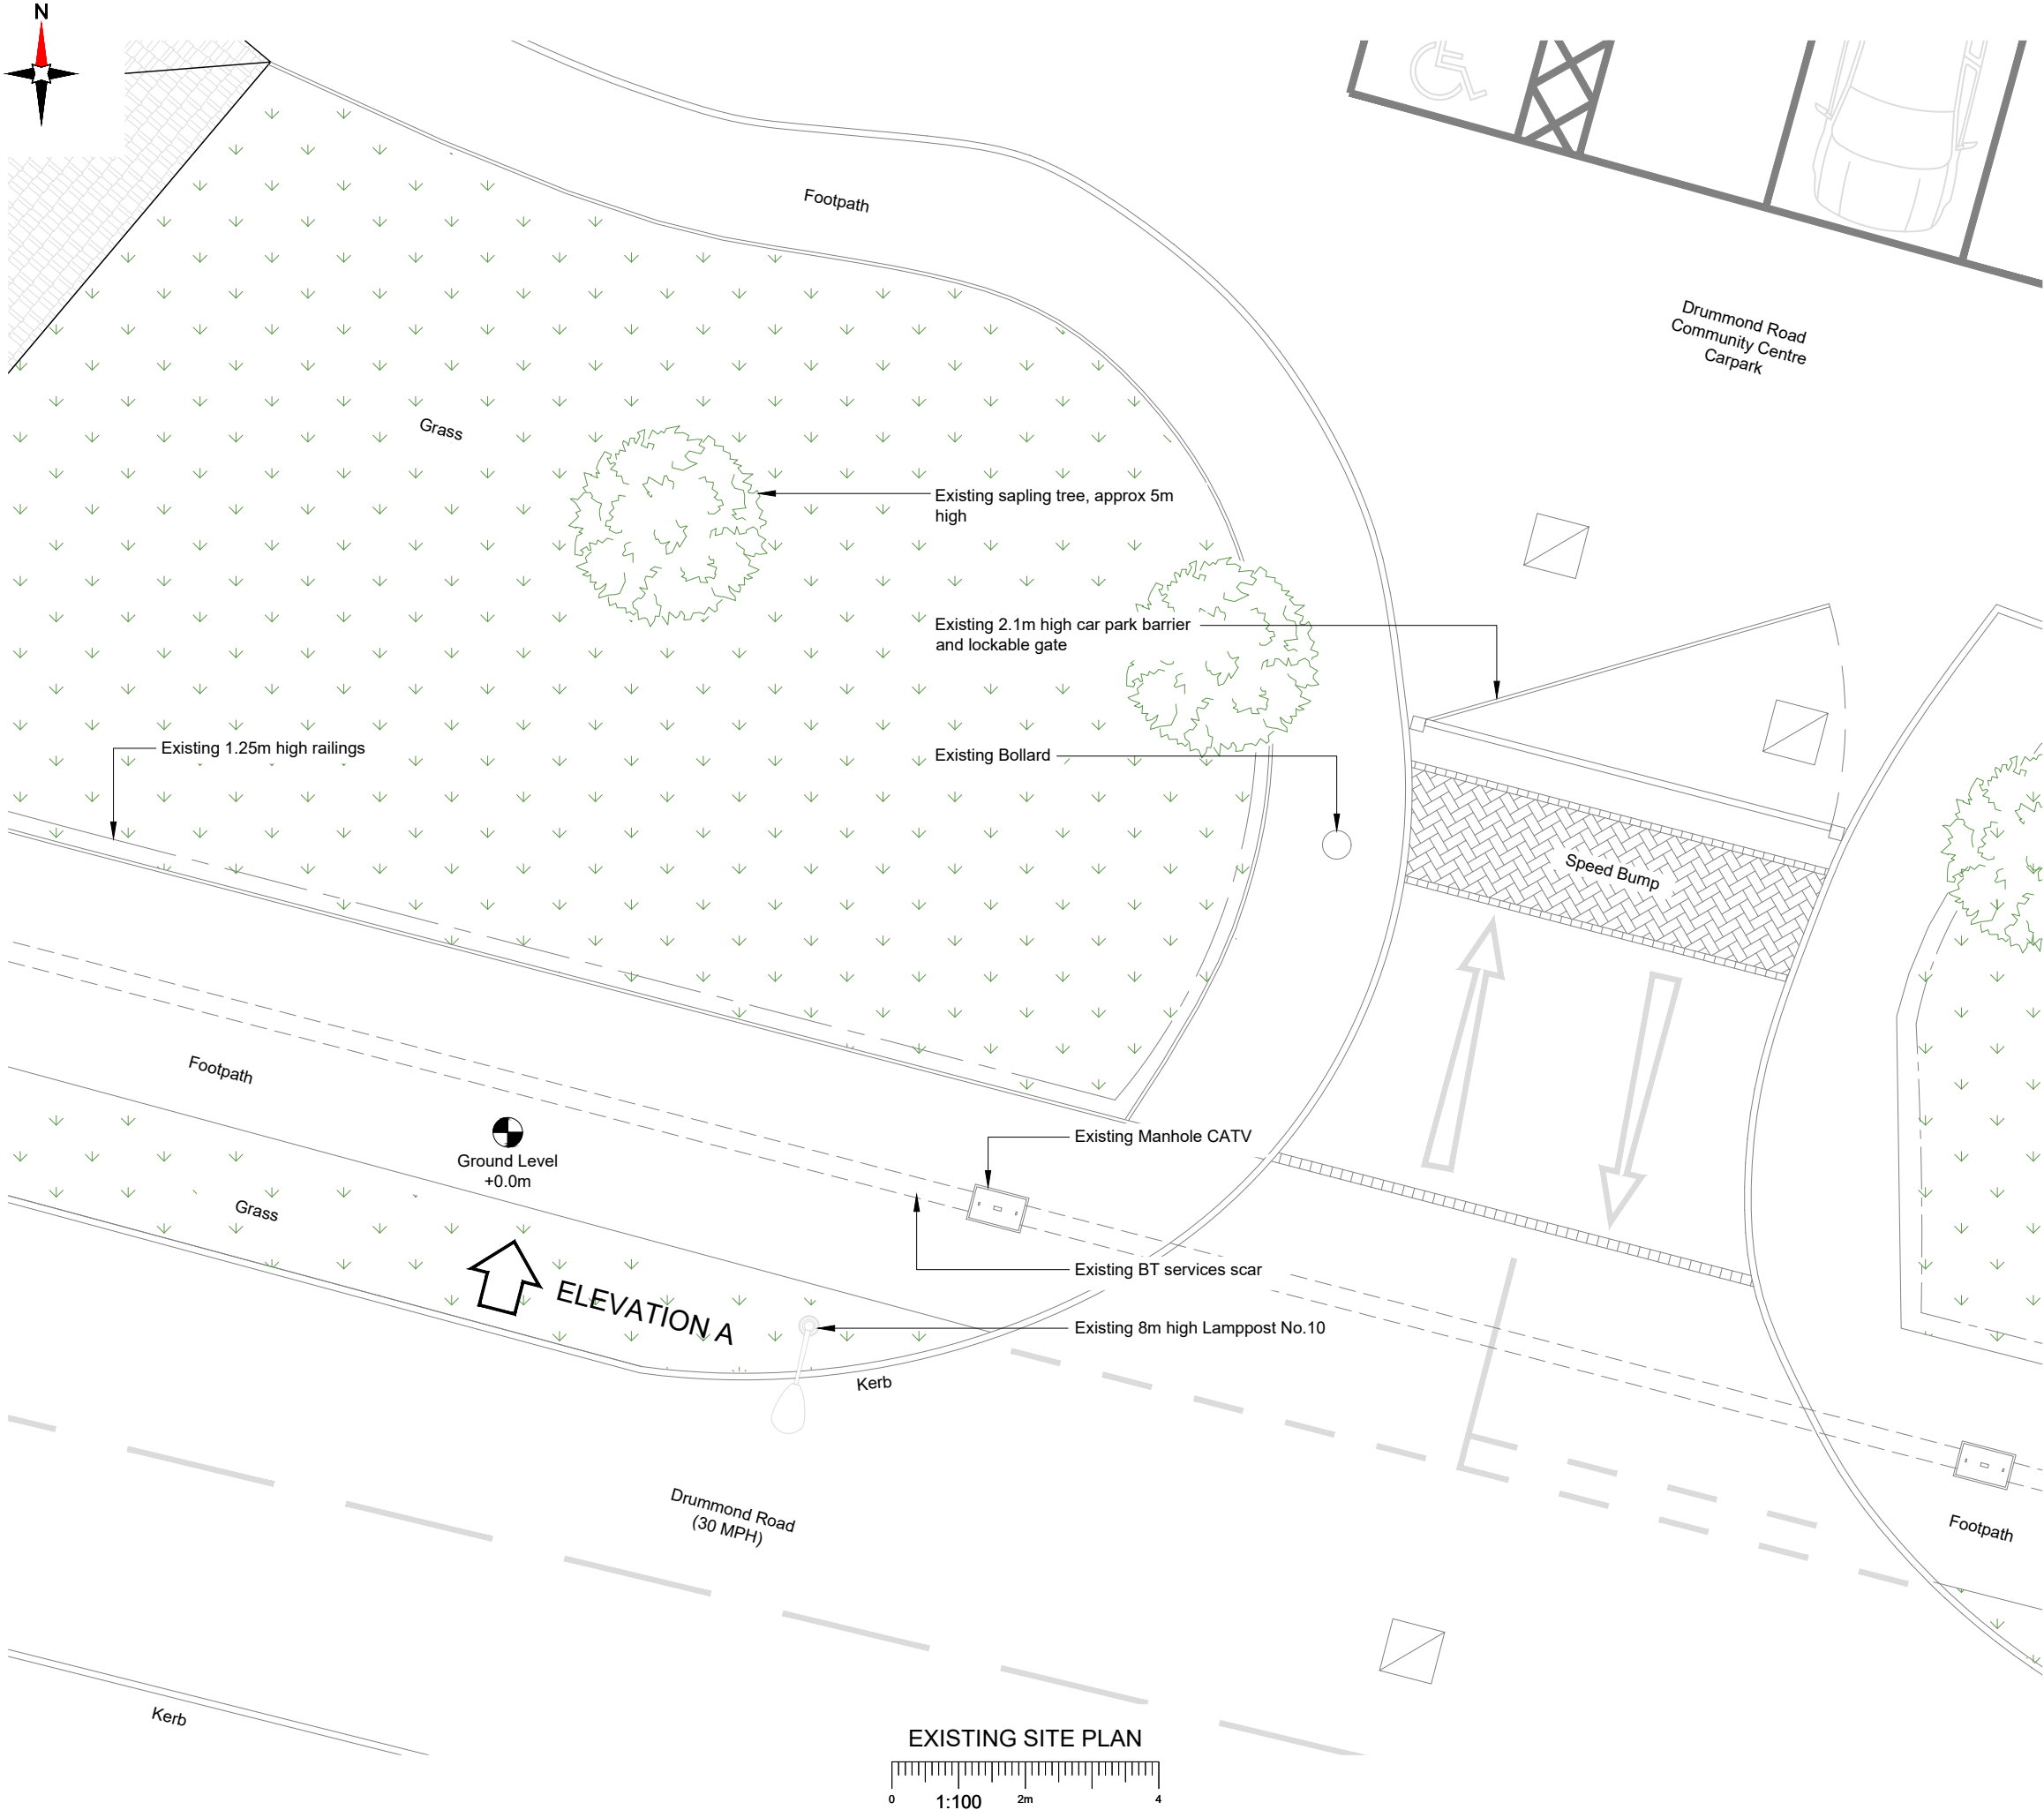

NOTES:  
1. ALL DIMENSIONS IN MM UNLESS OTHERWISE NOTED.

|           |                     |                                 |                   |        |
|-----------|---------------------|---------------------------------|-------------------|--------|
| Master:   | Project:            |                                 | Purpose of Issue: | Issue: |
| M001      | NTQ (EE UNILATERAL) |                                 | Planning          | A      |
| Date:     | 13/03/2025          | Revision / Upgrade Description: |                   |        |
| Drawn:    | C.Robinson          | First Issue                     |                   |        |
| Checked:  | C.Barge             |                                 |                   |        |
| Approved: | M.Noel              |                                 |                   |        |



Everything Everywhere  
One Braham Street  
London  
E1 8EE  
Tel: 020 7356 5000

Design Consultant: & Principal Contractor:



Unit 27F-G  
Hartlebury Trading Estate  
Crown Lane  
Hartlebury  
Worcestershire  
DY10 4JD

Site Name:

DRUMMOND ROAD SW

Site ID:

30000190

Address:

SHAMBLEHURST,  
HEDGE END,  
EASTLEIGH,  
HAMPSHIRE  
SO30 2AH

Title:

100 EXISTING SITE PLAN

Project:

NTQ (EE UNILATERAL)


Purpose of Issue:

GENERAL ARRANGEMENT

|             |               |              |
|-------------|---------------|--------------|
| EE Cell ID: | MBNL Cell ID: | H3G Cell ID: |
| 27873       | ELH085        | SO1390       |

File name:

30000190\_ELH085\_27873\_SO1390\_M001

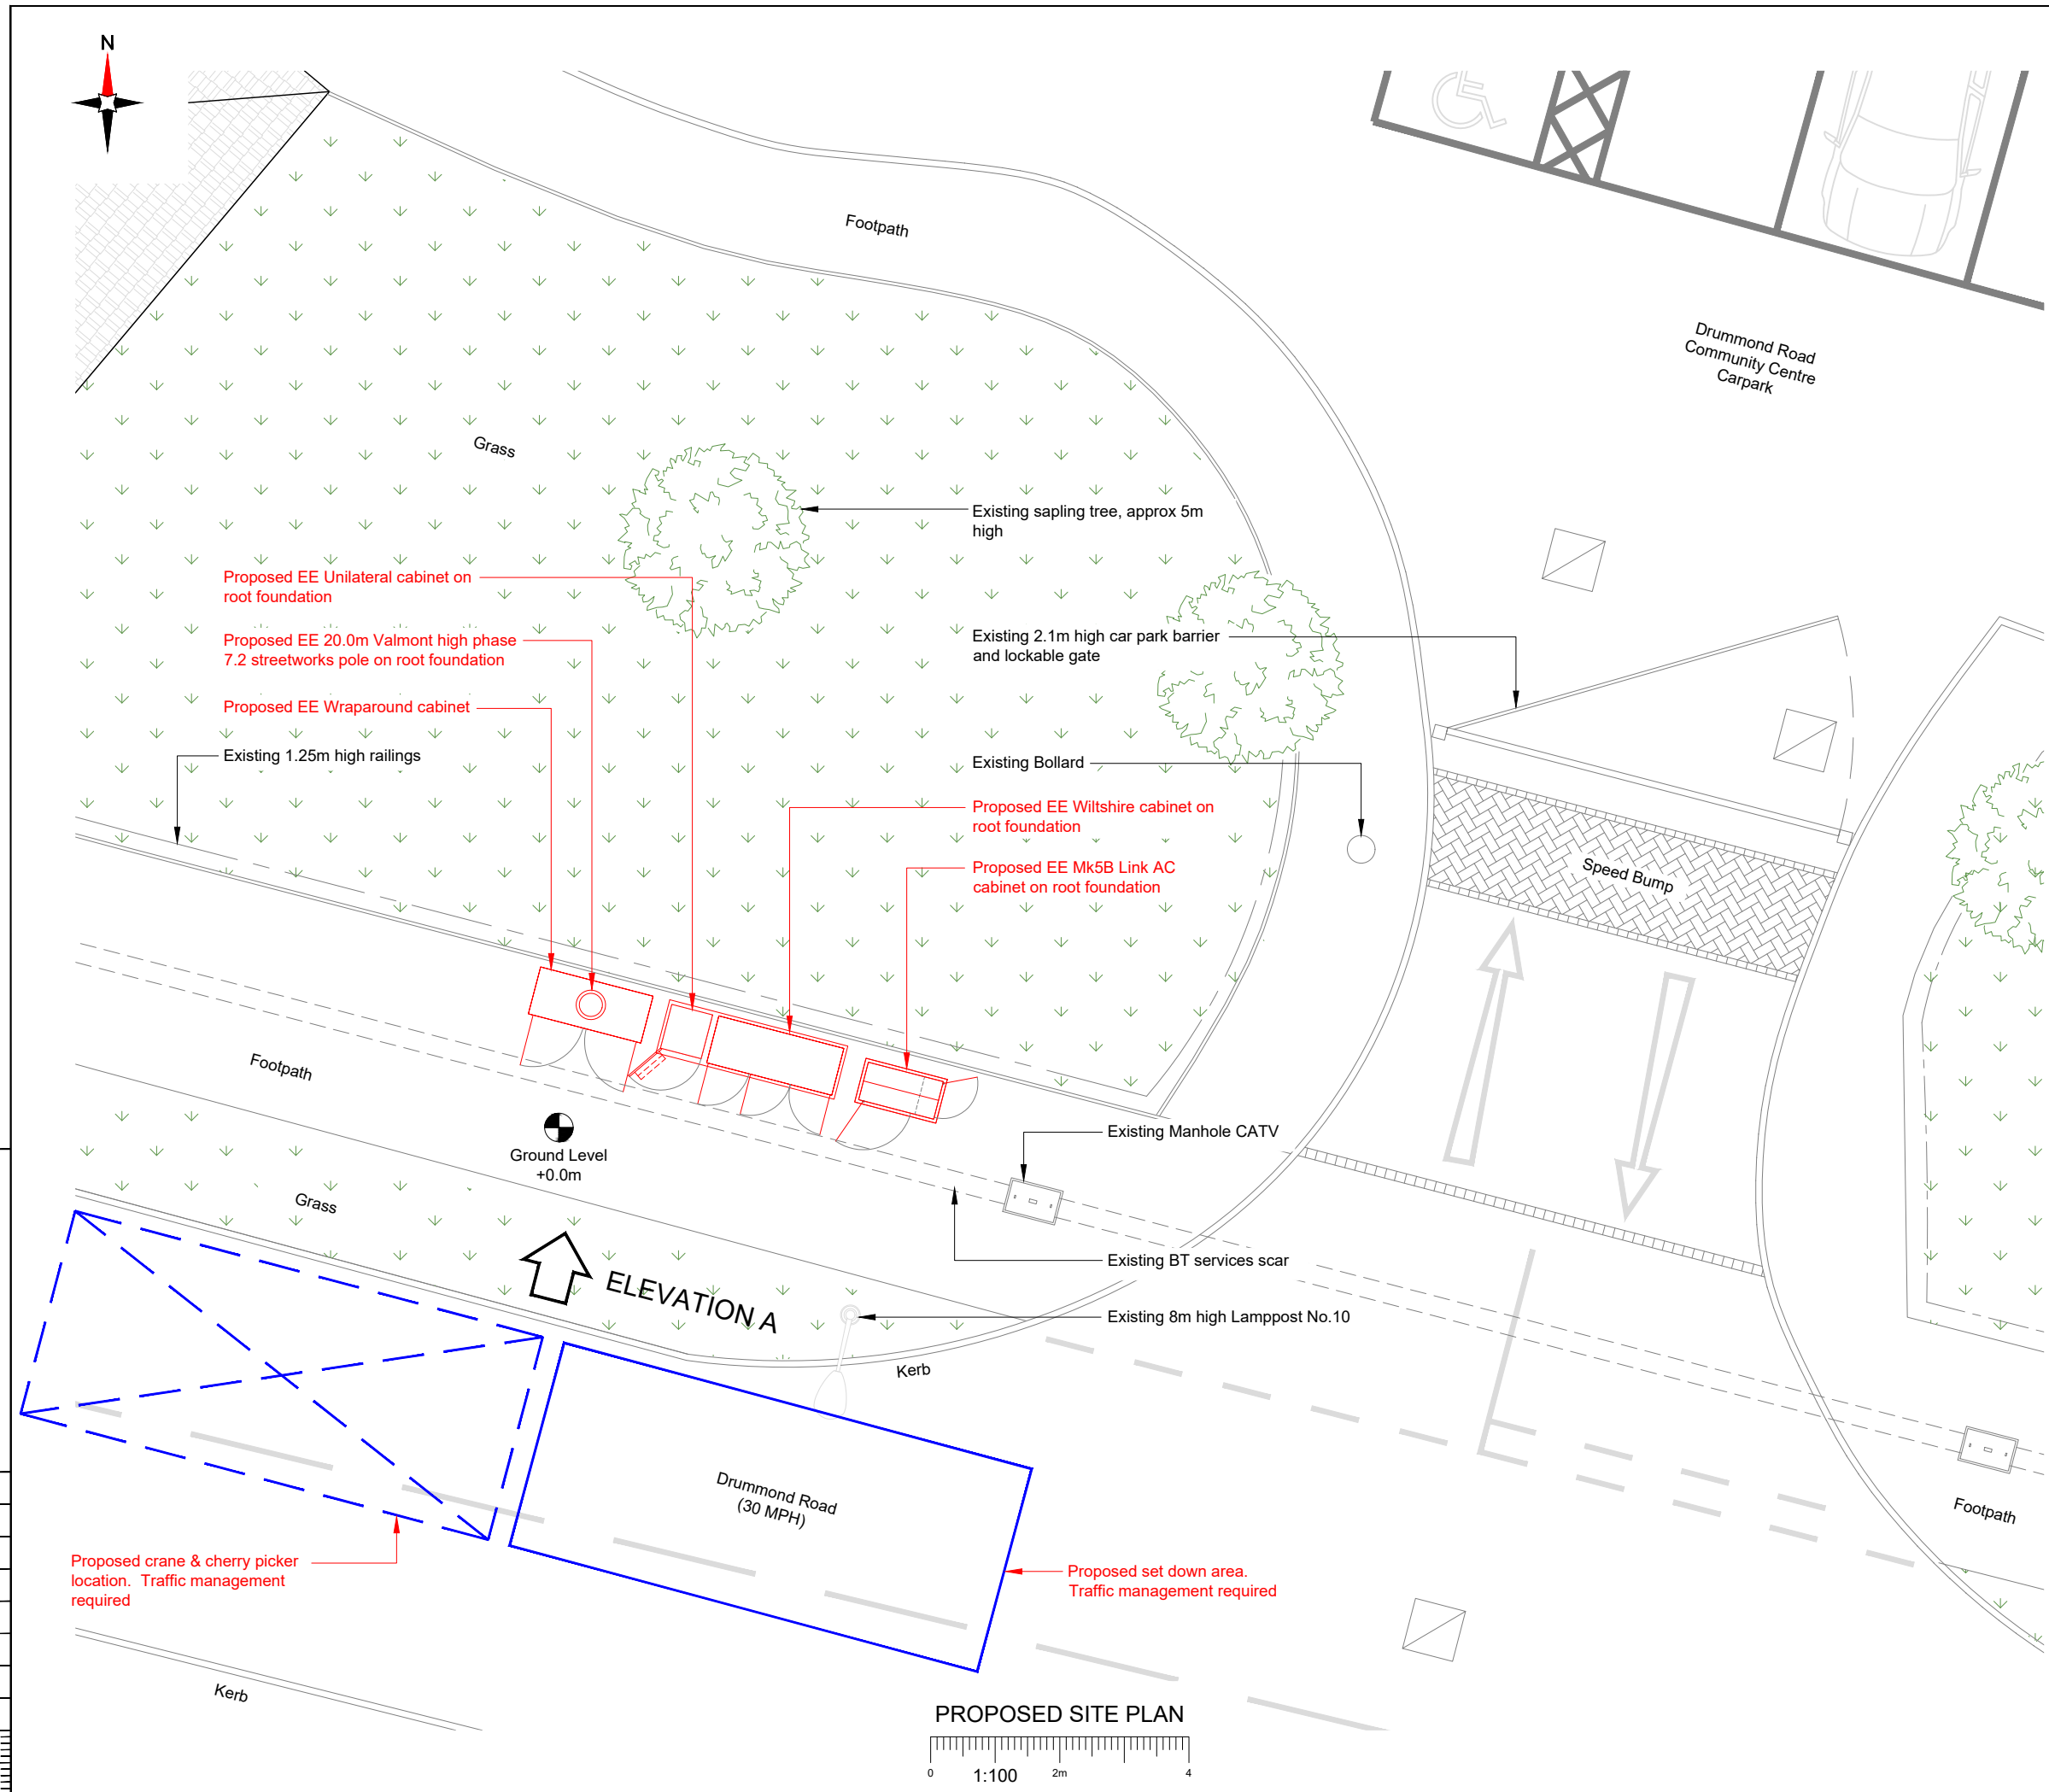

1. ALL DIMENSIONS IN MM UNLESS OTHERWISE NOTED.



**Design Consultant:** & Principal Contractor:



Site Name: DRUMMOND ROAD SW

Site ID: 30000190

Address: SHAMBLEHURST,  
HEDGE END,  
EASTLEIGH,  
HAMPSHIRE  
SO30 2AH

Title: 150 PROPOSED SITE PLAN



|          |                     |
|----------|---------------------|
| Project: | NTQ (EE UNILATERAL) |
|----------|---------------------|

|                   |                     |
|-------------------|---------------------|
| Purpose of Issue: | GENERAL ARRANGEMENT |
|-------------------|---------------------|

|                             |                                |                               |
|-----------------------------|--------------------------------|-------------------------------|
| EE Cell ID:<br><b>27873</b> | MBNL Cell ID:<br><b>ELH085</b> | H3G Cell ID:<br><b>SO1390</b> |
|-----------------------------|--------------------------------|-------------------------------|

|            |                                   |
|------------|-----------------------------------|
| File name: | 30000190_ELH085_27873_SO1390_M001 |
|------------|-----------------------------------|

100mm  
50mm  
10mm

 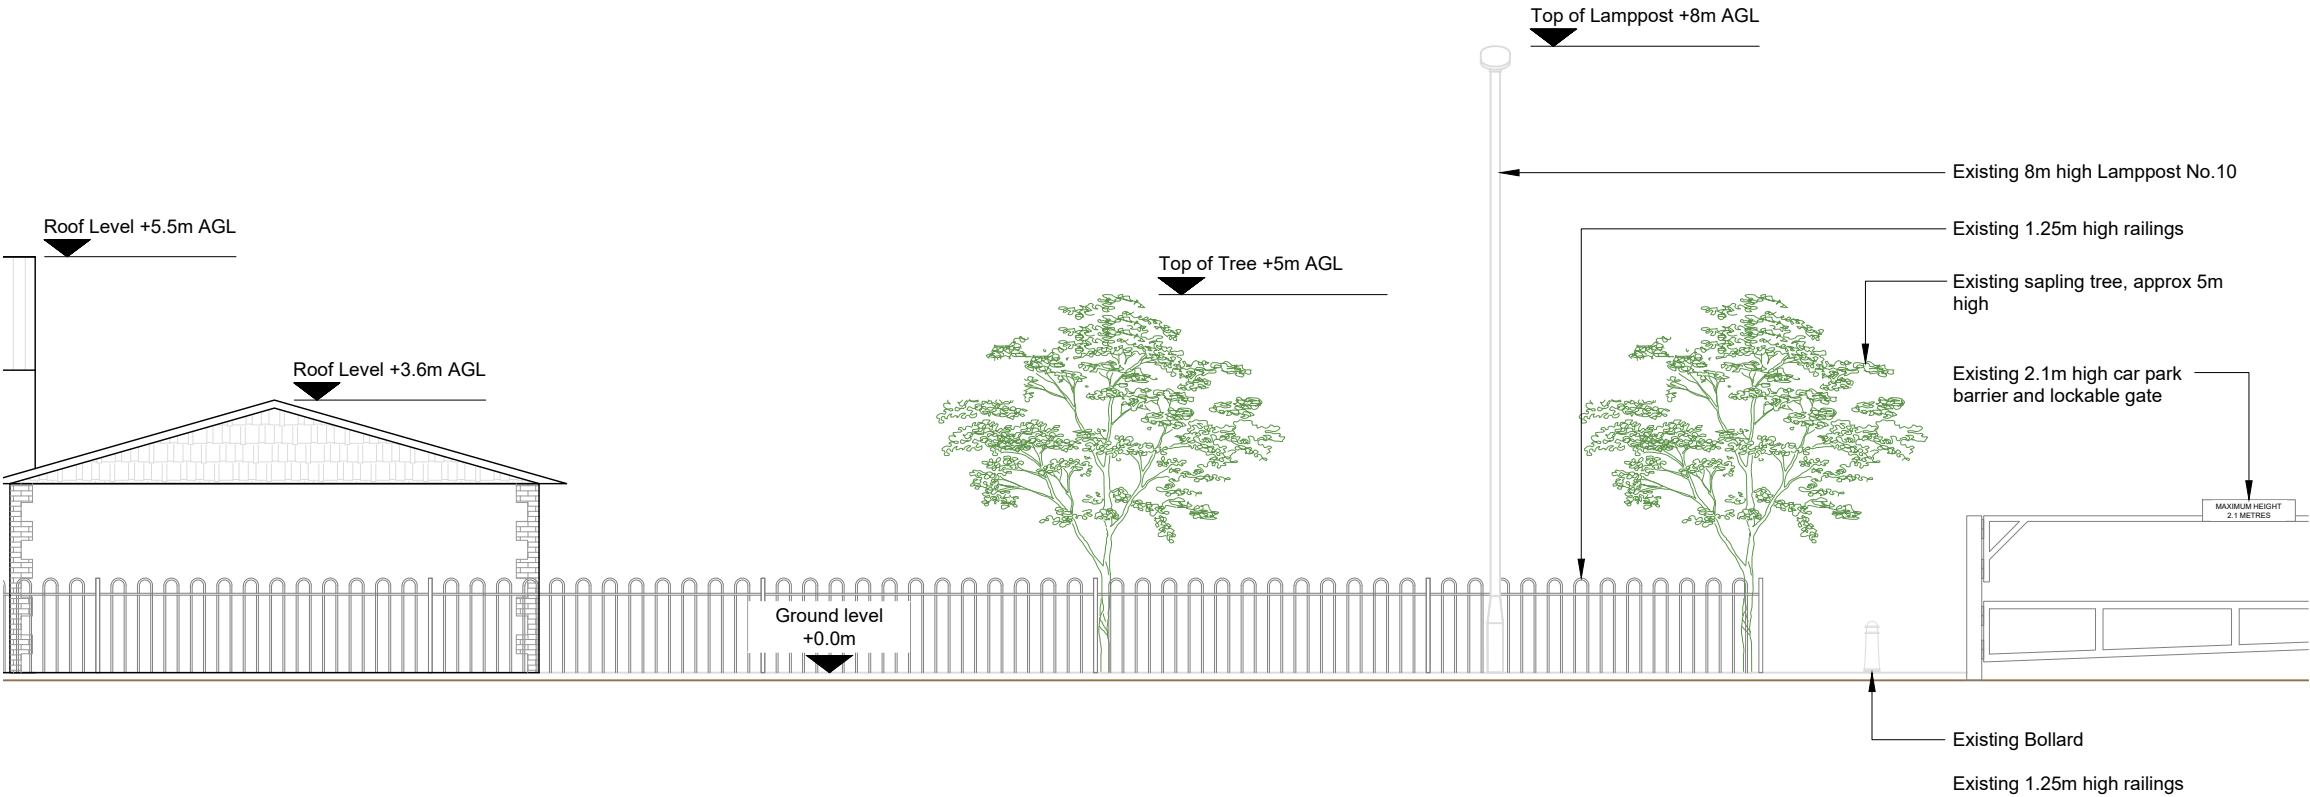

NOTES:

1. ALL DIMENSIONS IN MM UNLESS OTHERWISE NOTED.

|           |                     |                                 |                   |        |
|-----------|---------------------|---------------------------------|-------------------|--------|
| Master:   | Project:            |                                 | Purpose of Issue: | Issue: |
| M001      | NTQ (EE UNILATERAL) |                                 | Planning          | A      |
| Date:     | 13/03/2025          | Revision / Upgrade Description: |                   |        |
| Drawn:    | C.Robinson          | First Issue                     |                   |        |
| Checked:  | C.Barge             |                                 |                   |        |
| Approved: | M.Noel              |                                 |                   |        |



Everything Everywhere  
One Braham Street  
London  
E1 8EE  
Tel: 020 7356 5000

Design Consultant: & Principal Contractor:



Unit 27F-G  
Hartlebury Trading Estate  
Crown Lane  
Hartlebury  
Worcestershire  
DY10 4JD

Site Name: DRUMMOND ROAD SW

Site ID: 30000190

Address: SHAMBLEHURST,  
HEDGE END,  
EASTLEIGH,  
HAMPSHIRE  
SO30 2AH

Title: 200 EXISTING SITE ELEVATION


Project: NTQ (EE UNILATERAL)

Purpose of Issue: GENERAL ARRANGEMENT

|             |               |              |
|-------------|---------------|--------------|
| EE Cell ID: | MBNL Cell ID: | H3G Cell ID: |
| 27873       | ELH085        | SO1390       |

File name: 30000190\_ELH085\_27873\_SO1390\_M001

100mm  
50mm  
10mm

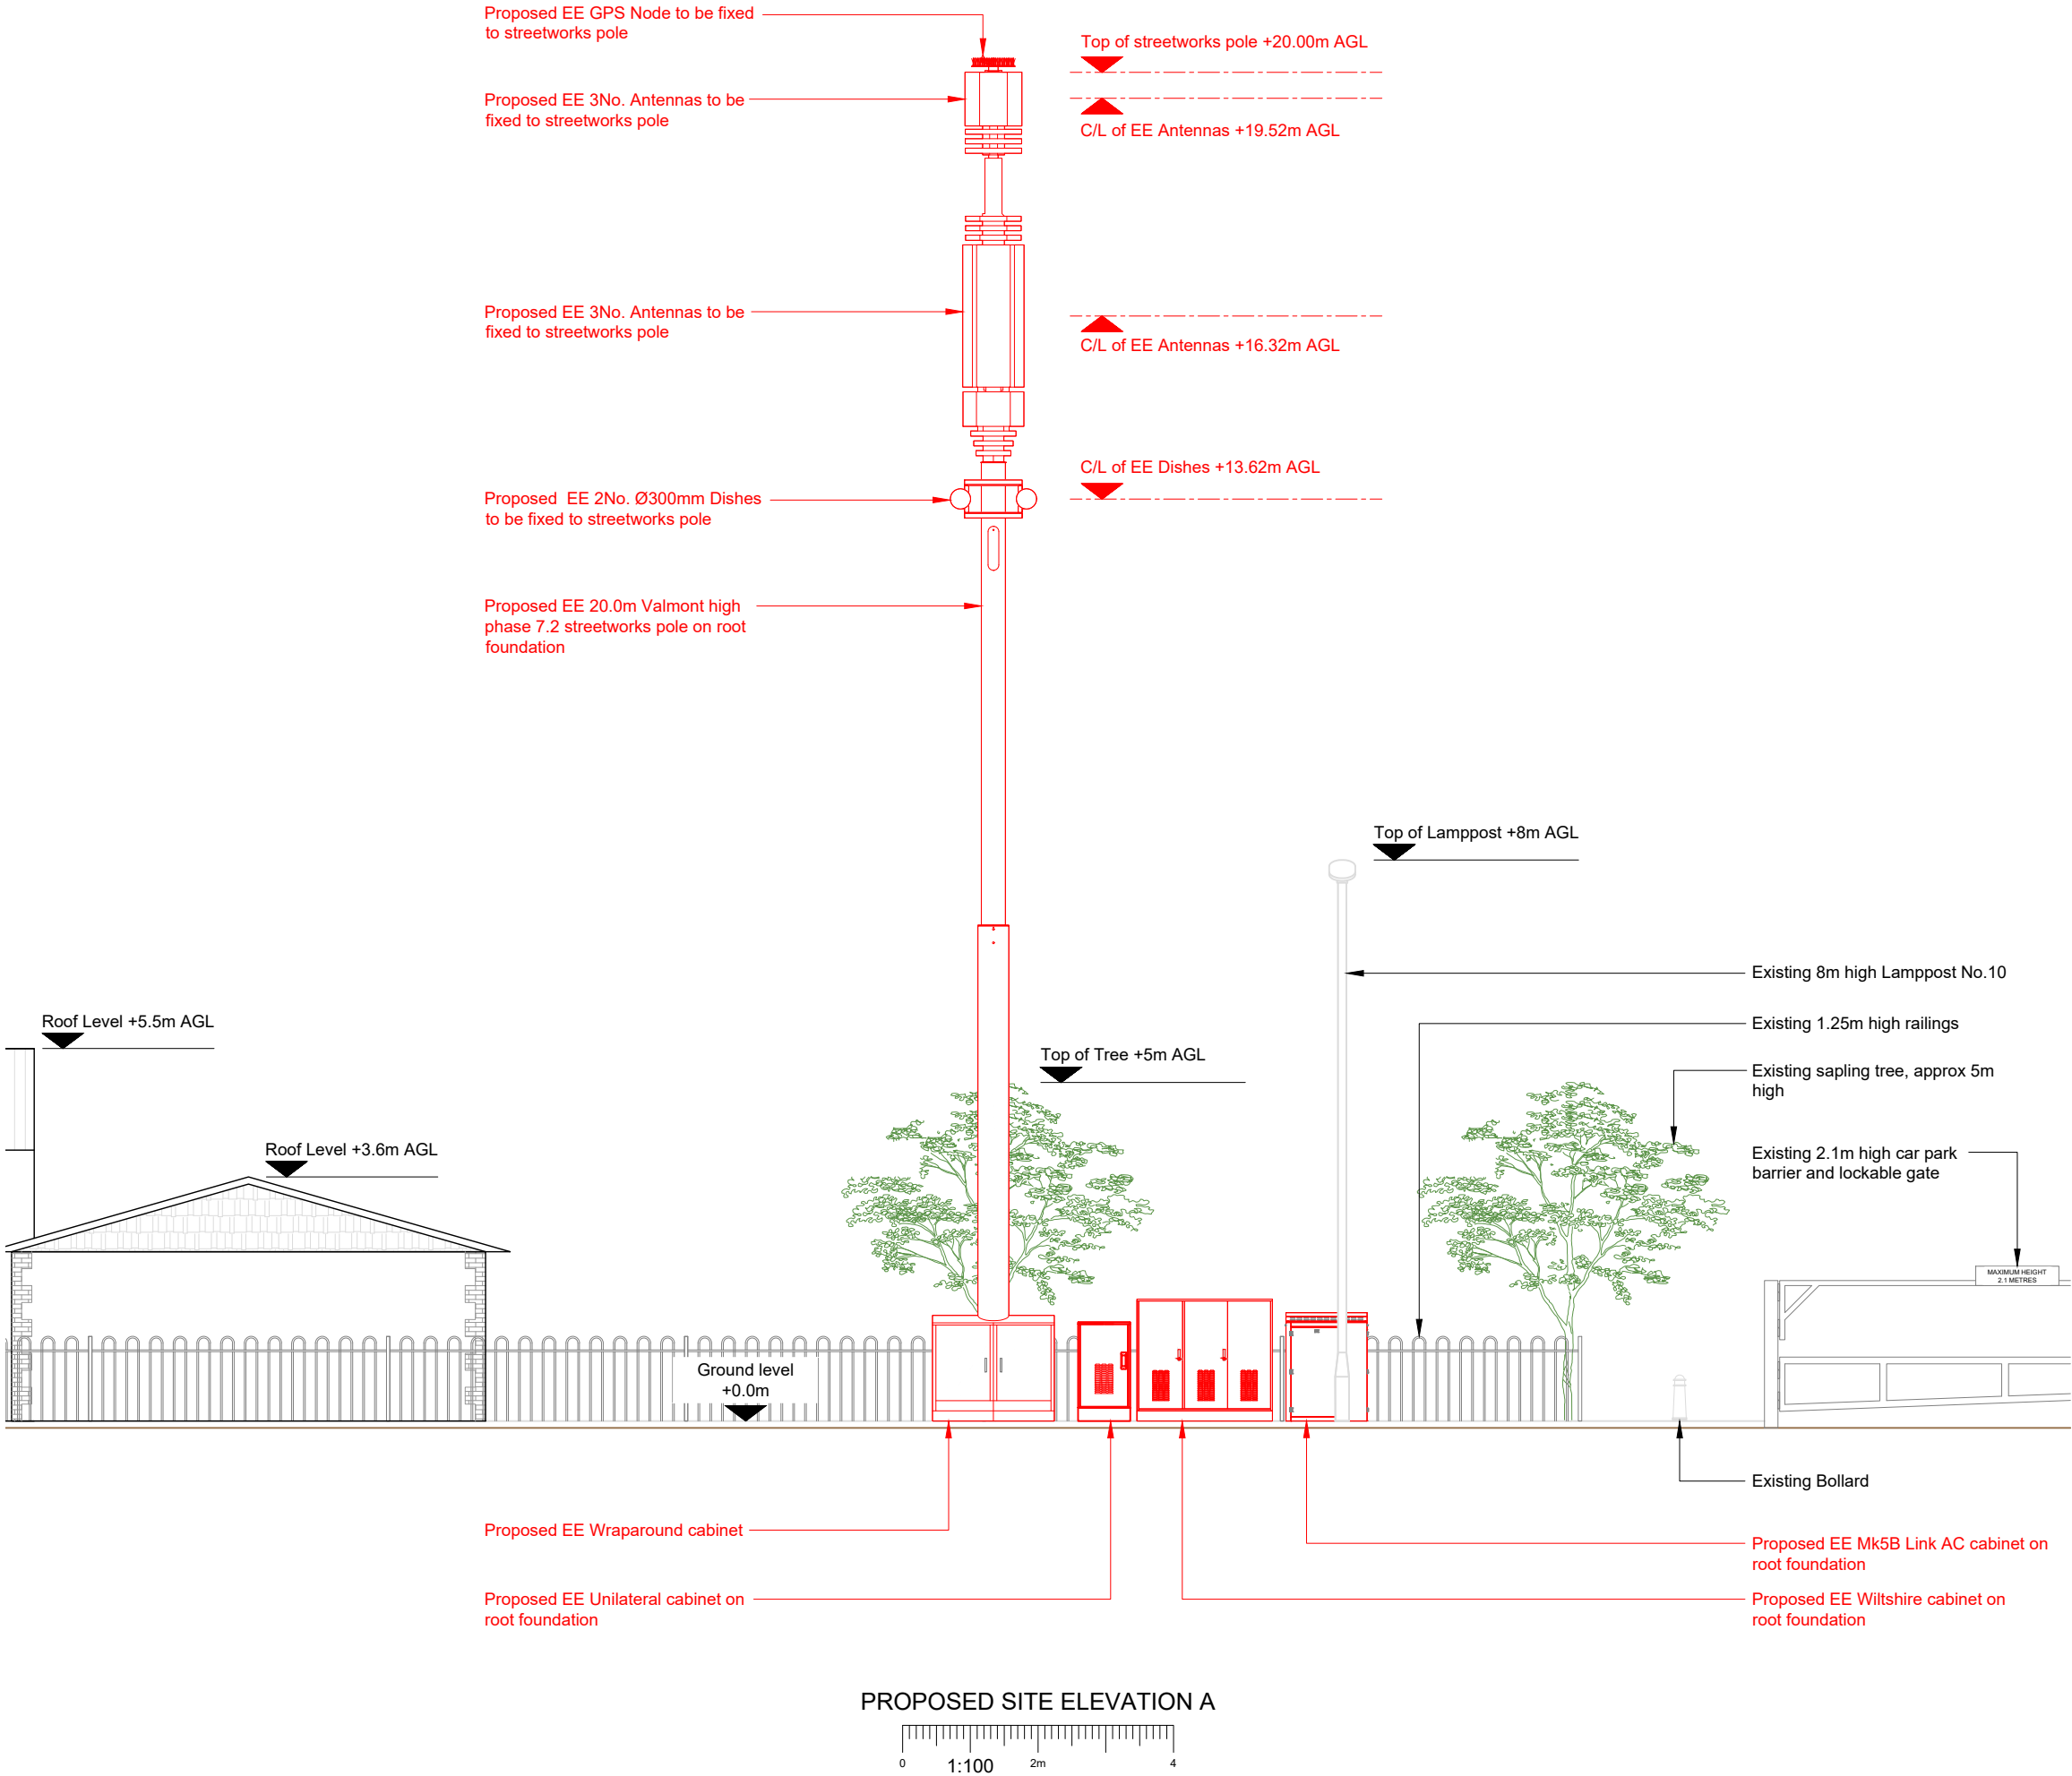

- NOTES:
- ALL DIMENSIONS IN MM UNLESS OTHERWISE NOTED.

|           |                     |                                 |                   |        |
|-----------|---------------------|---------------------------------|-------------------|--------|
| Master:   | Project:            |                                 | Purpose of Issue: | Issue: |
| M001      | NTQ (EE UNILATERAL) |                                 | Planning          | A      |
| Date:     | 13/03/2025          | Revision / Upgrade Description: |                   |        |
| Drawn:    | C.Robinson          | First Issue                     |                   |        |
| Checked:  | C.Barge             |                                 |                   |        |
| Approved: | M.Noel              |                                 |                   |        |



Everything Everywhere  
One Braham Street  
London  
E1 8EE  
Tel: 020 7356 5000

|                                            |                                                                                                   |
|--------------------------------------------|---------------------------------------------------------------------------------------------------|
| Design Consultant: & Principal Contractor: |                                                                                                   |
|                                            | Unit 27F-G<br>Hartlebury Trading Estate<br>Crown Lane<br>Hartlebury<br>Worcestershire<br>DY10 4JD |

|                   |                                                                    |               |        |
|-------------------|--------------------------------------------------------------------|---------------|--------|
| Site Name:        | DRUMMOND ROAD SW                                                   |               |        |
| Site ID:          | 30000190                                                           |               |        |
| Address:          | SHAMBLEHURST,<br>HEDGE END,<br>EASTLEIGH,<br>HAMPSHIRE<br>SO30 2AH |               |        |
| Title:            | 250 PROPOSED SITE ELEVATION                                        |               |        |
| Project:          | NTQ (EE UNILATERAL)                                                |               |        |
| Purpose of Issue: | GENERAL ARRANGEMENT                                                |               |        |
| EE Cell ID:       | 27873                                                              | MBNL Cell ID: | ELH085 |
|                   |                                                                    | H3G Cell ID:  | SO1390 |
| File name:        | 30000190_ELH085_27873_SO1390_M001                                  |               |        |