
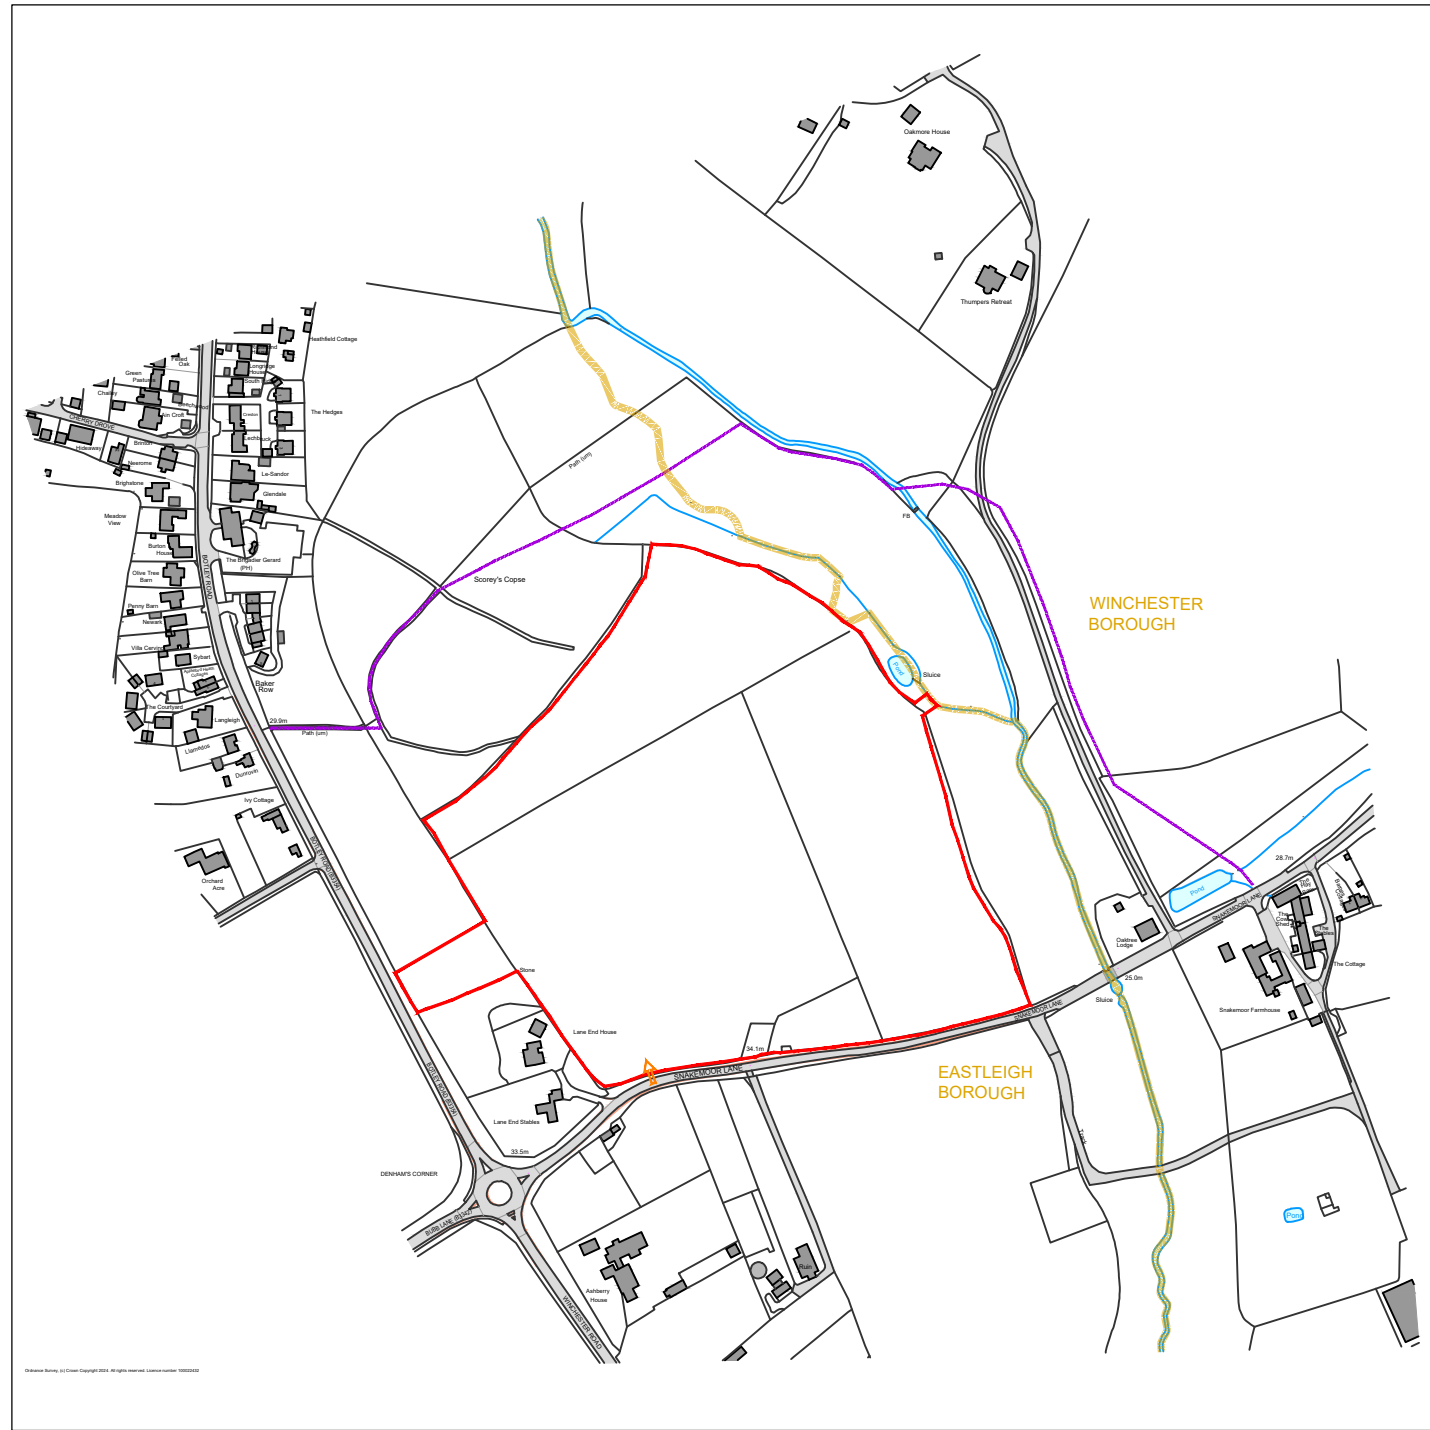
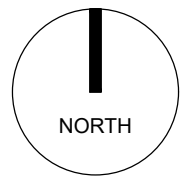
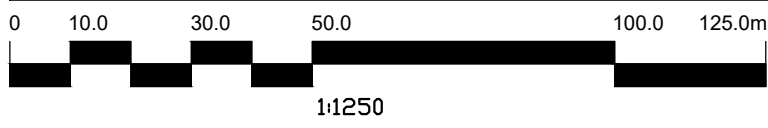


- Site Boundary
- LPA Boundary
- Right of Way routes
- Tree Canopy
- RPA

1 LOCATION PLAN AND SITE PLAN

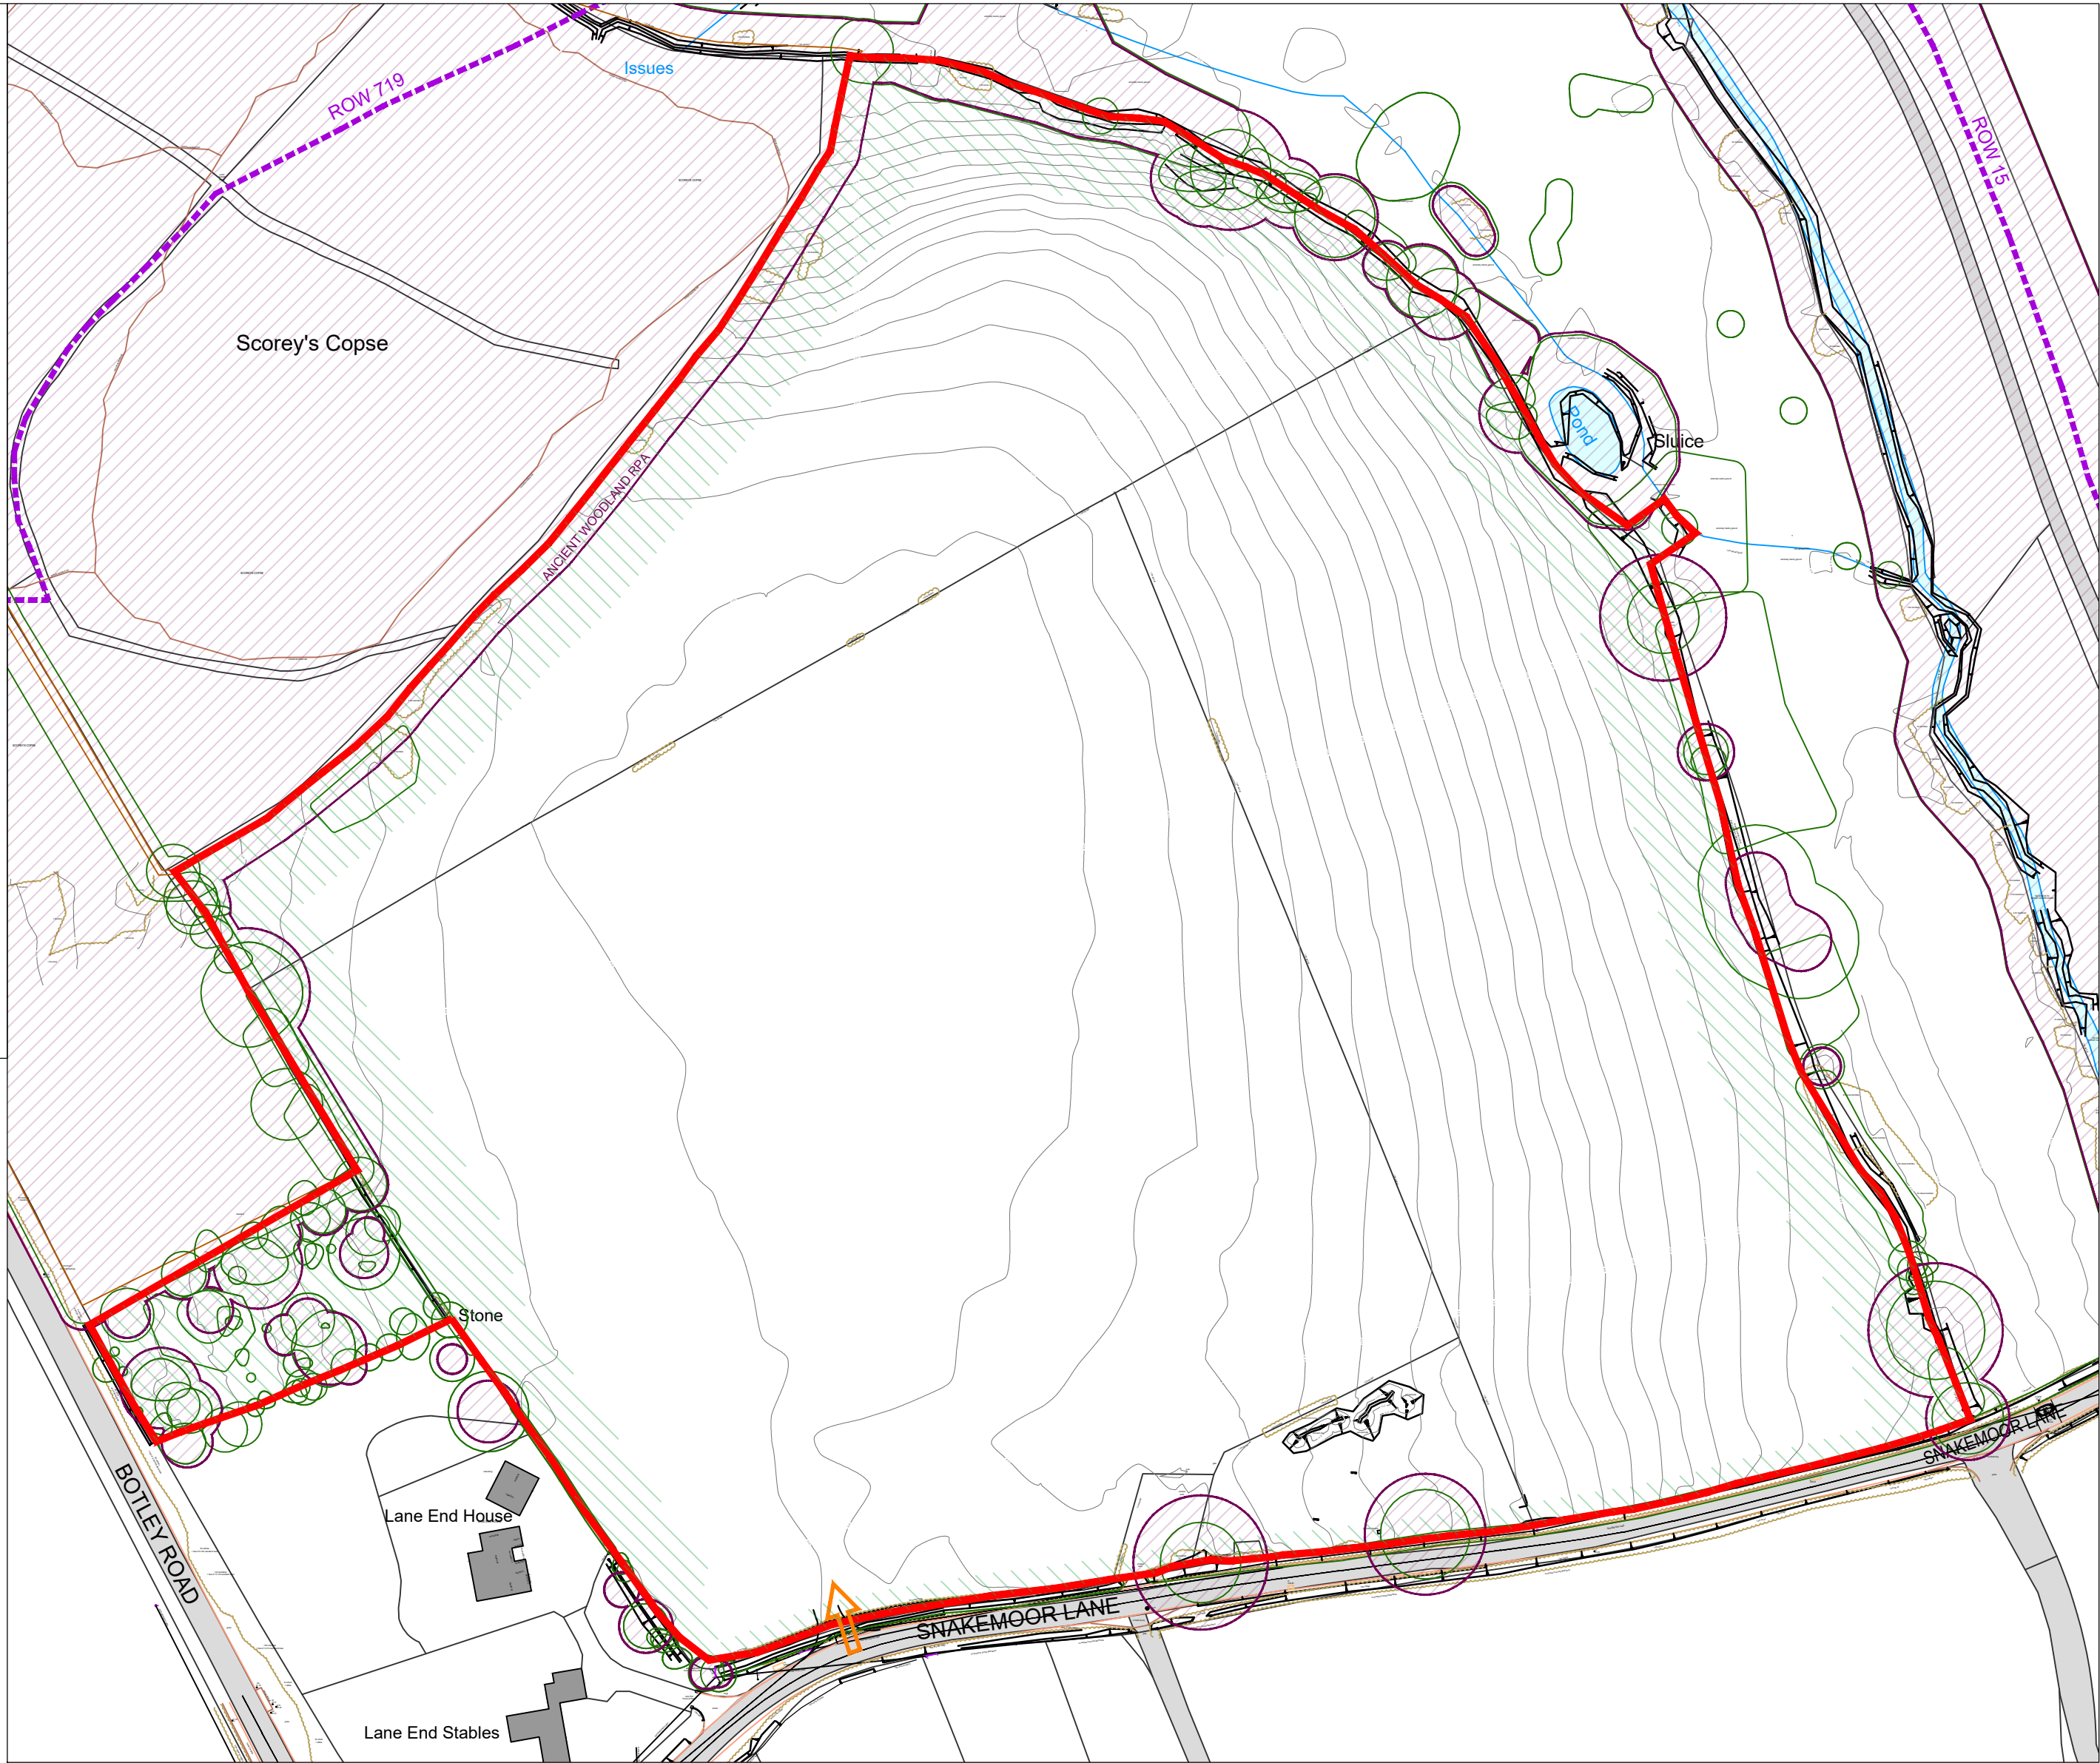

The copyright of this drawing is vested with Corstorphine & Wright Ltd and must not be copied or reproduced without the consent of the company.

A	Red Line amended	15.11.24	SL	MC
*	Preliminary issue	05.11.24	SL	MC
Rev.	Description	Date	Drw.	Chk.

Client
Southern Strategic
Land LLP
Project
Denhams Corner
Horton Heath
Drawing Title
Location Plan and Site Plan
Drawing Status
PRELIMINARY ISSUE

Corstorphine & Wright

Fordingbridge Studio
27 Glasshouse Studios, Fryern Court Road, Fordingbridge, SP6 1QX
01425 655806
corstorphine-wright.com

Drawing No. 23063-0201				Revision A
Drawn SL	Checked MC	Paper Size A2	Scale Varies	Date 15.11.24