


SCALE BAR 1:100



EXISTING FRONT ELEVATION



EXISTING REAR ELEVATION

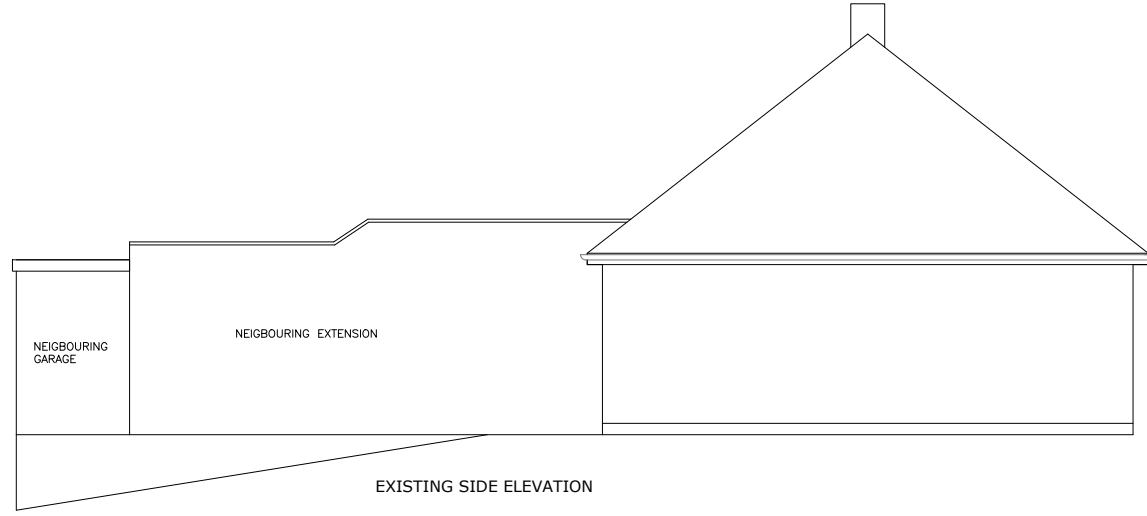

EXISTING SIDE ELEVATION

Elevations Scale 1:100




Location Plan Scale 1:1250

01856 898 022
www.UKPlanningMaps.com





Produced on 18 March 2025 from the Ordnance Survey National Geographic Database and incorporating surveyed revision available at this date.
This map shows the area bounded by 446885 114432-447027 114554-446885 114554-446885 114432-447027.
Crown Copyright and database rights 2025 OS 100054135. Supplied by copla ltd trading as UKPlanningMaps.com a licensed Ordnance Survey partner (OS 100054135).
Data licence expires 18 March 2026. Unique plan reference: V07/1120678/1647102

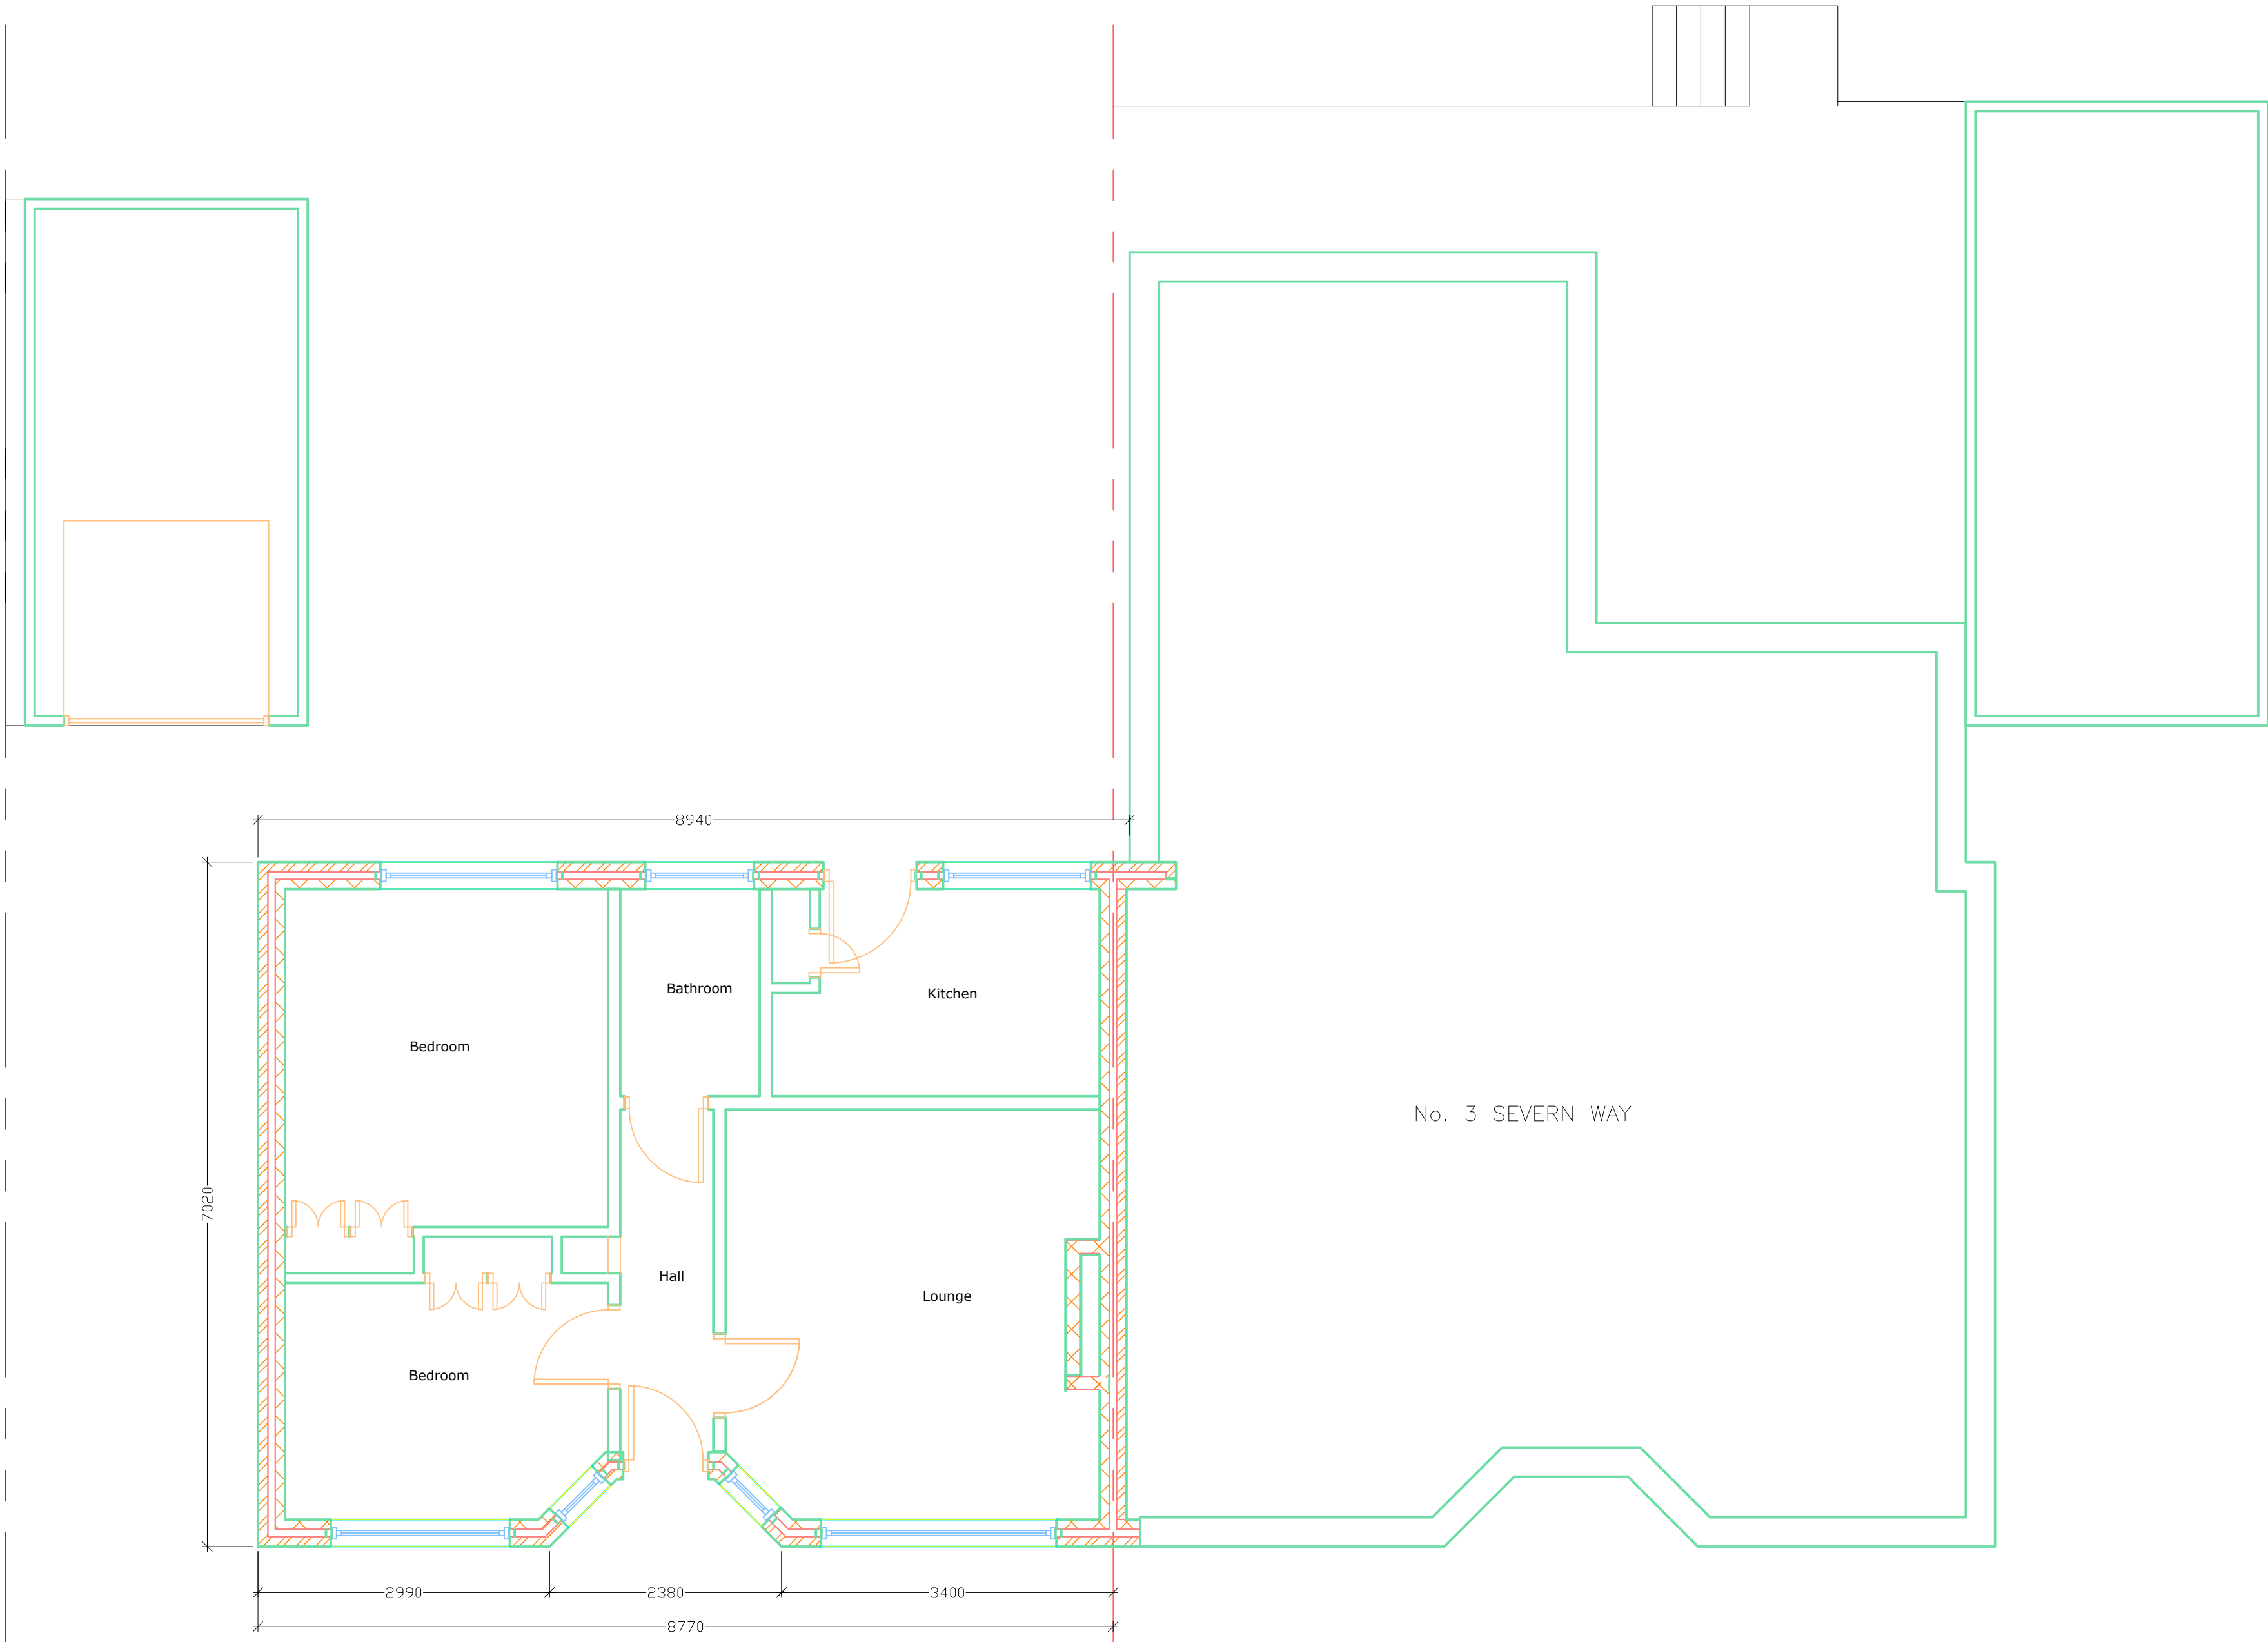


EXISTING FLOOR PLAN No. 4 SEVERN WAY
Scale 1:50

SCALE BAR 1:50

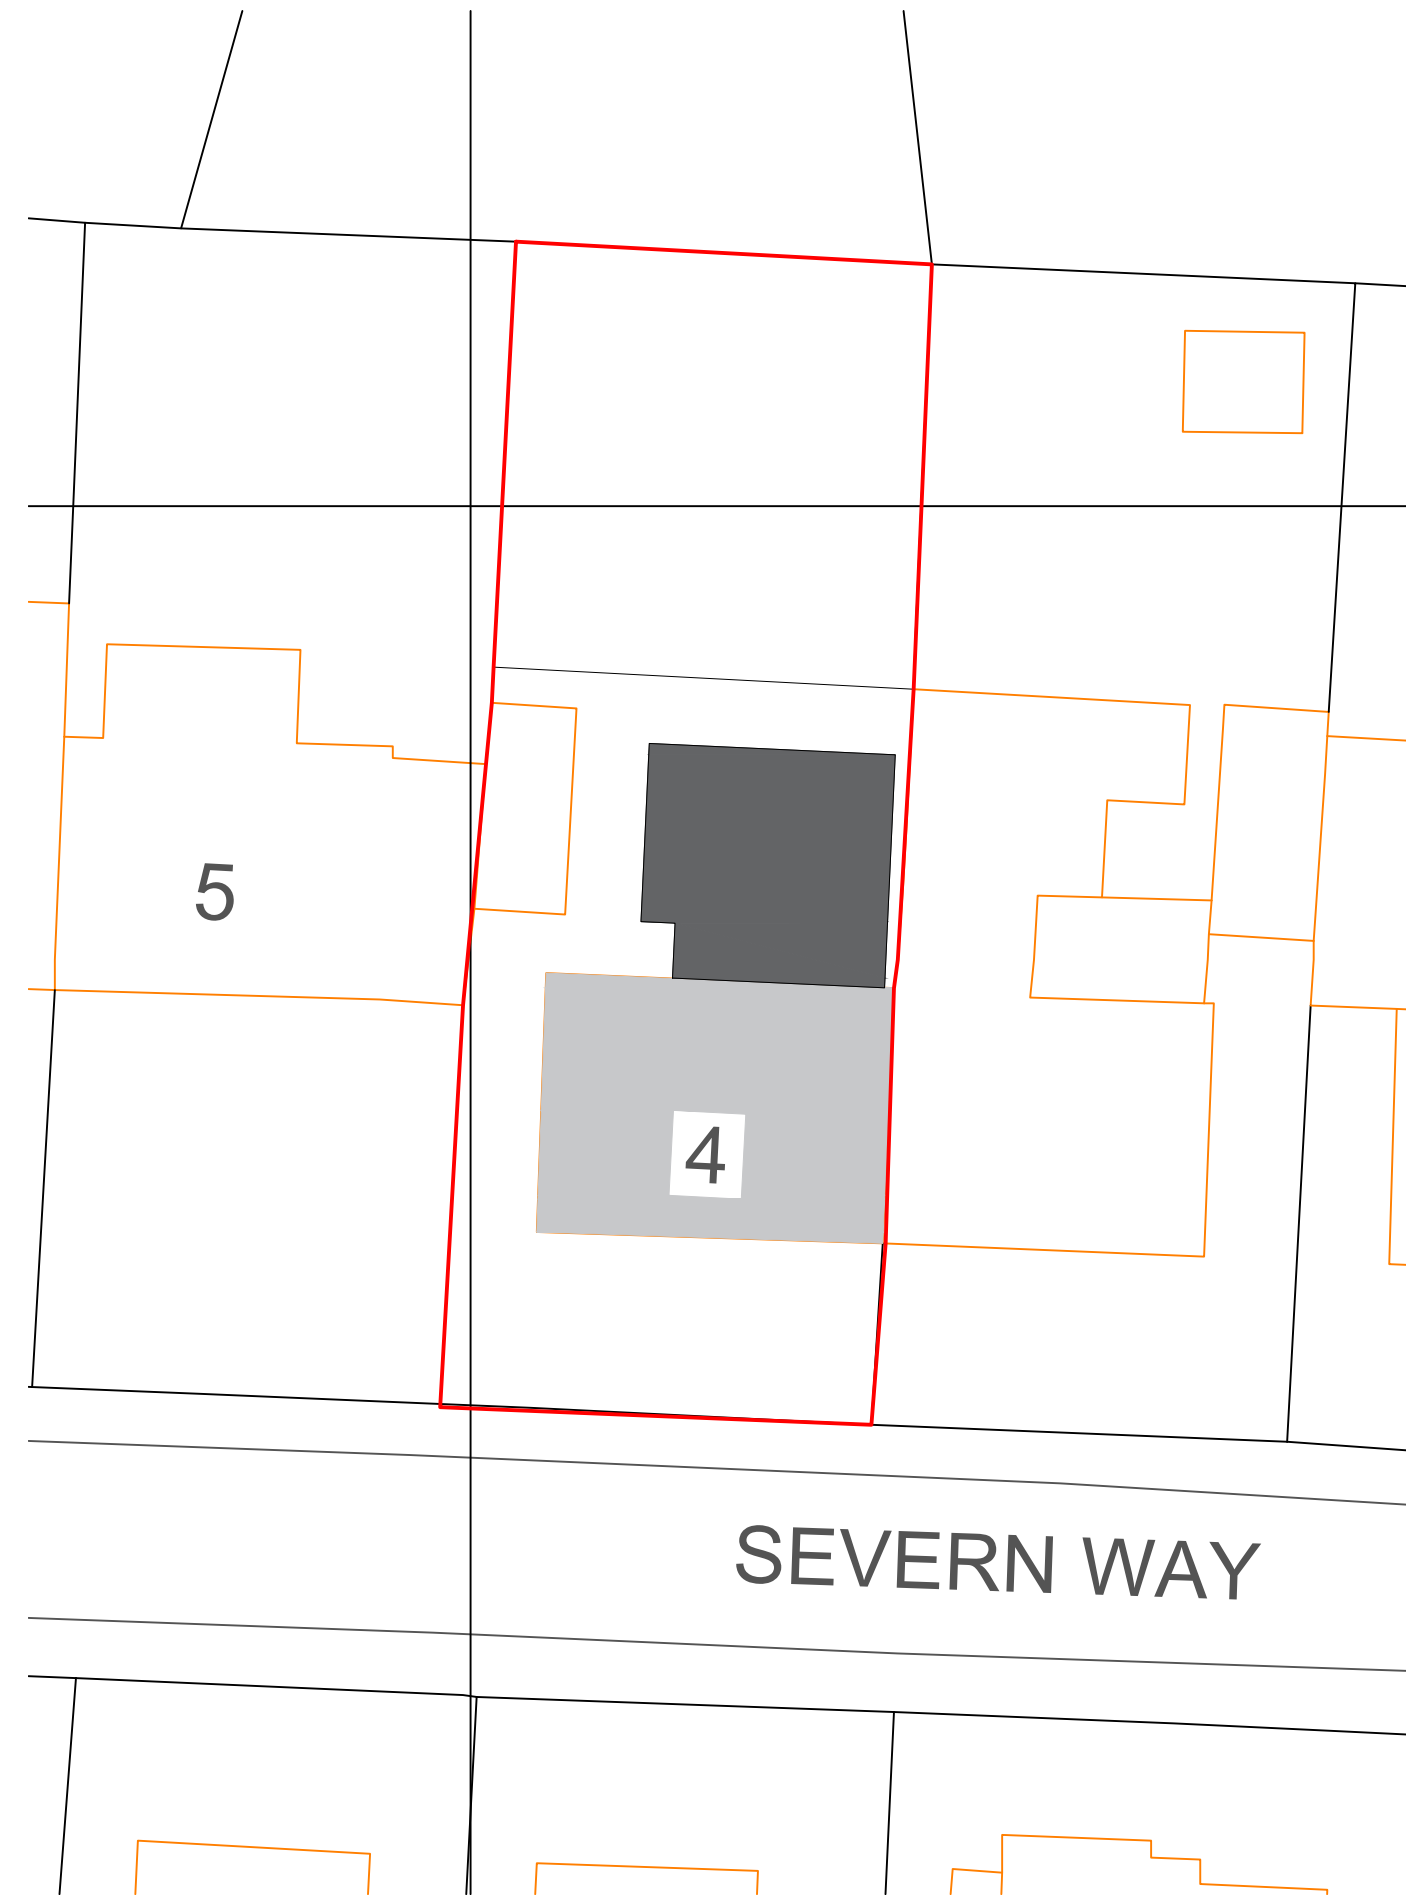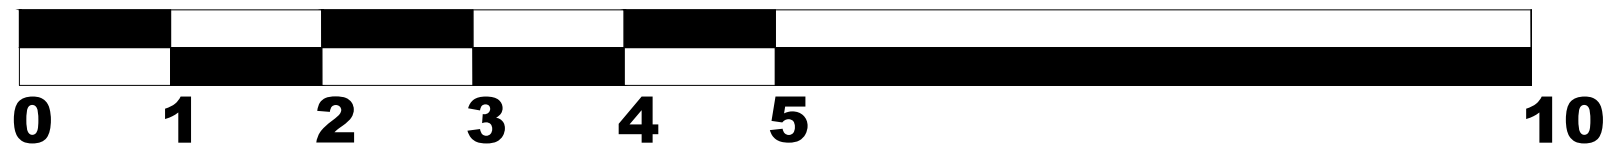

Block Plan Scale 1:200

SCALE BAR 1:200

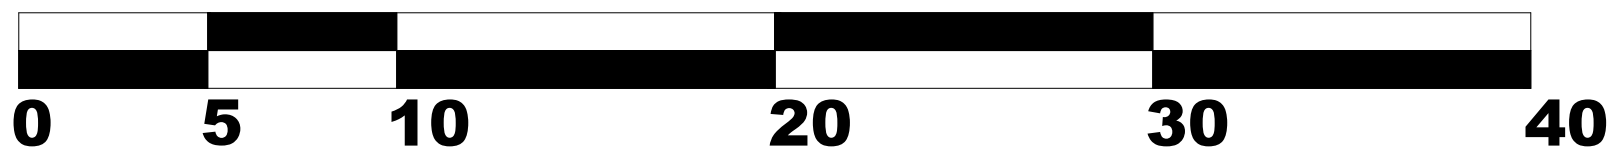

REV:	DESCRIPTION:	BY:	DATE:
STATUS:	PLANNING		

D.A. Associates Ltd

Avebury House
St Peter Street, Winchester SO23 8BN
Tel: 07861 720 421
Email: dave@daassociates.biz

CLIENT:	EIGHTY TWO CONSTRUCTION
---------	-------------------------

DESIGN :	Dave Allam MSc, ICIOR
----------	-----------------------

SITE:	4 Severn Way WEST END
-------	--------------------------

TITLE:	EXISTING FLOOR PLAN
--------	---------------------

SCALE AT A1:	DATE:	DRAWN:	CHECKED:
Scale: 1 : 50	18.03.25	da	checked
PROJECT NO:	DRAWING NO:	REVISION:	
25/861	A/100	REV -	