




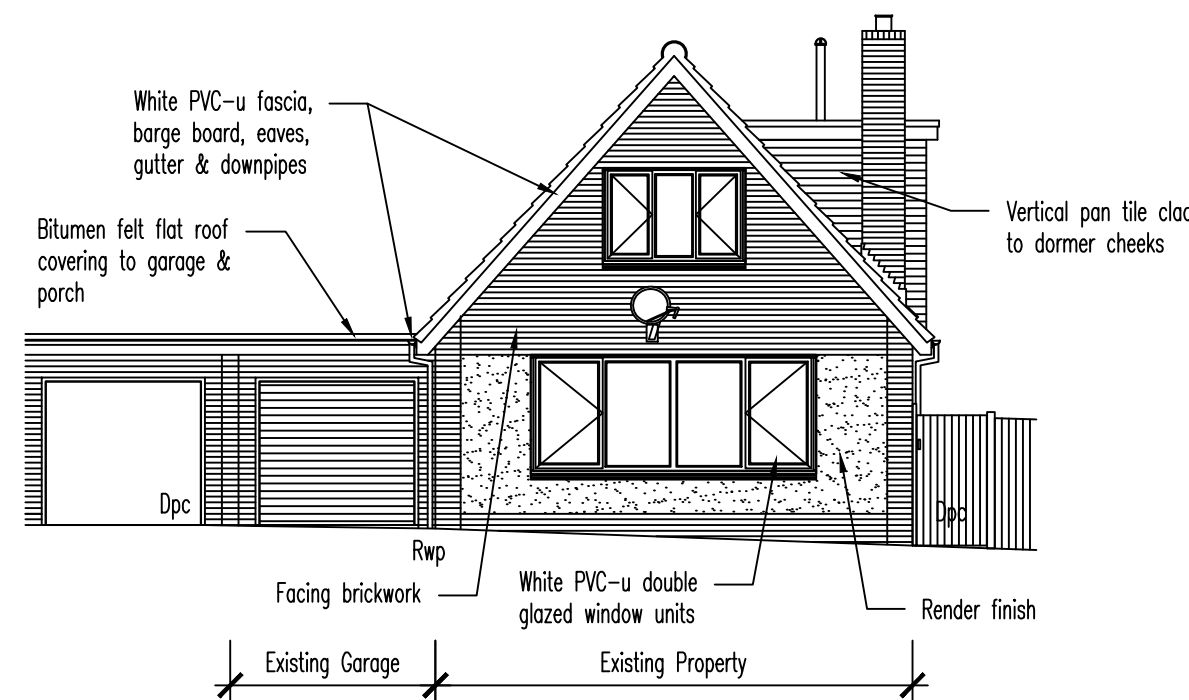


Existing Front (south) Elevation Scale 1:100

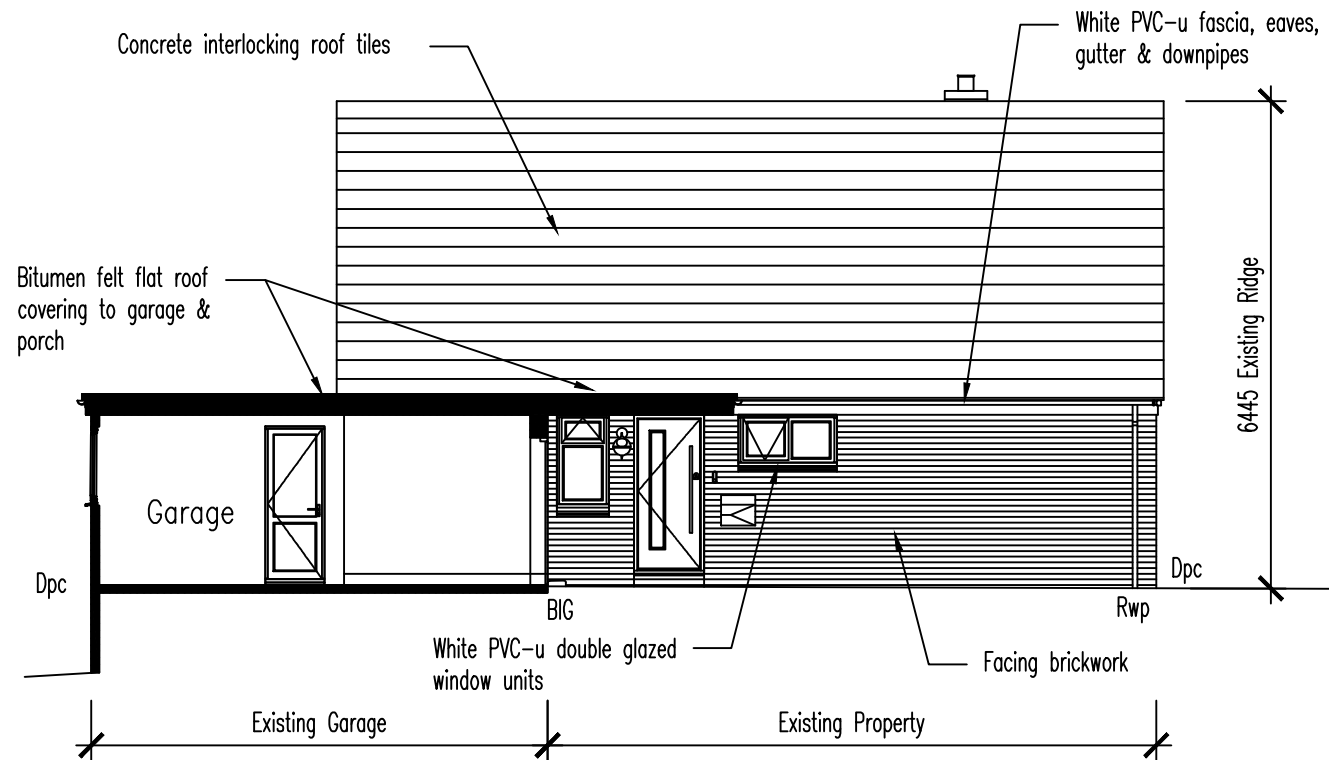


Existing Side (west) Elevation Scale 1:100

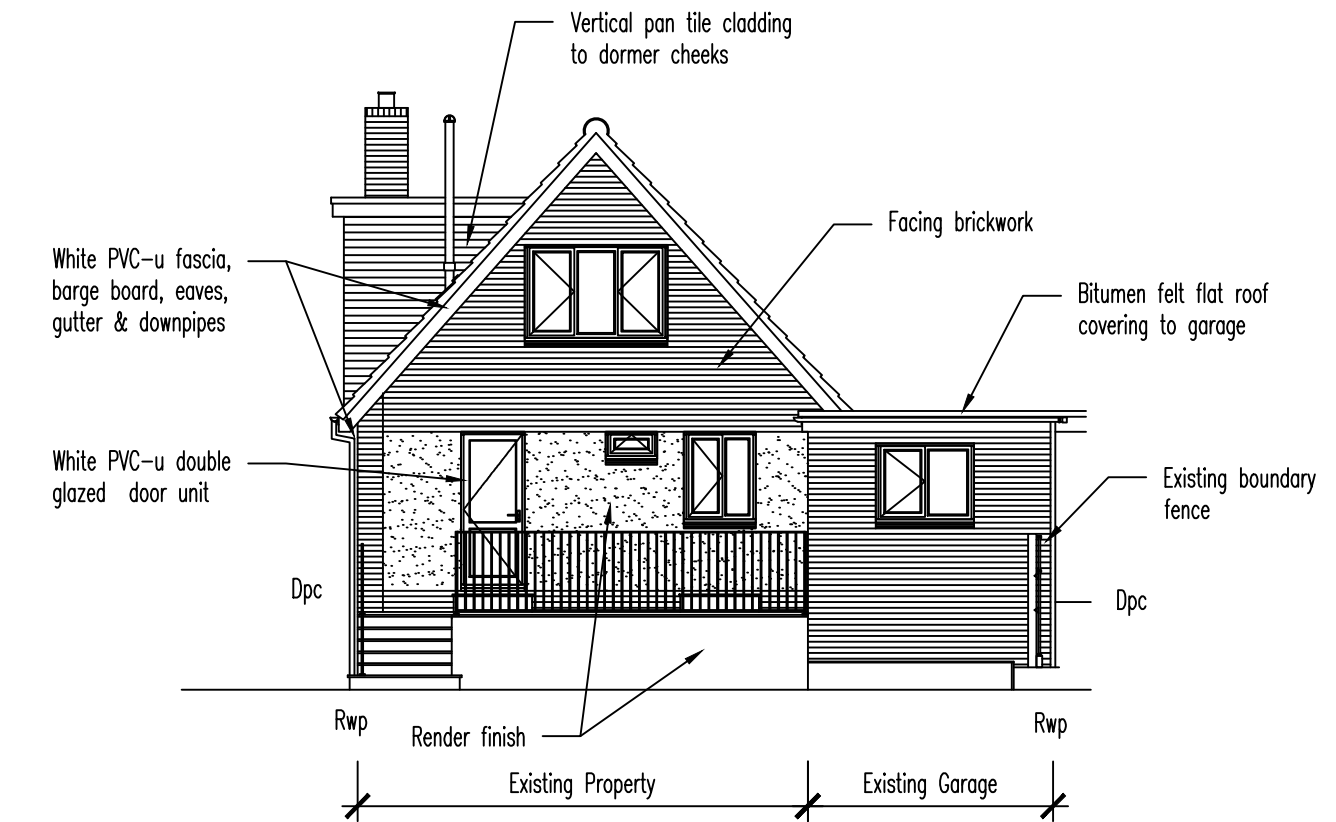


Existing Rear (north) Elevation Scale 1:100

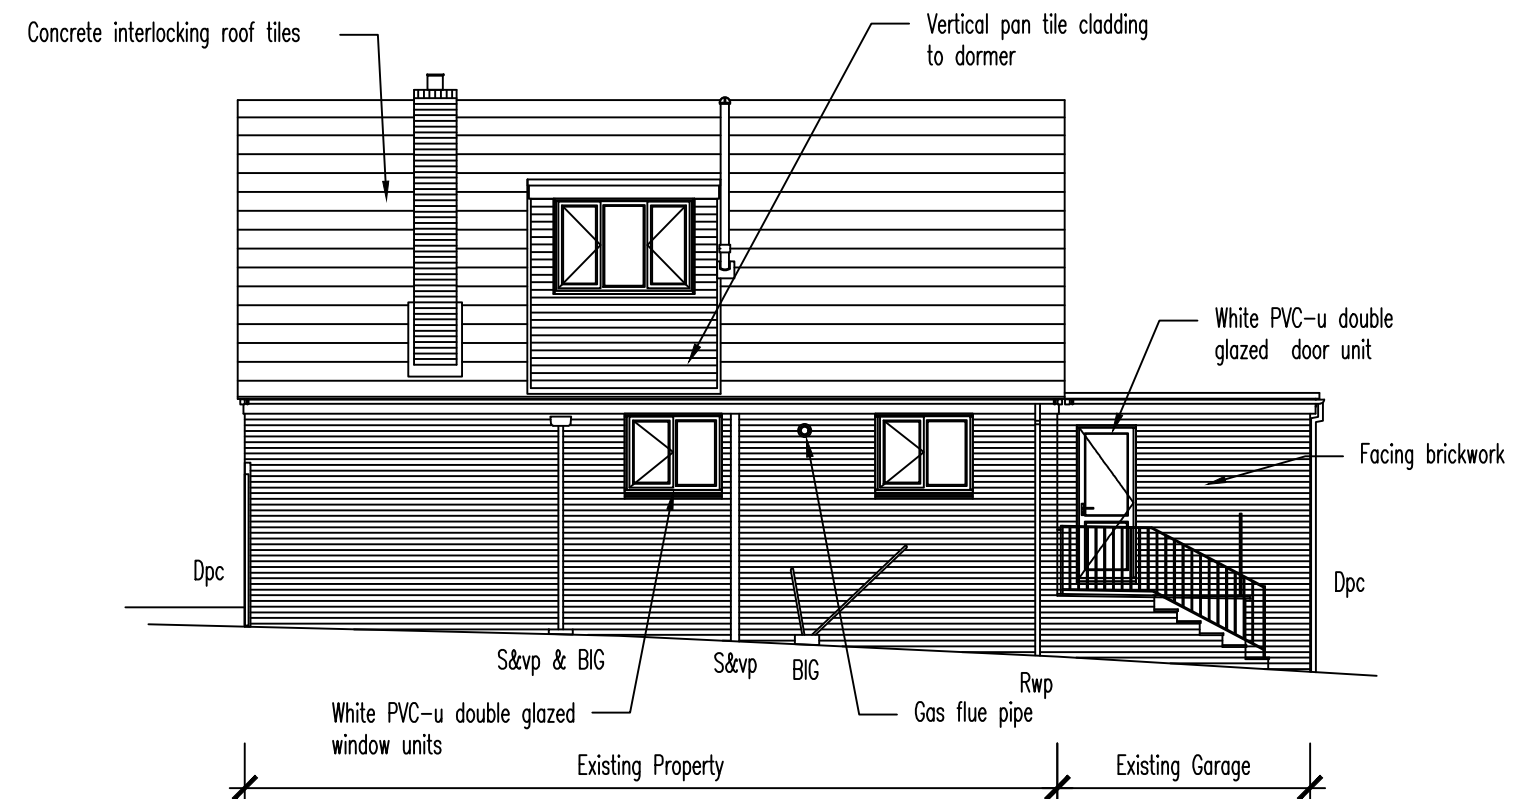


Existing Side (east) Elevation Scale 1:100

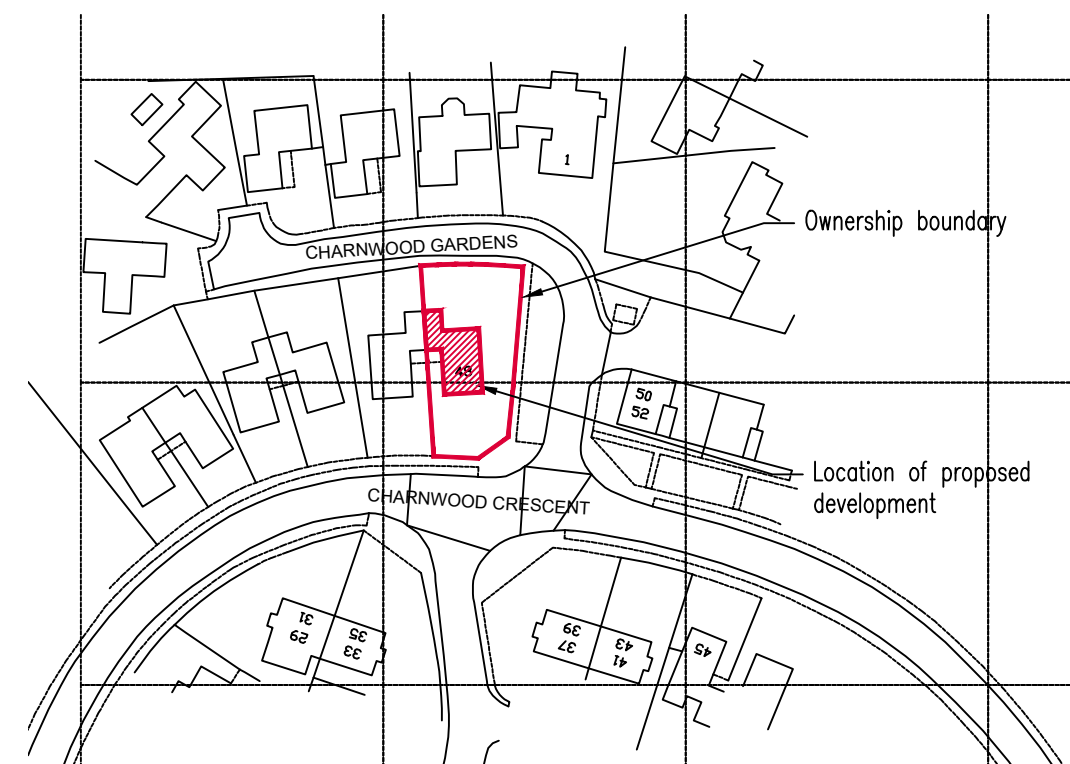


Site Location Plan Scale 1:1250

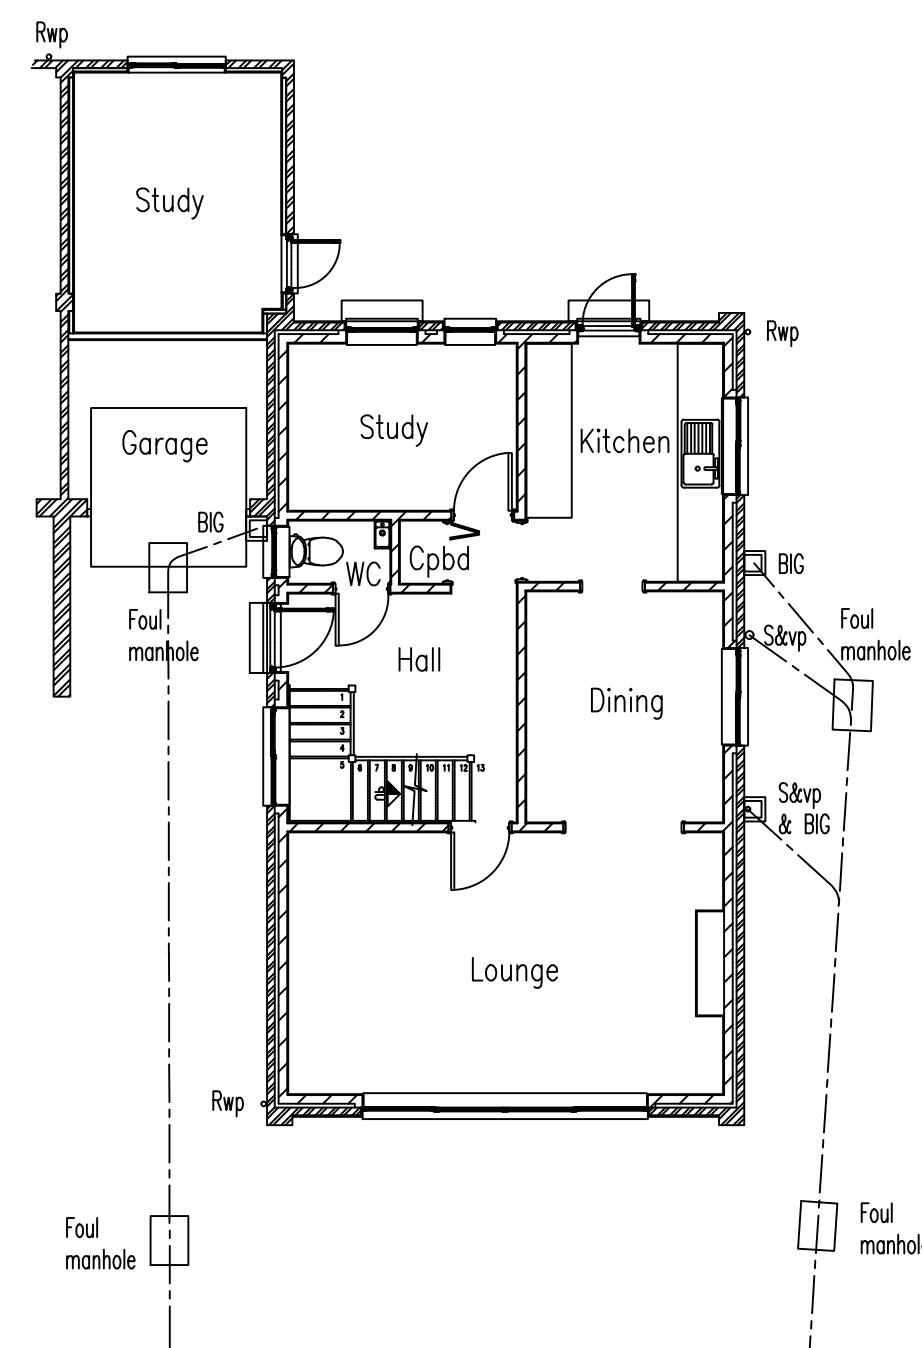

Existing Ground Floor Plan Scale 1:100

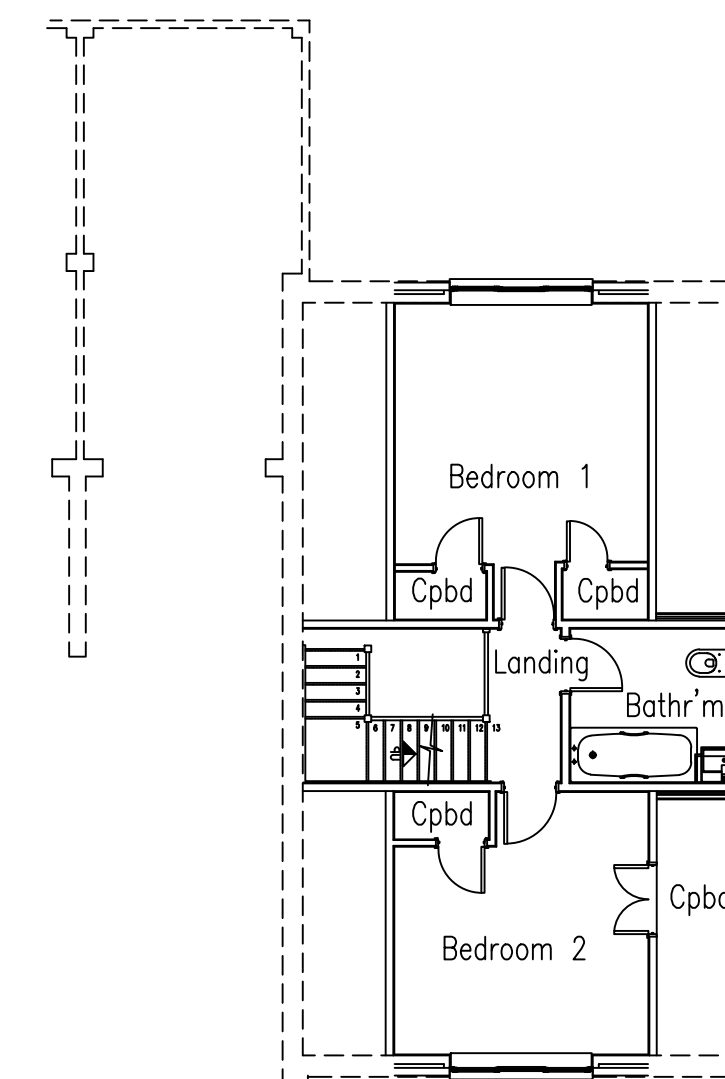

Existing First Floor Plan Scale 1:100

 

A	Planning issue.	DH	18/04/25
P0	Preliminary issue.	DH	17/03/25
Revision Notes			
CLIENT			
Mr & Mrs A Puikys			
PROJECT TITLE			
Proposed Two Storey Garage & Dormer Extension, 48 Chamwood Cresc, Chandlers Ford, SO53 5QT			
DRAWING TITLE			
Existing Ground & First Floor Plans, Elevations & Site Location Plan			
DRAWN BY	CHECKED BY	DATE	
DH		Mar '25	
PROJECT No		SCALE	
AP01		1:100 @ A1	
DRAWING No		REVISION	
001		A	