


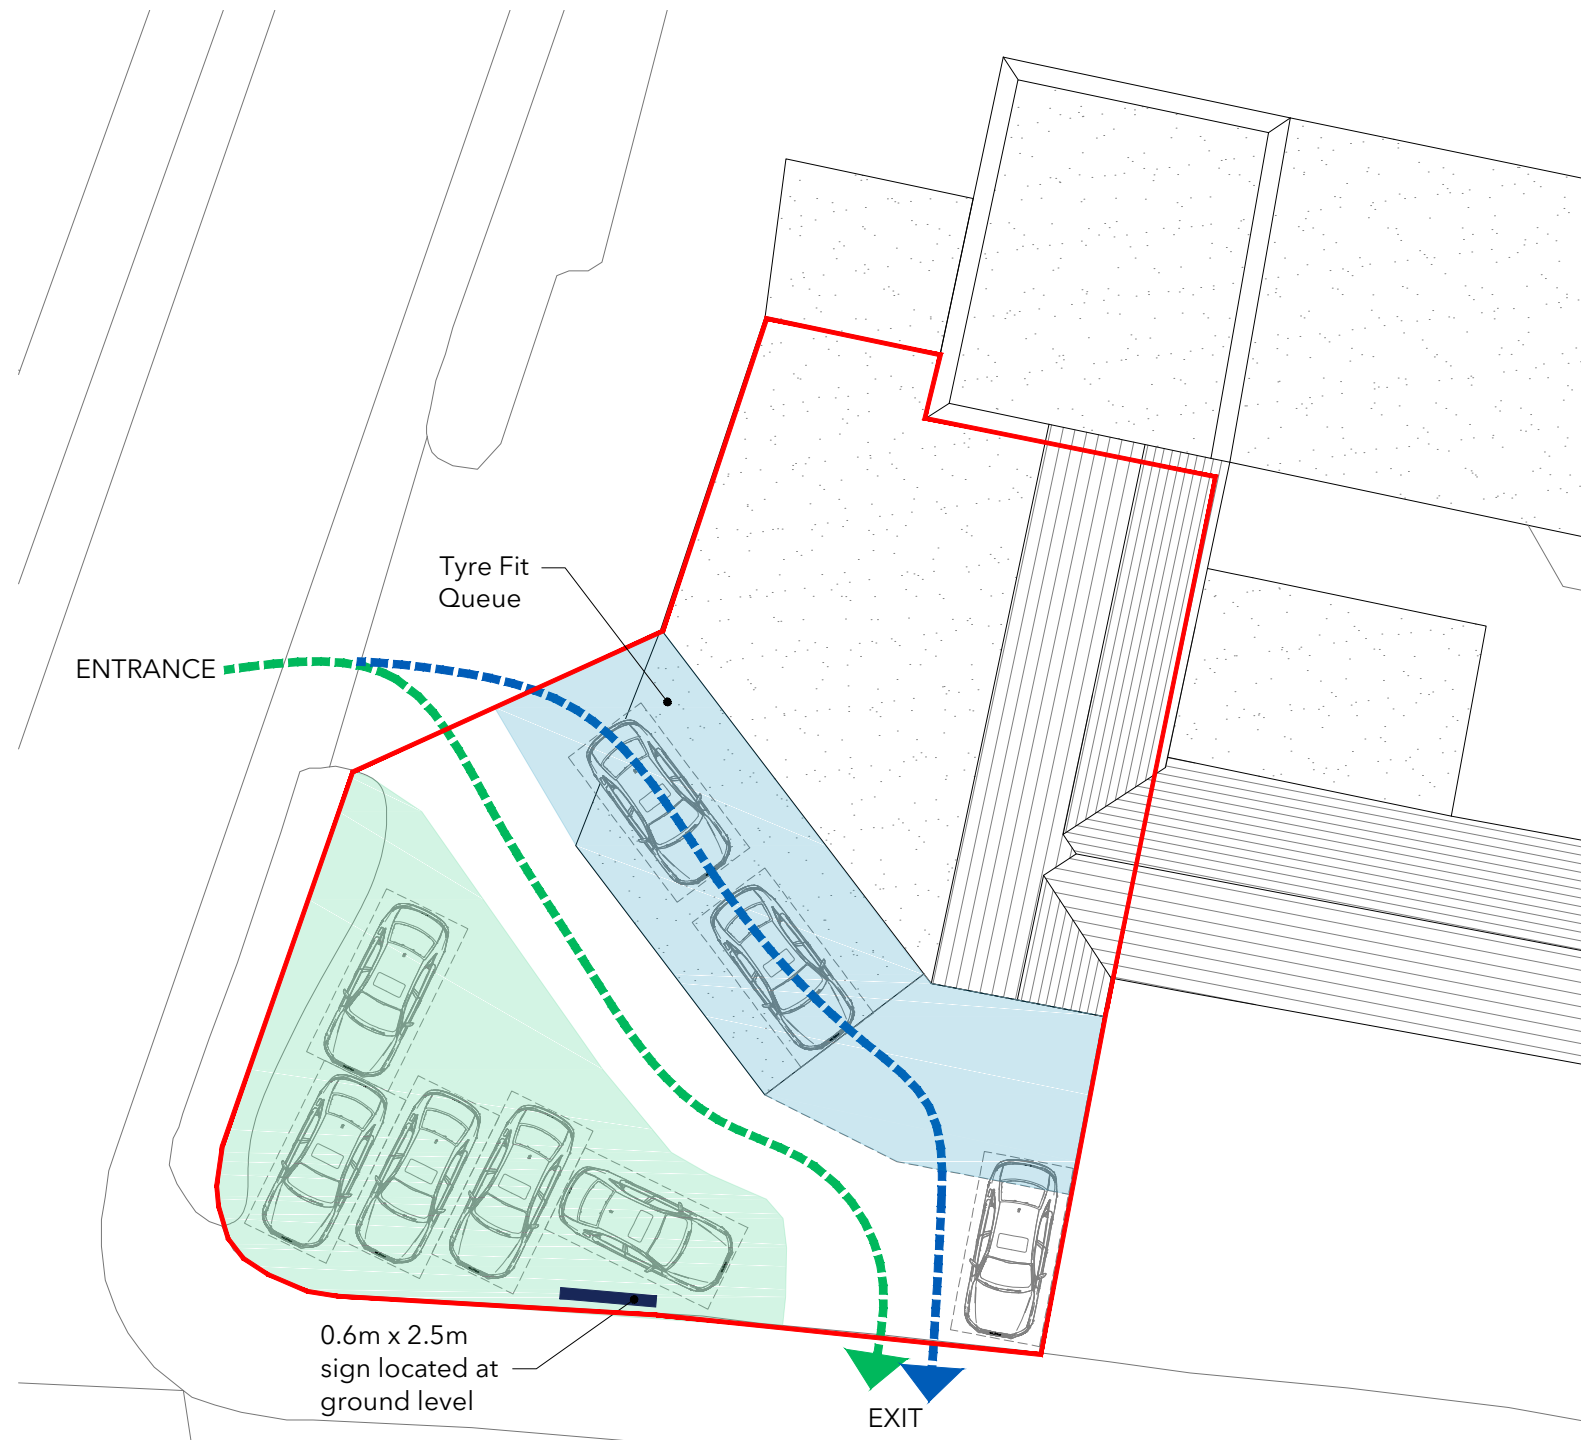


Site Plan
AS PROPOSED
Scale 1:200



KEY

- New Wall(s)
- Tyre Fitting Route
- General Through Access
- Vehicle Sales Zone
- Tyre Fitting Zone

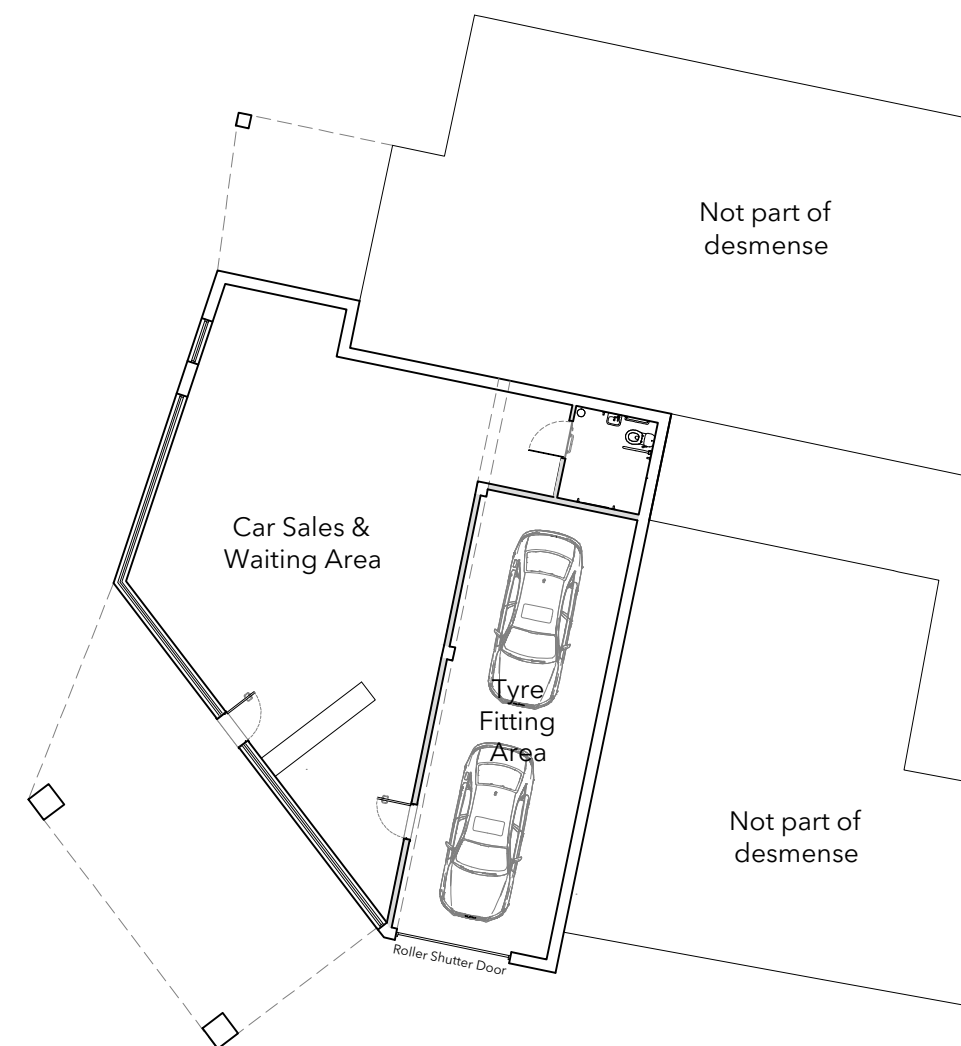


Floor Plan
AS PROPOSED
Scale 1:200



Original Drawing Size: A2



Side Elevation (facing Hiltingbury Road)

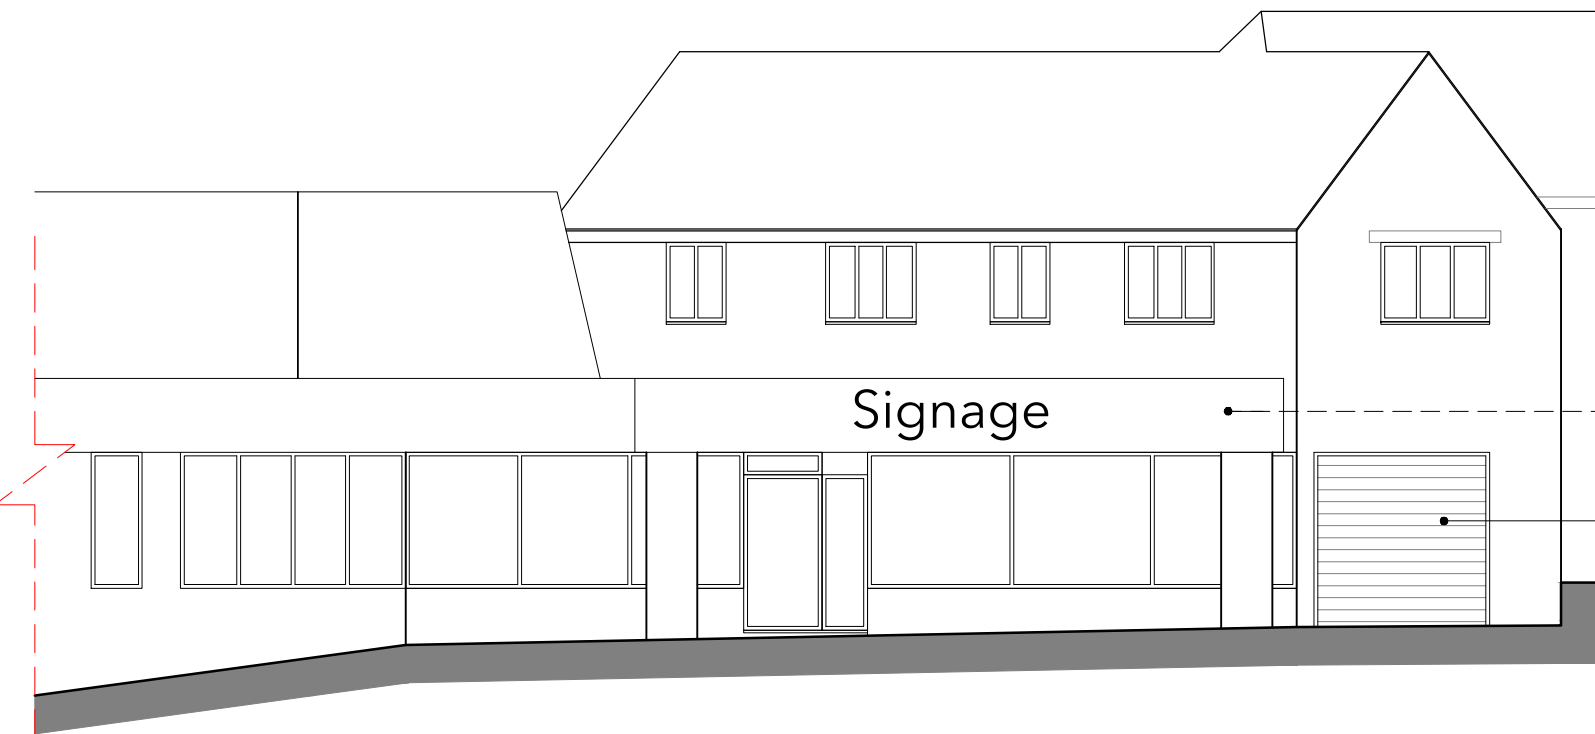

Front Elevation (facing junction of Hiltingbury Road/Thorold Road)



Side Elevation (facing Thorold Road)

Elevations
AS PROPOSED
Scale 1:100



Signage (Front)
AS PROPOSED
Scale 1:100



New Roller Shutter Door.
Colour: Brown

No.	Description	Date
A	Site Use Clarifications	25.04.25

studio

t. 02382 542011
e. info@rs-studio.co.uk
w. www.rs-studio.co.uk

Drawing Title:

Plans
AS PROPOSED

Project Title:

72 Hiltingbury Road
Chandlers Ford
SO53 5SS

Drawing No.:

1818-P-02

Date: February 2025

Scale: various

Drawn: RS

Checked: -

This drawing is the copyright of the company and must not be reproduced or used without permission. Annotated dimensions are to be taken in preference to scaled dimensions and site dimensions must be checked before work is commenced