



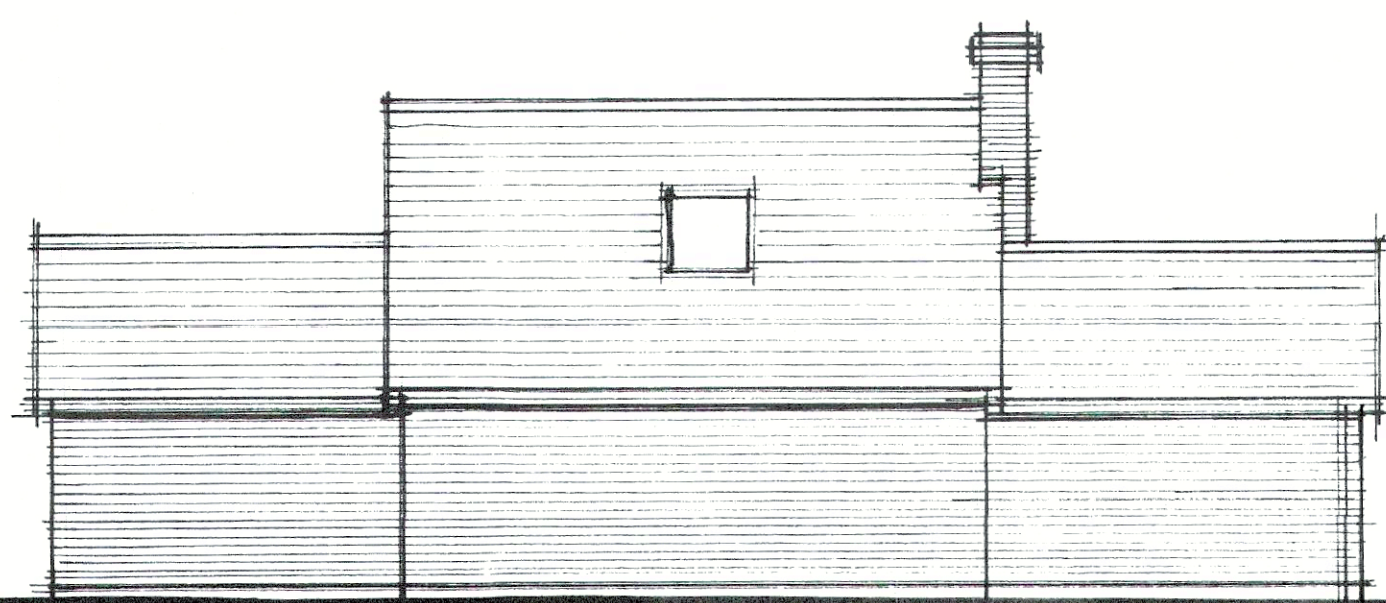


side elevation
0m 1 2 3 4 5m
Scale bar 1:100




front elevation

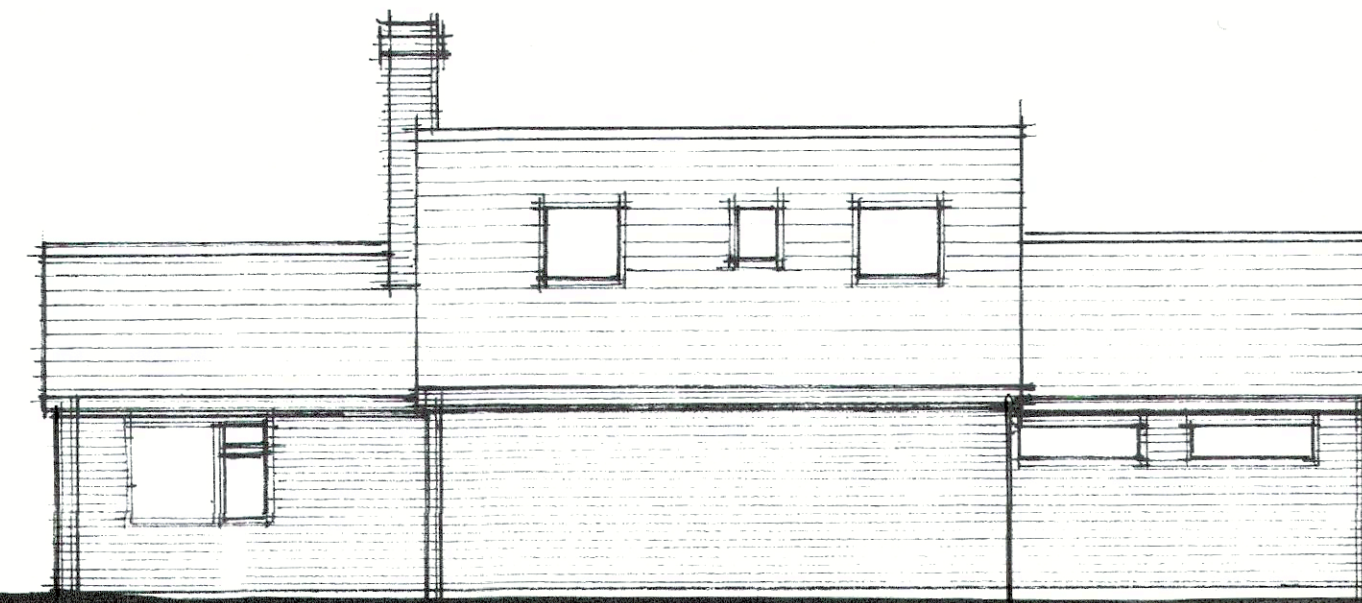


side elevation

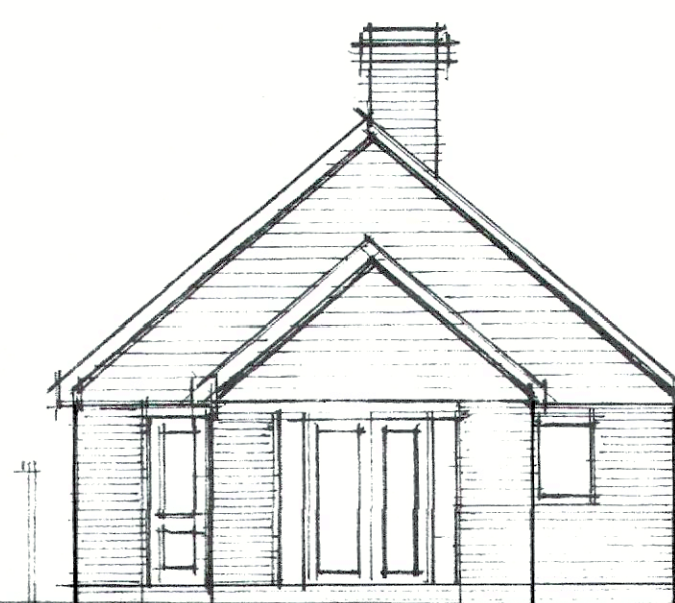


rear elevation

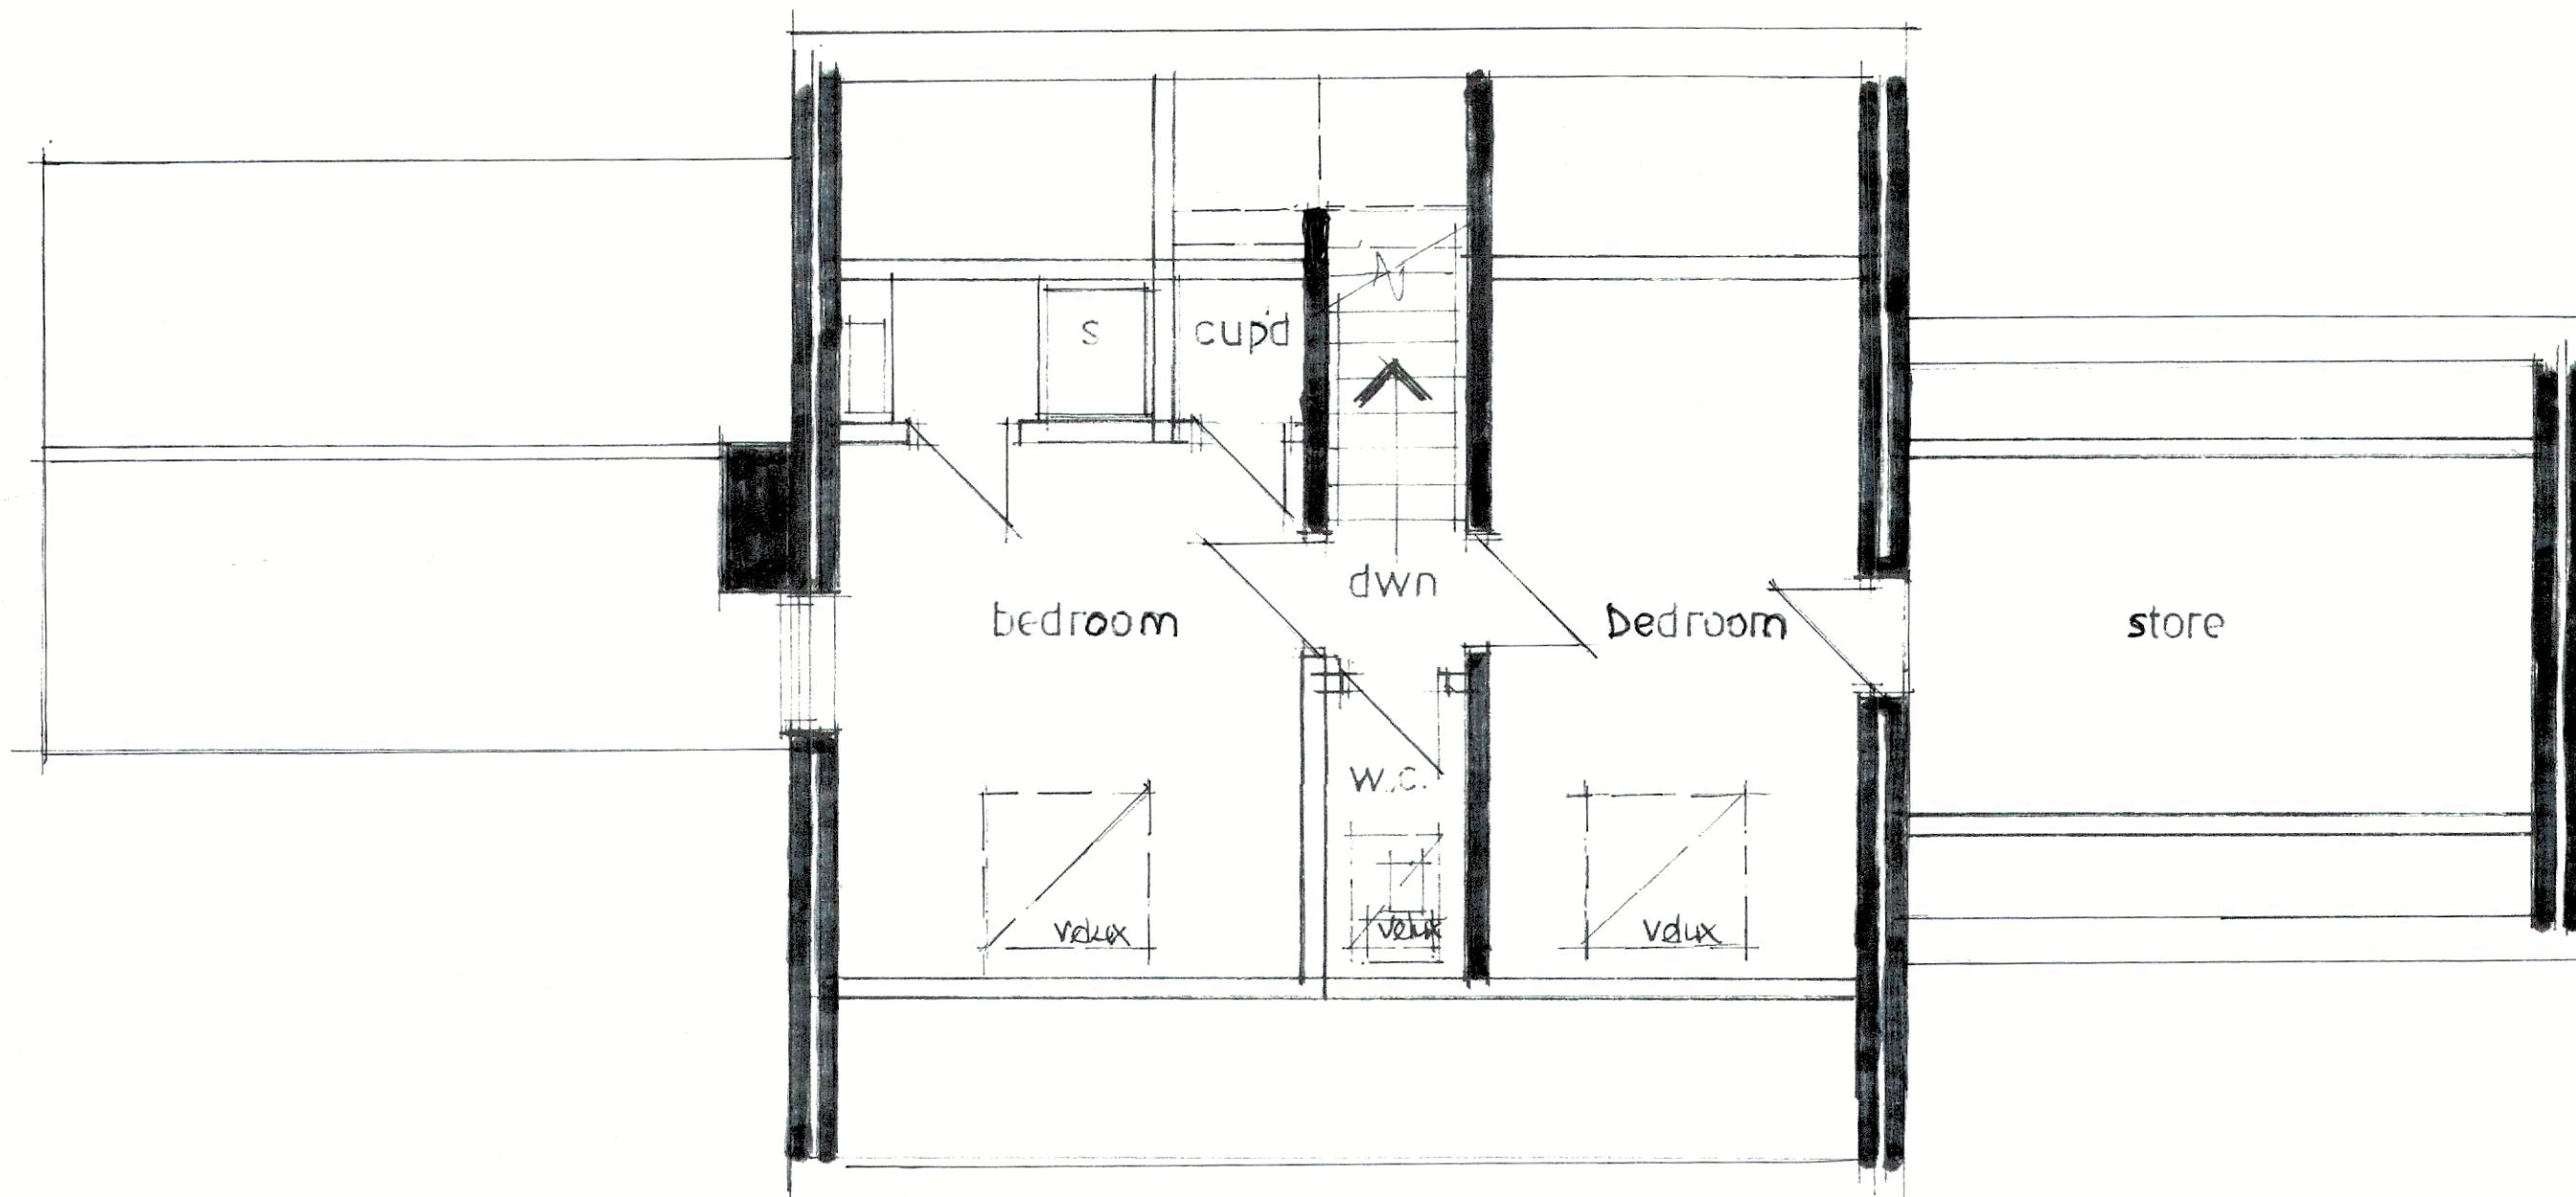


first floor plan
0m 1 2 3 4 5m
Scale bar 1:50

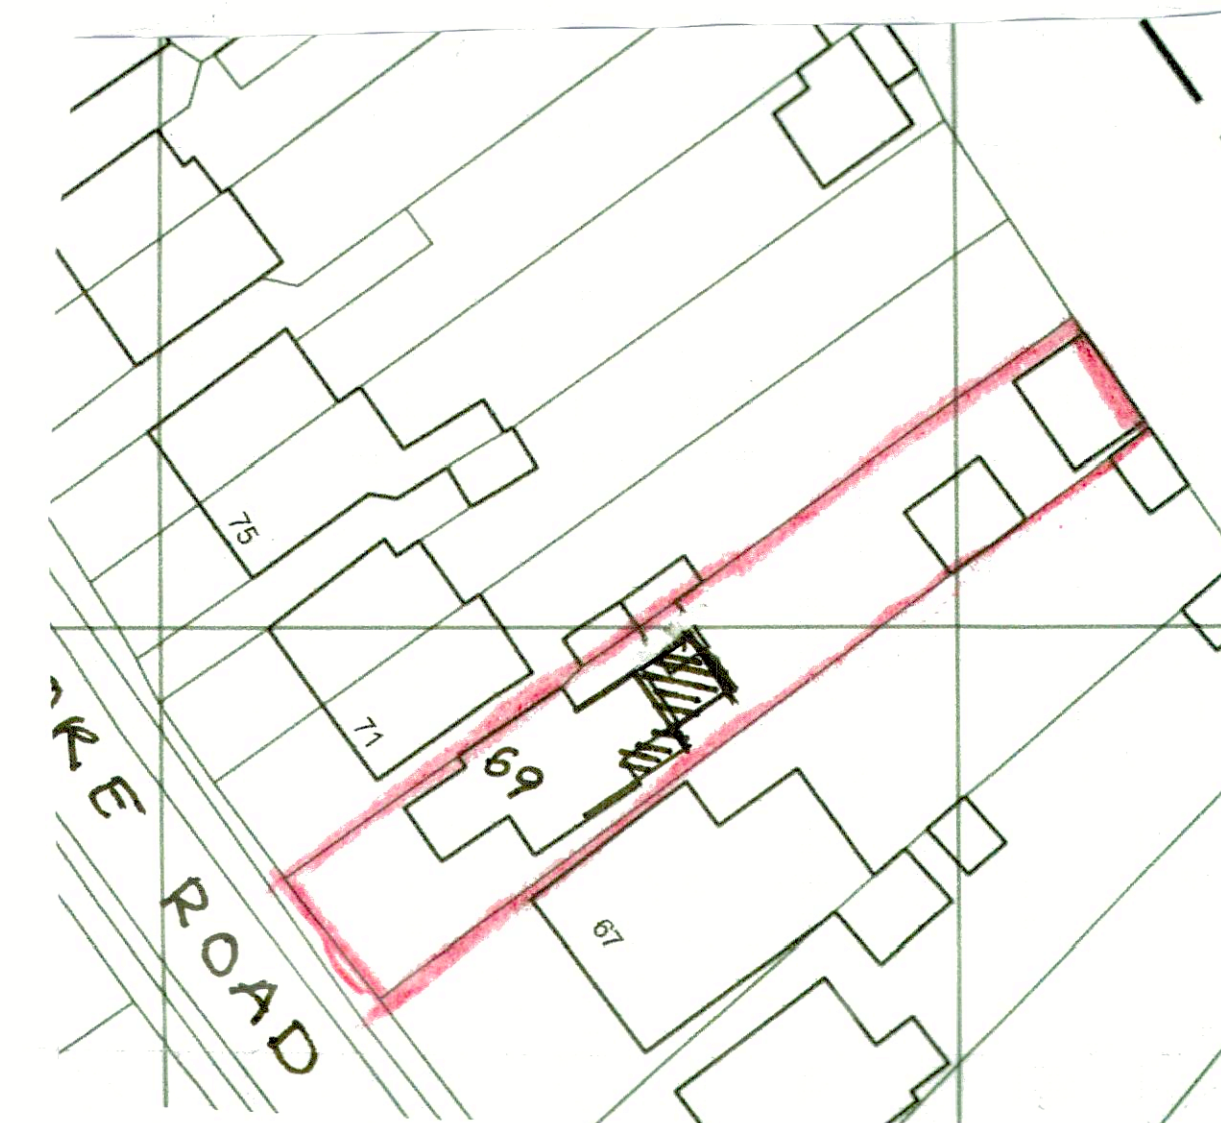


site plan 1:500
0m 10 20 30 40m
Scale bar 1:500

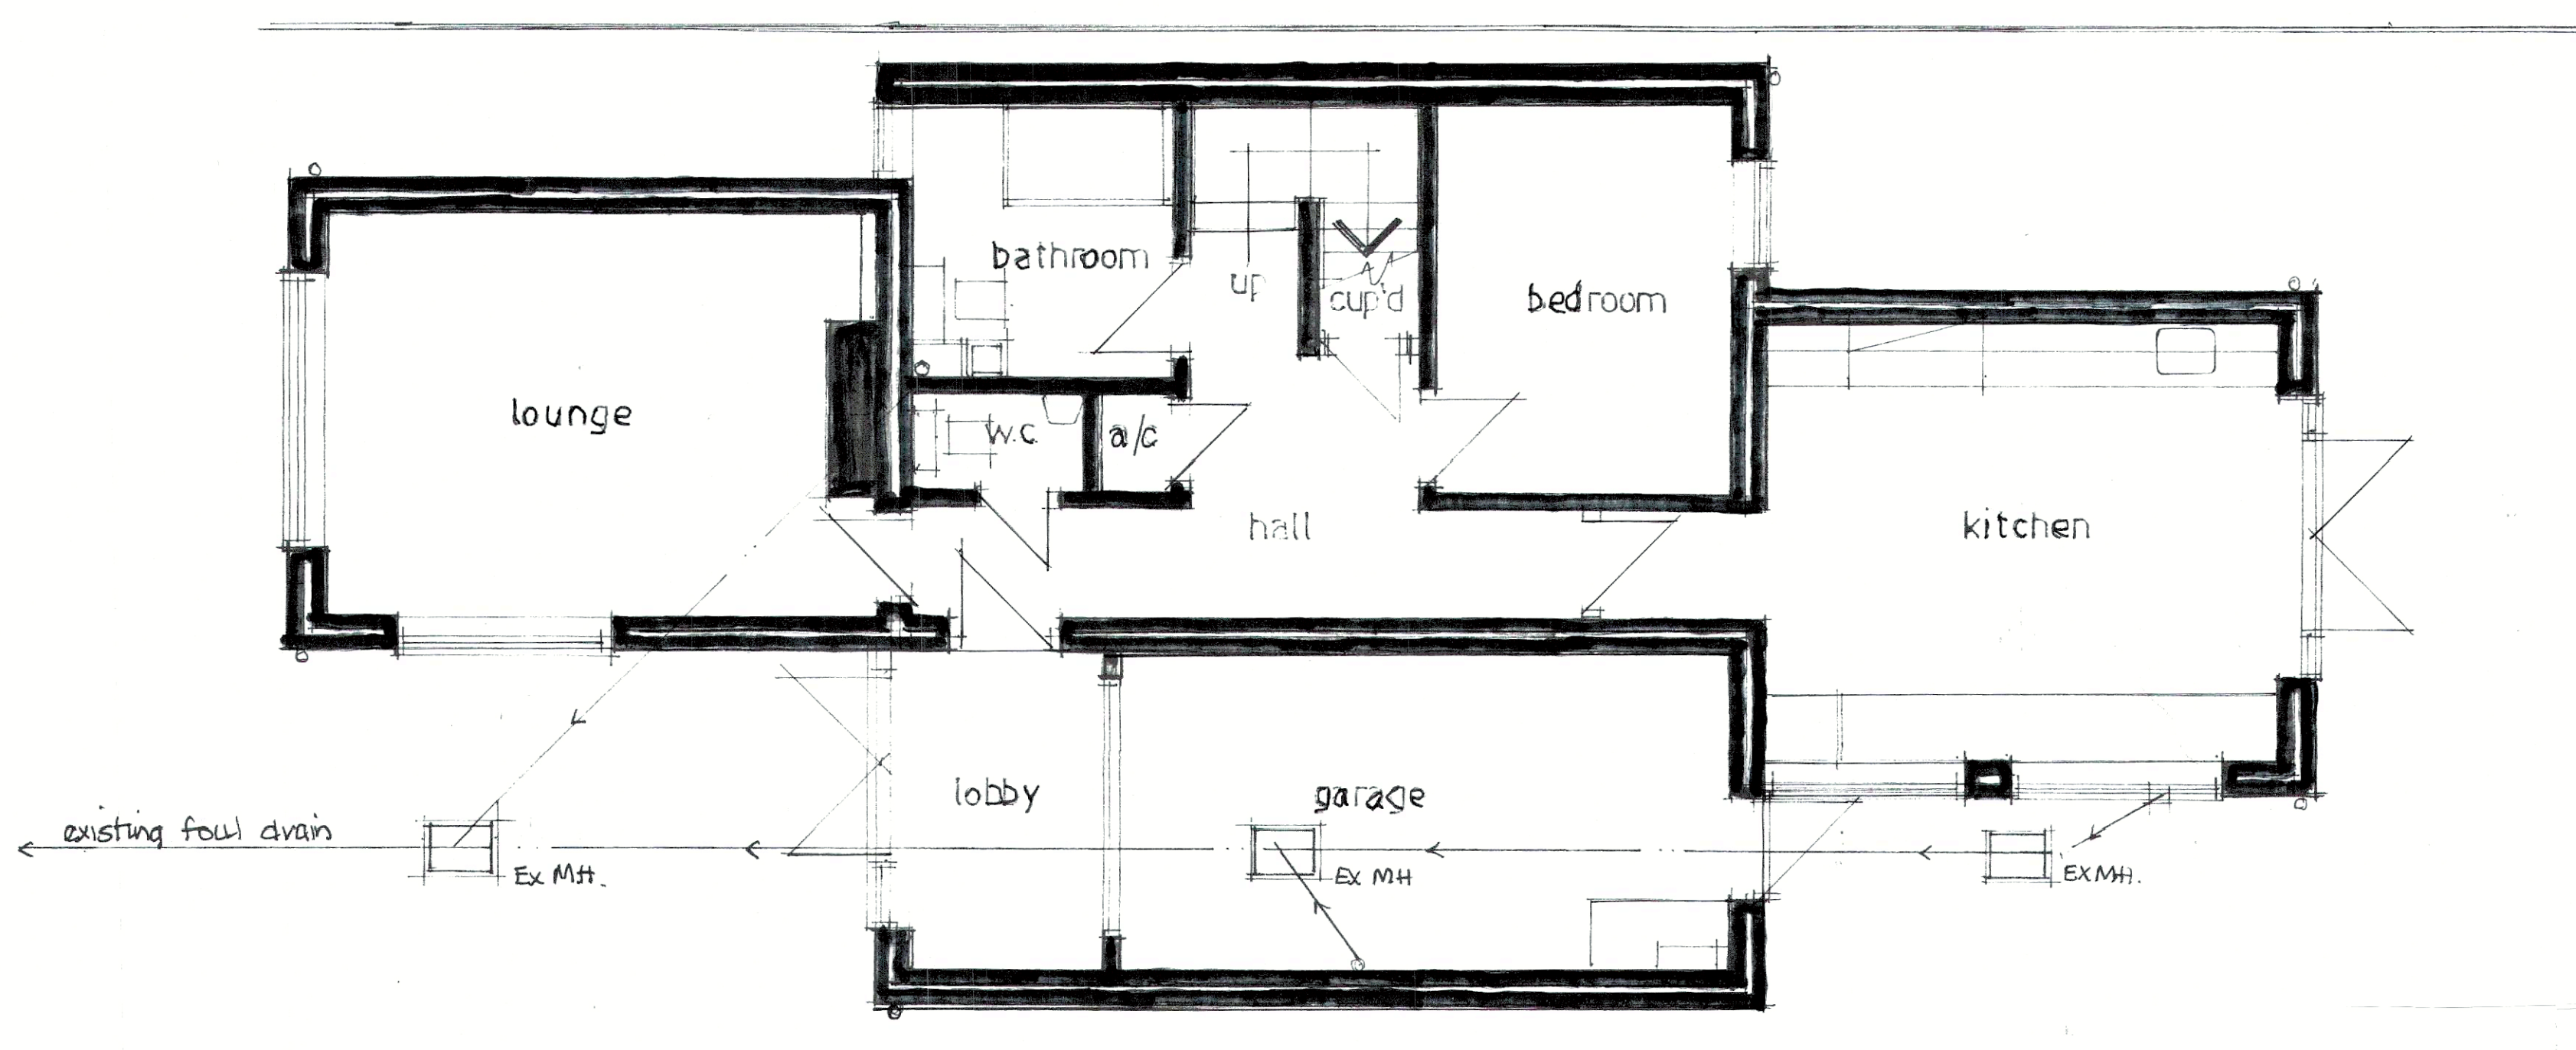

ground floor plan

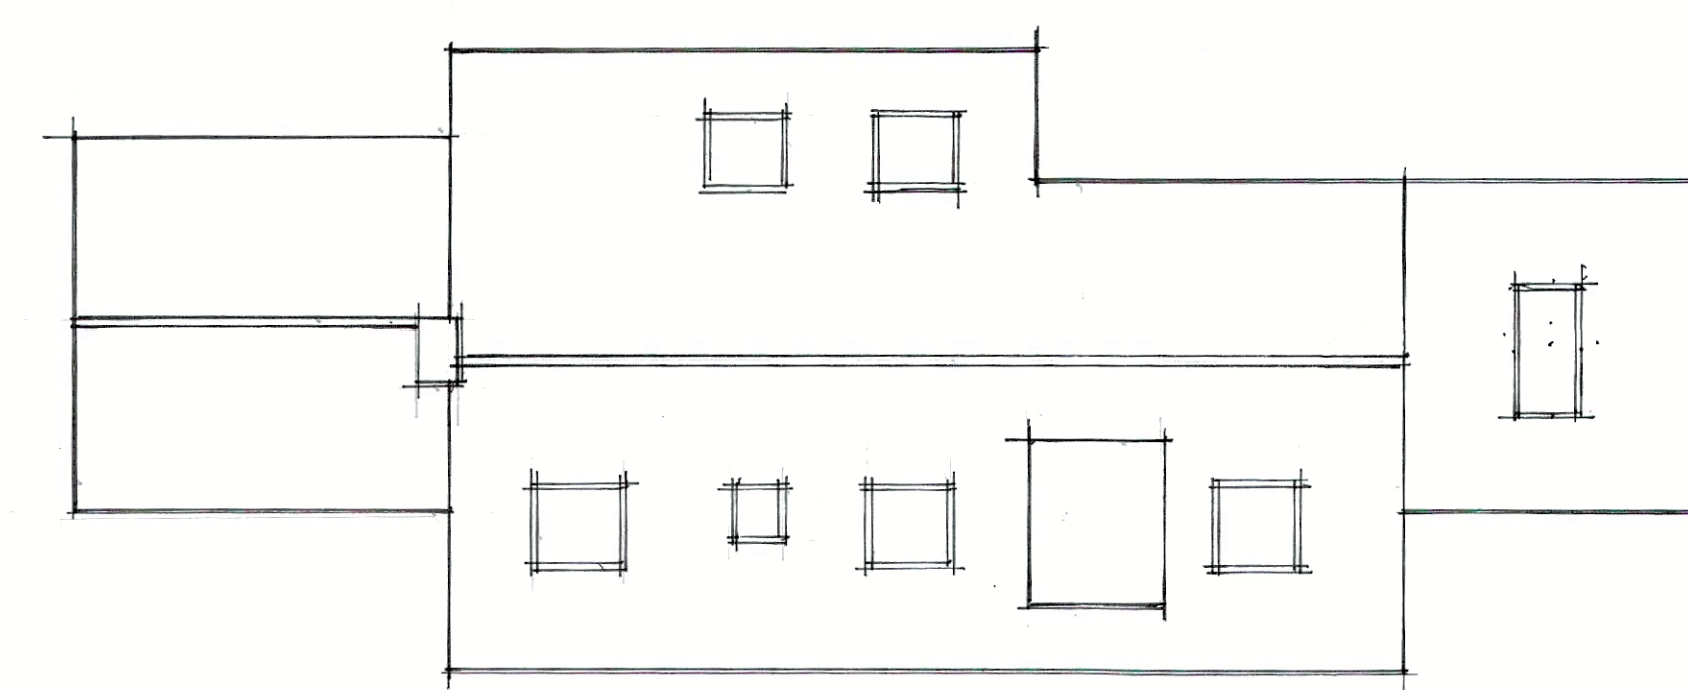

proposed roof plan

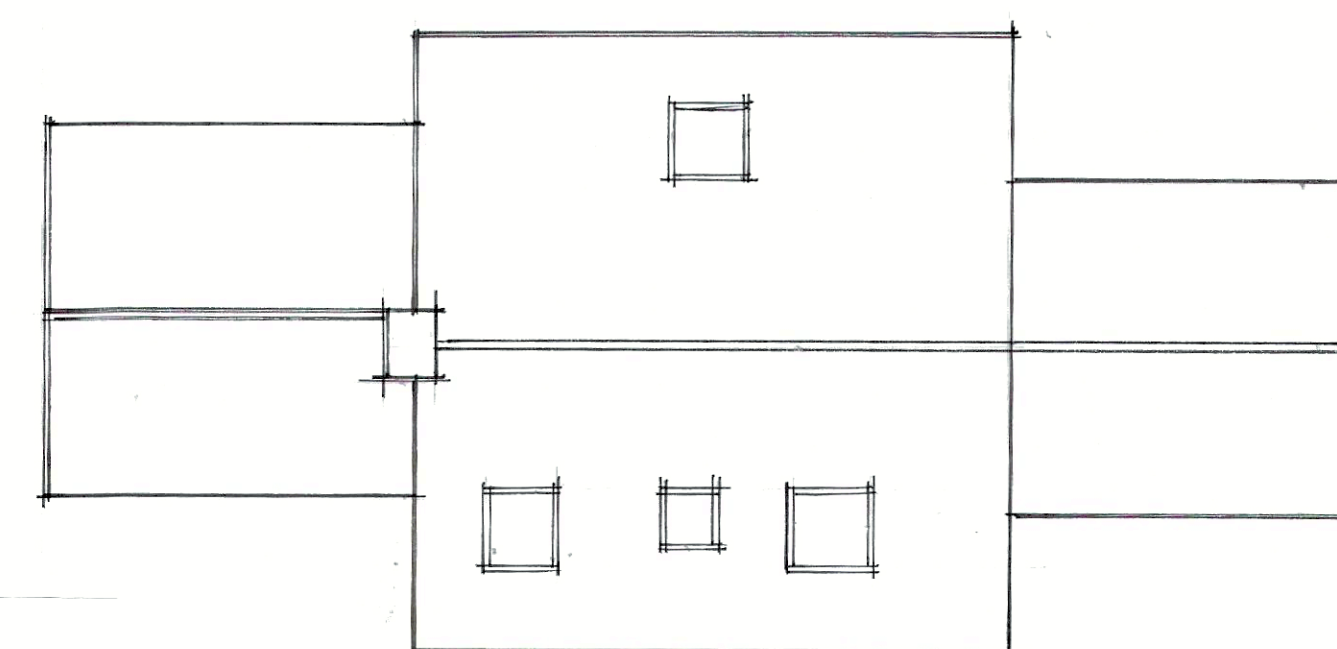

existing roof plan

B) existing roof plan added 25-4-25
A) clients Amendments 14-4-25
Drawing title

Existing plans and elevations.
Proposed extensions and alterations
at 69 Pitmore Road, Eastleigh,
Hants, SO50 4LX.

Scale
1:50 1:100 @ A1.

Date April 25 Drawn by David Windsor.

Drawing no P.R.01. Rev. B