


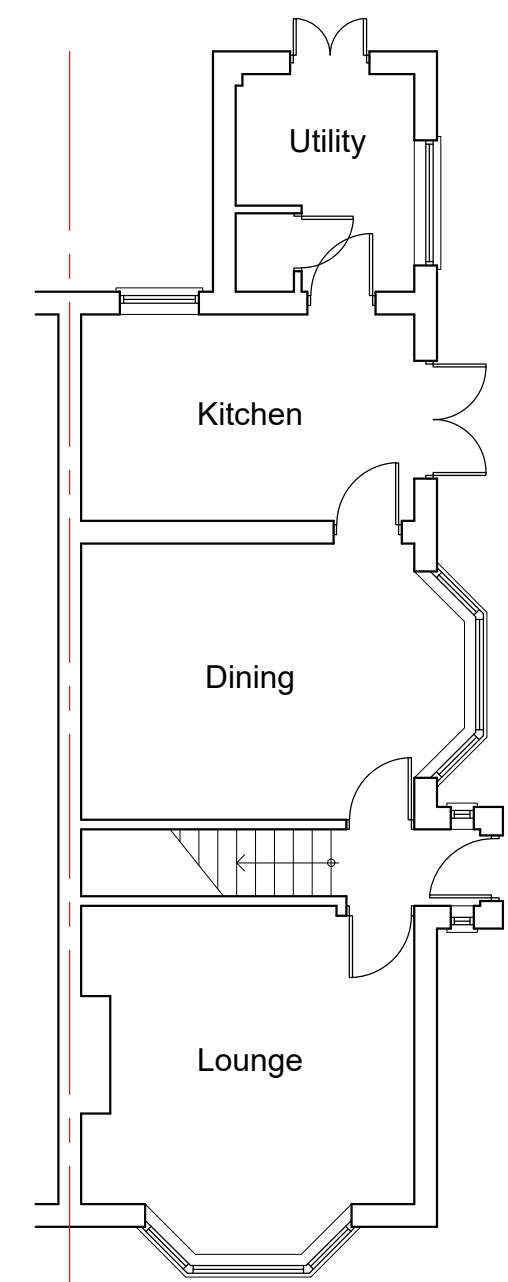


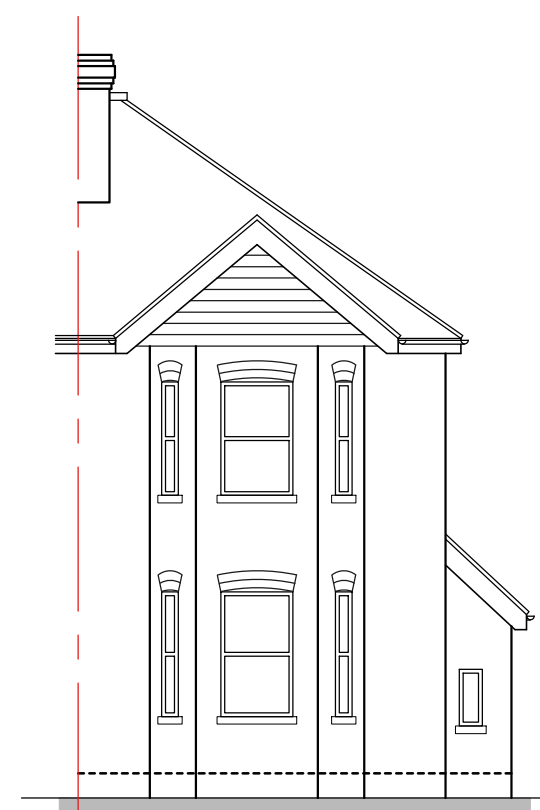


Main House Existing
Ground Floor Plan

 


Main House Existing
South West Elevation

 



Main House Existing
South East Elevation

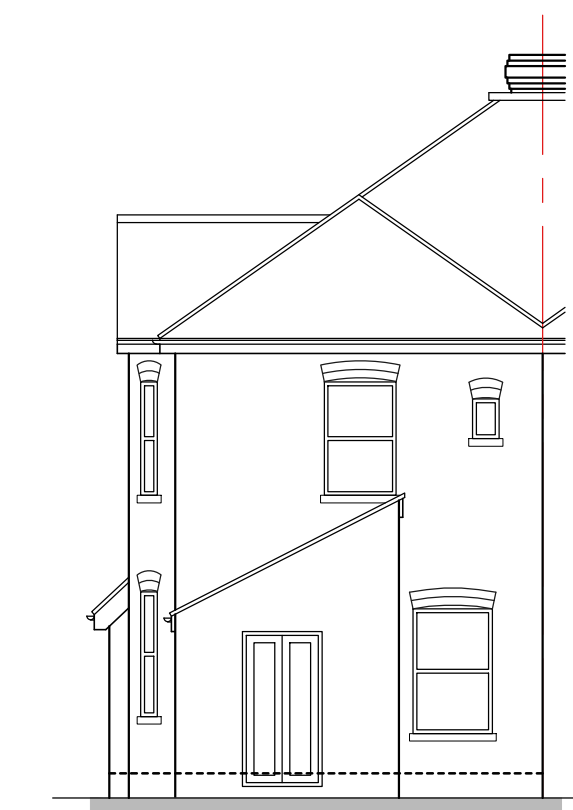


Main House Existing
North East Elevation

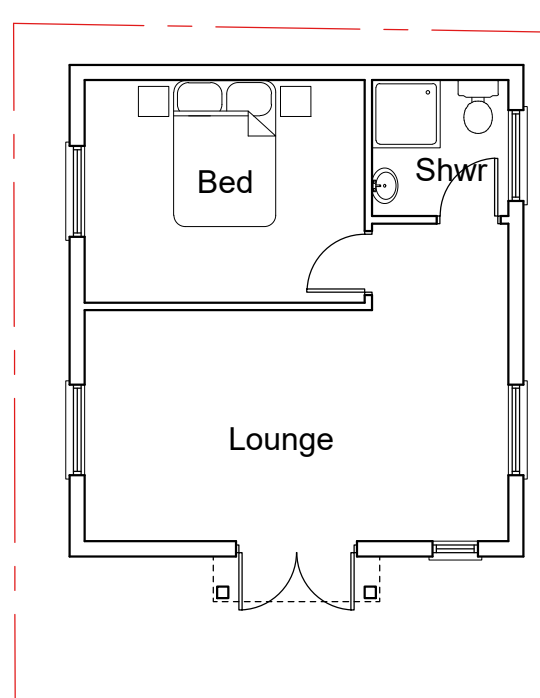

PROPOSED
Ground Floor Plan

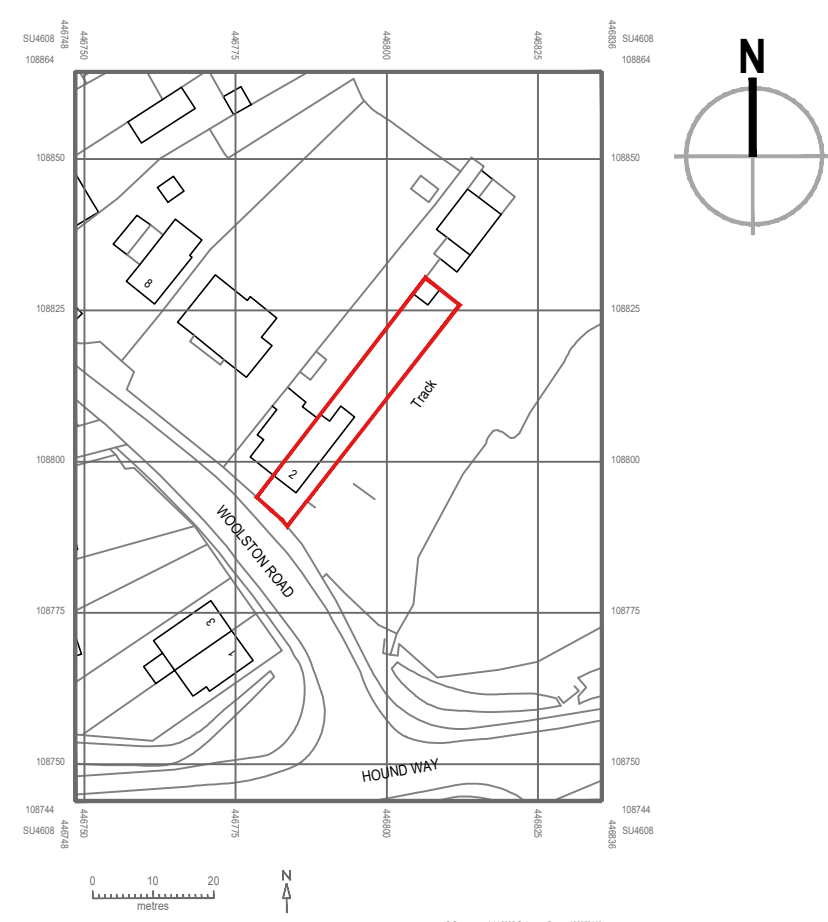 



Site Location Plan
Scale 1:1250

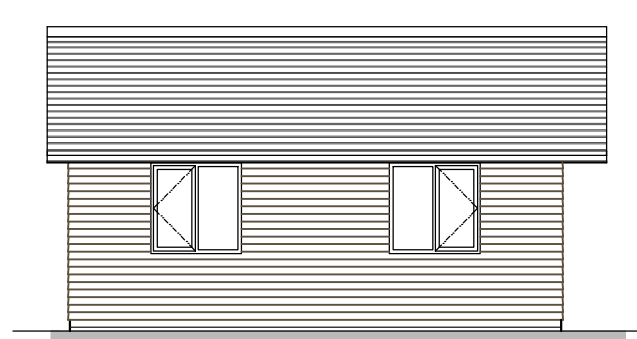


Annexe Proposed
North West Elevation




Annexe Proposed
South West Elevation

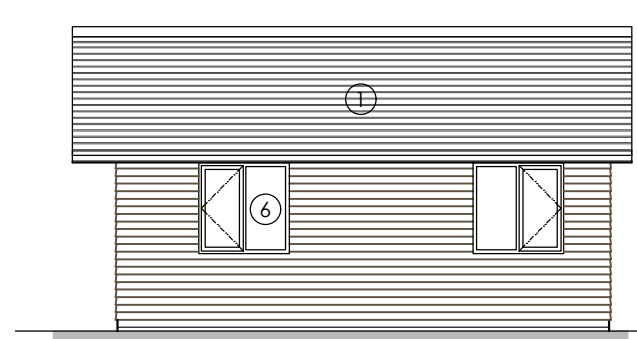 

Annexe Proposed
South East Elevation

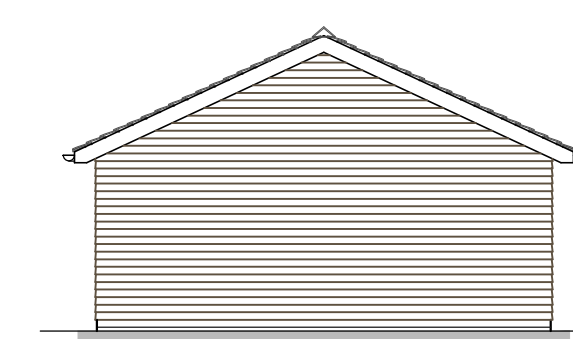

Annexe Proposed
North East Elevation

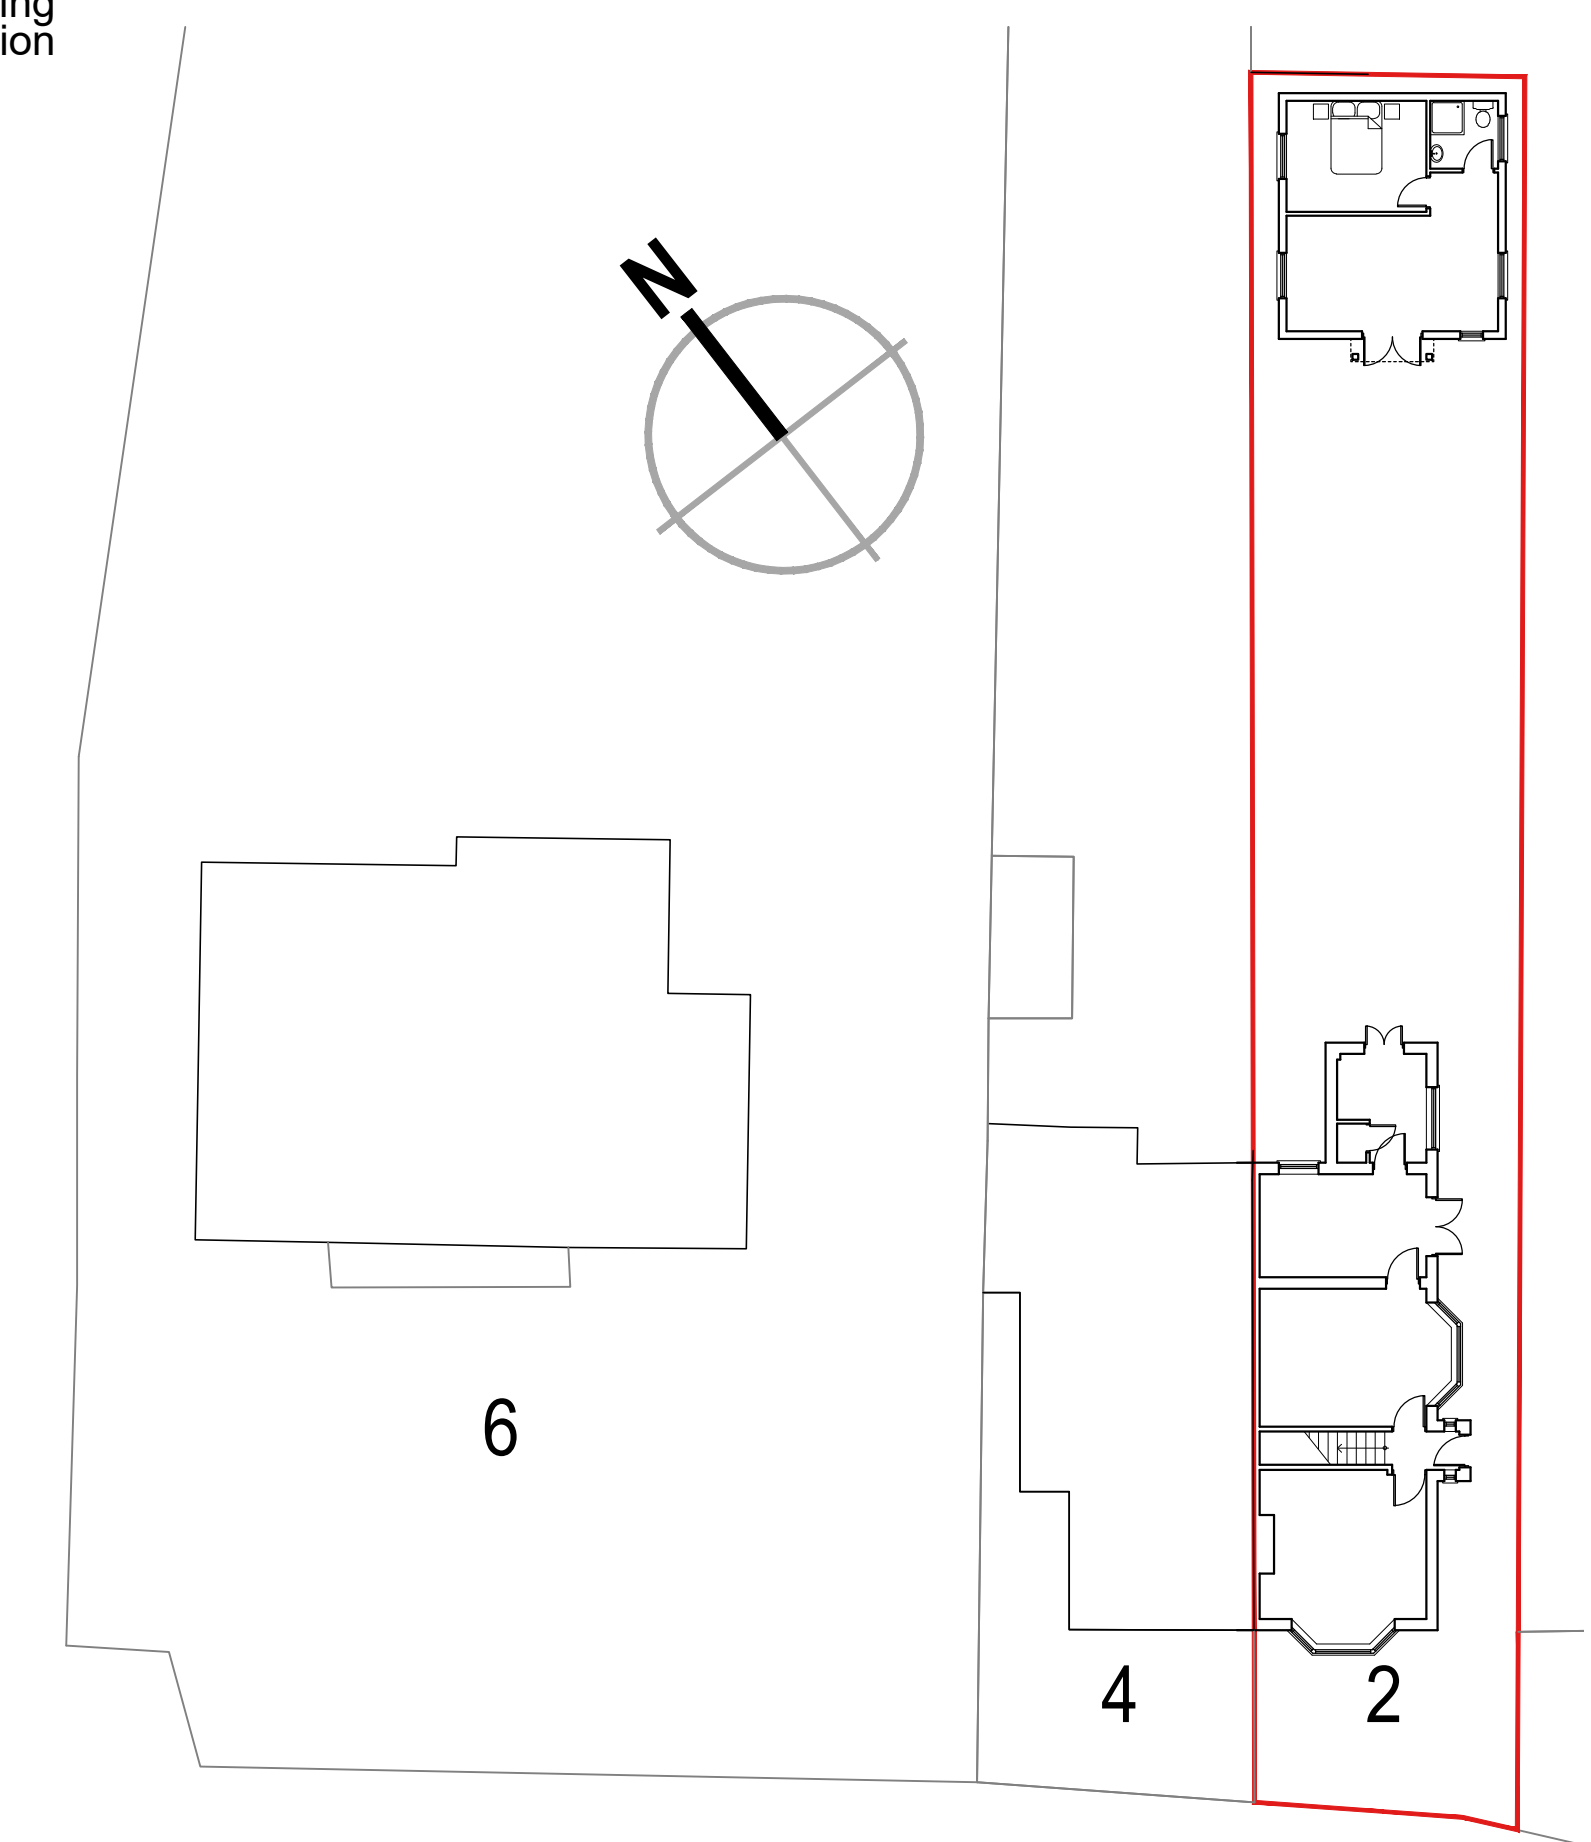

Site Plan
Scale 1:200



Materials Key


- 1 Roof Tiles:
Slate roof tiles, Fesco Blue Grey
Slate, The Natural Slate Company




- 2 Walls:
Oak feather edge board



- 3 Plinth:
4 Courses, 'Imperial Bricks'
Red Multi Stock

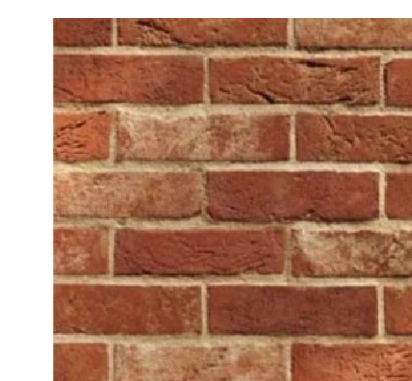

- 4 Frame:
Timber frame

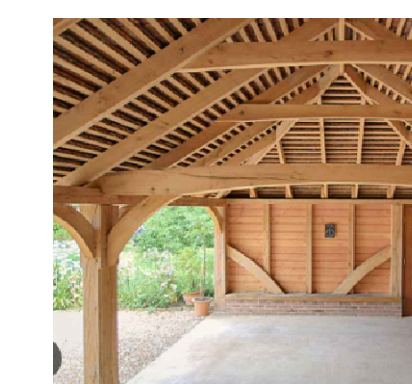

- 5 Gutter:
Black PVC Guttering &
down pipes



- 6 Window:
Anthracite Grey framed
casement window



NOTE
It may not be reproduced in part or in whole without prior written permission.
All dimensions to be checked on site before work commences.
SUBJECT TO BUILDING REGULATIONS, FIRE REGULATIONS AND STATUTORY APPROVALS.
This drawing is only to be used in conjunction with drawing notes & specification prepared by PARIO CONSULTING LIMITED.
Subject to statutory approval.

pario
pario architecture
25 barnes wallis road
segetonworth east
hampshire
PO15 5TT
architecture + design
T +44 (0) 1489 884155
E info@pario-design.co.uk

Client
Mrs & Mrs McBride
2 Woolston Road
Netley Abbey
Hampshire
SO31 5FQ

Project
New Annexe
2 Woolston Road

Drawing Title
**Proposed
Plans & Elevations**

Scale
1:100/1:1250

Date
Apr '25

Author
NRS

Drawing No.
25019/001P

Revision
B

Copyright Pario Consulting Limited