


T1

8 Barle Cl

Perimeter of tree roots.
Pls refer to tree Survey.

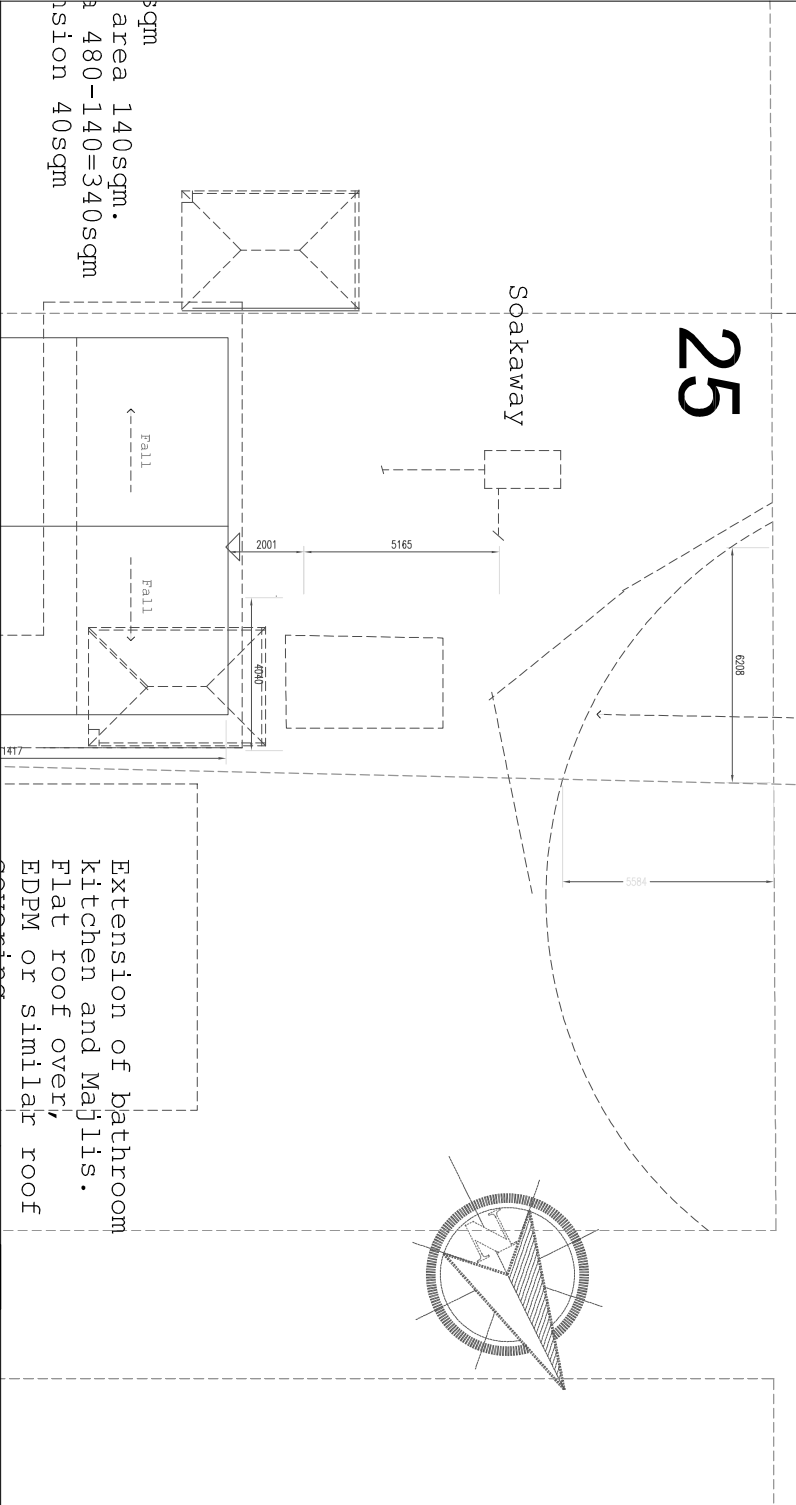

Proposal 25.07.2025	Project	Client	Scale	Drawn By
Extension at Rear. bedroom, kitchen, bathroom, majlis & Outbuilding. 25 Clifton Gardens, SO18 3DA	TP 1 Site Plan 25 Clifton Gdns	25-49 1/100	A3 Paper Size M/O	Mr. A. Nazari 25 Clifton Gardens Southampton SO18 3DA 07532 71642