


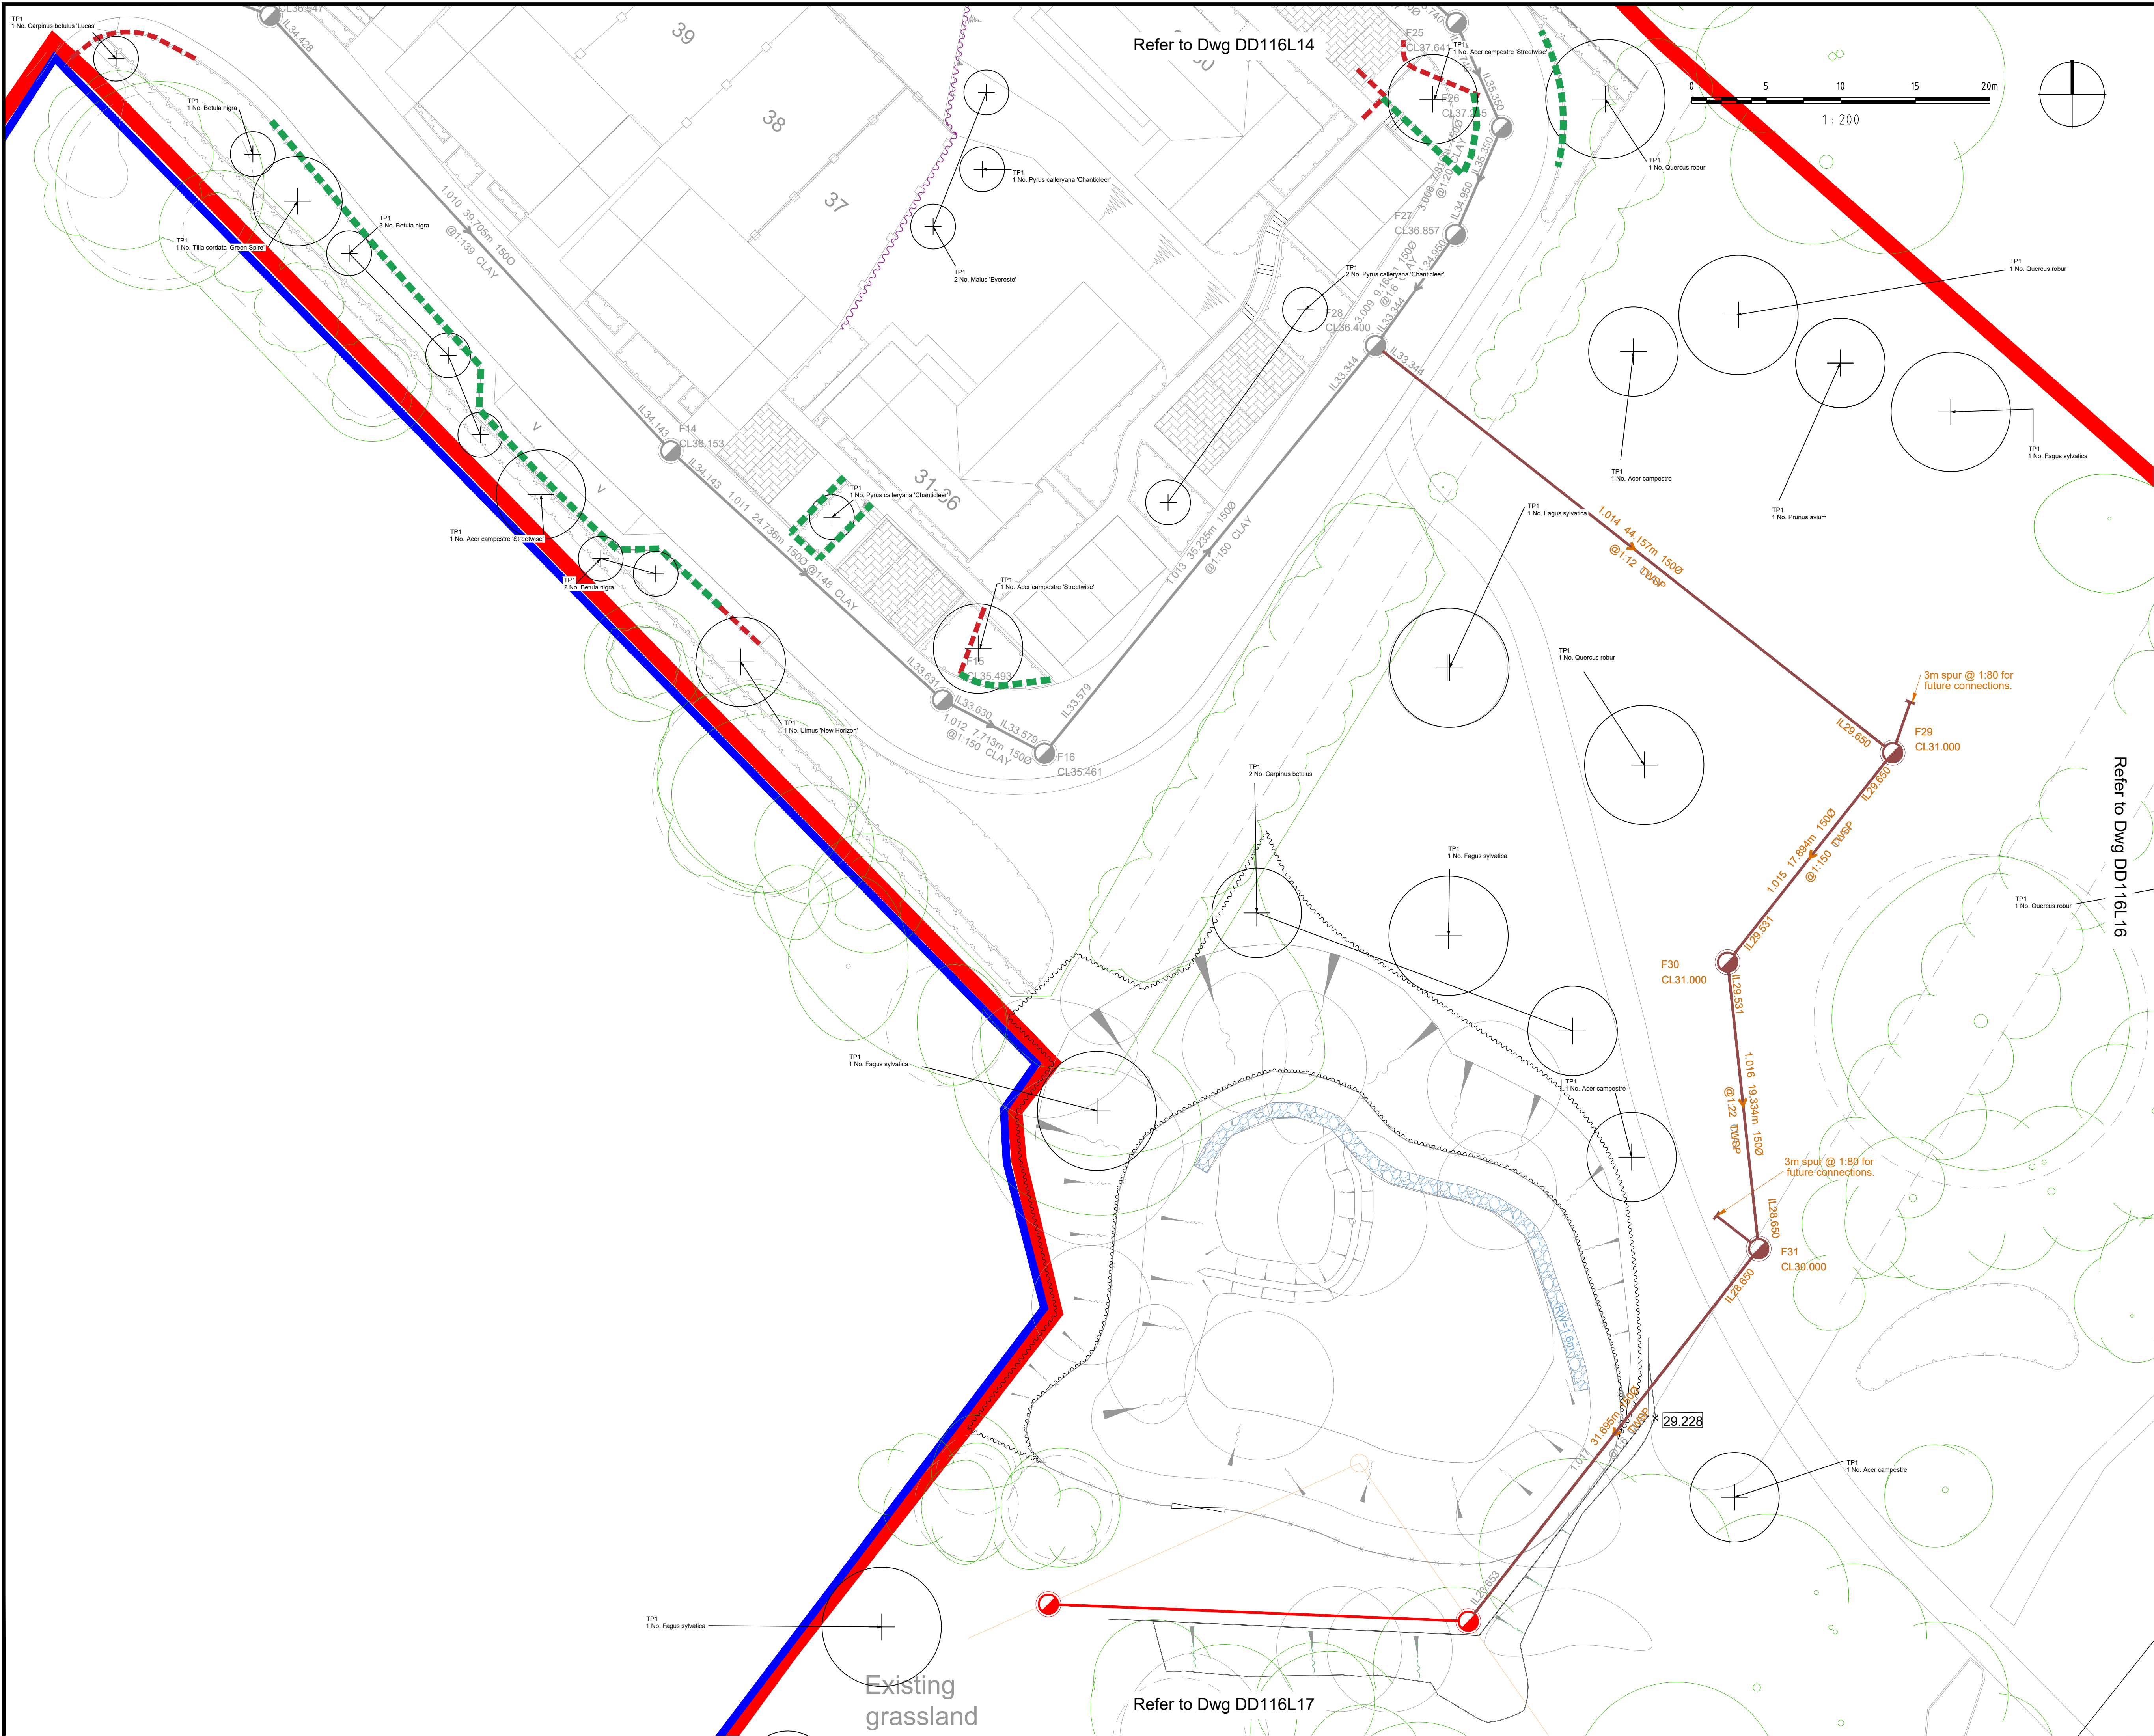


- NOTES:
1. This drawing is to be read in conjunction with all relevant contract drawings and specifications with any conflicting information to be brought to the attention of Deacon Design before works commence on site.
 2. Do not scale from this drawing, always work to noted dimensions.
 3. All given dimensions in mm.
 4. To be read in conjunction with DD116L05-L11 Detailed Planting Plans.

KEY

- Application site boundary
- Existing trees to be retained
- Proposed Tree Planting / Hierarchy
 - = Large Tree (10+ metres from building)
 - = Street Tree (7+ metres from building)
 - = Small / Garden Tree (5+ metres from building) (to adhere to NHBC guidelines)
- Proposed root barrier at 0.60m depth to protect adjacent kerb / hard standing
- Proposed root barrier at 1m depth to protect adjacent services

Proposed services information
Note: Please refer to Engineers Drainage Information for further details (manhole locations to be relocated where possible to avoid root growing areas)

- Proposed private foul sewer
- Proposed private surface water sewer
- Proposed southern water S185 sewer diversion
- Existing southern water foul sewer
- Existing southern water foul sewer to be abandoned
- Tanked permeable paving to BS7533-13:2009
- Foul water inspection chamber
- Surface water inspection chamber
- Foul water shallow access chamber
- Surface water shallow access chamber
- Rodding Eye
- Hampshire highway adoptable road gully
- Formpave distribution tank
- Permeable paving outflow fin drain
- Concrete dish channel
- Linear drainage channel
- Land drainage

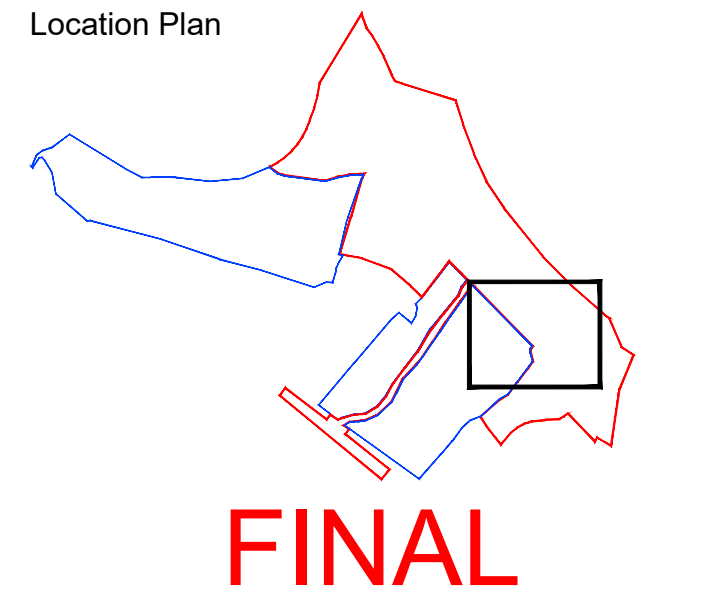

22.04.25	VE	Amendments following clients comments	E	AH
08.04.25	VE	Amendments following updated drainage layout	D	AH
22.11.24	VE	Amendments following comments	C	AH
06.11.24	NG	Amendments following comments	B	AH
23.09.24	NG	Updates to engineer's layout	A	MM

DATE	DRAWN	DESCRIPTION OF REVISION	REVISION LETTER	CHECKED BY
------	-------	-------------------------	-----------------	------------

DRAWING STATUS
FOR PLANNING

D
DEACON DESIGN
Landscape Architecture | Masterplanning | Urban Design
12a The Square, Wickham, Hampshire PO17 5JQ
Tel: 01329 557 820 Email: info@deacondesign.co.uk
Copyright Deacon Design

PROJECT TITLE: Land off Providence Hill Bursledon	
PROJECT NUMBER: DD116	PLOT DATE: 25.09.23
DRAWING SCALE: 1:200	APPROVED BY: PD
PAPER SIZE: A1	DRAWN BY: OD
DRAWING TITLE: Tree Co-ordination Plan 4 of 7	
DRAWING NUMBER: DD116L15	REVISION LETTER: E
DRAWING FILE LOCATION: Z:\Dropbox (Deacon Design Ltd)\Deacon Design Ltd Dropbox\03 PROJECTS 100+DD116 Land At Misery\04-Drawings\Autocad-Landscape Drawings\DD116L12-L18_Tree Co-Ordination Plan.dwg	