


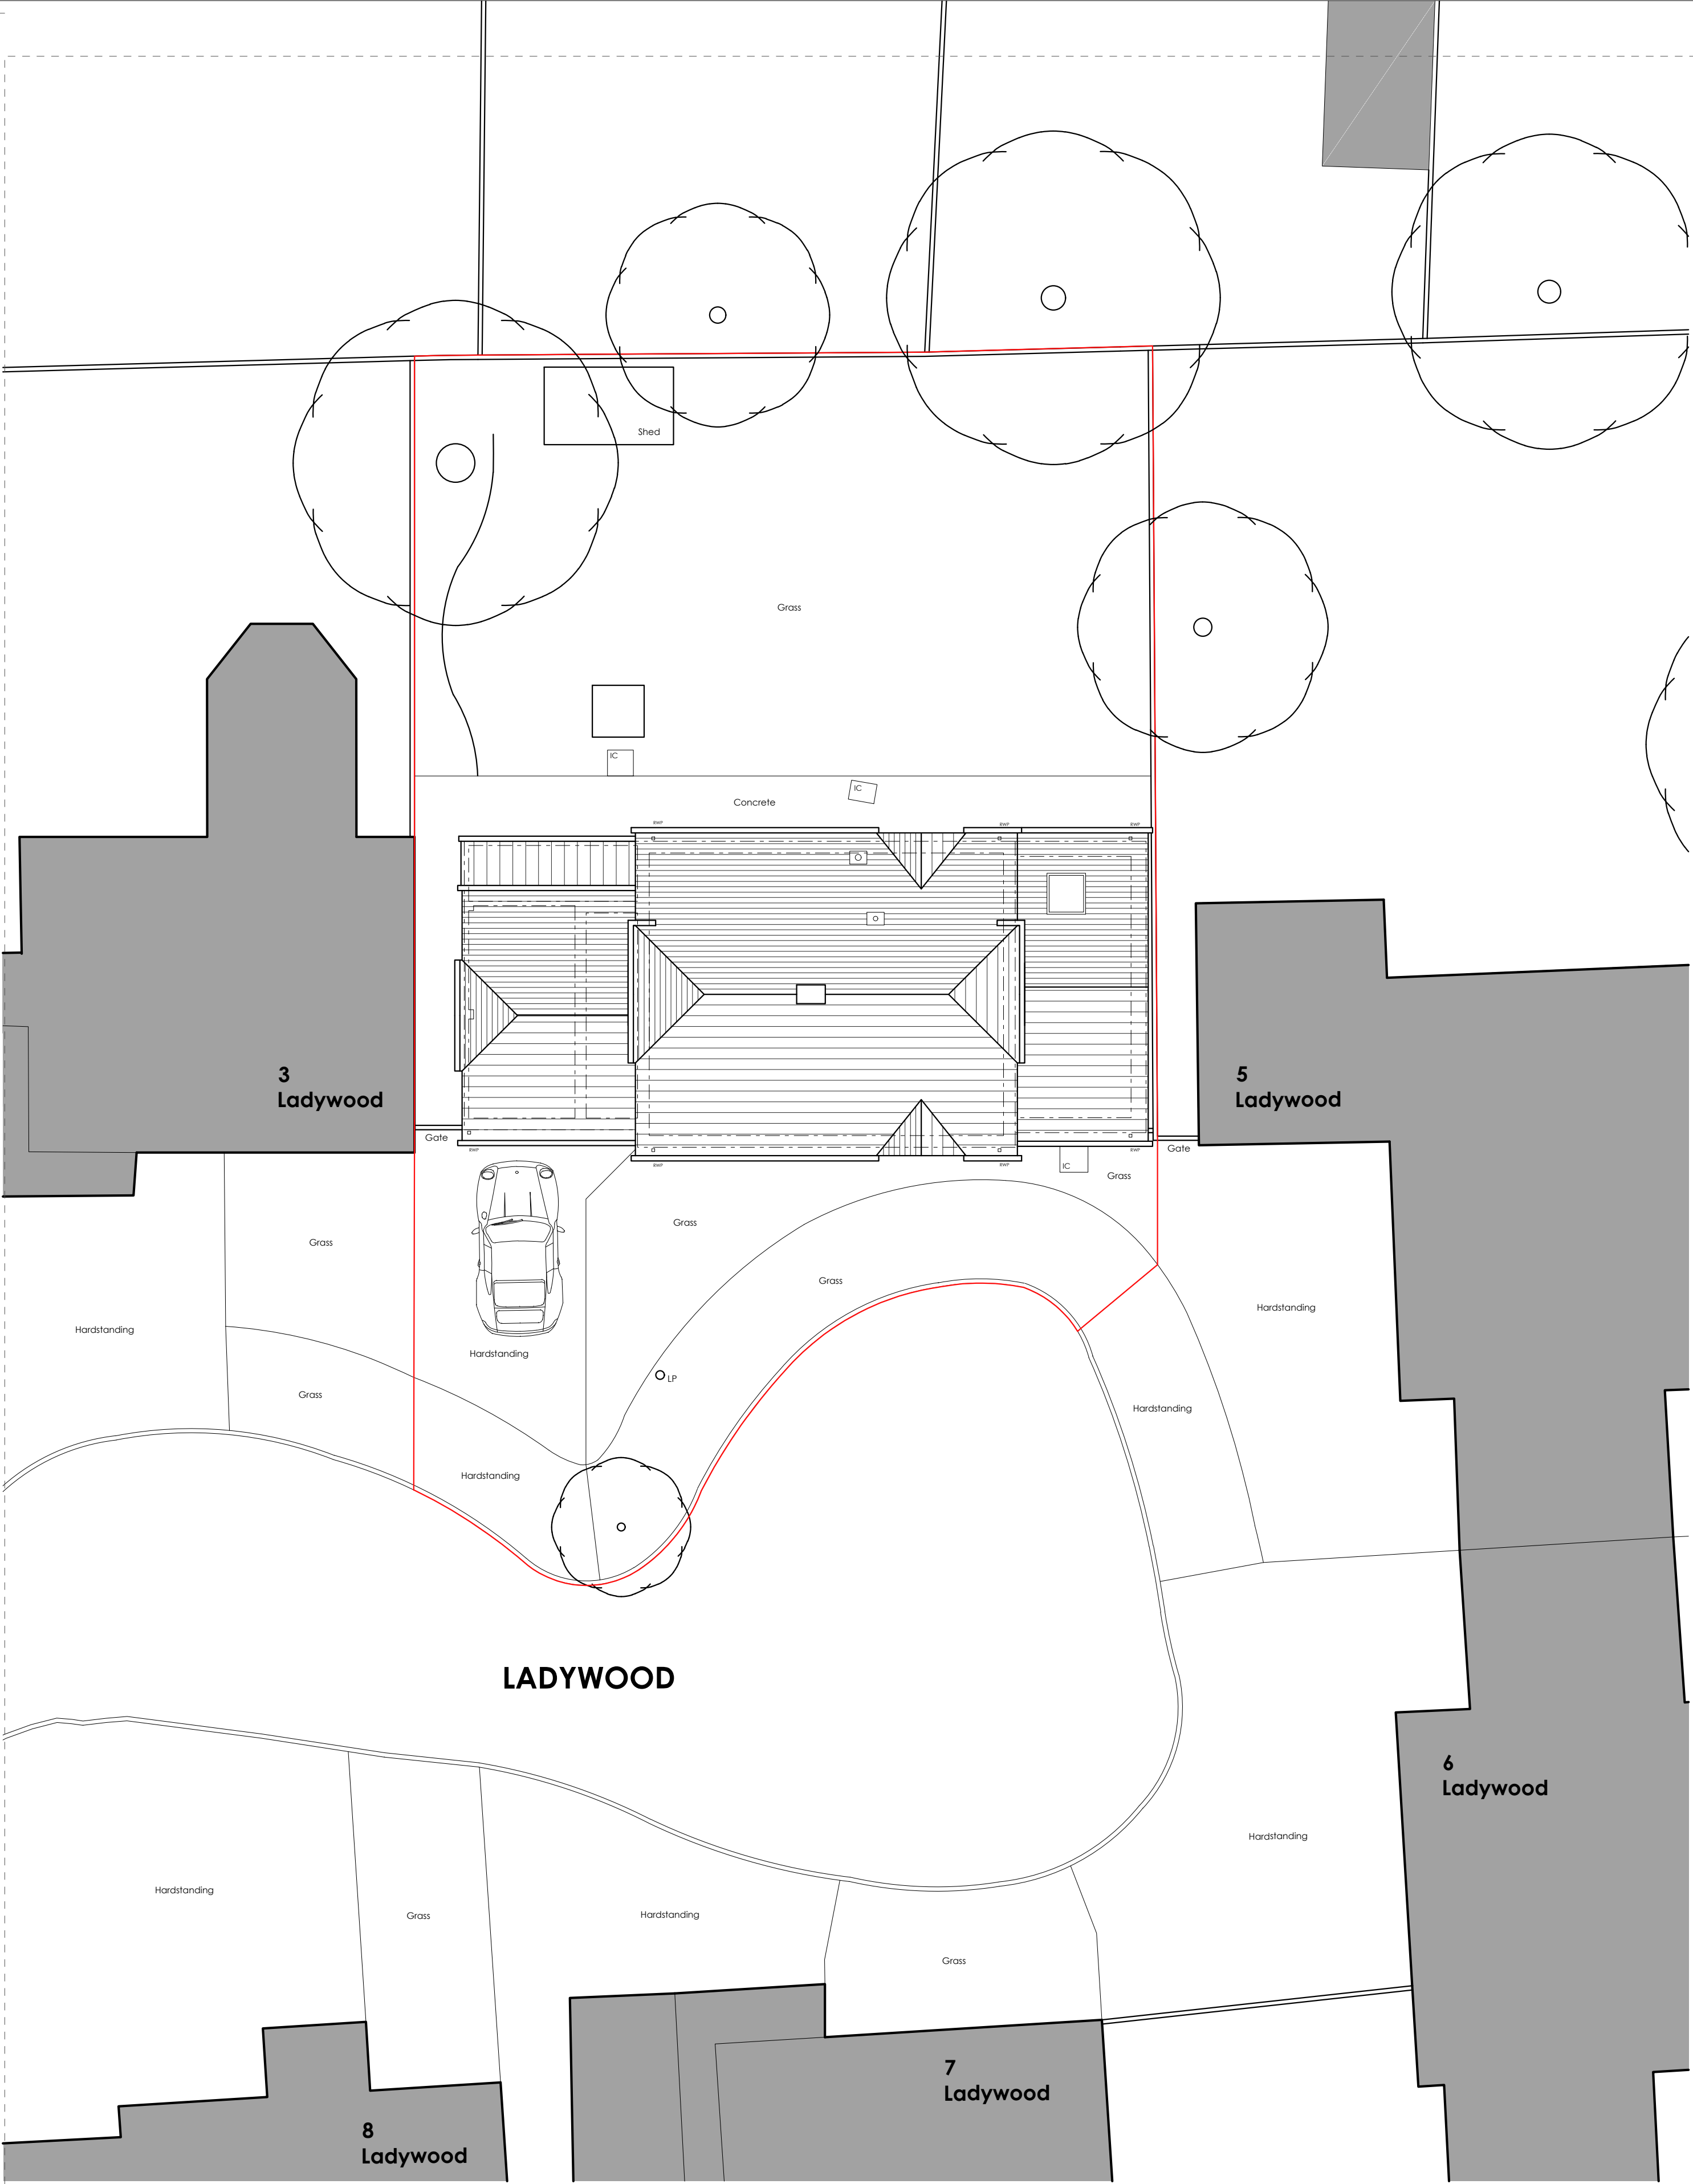

WGADD

WHITE + GRAYARCHITECTURE / DESIGN / DEVELOP LTD

159 Chamberlayne Road, Eastleigh, SOUTHAMPTON, SO50 5JG.

16 Truleigh Drive, Portslade, BRIGHTON, BN41 2YQ.

STEVEN (SOUTHAMPTON) 07909961007, MARTIN (BRIGHTON) 07788175278

whiteandgray@wgadd.co.uk

www.wgadd.co.uk

Address

Telephone

Email

Website

Project Title

4 Ladywood, Eastleigh, SO50 4RW

Drawing Title

Proposed Site Layout/ Block Plan & Roof Plan, Floor / Roof Plans and Elevations

Drawing No

WG236 100-03

Issue Status

PLANNING ISSUE

Revision

P01

This drawing has been produced for planning purposes only do not use for any other reason without prior consent of WGADD LTD, this drawing is copyright.

GROUND FLOOR PLAN

ROOF PLAN

FRONT, WEST ELEVATION

SIDE,SOUTH ELEVATION

REAR, EAST ELEVATION

SIDE, NORTH ELEVATION

Scale

1:100 @A1

Date

April 2025

Scale

0 1 2 3 4

Scale @ 1:100

EXISTING MATERIALS KEY

① BURNT RED/ BROWN FACE BRICKWORK

② TIMBER CLADDING - WHITE

③ TIMBER CLADDING - DARK RED

④ BROWN INTERLOCKING ROOF TILES

⑤ CORRUGATED METAL ROOF

⑥ WHITE FRAMED WINDOWS & DOORS

⑦ WHITE FASCIA/ SOFFITS

⑧ WHITE RAIN WATER GOODS

⑨ BRICK SOLDIER COURSE

⑩ BRICK ROWLOCK COURSE

⑪ WHITE FRAMED ROOFLIGHT

KEY

Building Outline/ Landscaped Areas To Be Demolished

Obscured Windows

Site boundary

LL Low level Cupboards

HL High level Cupboards