


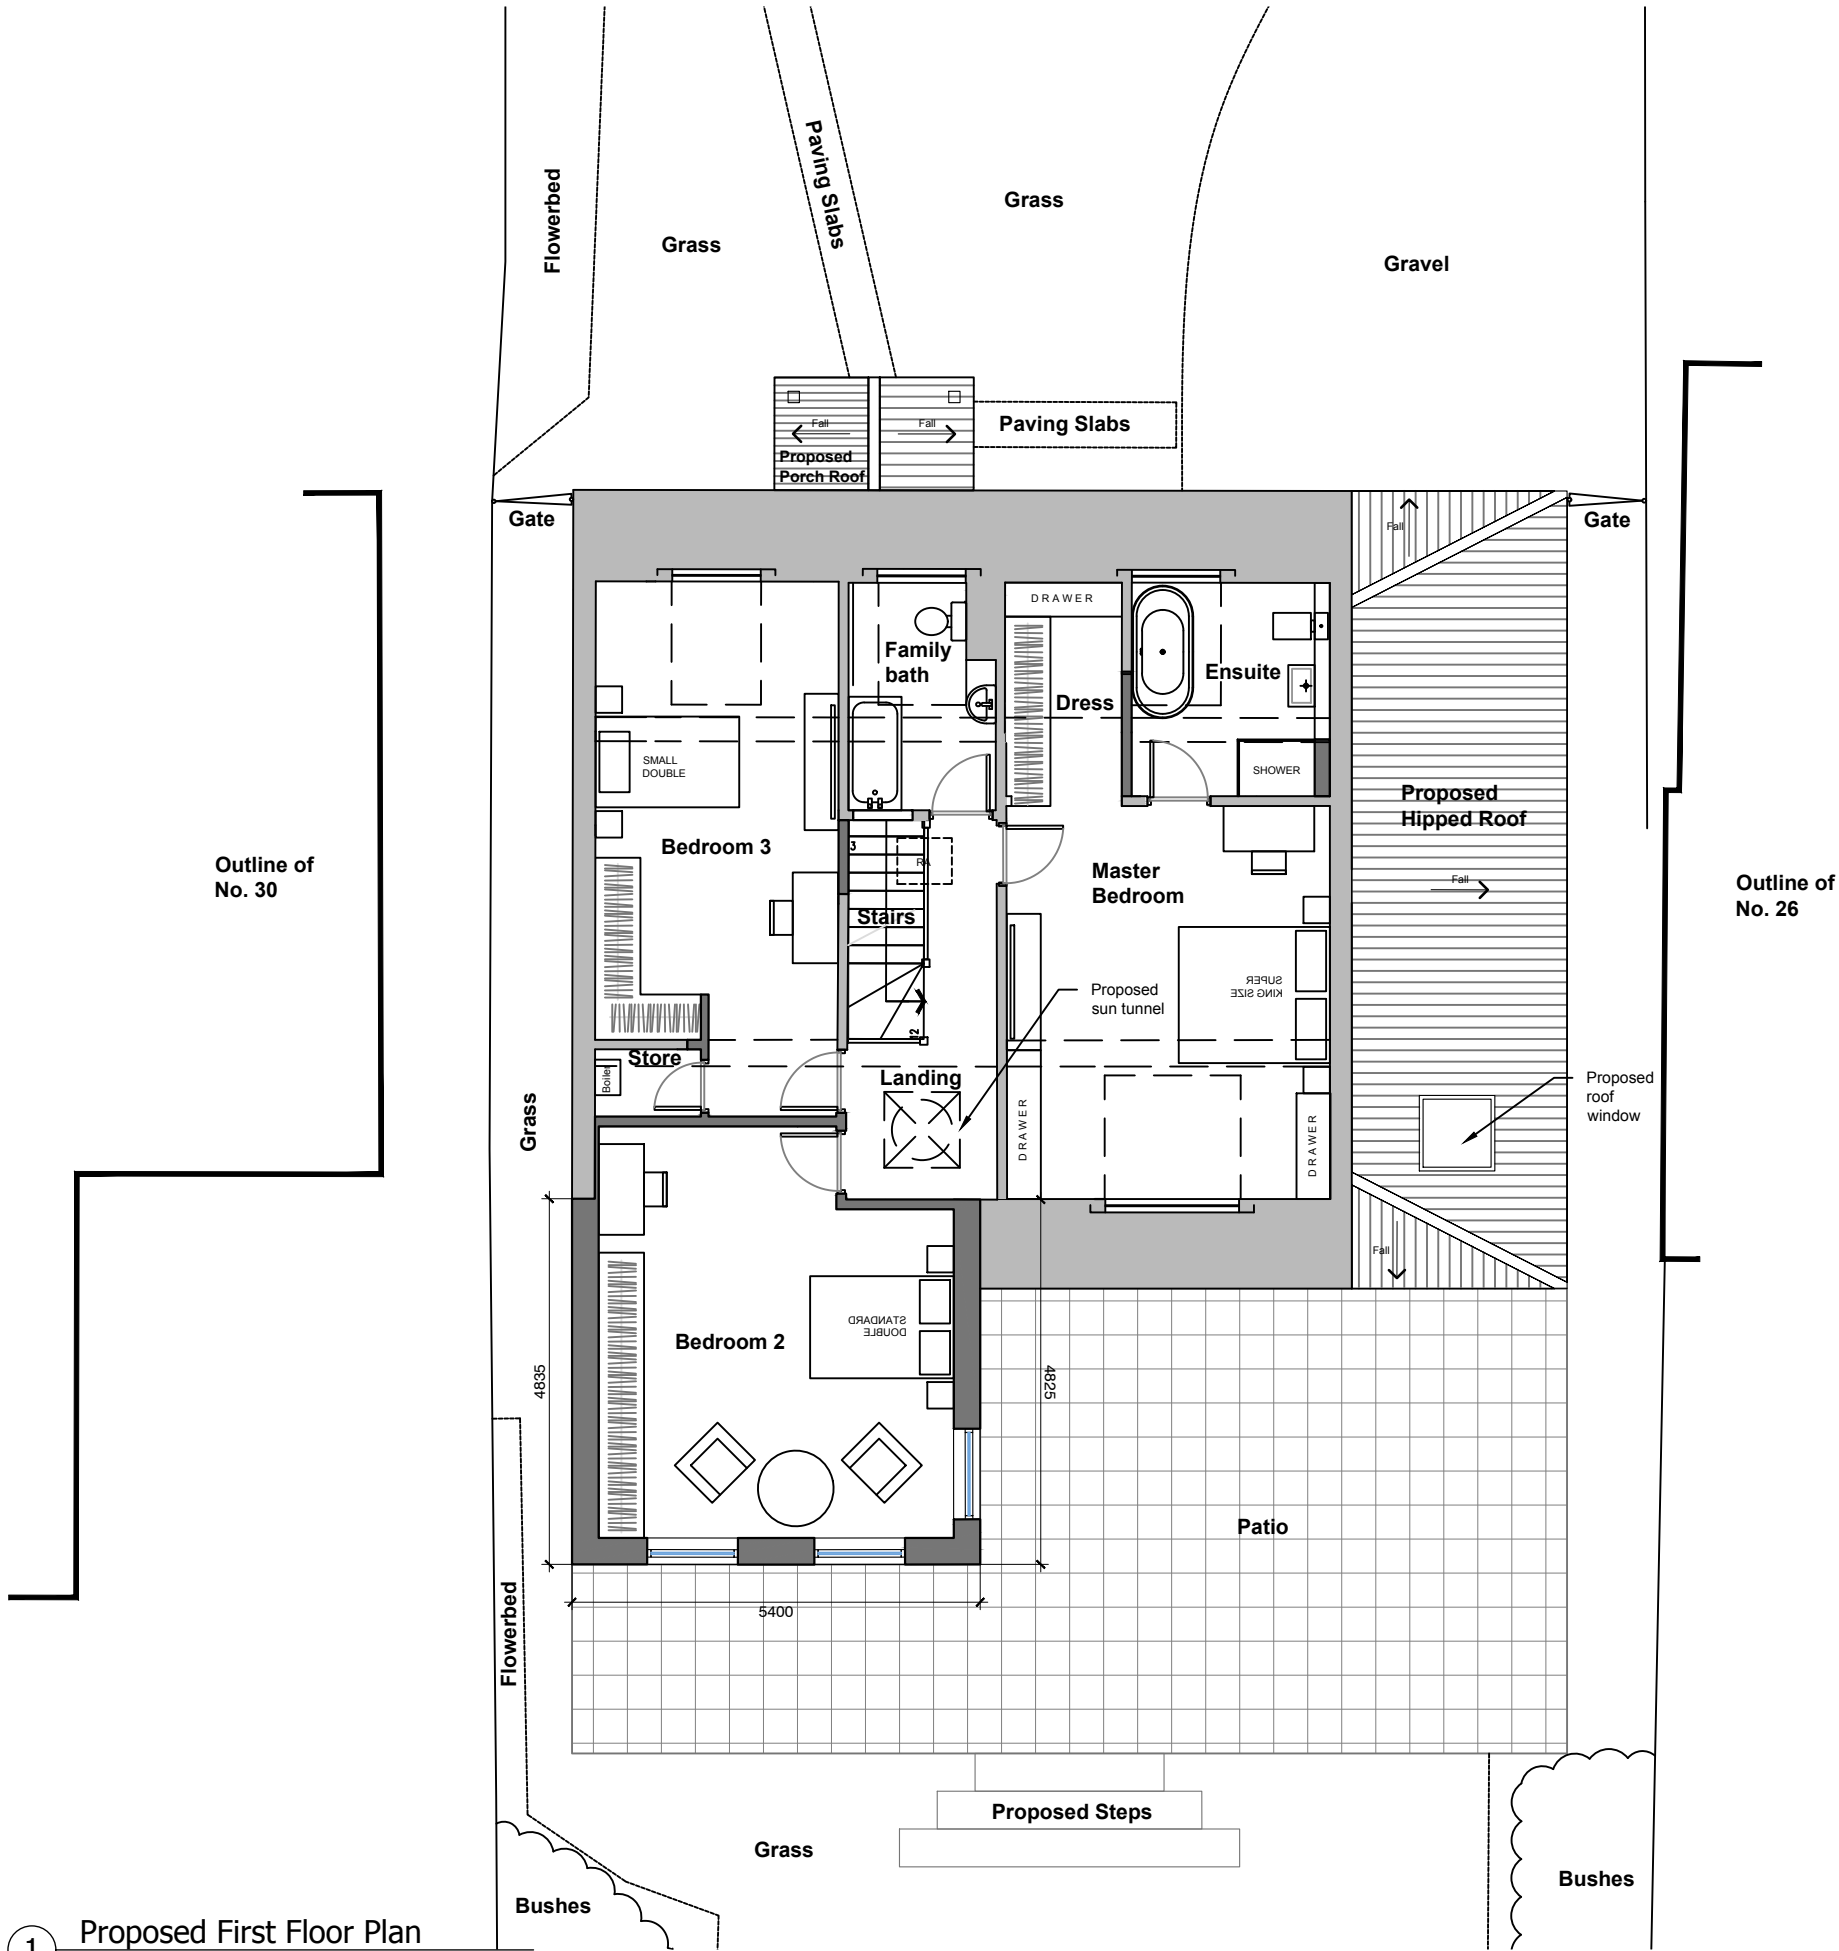

Key

Existing Walls

Proposed Walls

© Light House Studio

A3

DO NOT SCALE
USE FIGURED
DIMENSIONS
ONLY

- Notes:**
- All dimensions to be checked on site.
 - All drawings to be in conjunction with all relevant Architects and Engineer's drawings and specifications.
 - Any discrepancies between consultants drawings, schedules or specifications to be reported to the Contract Administrator or Architect before any work commences.
 - The Contractor's attention is drawn to the Health & Safety matters identified in the Health & Safety plan as being potentially hazardous.
 - These items should not be considered as a full and final list
 - The Work Package Contractor's normal Health & Safety obligations still apply when undertaking constructional operations both on and off site.
 - Light House Studio takes no responsibility for the location of legal boundaries indicated on this drawing and advises a separate drawing to be completed by a specialist surveyor in order to establish exact boundaries.
 - DWG files provided for information only. Refer to PDF record.
 - The copyright of this drawing is held by Light House Studio. Not to be used for any purposes without consent.
 - Light House Studio takes no responsibility with scaling issues when printing form pdf/printing/scanning of this drawing
 - No persons are permitted to build / construct from these drawings
 - All rights reserved to Light House Studio



Light House Studio

The IncuHive Space
Hursley Park Campus
Hursley Park Road
Winchester
Hampshire
SO21 2JN

rachael@light-house-studio.com

C	02/05/25	Property numbers updated
B	11/03/25	Issued for planning
A	07/03/25	Sun tunnel added
Rev	Date	Revision Details

Project
28 Western Road

Drawing Title
Proposed First Floor Plan

Drawing Number
24-066_101

Status
Planning



Revision
C

Date of Origin
February 2025