


Proposed East Elevation including Existing Building

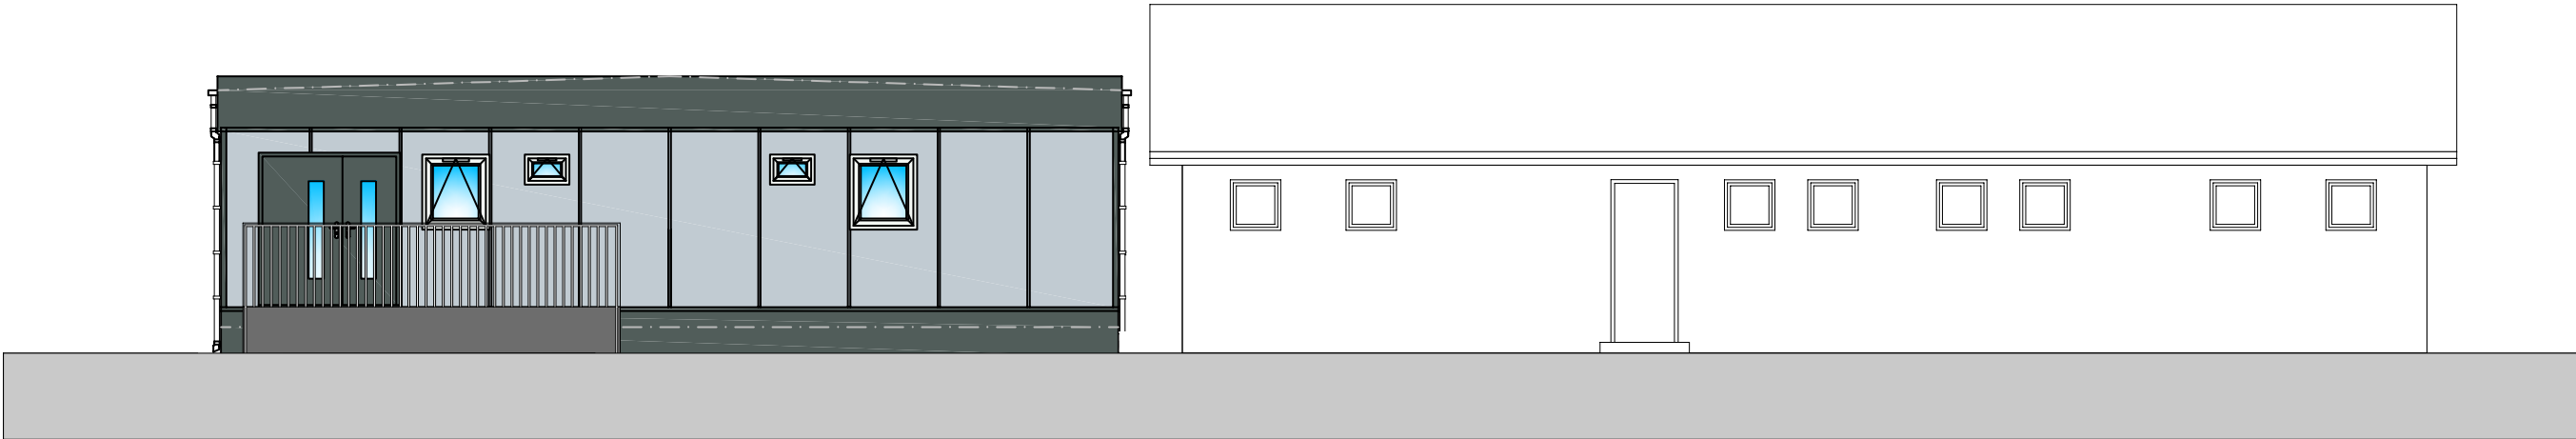

Proposed West Elevation including Existing Building



Revisions

acmarchitects ltd.

3 Ash Road, Ashurst, Southampton, Hants, S040 7AT
T 023 8029 2751 E alan.acmltd@gmail.com

Project Proposed Modular Nursery Building, Hamble Early Years Centre, Satchell Lane,
Hamble, Southampton, SO31 4NE

Client The Early Years Group

Date 02/25

Drawn AM

Drawing no.

Drawing Title Proposed Elevations

Scale 1:100@A3

Checked

2438-02-04