






Floor plan  
(Scale 1:50)


North east elevation  
(Scale 1:50)

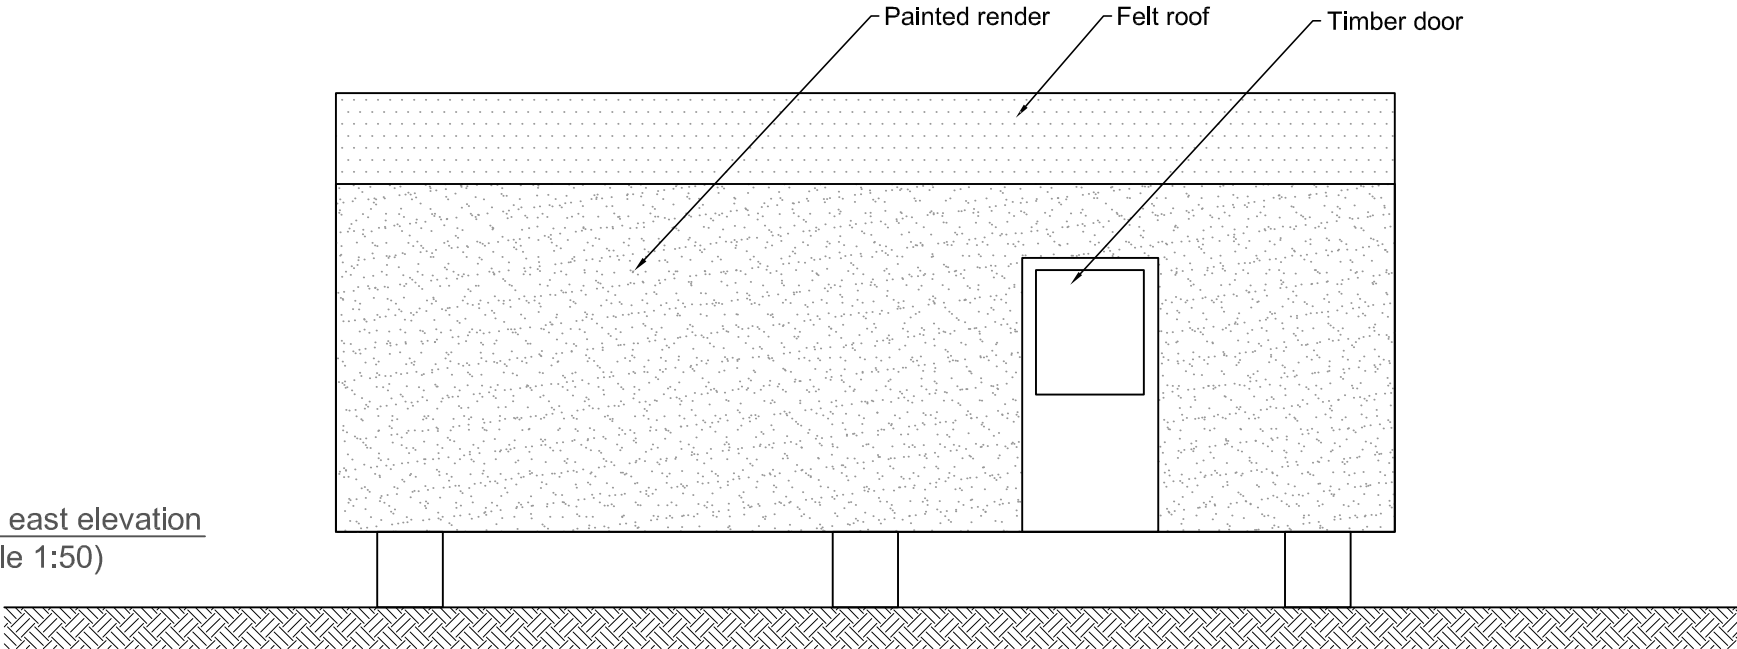

South west elevation  
(Scale 1:50)

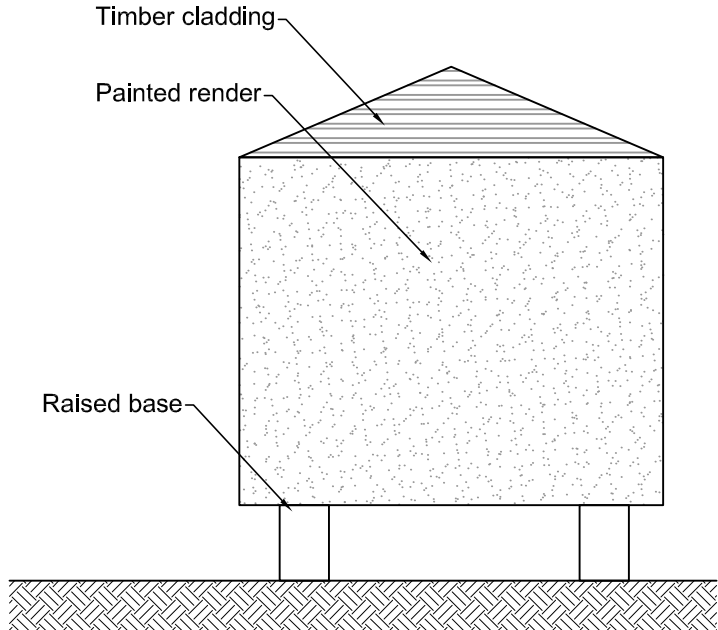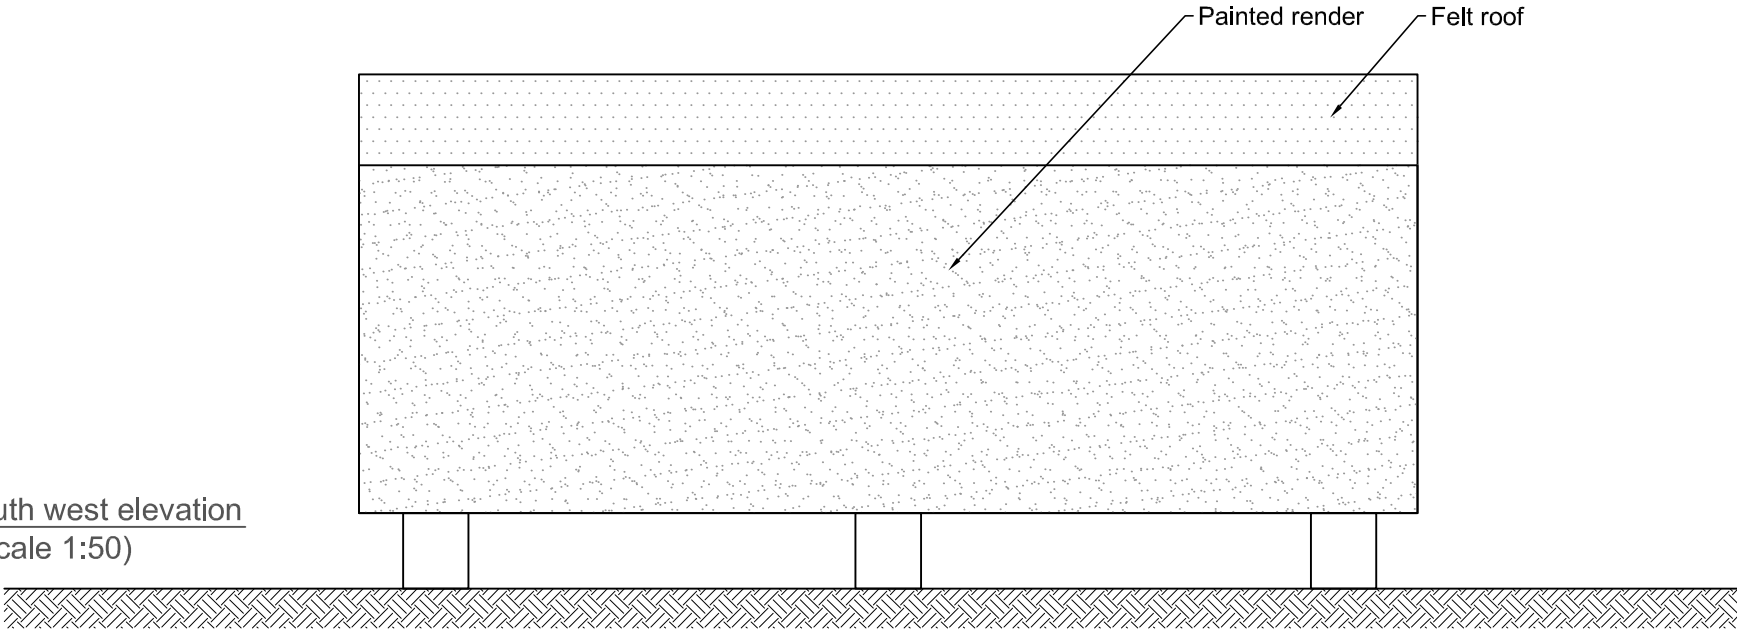

North west elevation  
(Scale 1:50)

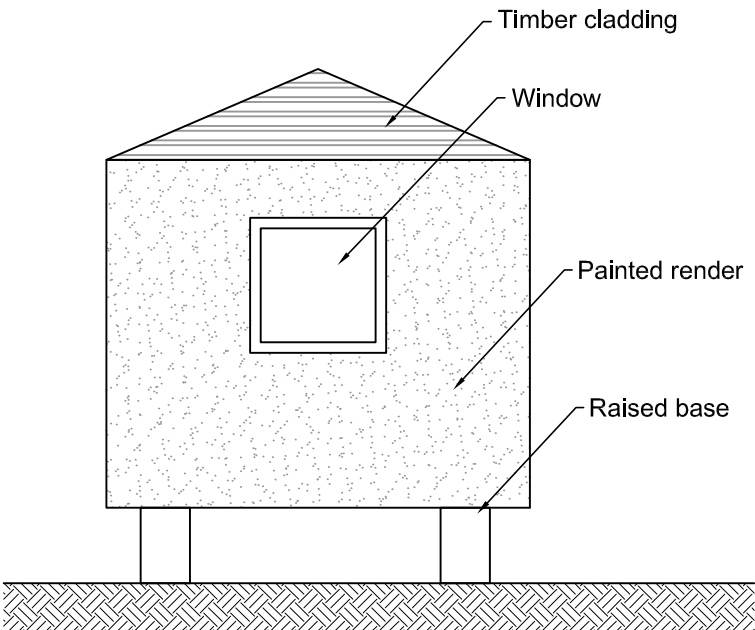

South east elevation  
(Scale 1:50)

Note: All drawings are for planning purposes only, not to be used for building control or construction uses

|                                                                                   |                  |          |
|-----------------------------------------------------------------------------------|------------------|----------|
| Client: Lorraine Crawford                                                         |                  |          |
| Title: Building floor and elevation drawings                                      |                  |          |
| Site: The Old Piggery, Lower Grove Farm, Upper Northam Drive, Hedge End, SO30 4BG |                  |          |
| Date: 24.05.19                                                                    | Scale: 1:50 @ A3 |          |
| Job code:137NDA                                                                   | Dwg No: 004      | Rev: ... |