


BLOCK/SITE PLAN

AREA 90m x 90m

SCALE: 1:500 on A4

CENTRE COORDINATES: 446178 , 113950

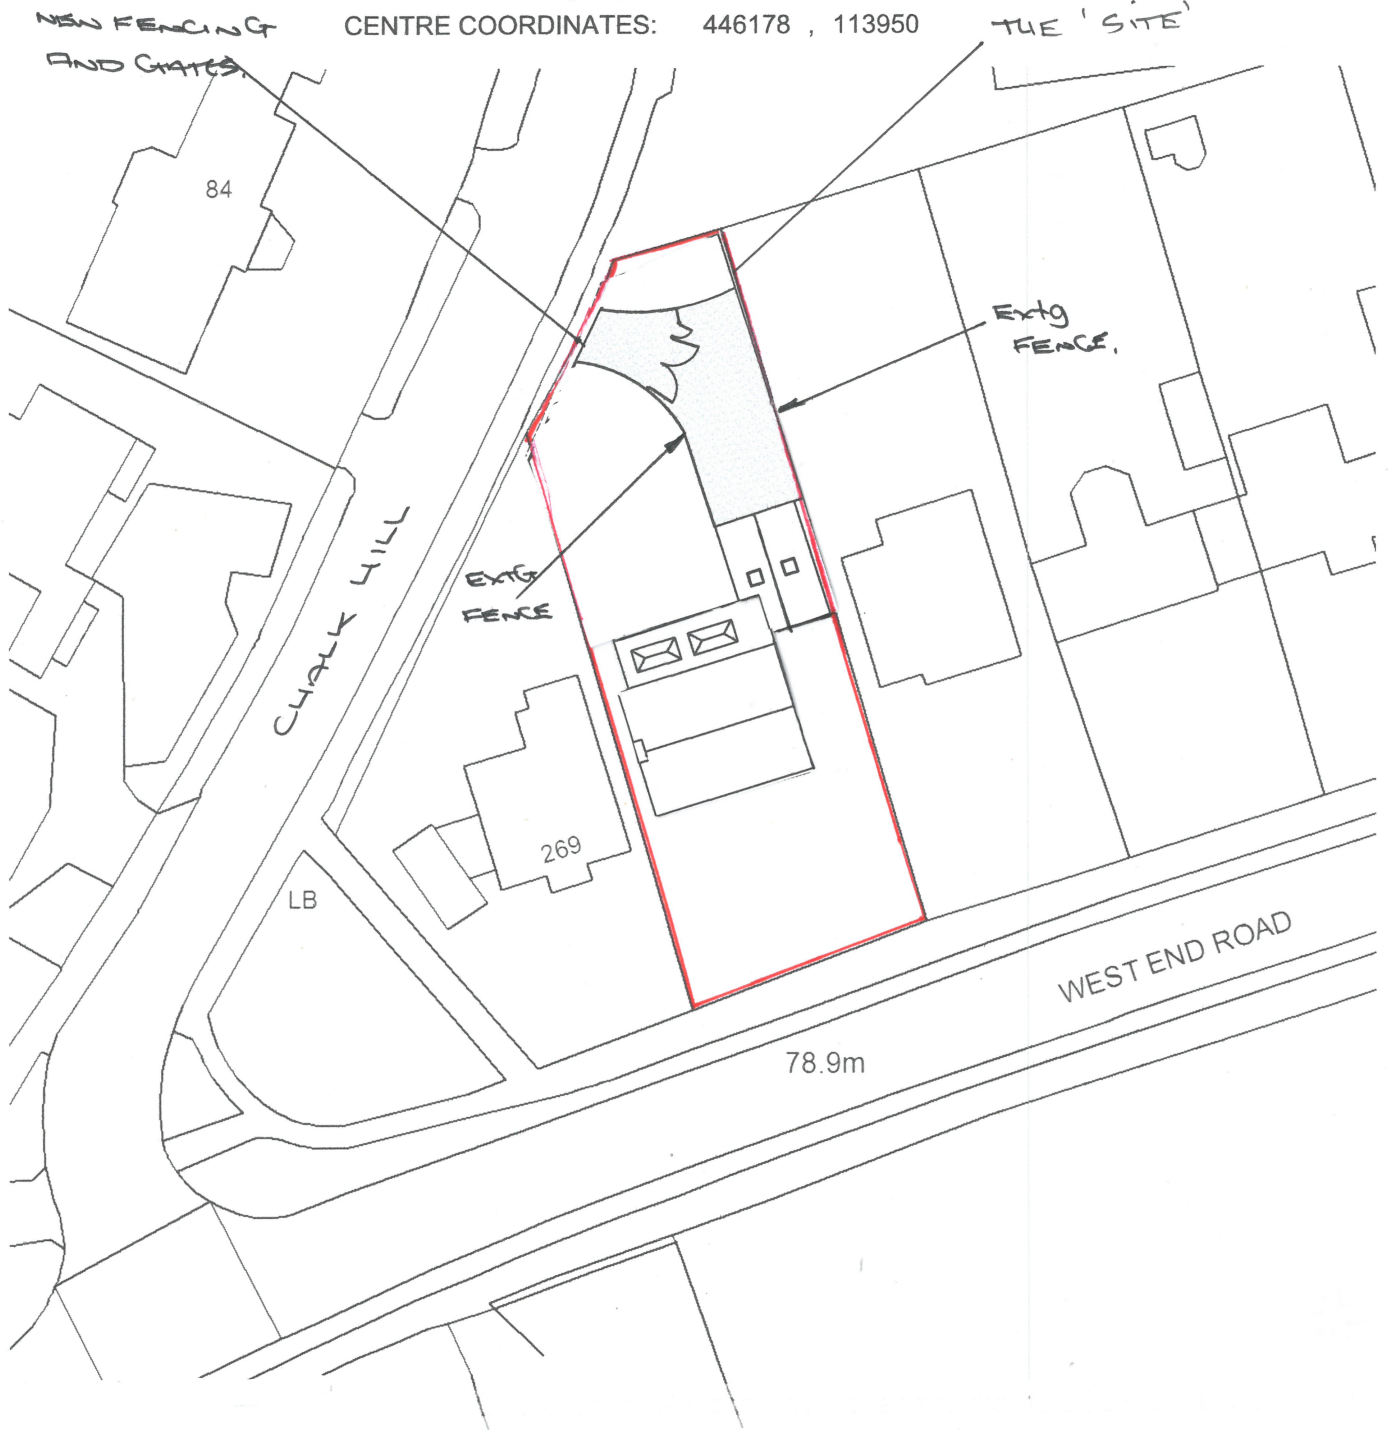

SCALE BAR



Supplied by Streetwise Maps Ltd

www.streetwise.net

Licence No: 100047474

15:53:21 01/05/2025

271 WEST END ROAD
WEST END
SOUTHAMPTON
SO18 3BW .