




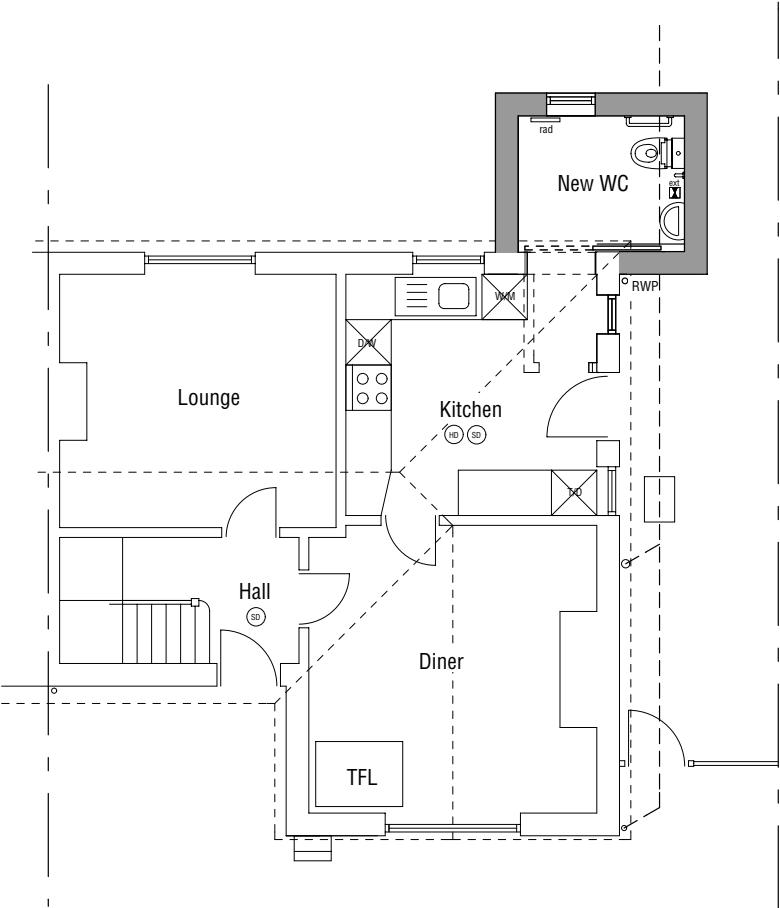


Proposed Floor Layout

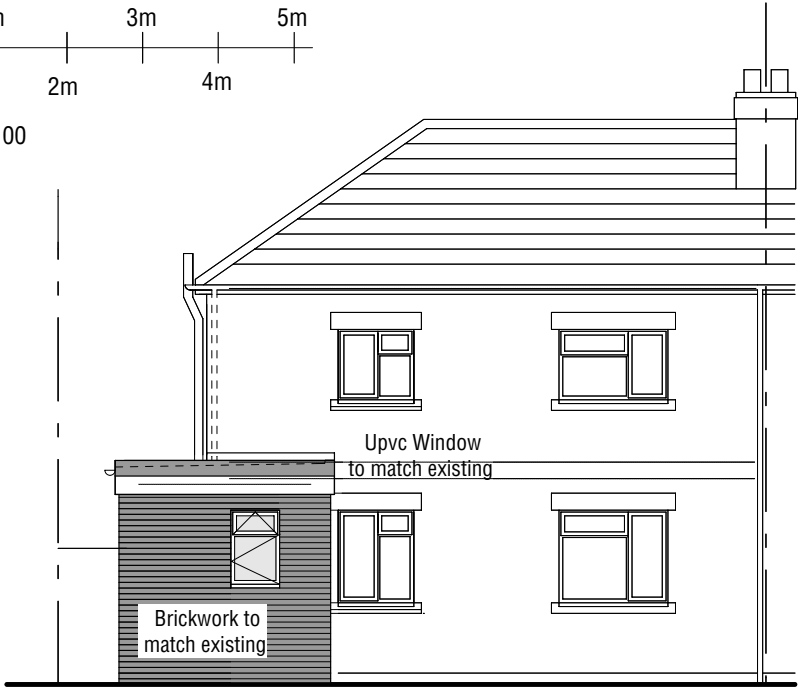

Proposed Rear Elevation

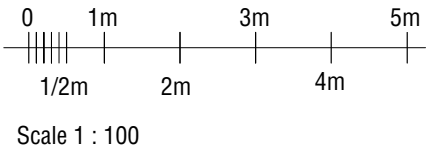


Proposed Front Elevation

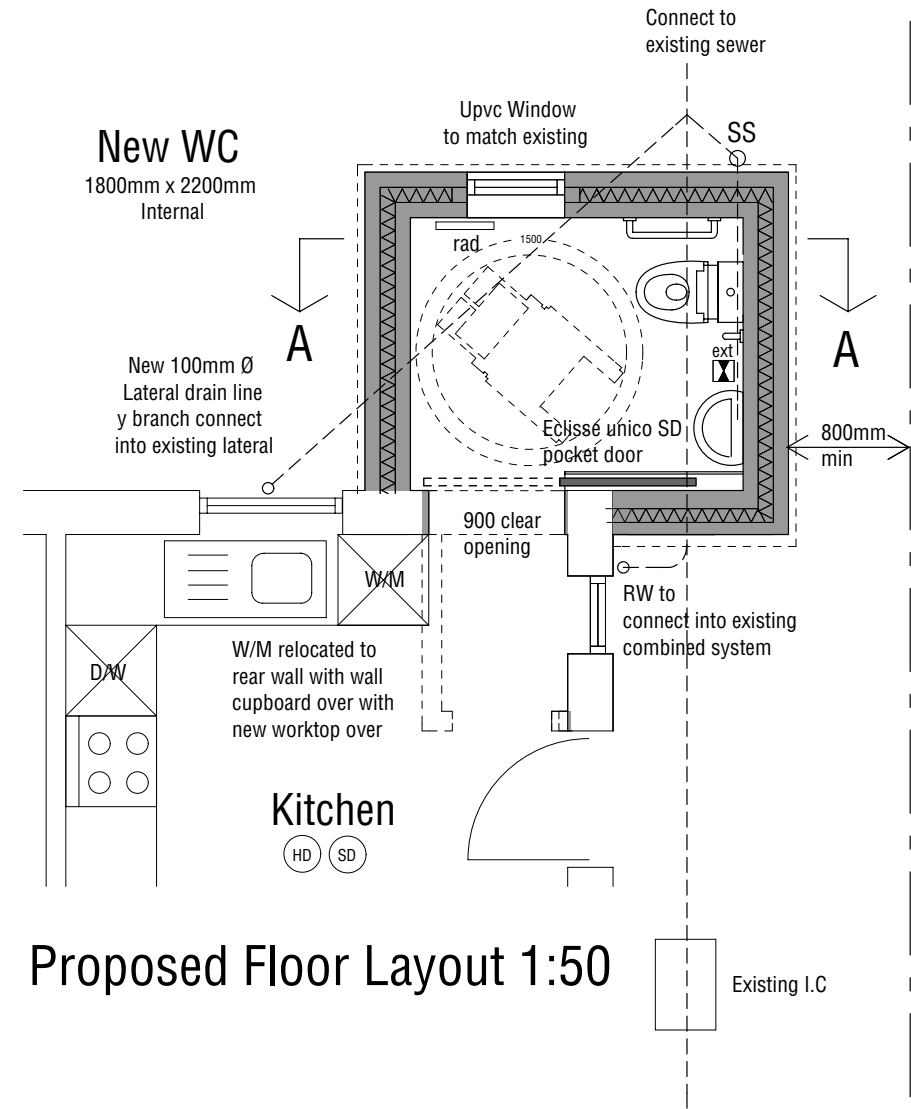



Proposed Floor Layout 1:50



Proposed Side Elevation

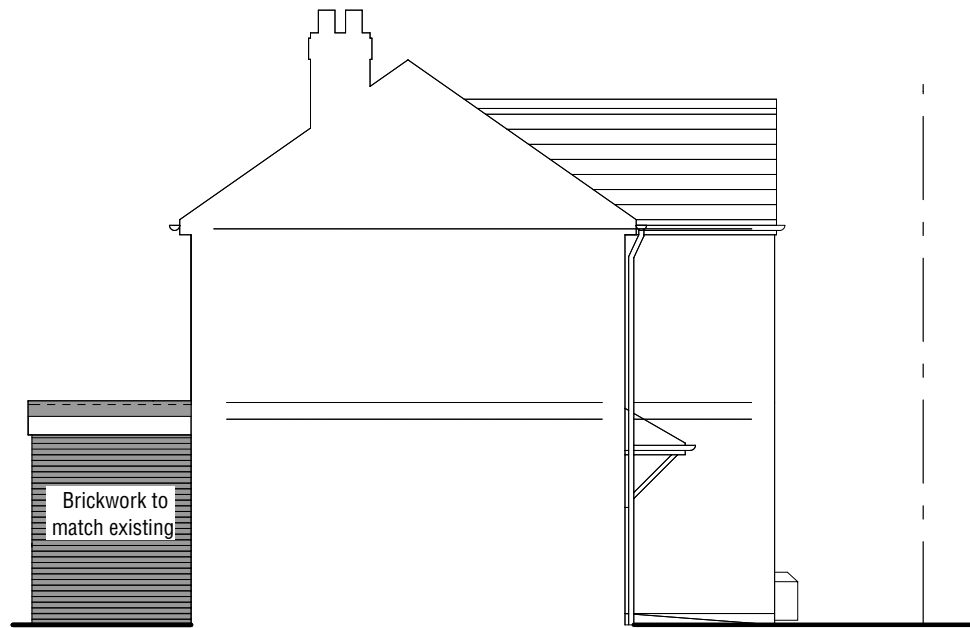

Proposed Side Elevation

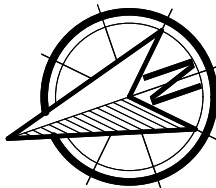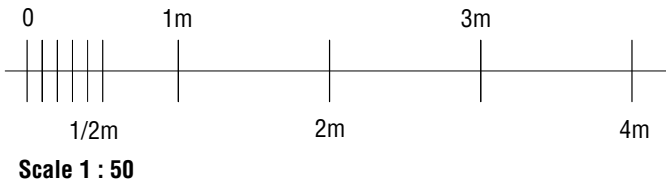

90 Ruskin Road
Eastleigh
Southampton
SO50 4LB

SCALE 1:100 & 1:50

A3

DRAWING No 18112024 DSC 1A3 REV3