




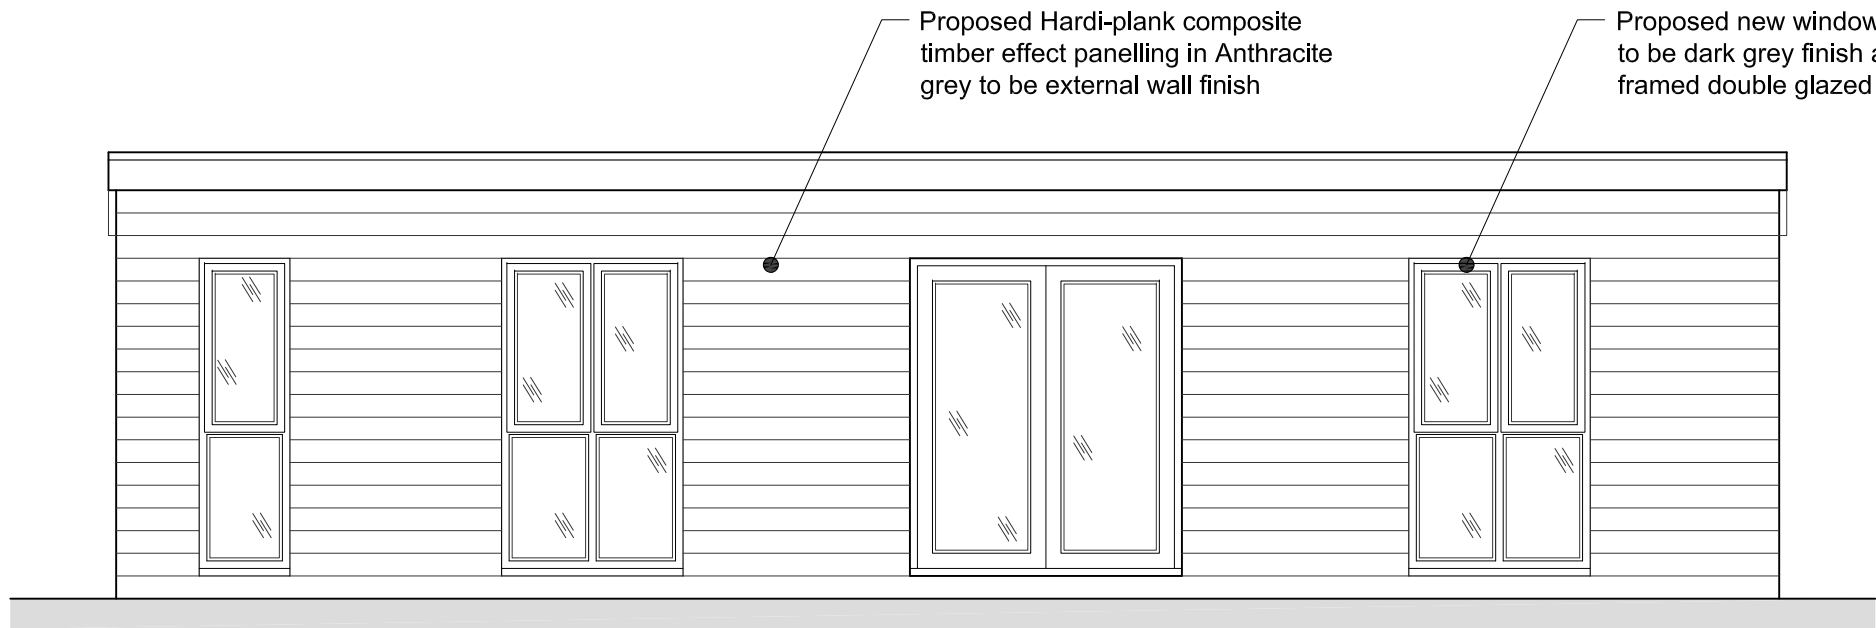


Front Elevation (A)
SCALE 1:50

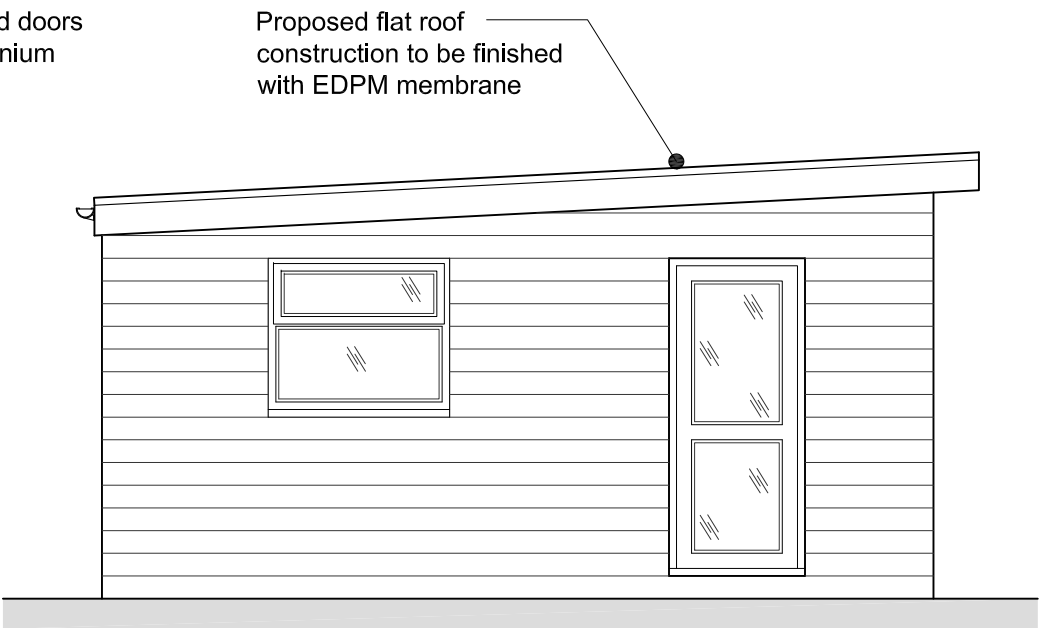


Side Elevation (B)

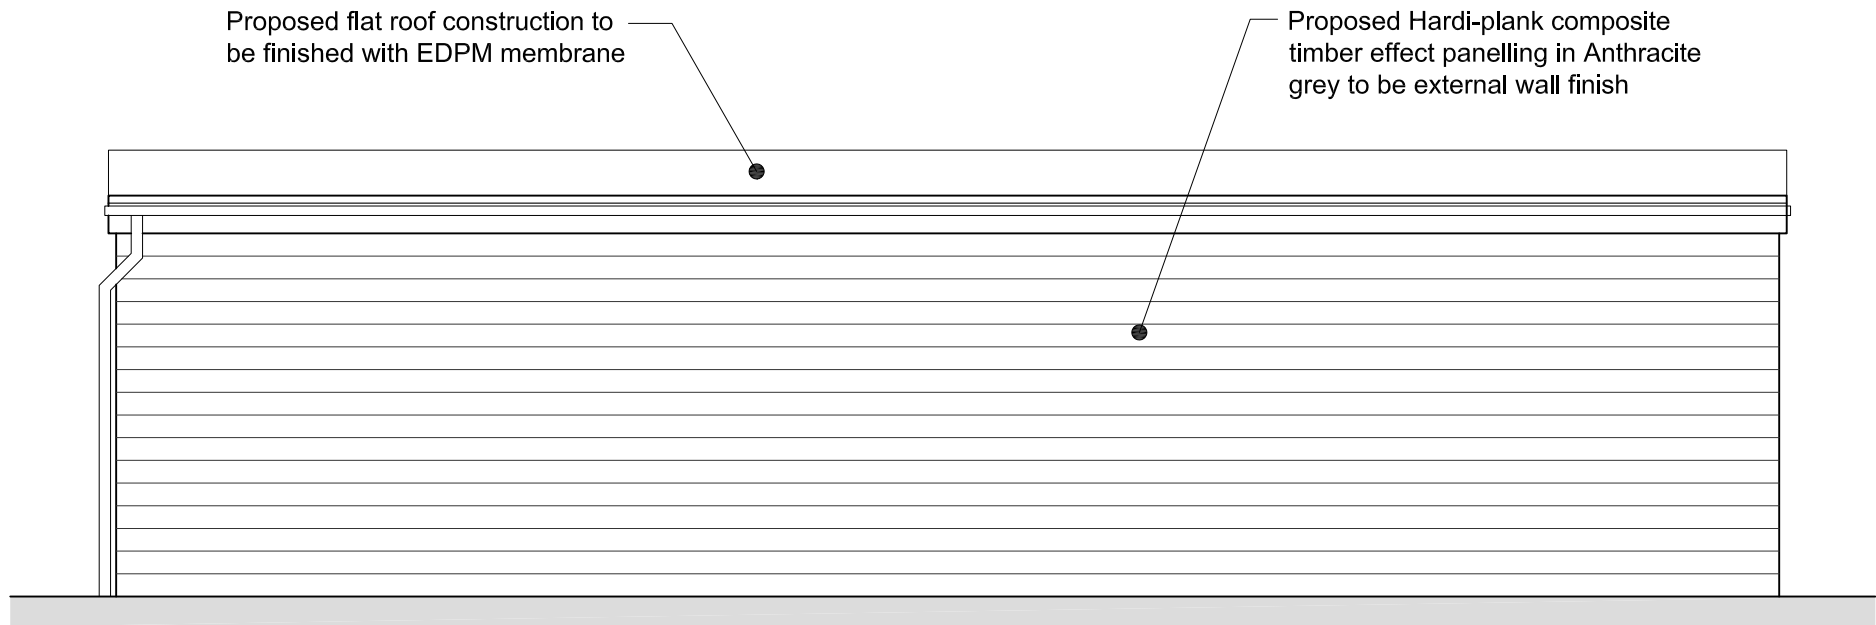

Rear Elevation (C)

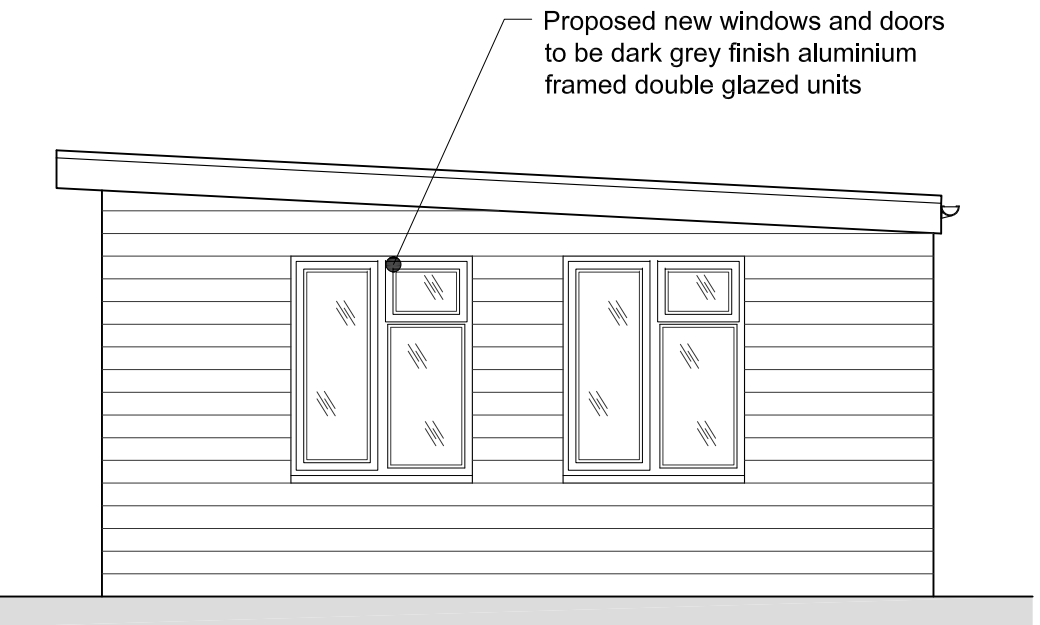

Side Elevation (D)

 

114

Site	Hedge End - 4575								Address	Pomeroy Crescent, Hedge End	
Title	Proposed Garden Building Elevations									Southampton	
Drawn	SM	Date	01.04.25	Rev	12	Status	PRO	Scale	1:50		SO30 2LF