



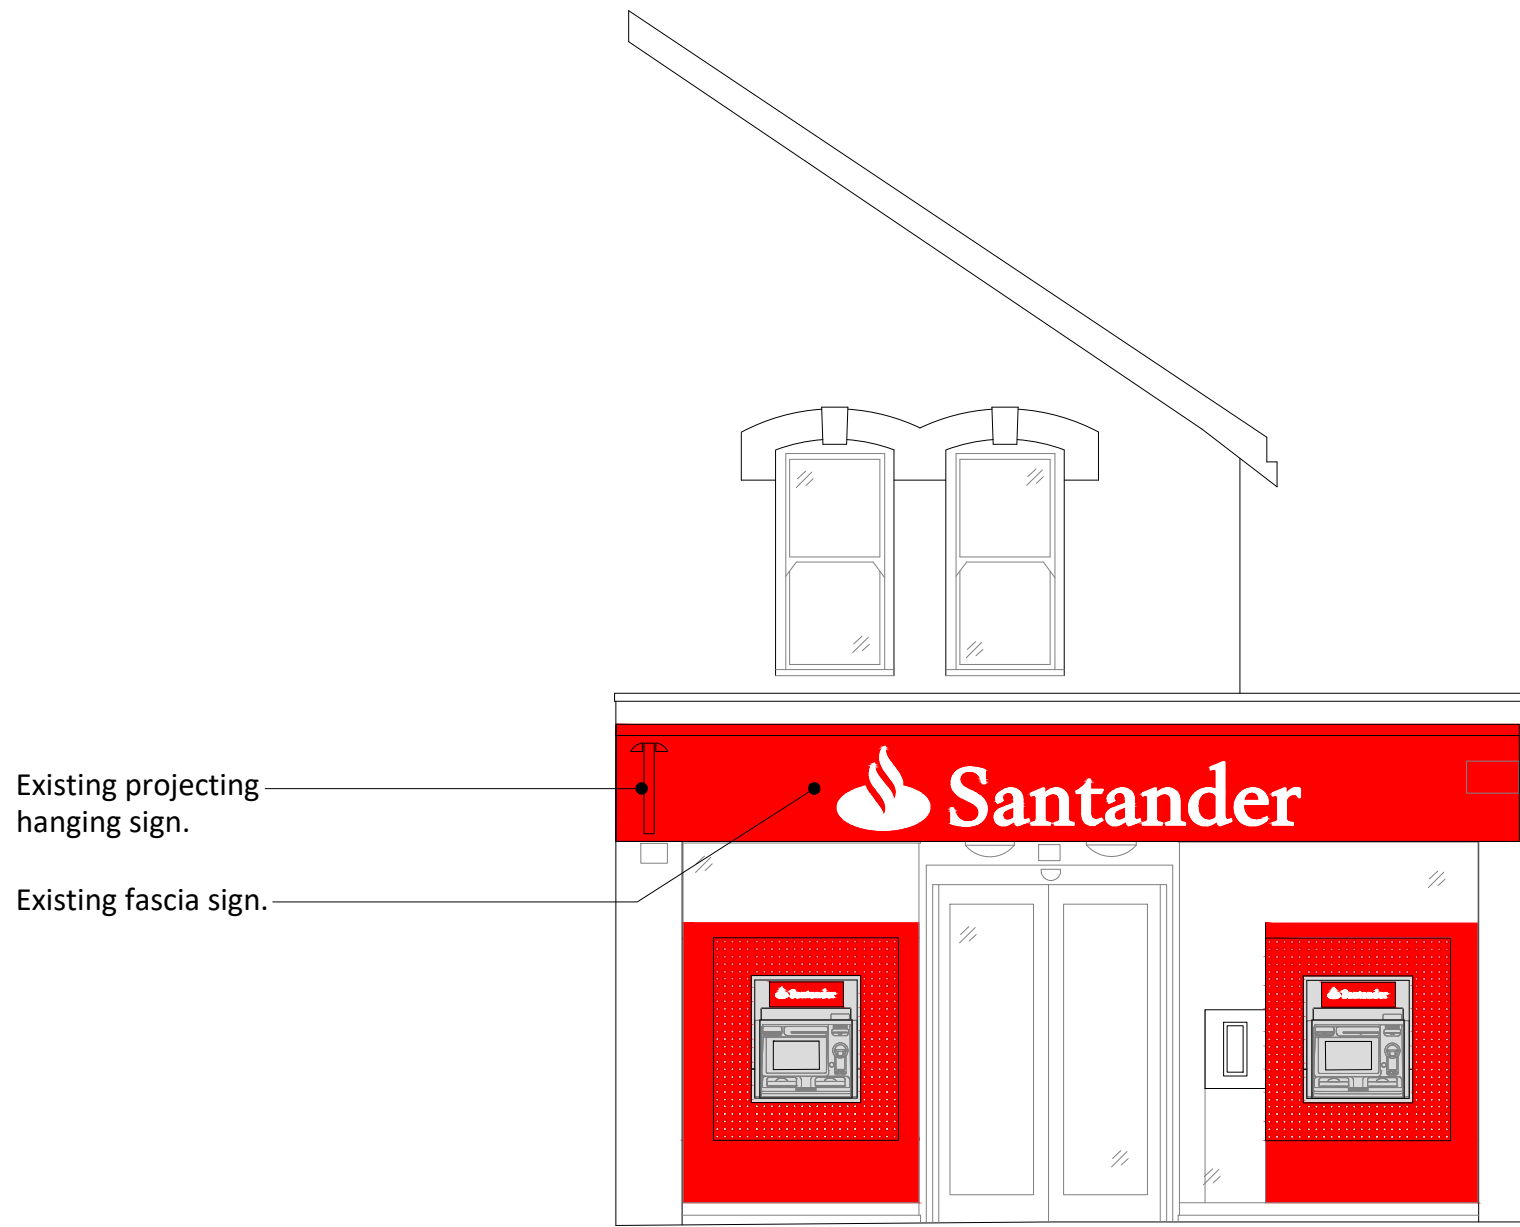

EXISTING FRONT ELEVATION
1:50 @ A1, 1:100 @ A3

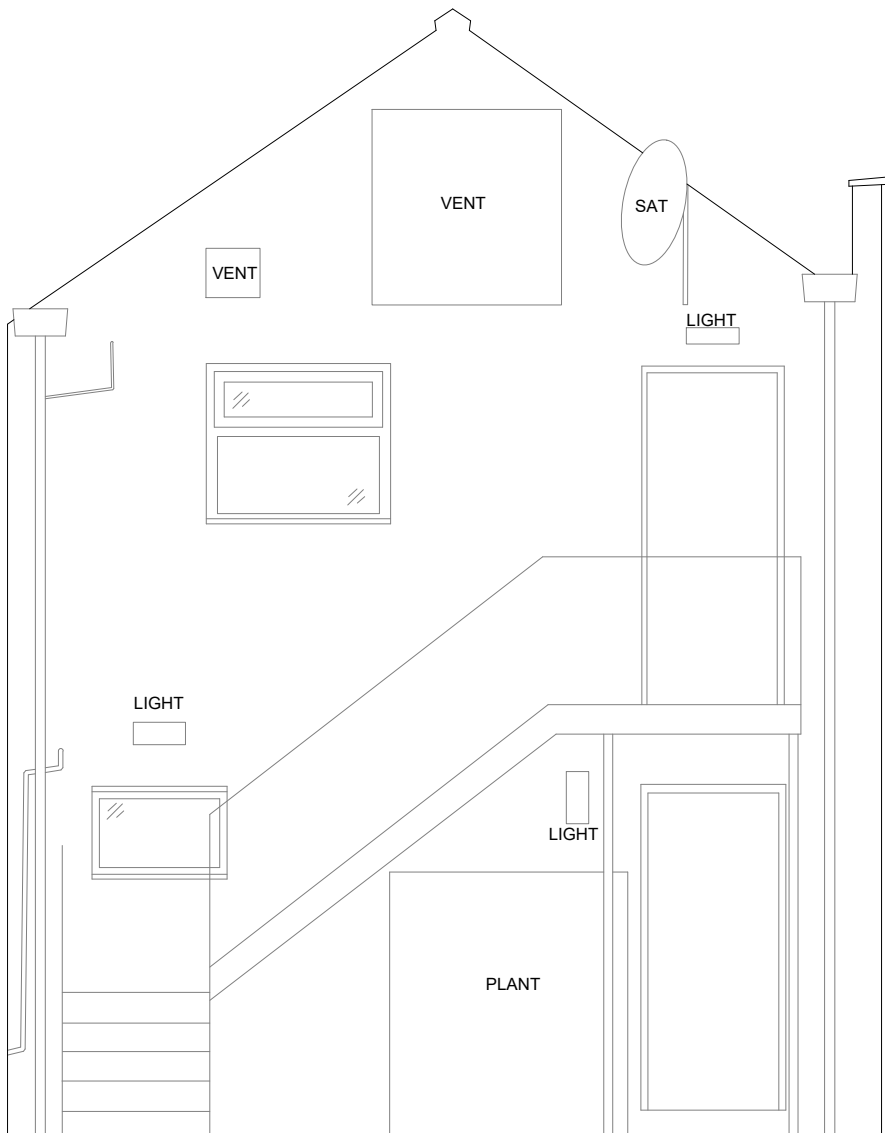

EXISTING REAR ELEVATION
1:50 @ A1, 1:100 @ A3



Notes.
This Drawing is the copyright and property of Santander UK PLC. It must not be copied or published without written consent.

Do not scale from this drawing.

Rev	Description	Date	By

PLANNING



Project
Eastleigh
58 Market Street,
Hampshire, SO50 5RU

Title
Existing Front & Rear Elevations

Scale
1:50 @ A1 & 1:100 @ A3

Drn BG	App
Date 09/05/2025	Date
Consultants' drawing number 2243-A-0506-2000	brand
Client drawing number EastleighMS-0506-FR-RE-EL-EX-PL	rev. -